




PLOT 01
Ground Floor Plan scale 1:50

PLOT 02

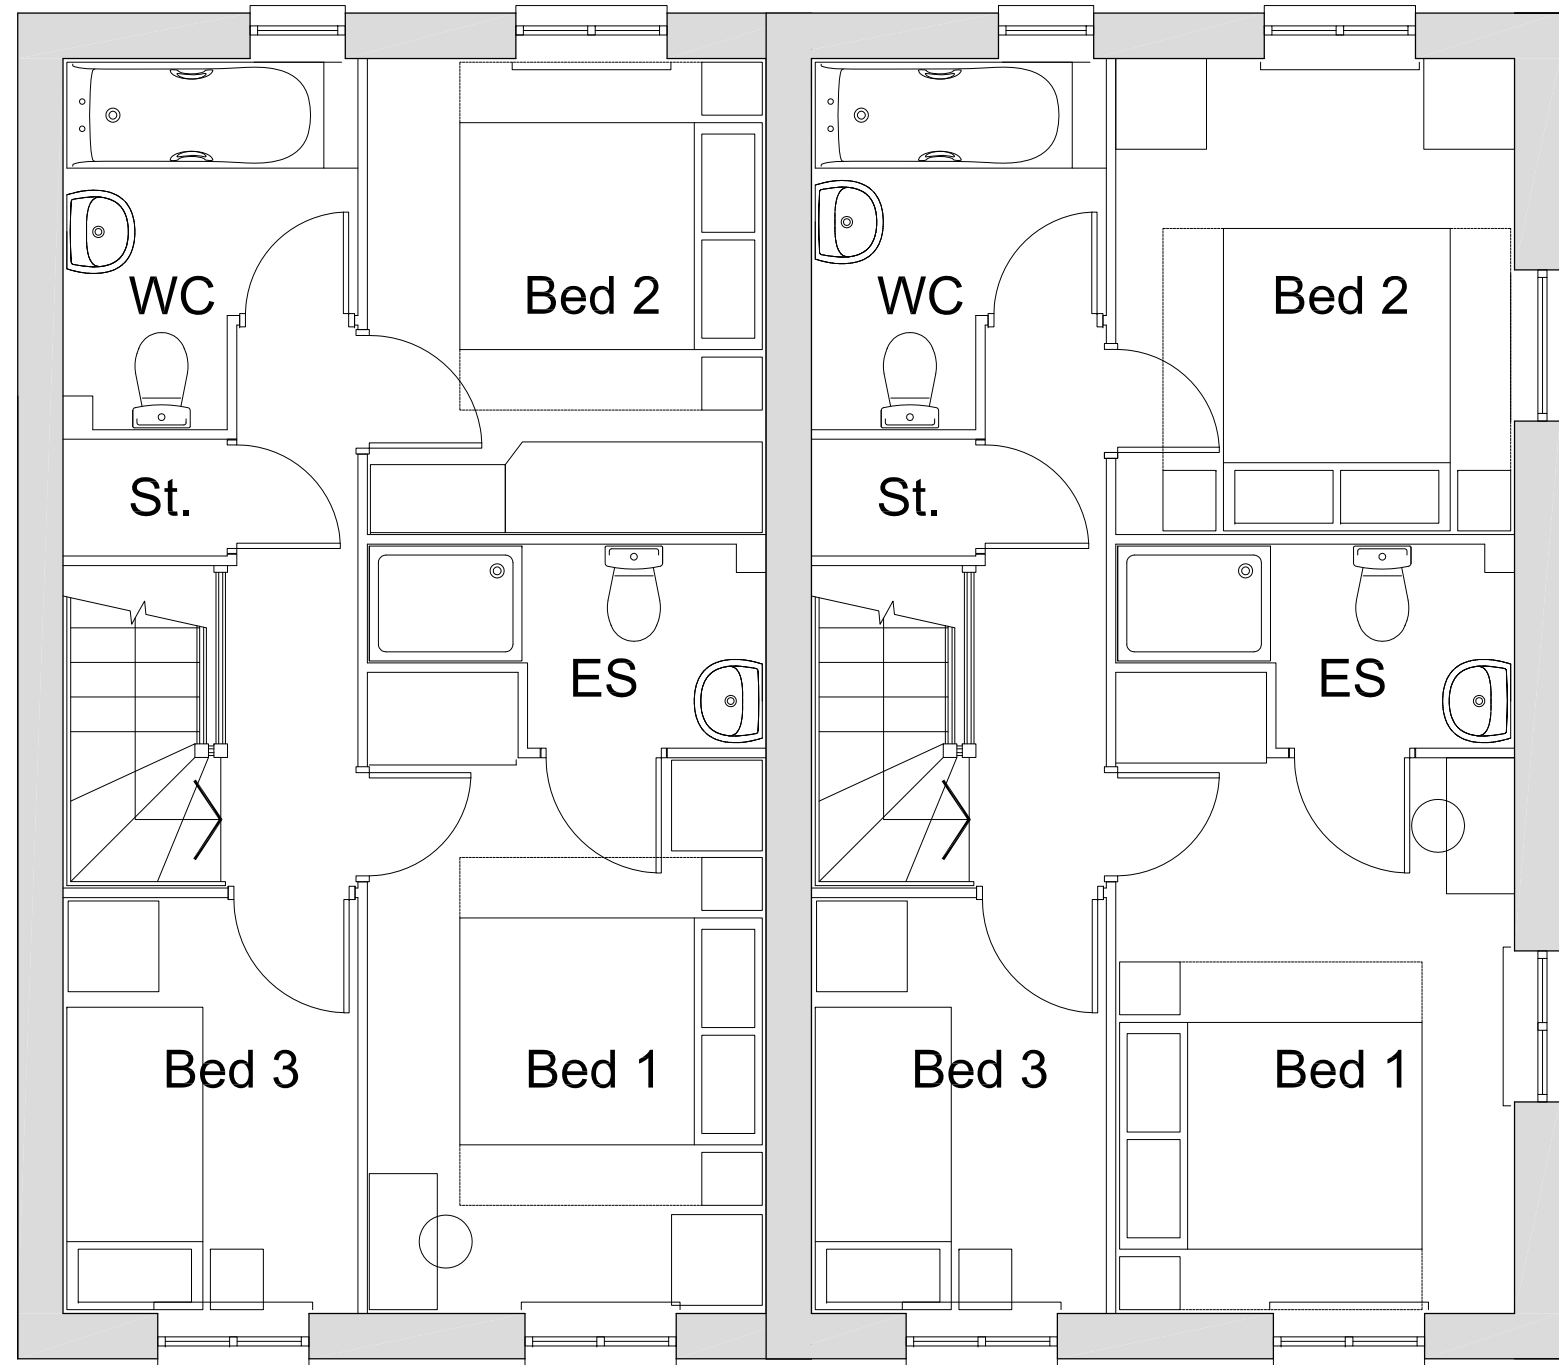

PLOT 01
First Floor Plan scale 1:50

PLOT 02




North (West Street) Elevation




South (Garden) Elevation



East (Site Entrance) Elevation

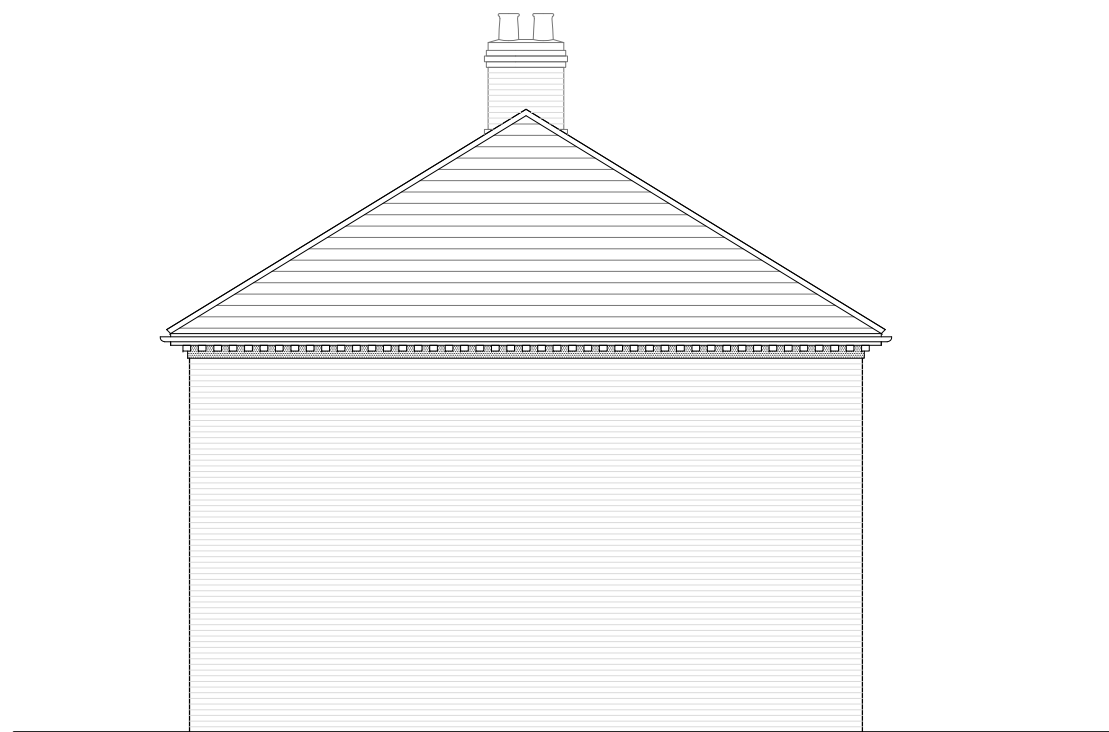


West Elevation

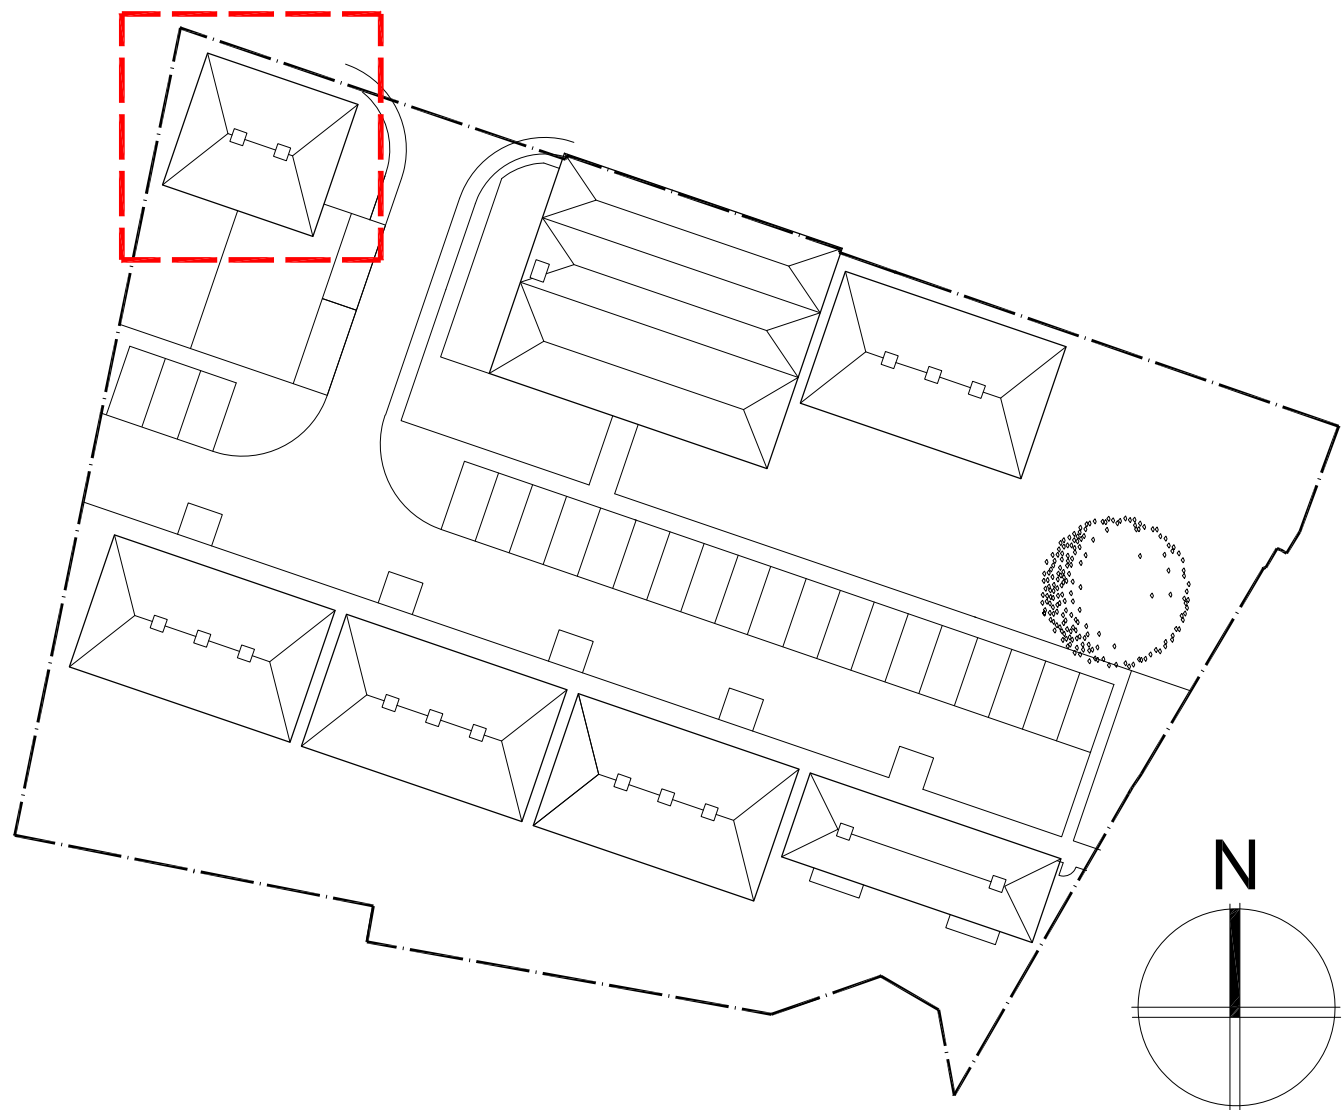

Rev	Date	Description	By	PM
REVISIONS				
C	16.04.13	Windows & doors to Plot 2 amended to match Plot 1.	IS	GG
B	11.04.13	Chimney detailing amended.	IS	GG
A	28.11.12	First floor bathroom WC amended	CK	GG

PLANNING

 

CLIENT
Vail Williams

TITLE
West Street, Havant
Plots 1-2
Plans & Elevations

Scale @ A1: 1/50 & 1/100
Date: © November 2012

Drawn by: CK
Checked by: GG

Drawing No: 12.071.006

Revised:

C

HGP
ARCHITECTS

FURZEHALL FARM, WICKHAM ROAD
FAREHAM, HAMPSHIRE, PO16 7JH
T: 01329 283 225
F: 01329 237 004
E: EMAIL@HGP-ARCHITECTS.CO.UK
W: WWW.HGP-ARCHITECTS.CO.UK

HGP Architects Ltd.
Copyright Reserved.
Check dims. on site.