




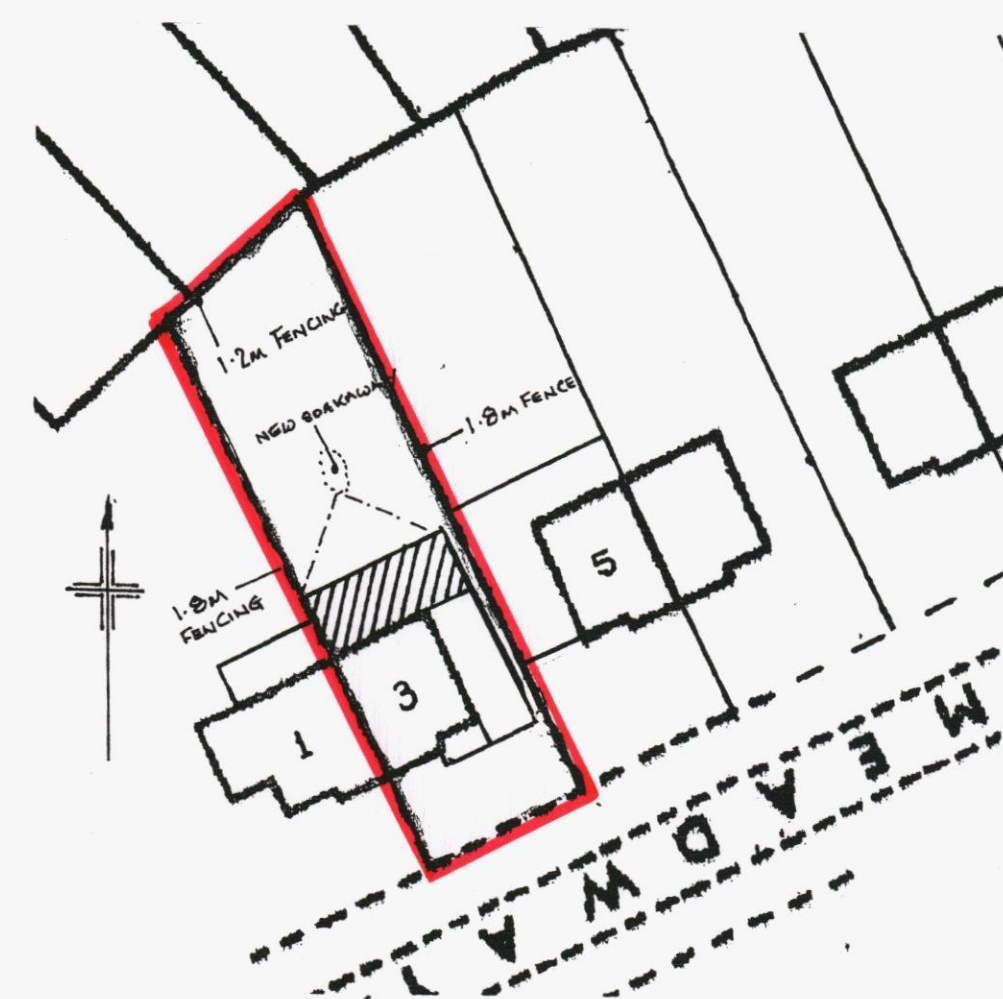

Block Plan 1 : 500 O S Licence No 100045286

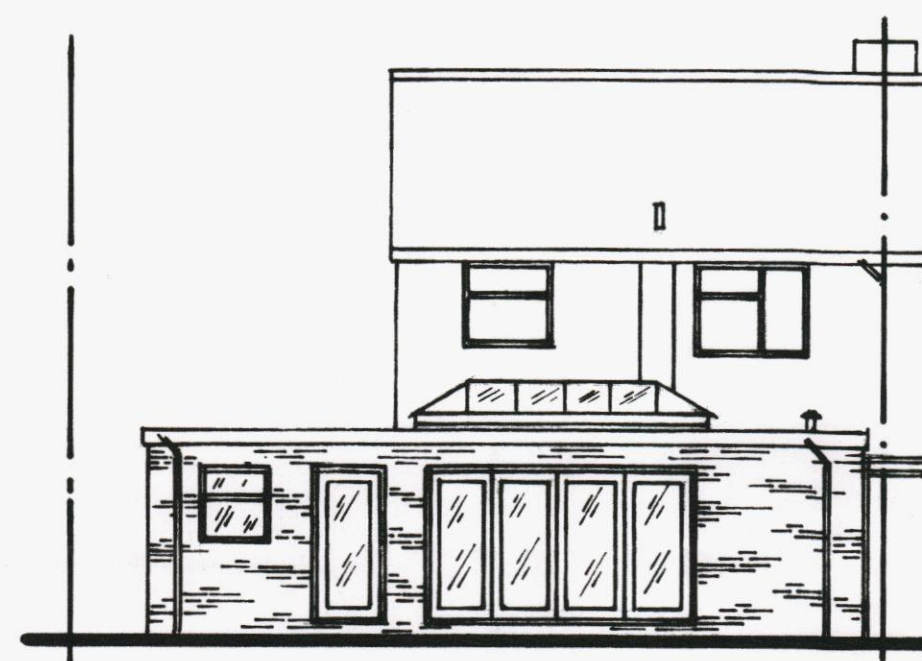


Proposed Rear Elevation (North)

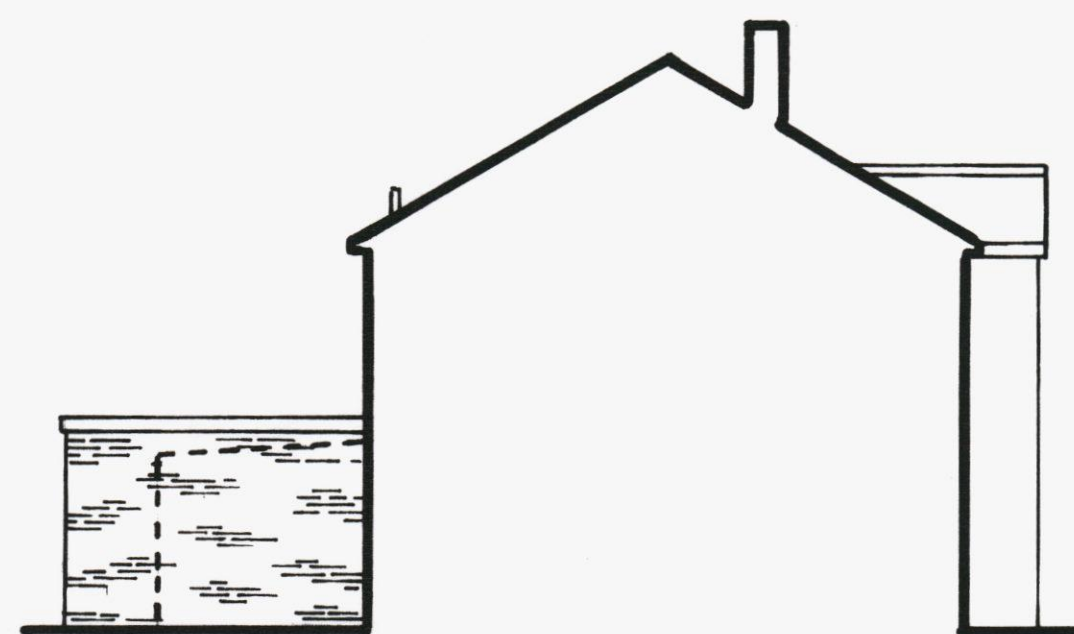

Proposed Side Elevation (West)




Proposed Side Elevation (East)

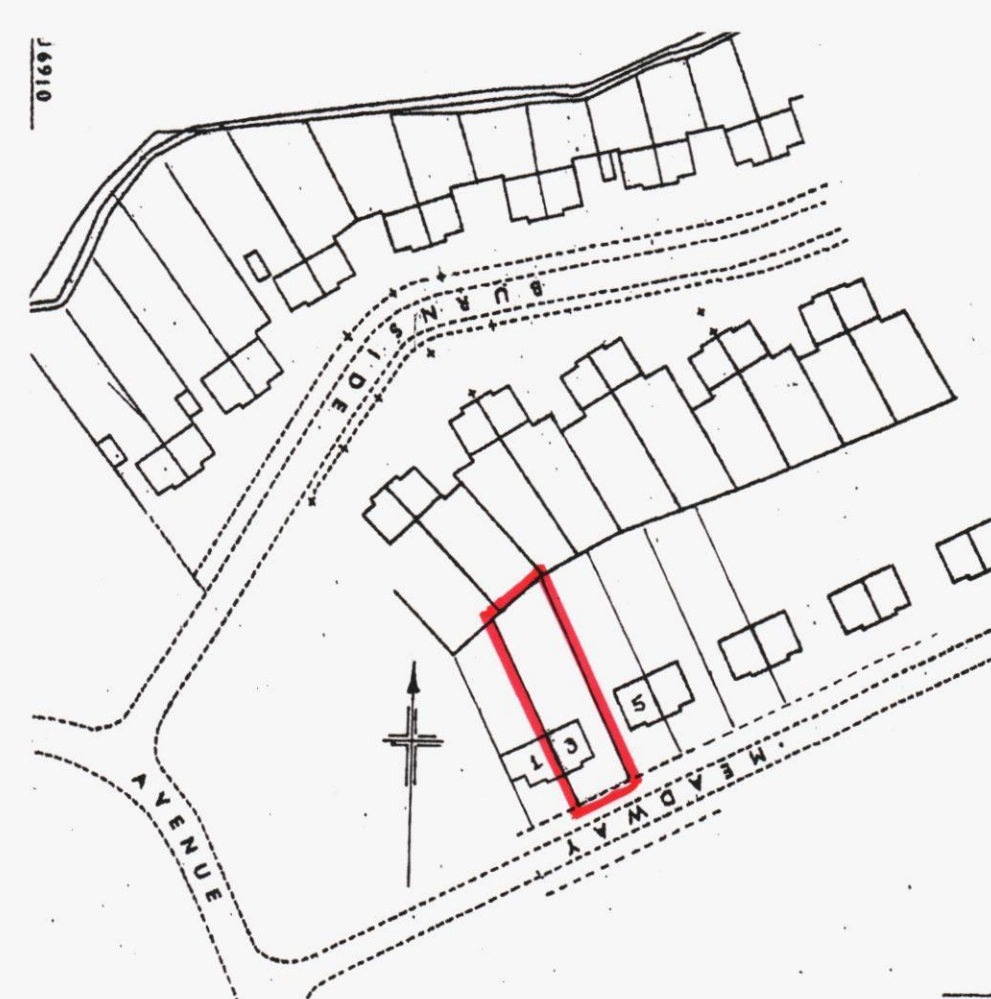


Location Plan 1 : 1250 O S Licence No 100045286




Existing Rear Elevation (North)

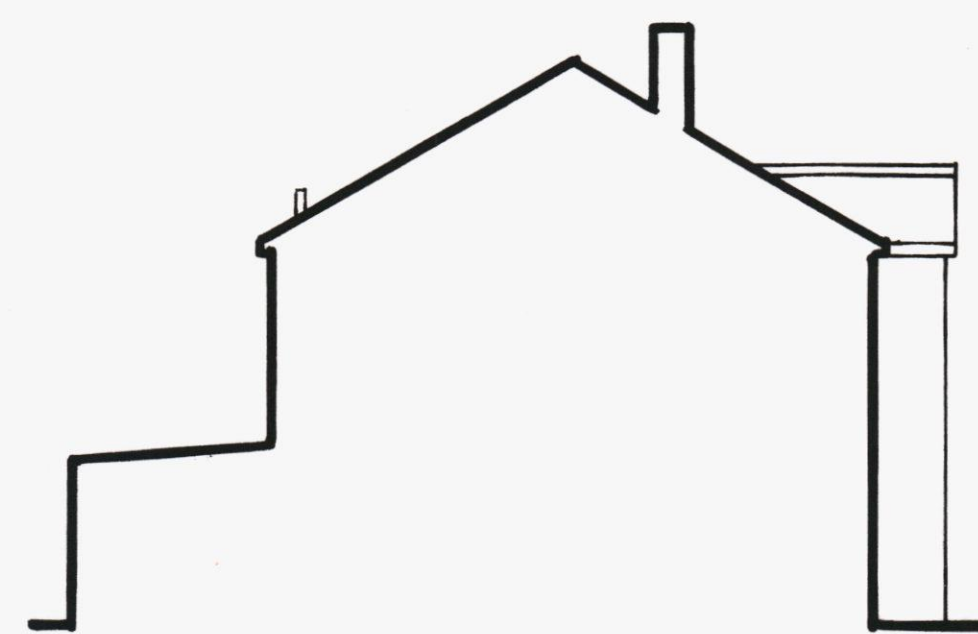


Existing Side Elevation (West)

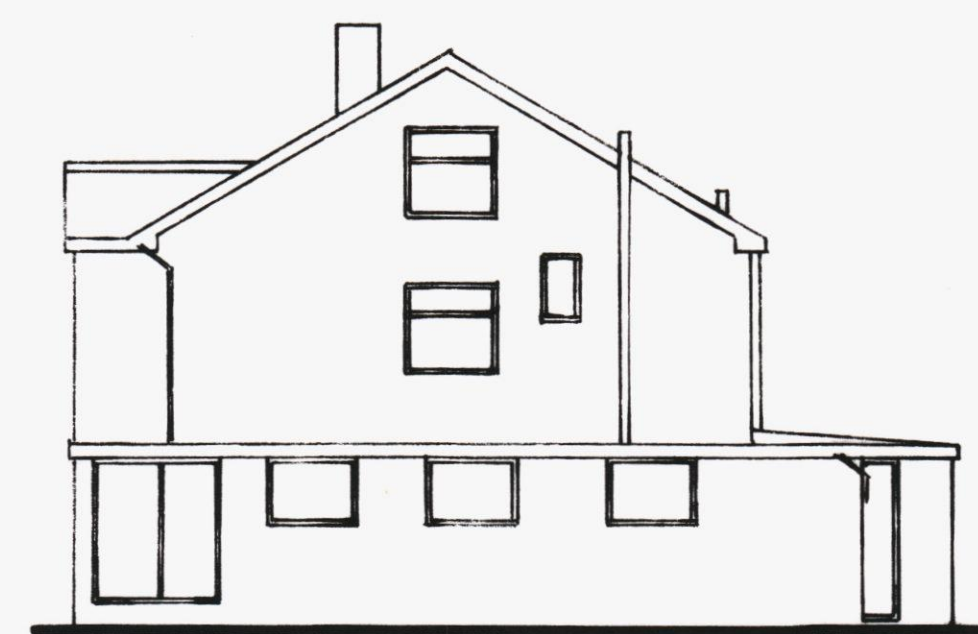


Existing Side Elevation (East)

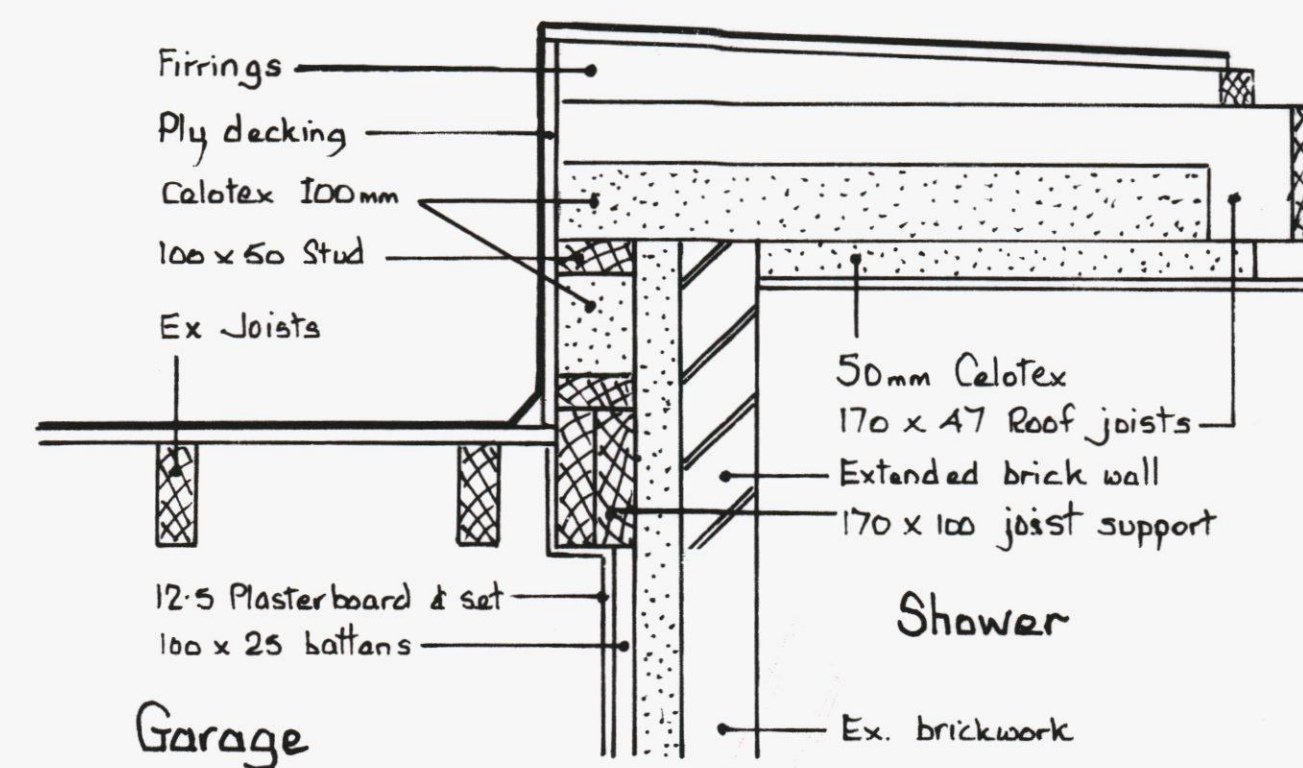


Detail 1

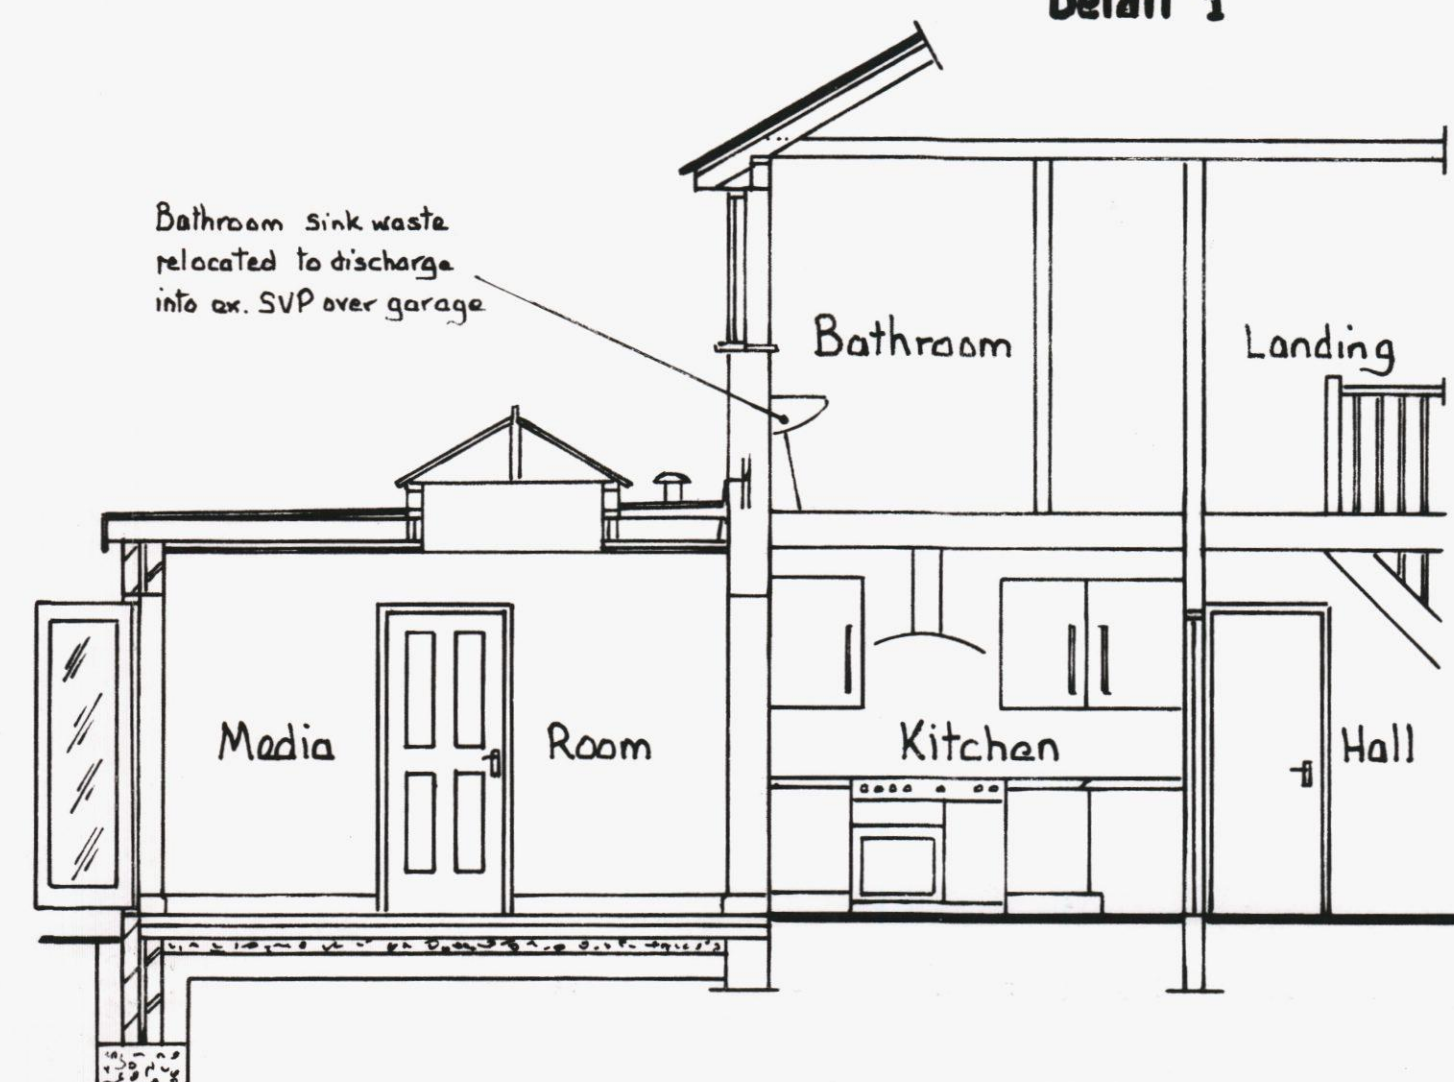


Section A - A

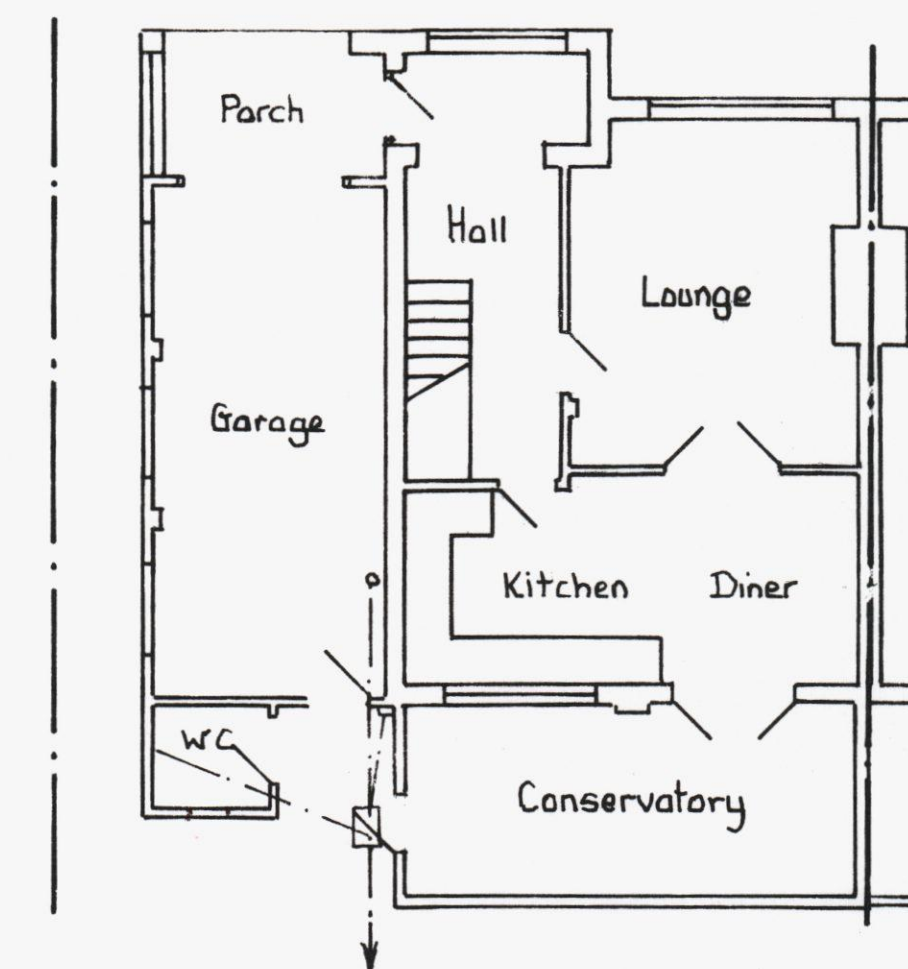

Existing Ground Floor Plan

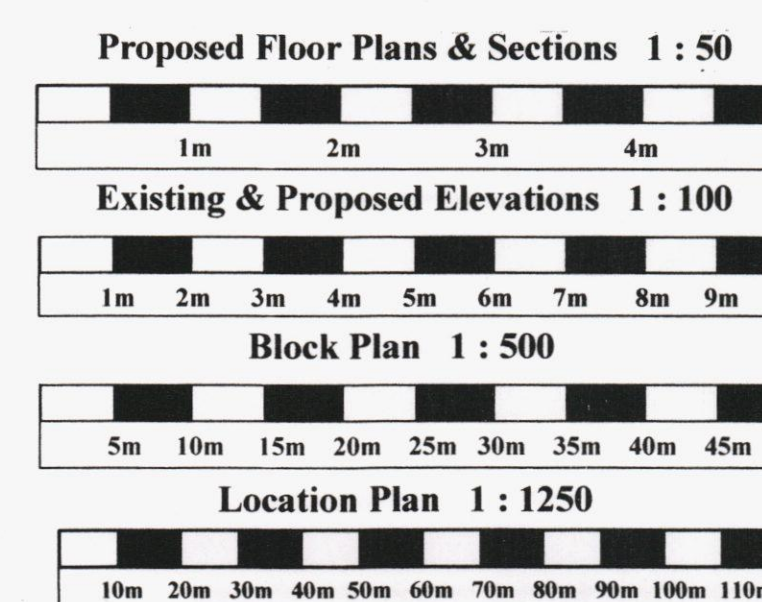

Scale Bars

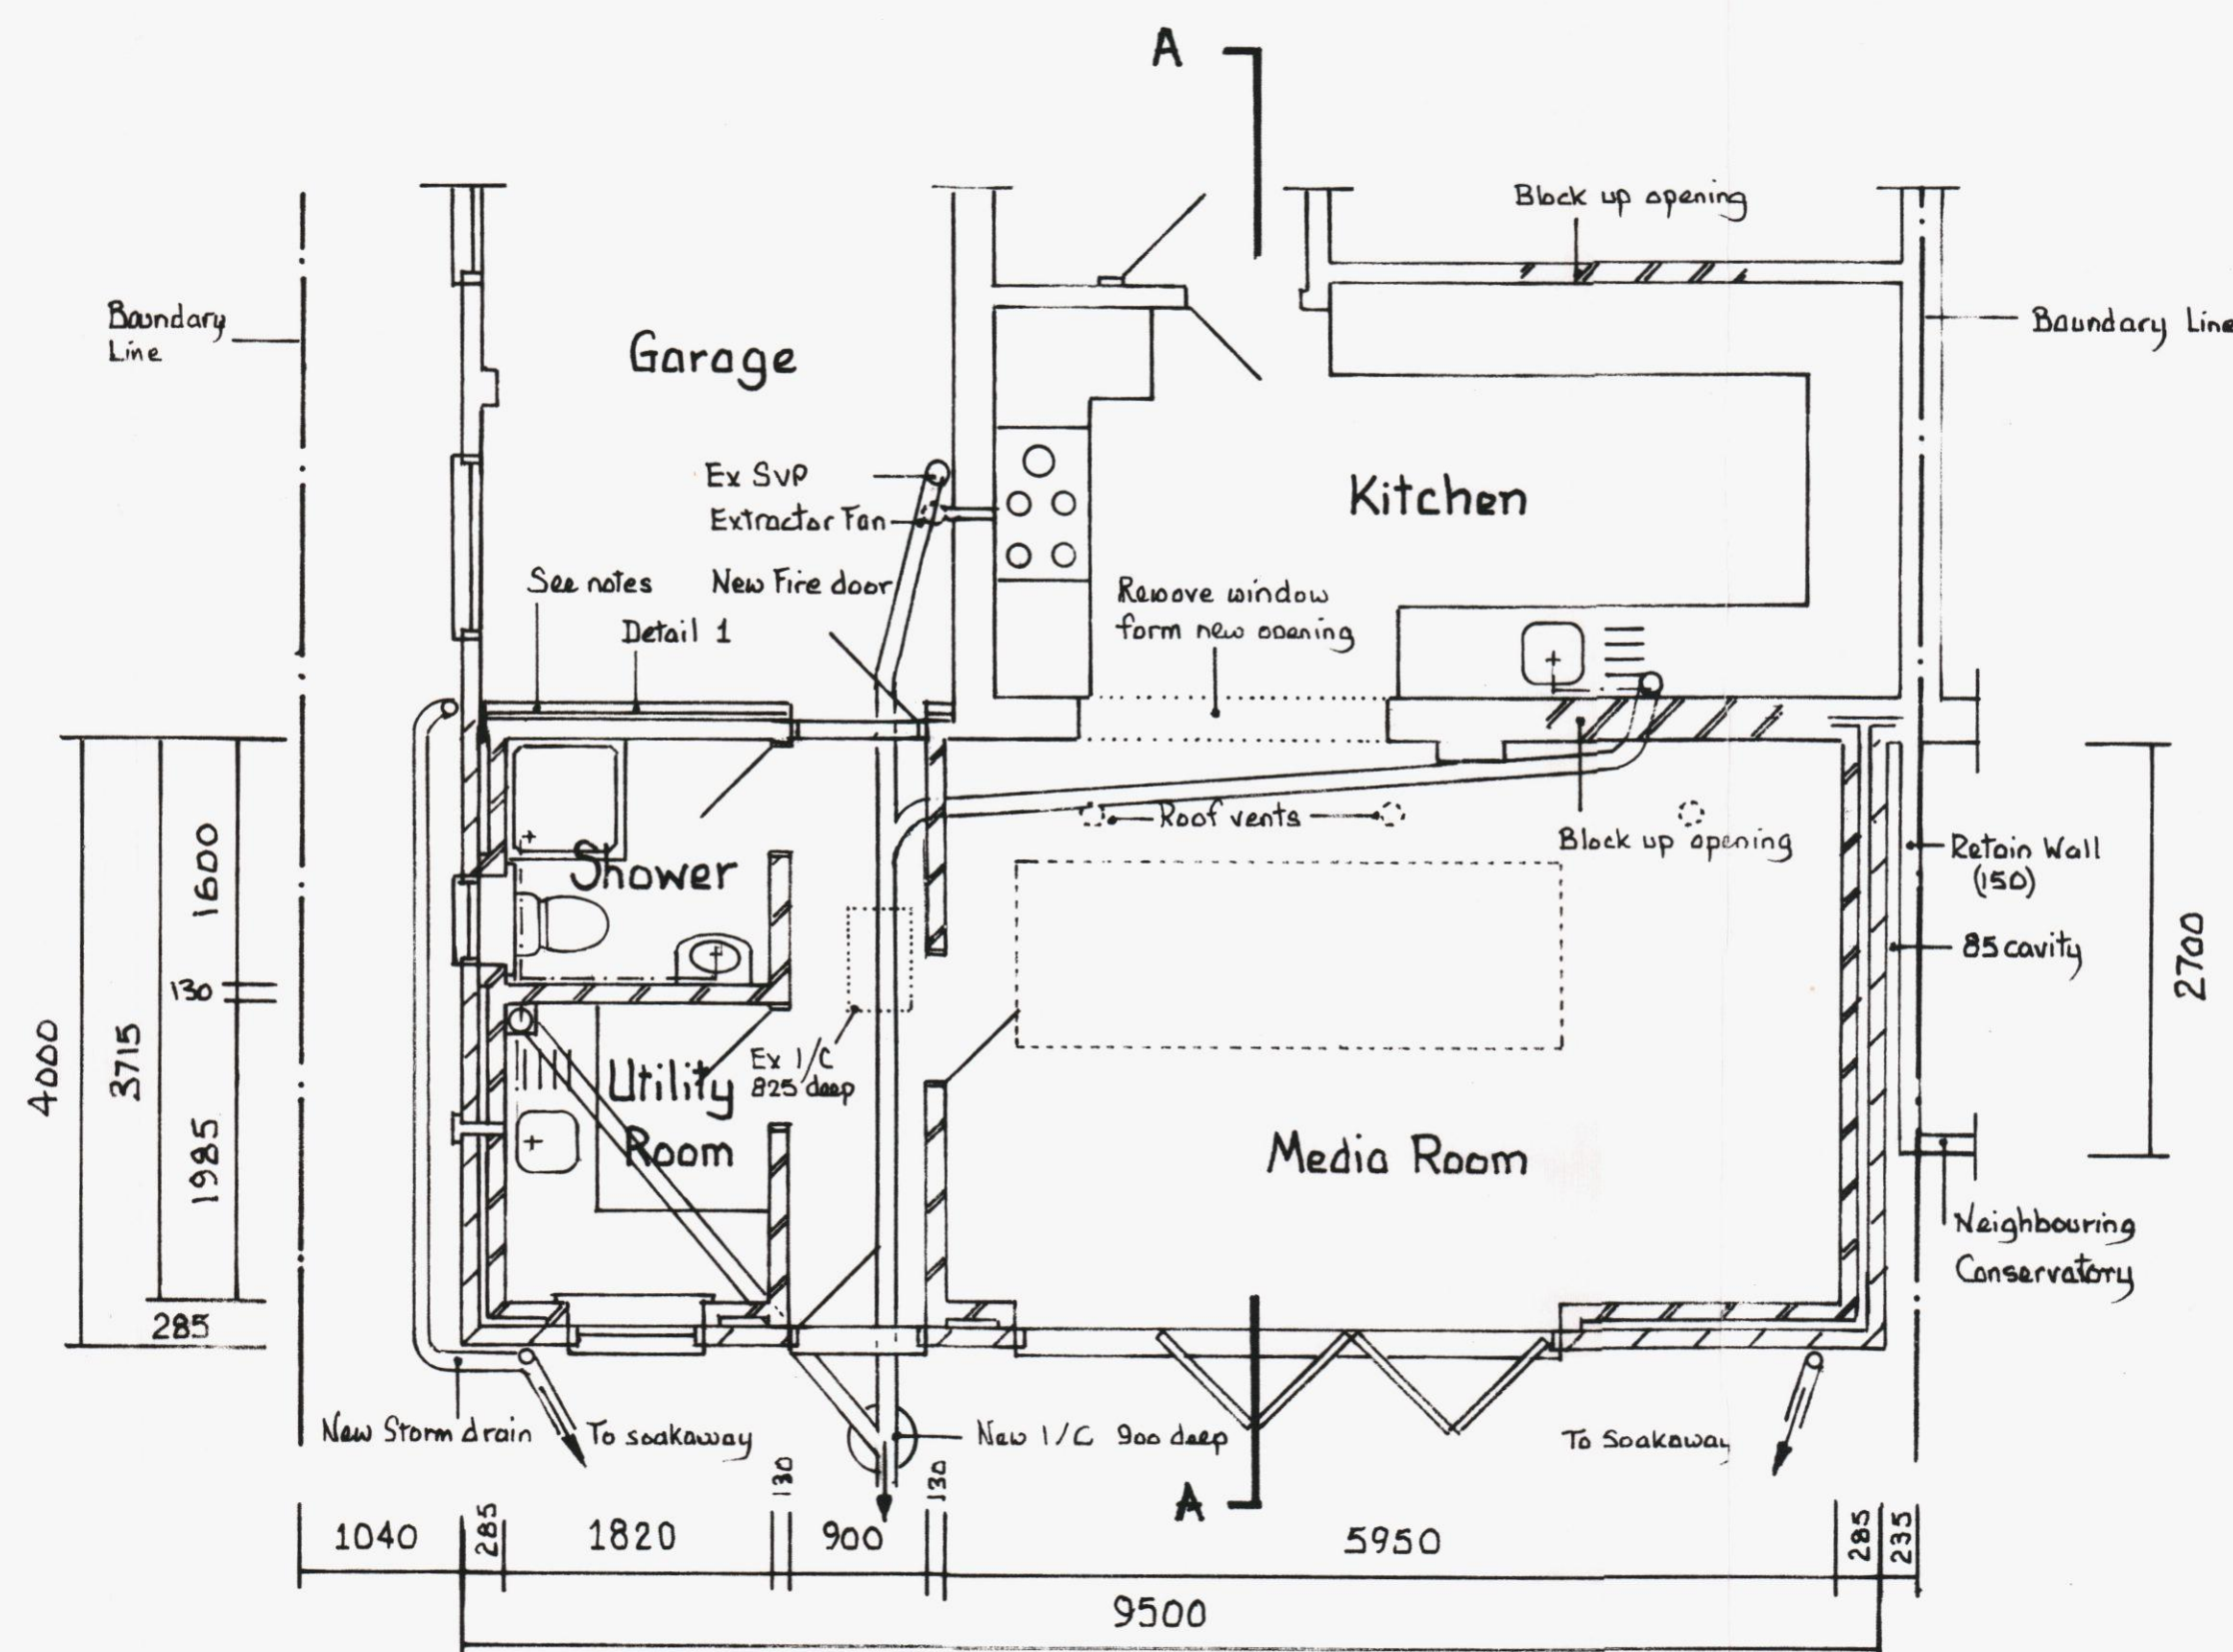

Proposed Ground Floor Plan



Ordinance Survey Licence No 100045286	
D	
C	
B	
A	
DATE	REVISIONS
CLIENT: Mr & Mrs Girling	
SITE: 3 Mead Way, Waterlooville, Hants, PO7 7QJ	
PROPOSAL: Proposed Single Storey Rear Extension	
DRAWN BY: S C P Designs, 11 Yew Tree Gardens, Denmead, Waterlooville, Hants, PO7 6LH	
Office: 023 92 255916, Mobile: 07854 168 351	
ALL DIMENSIONS TO BE CHECKED ON SITE	
Scale: 1 : 100 - 1 : 50	
Date: 4th January, 2013	
Drawing No: 3643 - 1/1	REV.