


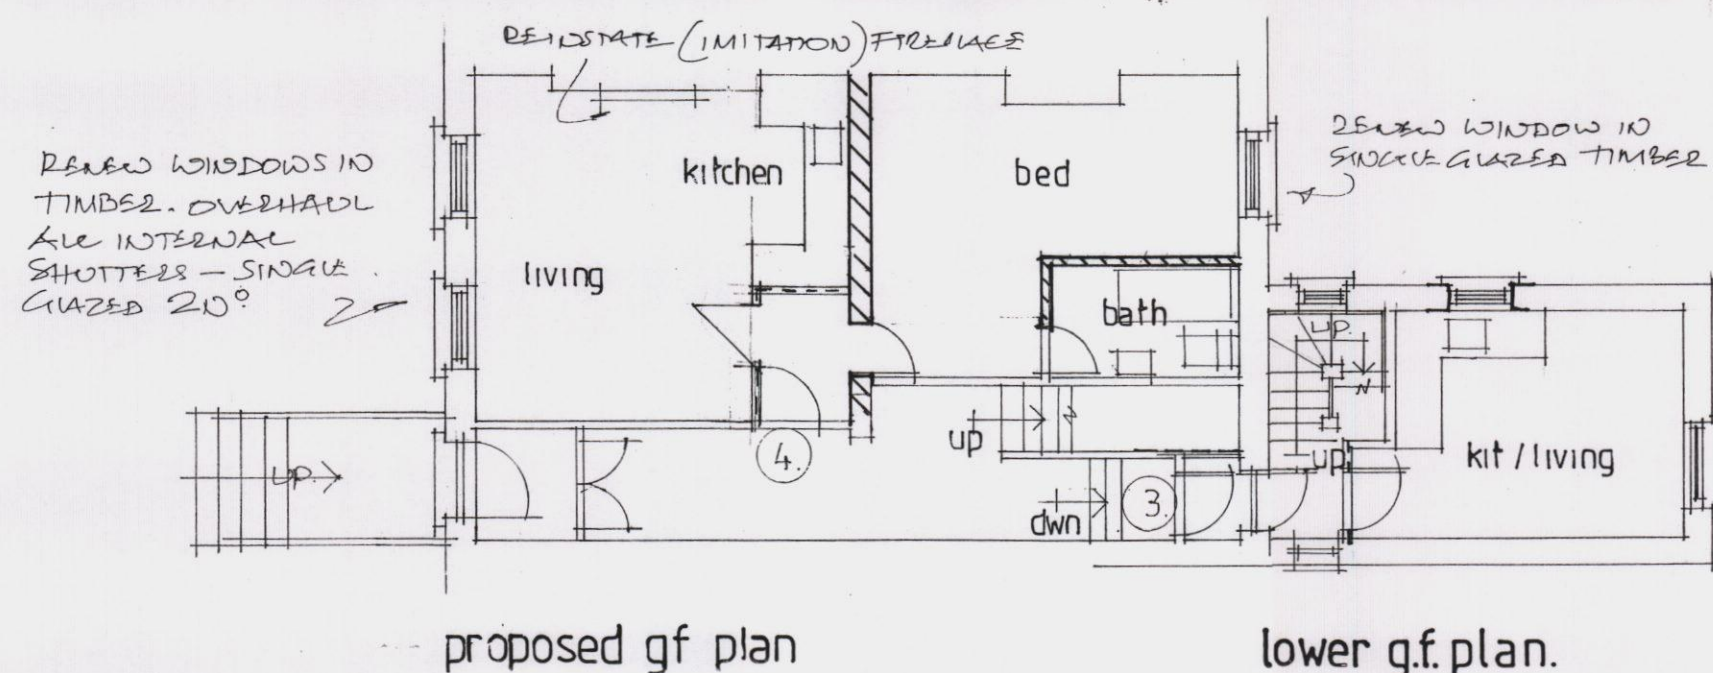
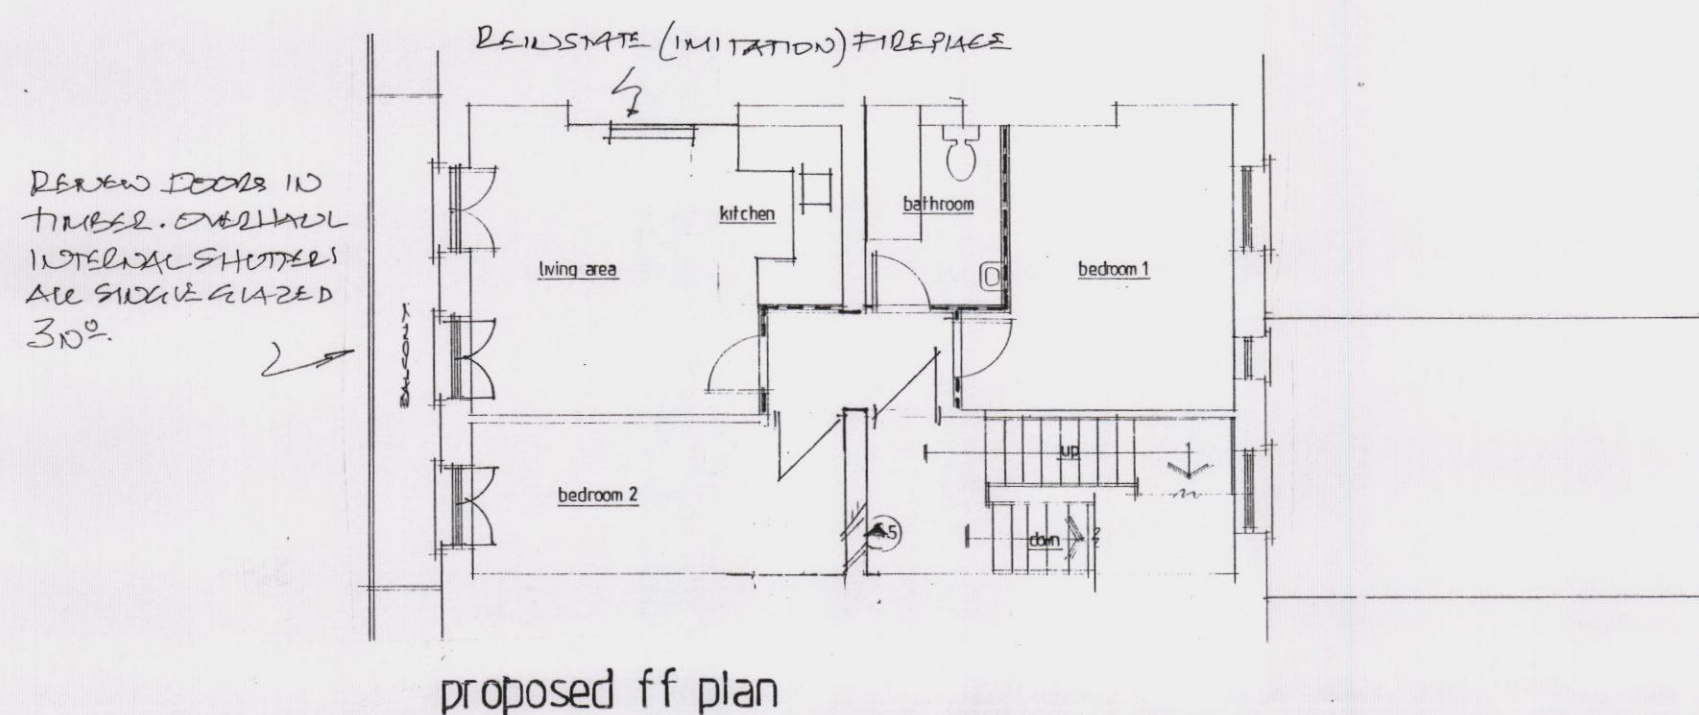
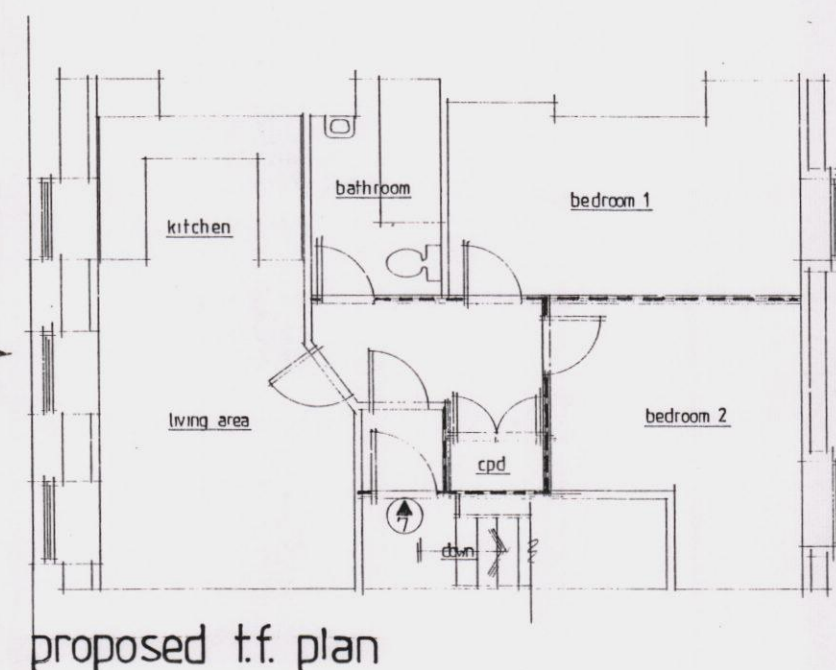
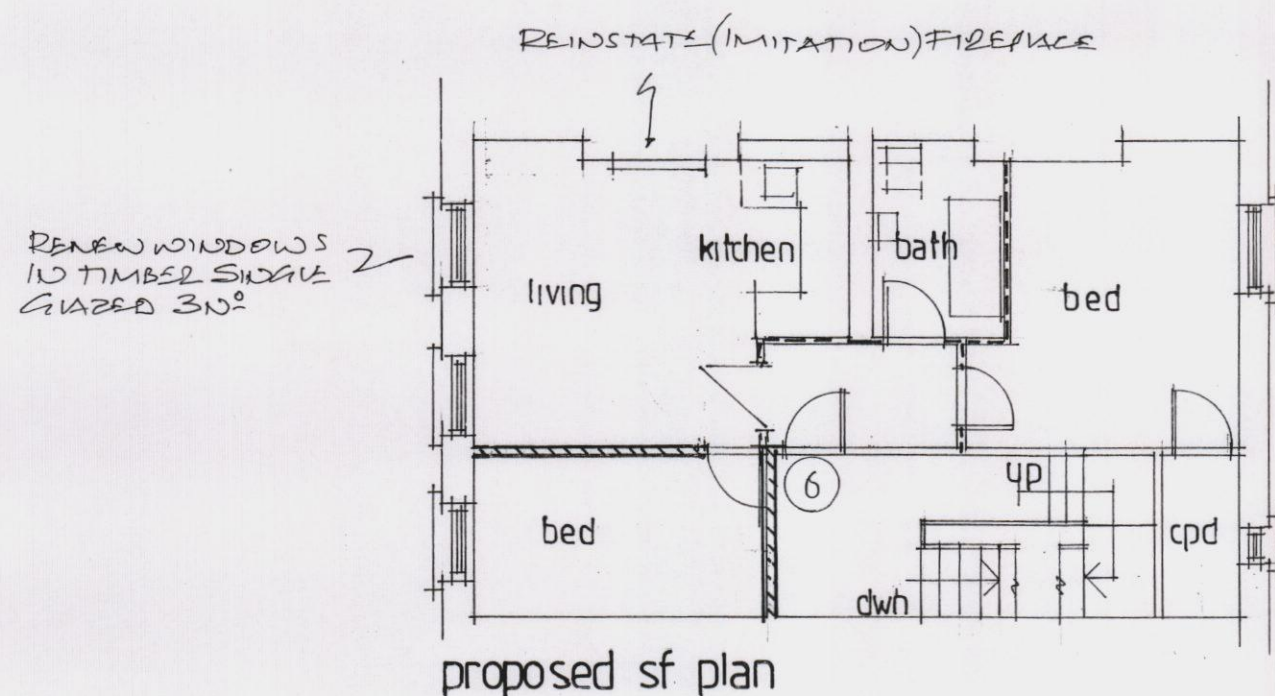


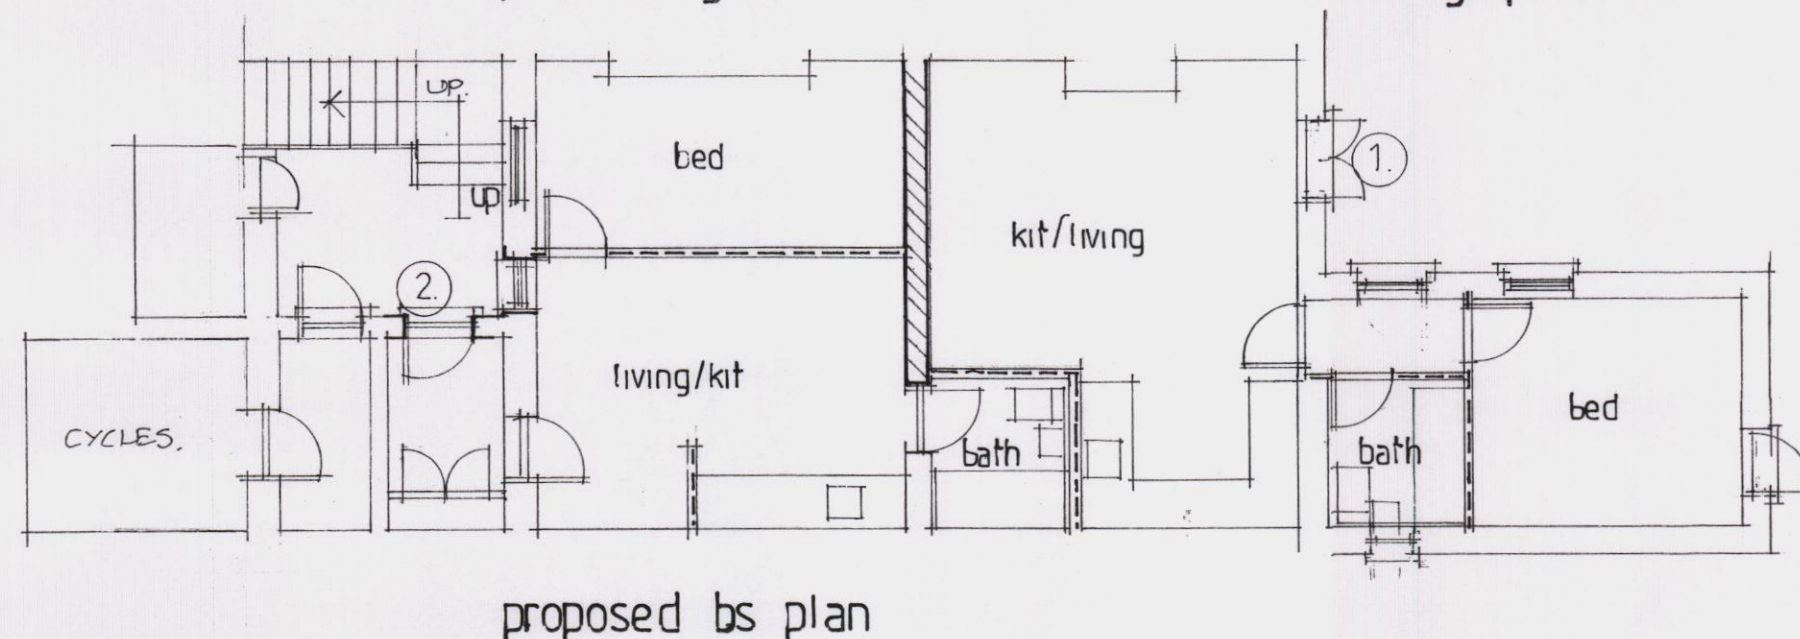

lower g.f. plan.

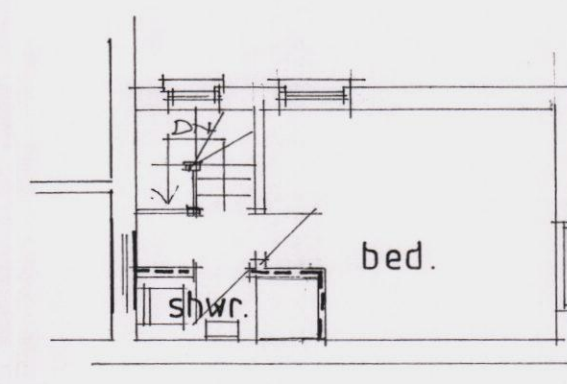

REINSTATED WALLS.
NEW PARTITIONS.

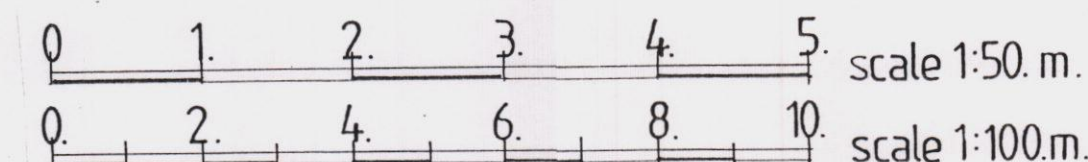

Note:

A	NOV 12	LAYOUT REVISED + ADDED DETAILS
Date	Revision	

© copyright

THORNS-YOUNG
ARCHITECTURAL

THORNS-YOUNG LTD.
232 London Road, North End, Portsmouth, PO2 9JQ
Tel: (023) 9267 2883 Fax: (023) 9266 3457

Client

mr b laly

Job Title

39 seafront
hayling island

Drawing Title

proposed floor plans.

Scale 1:100 AT A2.

Date mar 2012 Drawn by sa

Drg. No. 4127-11-50. Rev. A.