




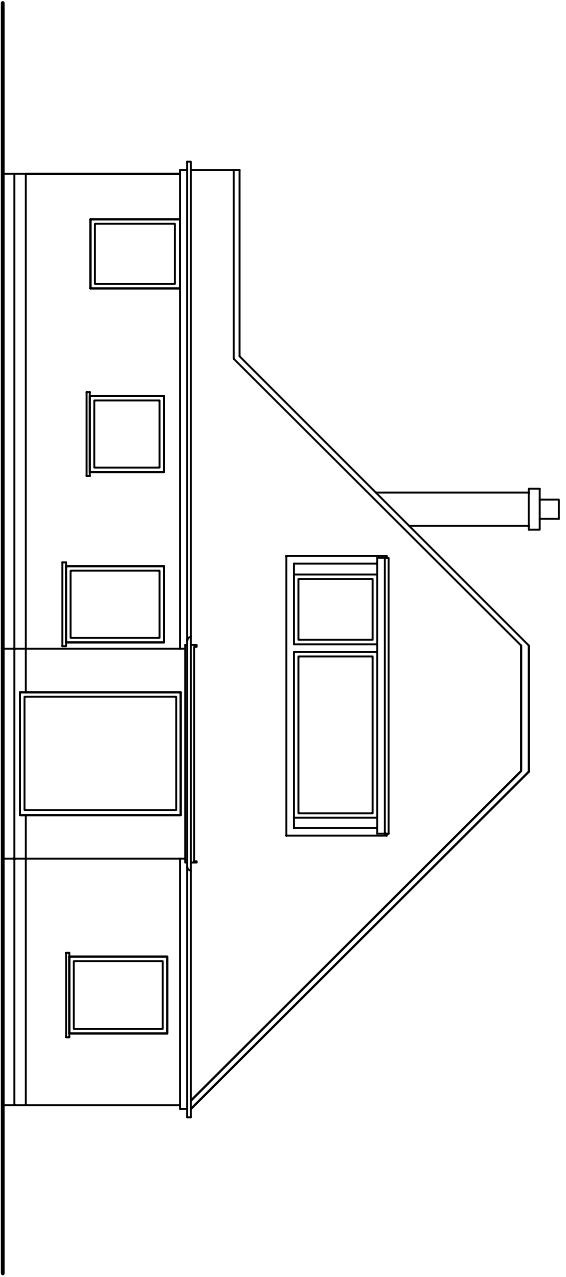


Front Elevation

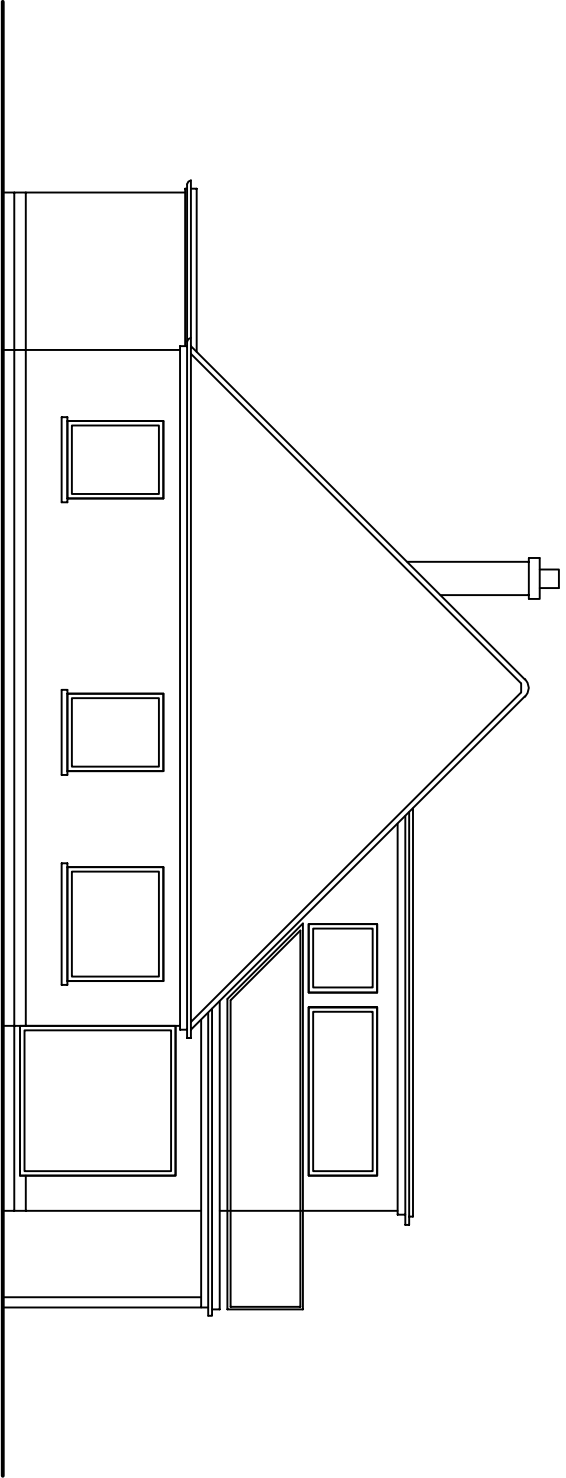


Side Elevation

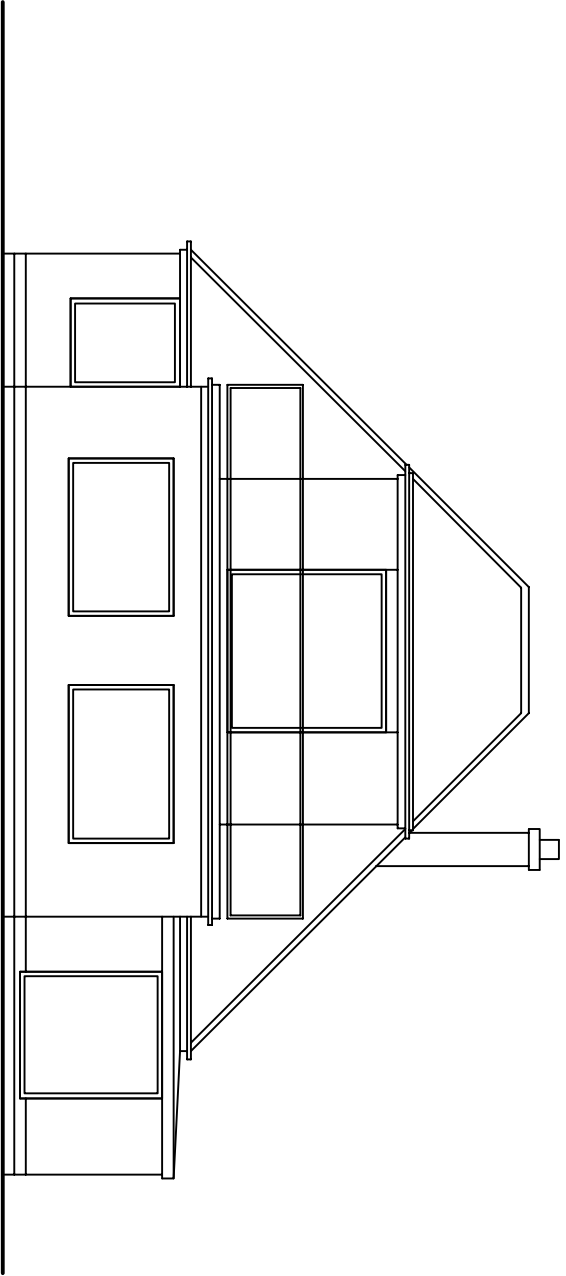



Rear Elevation

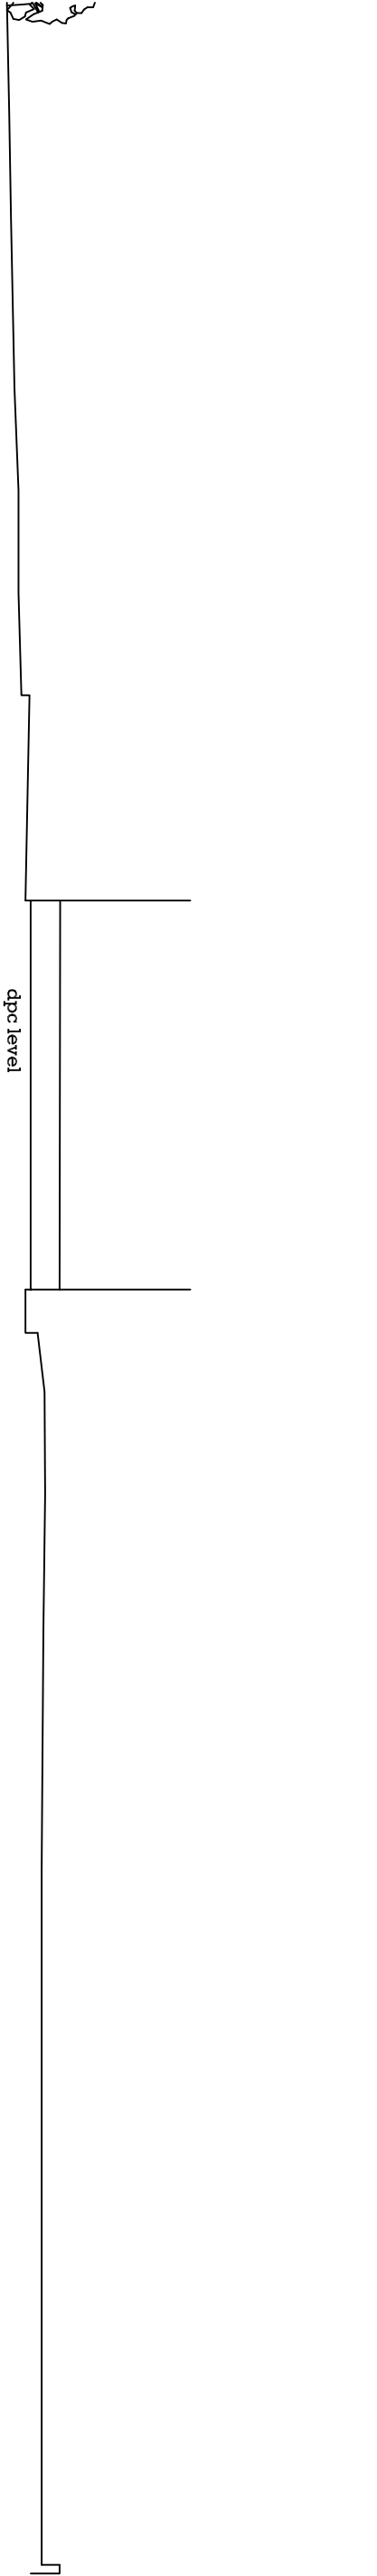


Existing Sectional Site Profile Centrally - front (road) to back (sea wall)

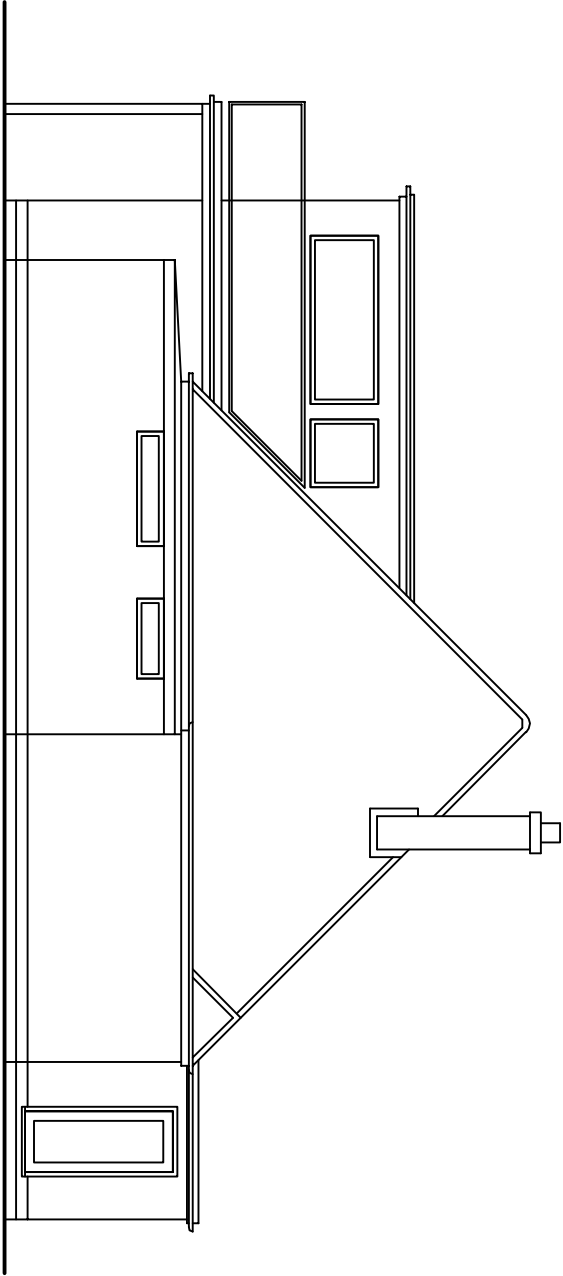

Side Elevation

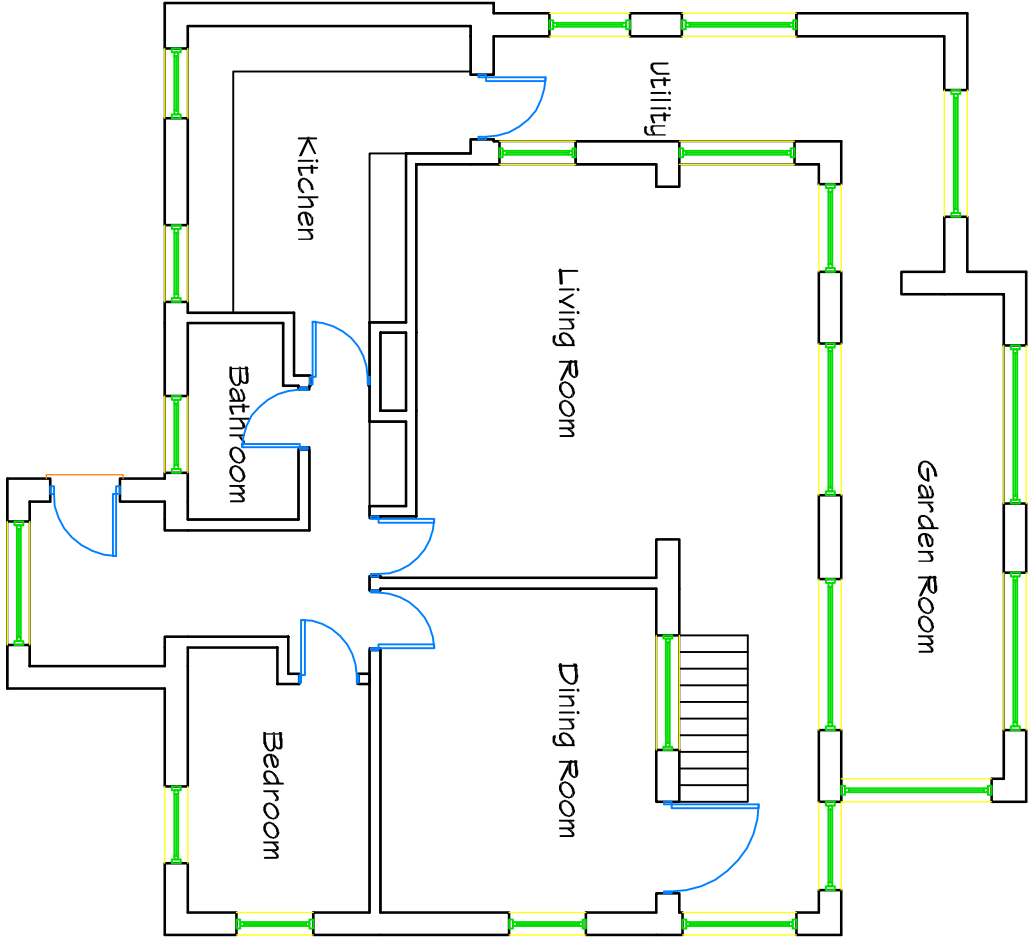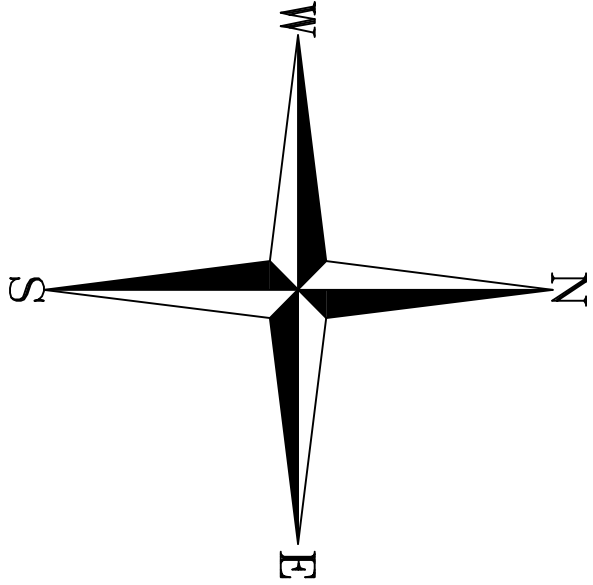

Ground Floor Plan as Existing

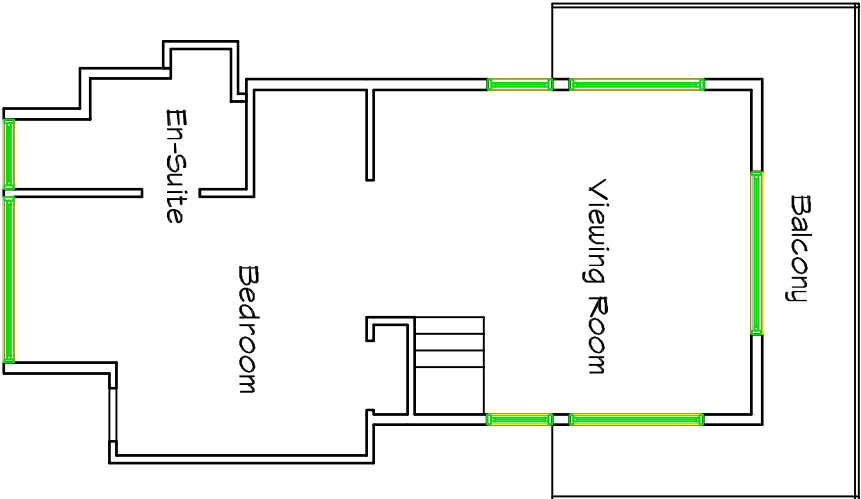

First Floor Plan as Existing

Project Proposed Extension to 73A Lambley Lane, Burton Joyce, Nottinghamshire for Mr & Mrs Davenport		Chris Yorke Design & Architectural Services Tigh Mor, Southgate Lane, North Leverton, Retford, DN22 0AA. Tel: 01427 884026	
LABC Landscape Architectural Bureau of Consultants		ABE Architectural Bureau of Engineers	
Chartered Institute of Architectural Technologists		Chartered Institute of Architectural Technologists	
Existing Plans & Elevations		Existing Plans & Elevations	
Scale 1:100 & 1:500		Date Feb 2012	
Drawing Number PCOT4/02		Sheet A2	
		Revision A	