


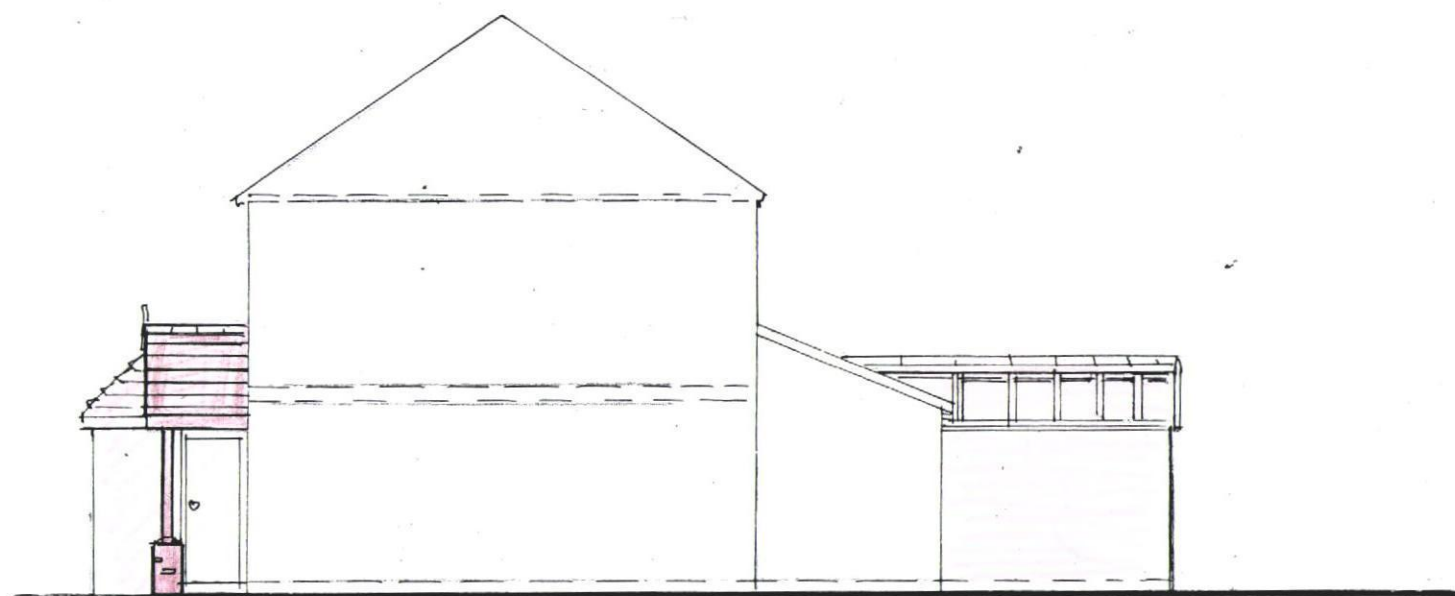


Southeast Elevation



Southwest Elevation

0 1 2 3 4
SCALE 1:100 METERS

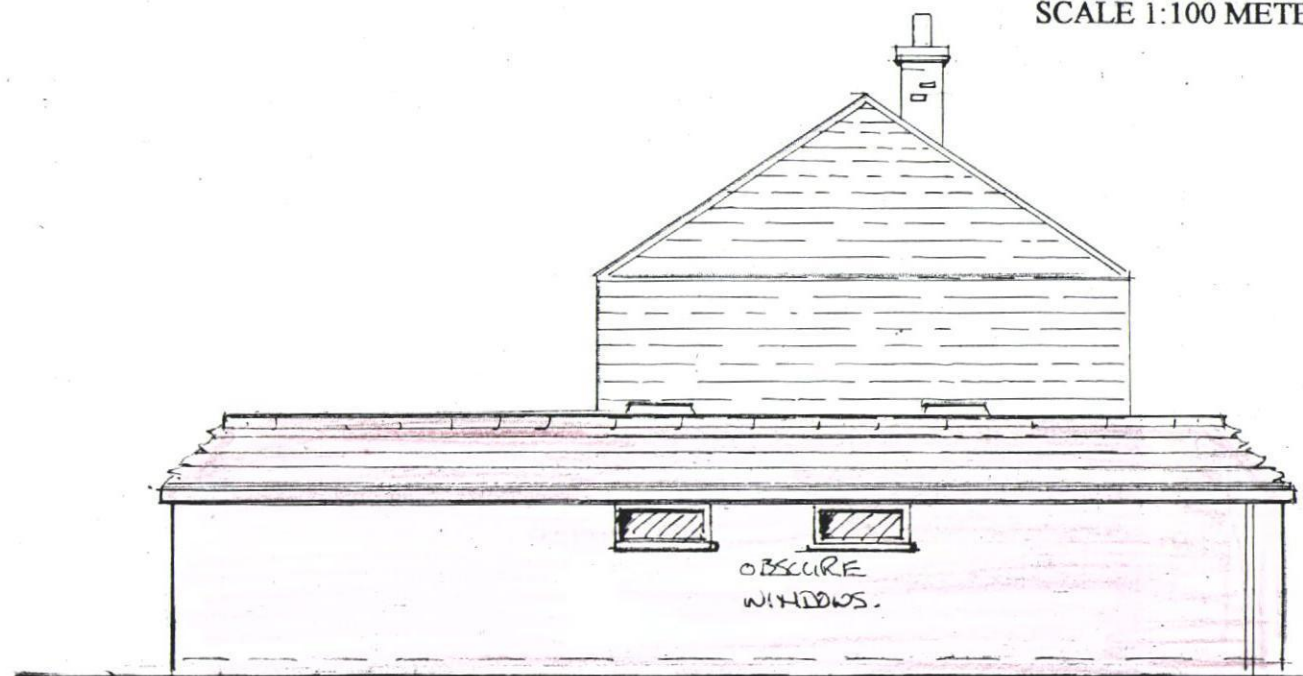

Northwest Elevation



Northeast Elevation

HAVANT BOROUGH
COUNCIL
23 SEP 2013
RECEIVED

PROPOSED WORKS AT
33 Park Lane, Waterloooville, PO8 8AG

For: Mr. and Mrs.
Montgomery,
33 Park Lane
Waterlooville
PO8 8AG

Date: 2013
Scale: AS SHOWN
Drawn: KIM

No 1

ELEVATIONS

CREATIVE DESIGNS

Oaklea, Titchfield Lane,
Wickham, Portsmouth
PO17 5PQ Tel 01329 835992