



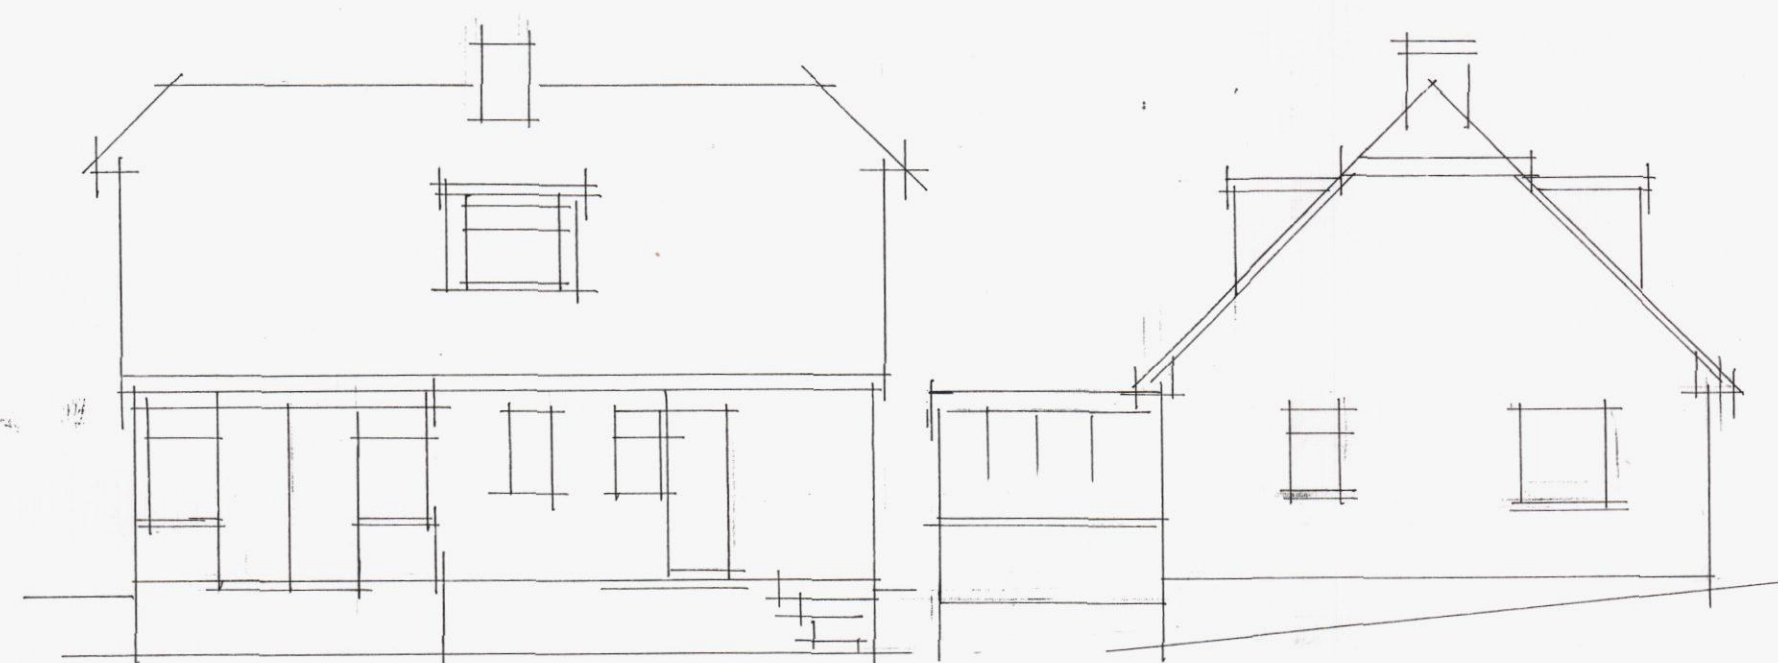


exist. rear & side elevations.




proposed rear & side elevations.

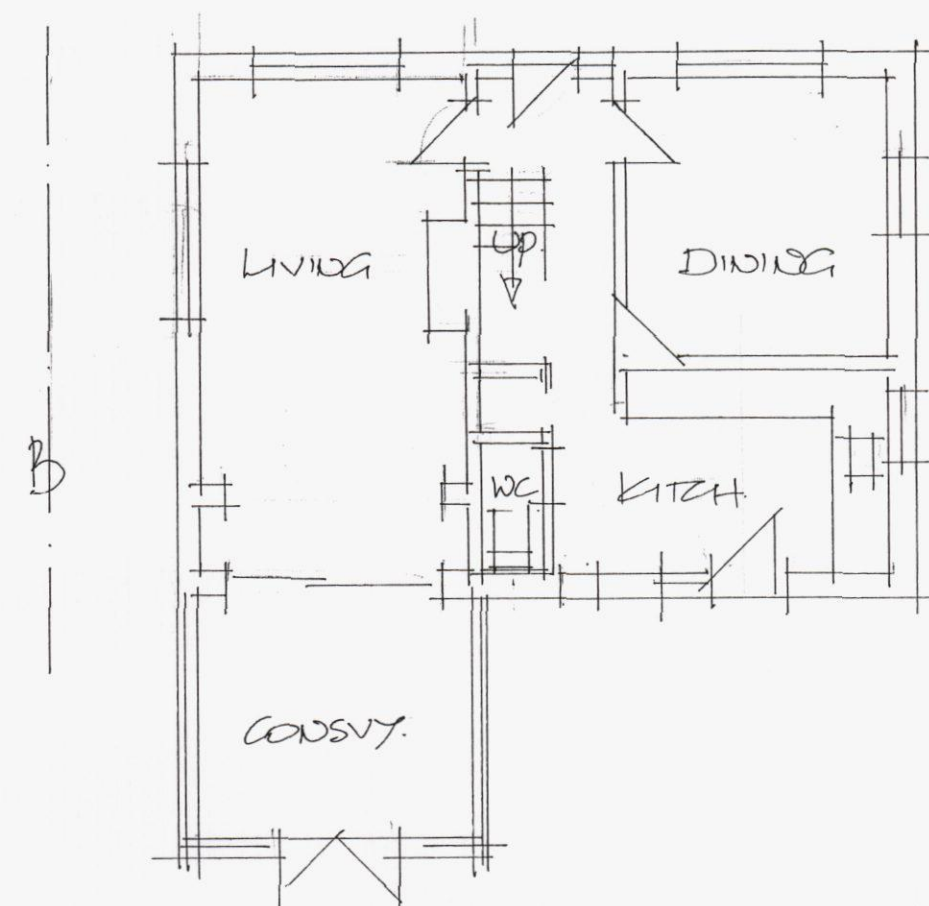


exist. g.f. plan.

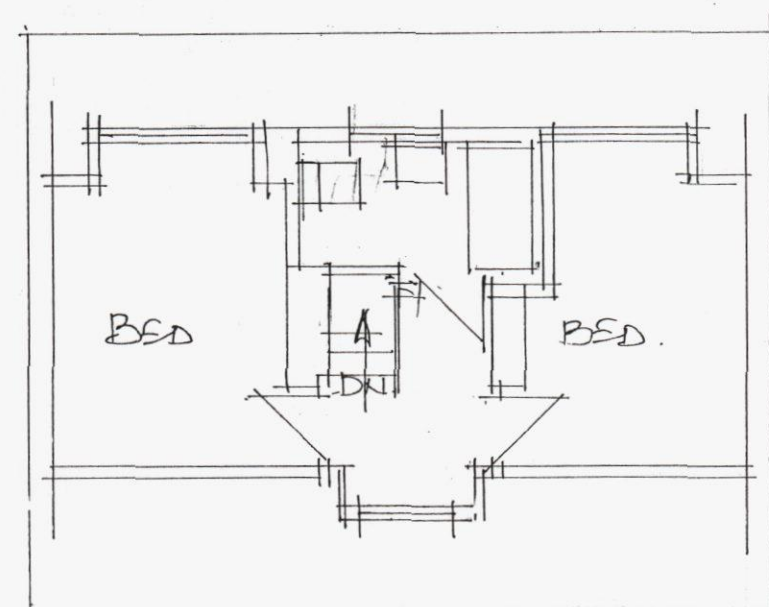


exist. f.f. plan.

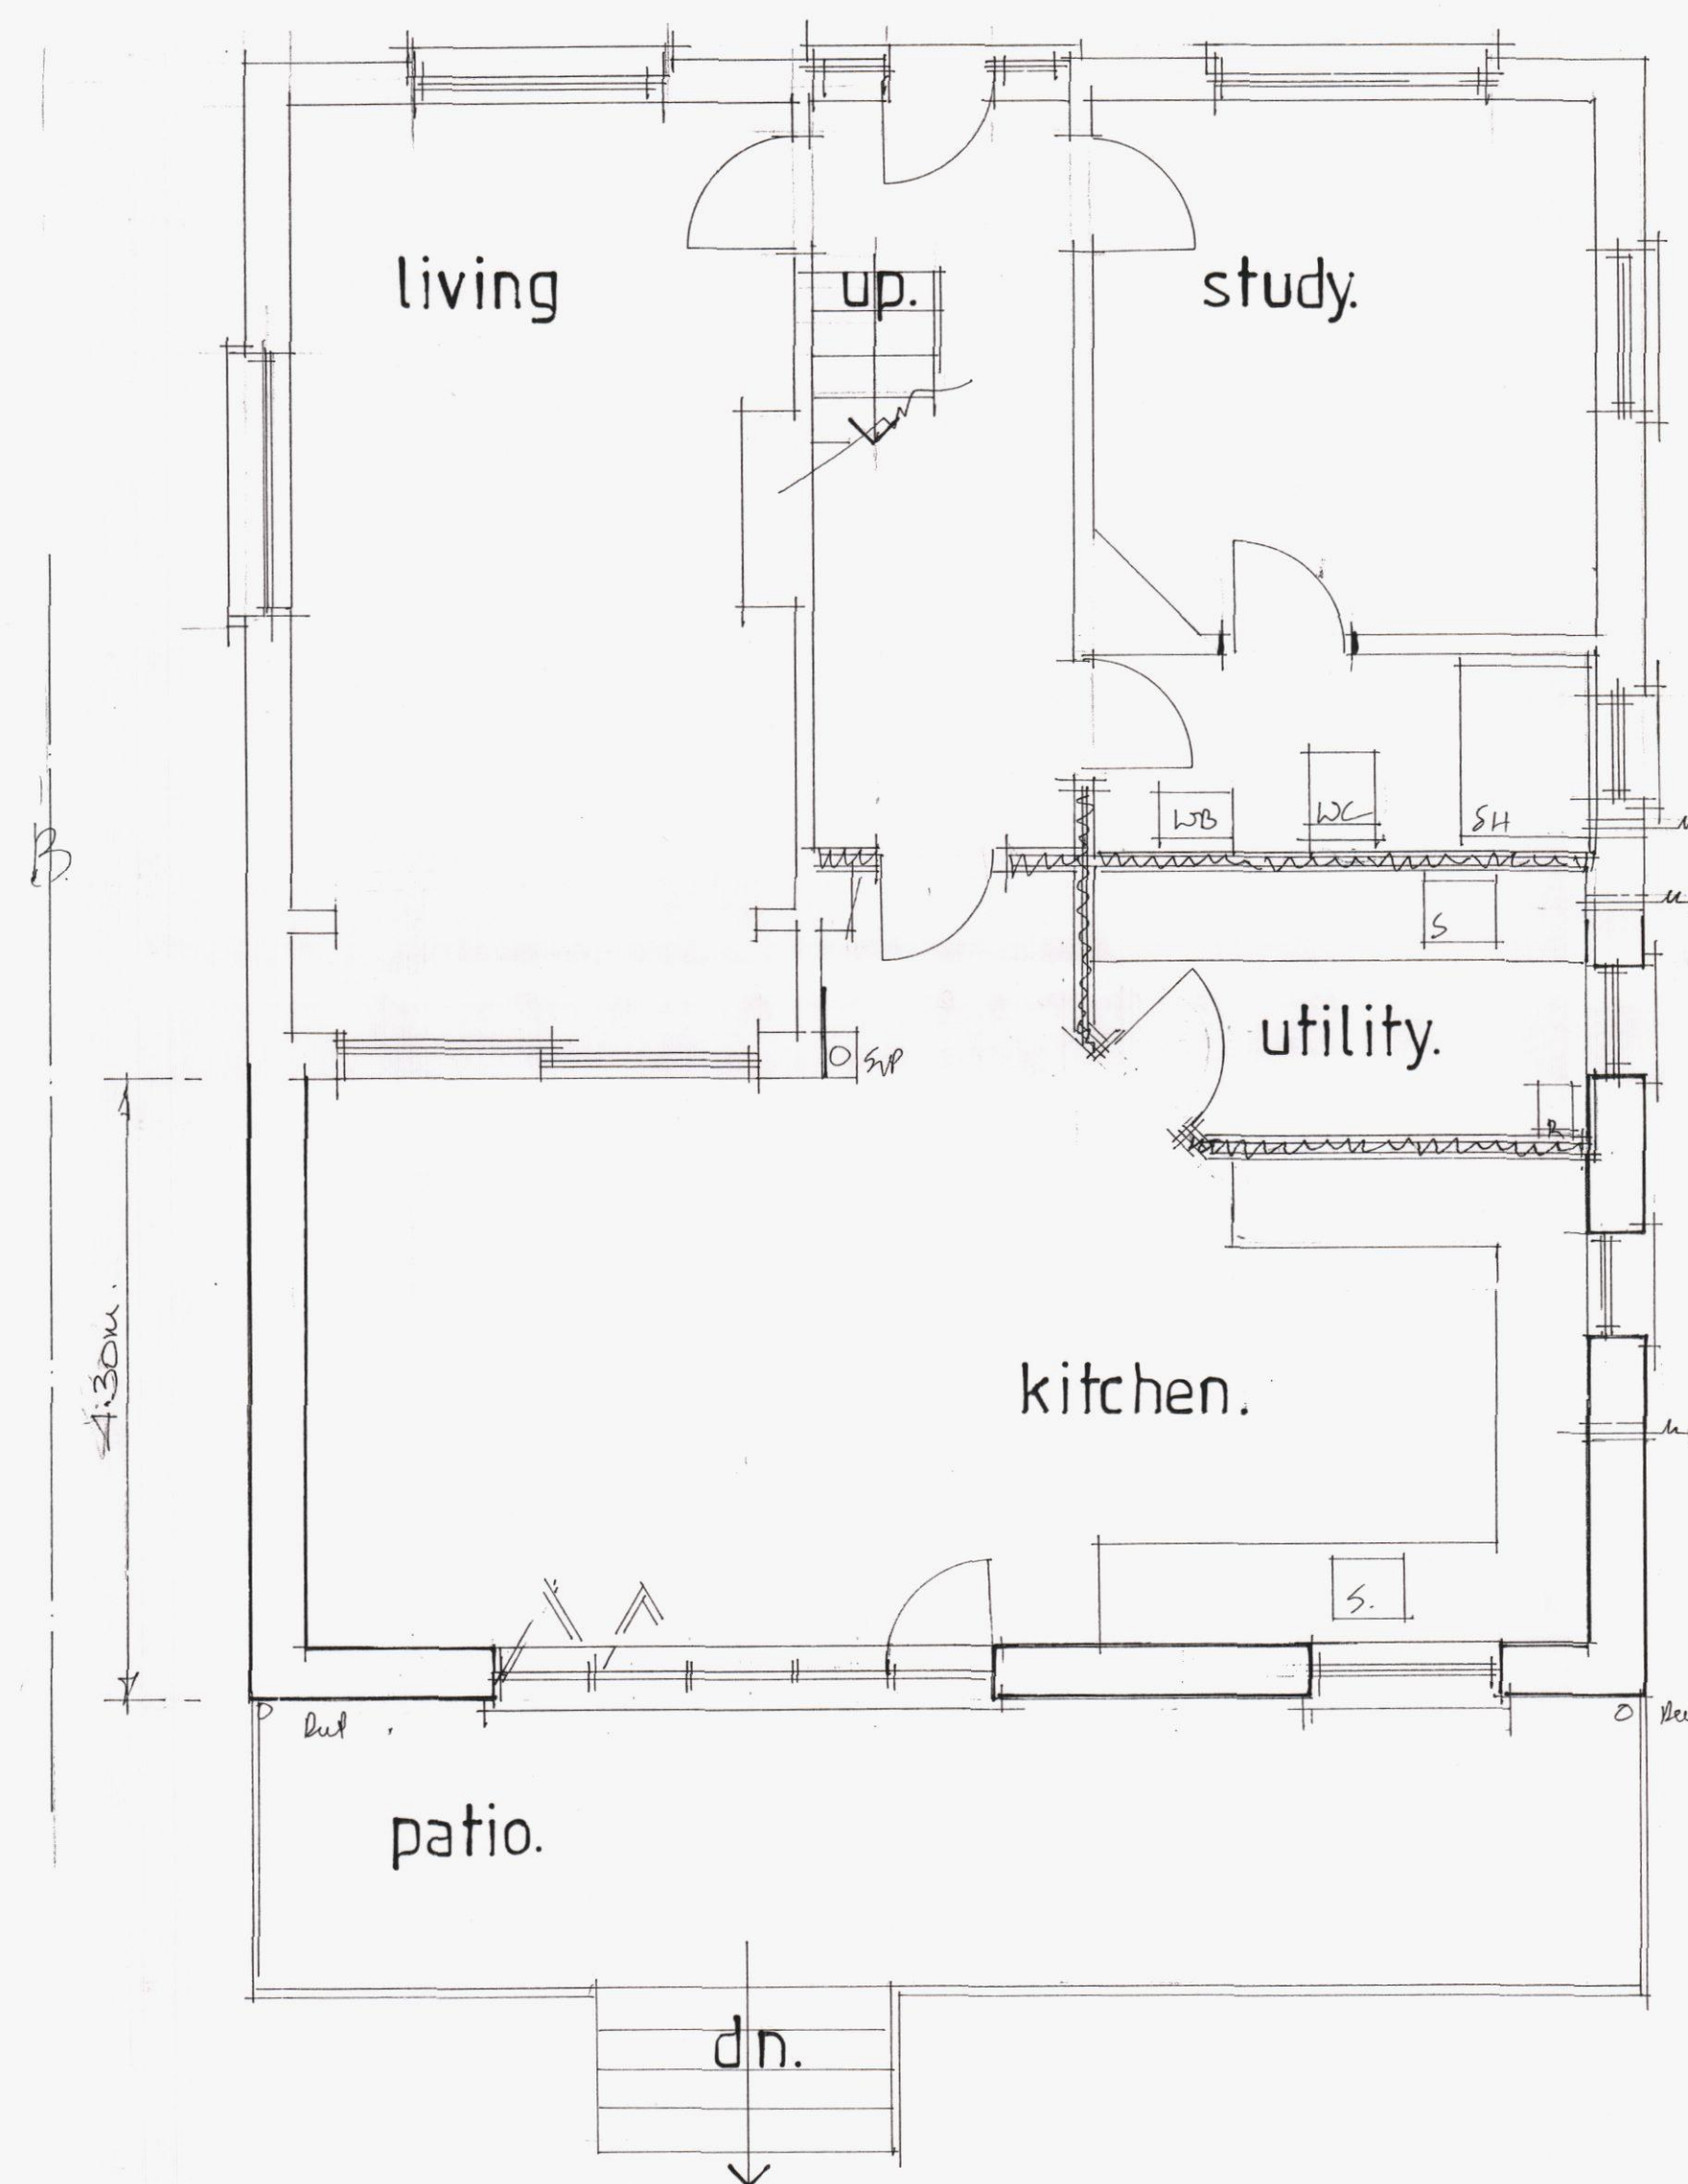


proposed g.f. plan.

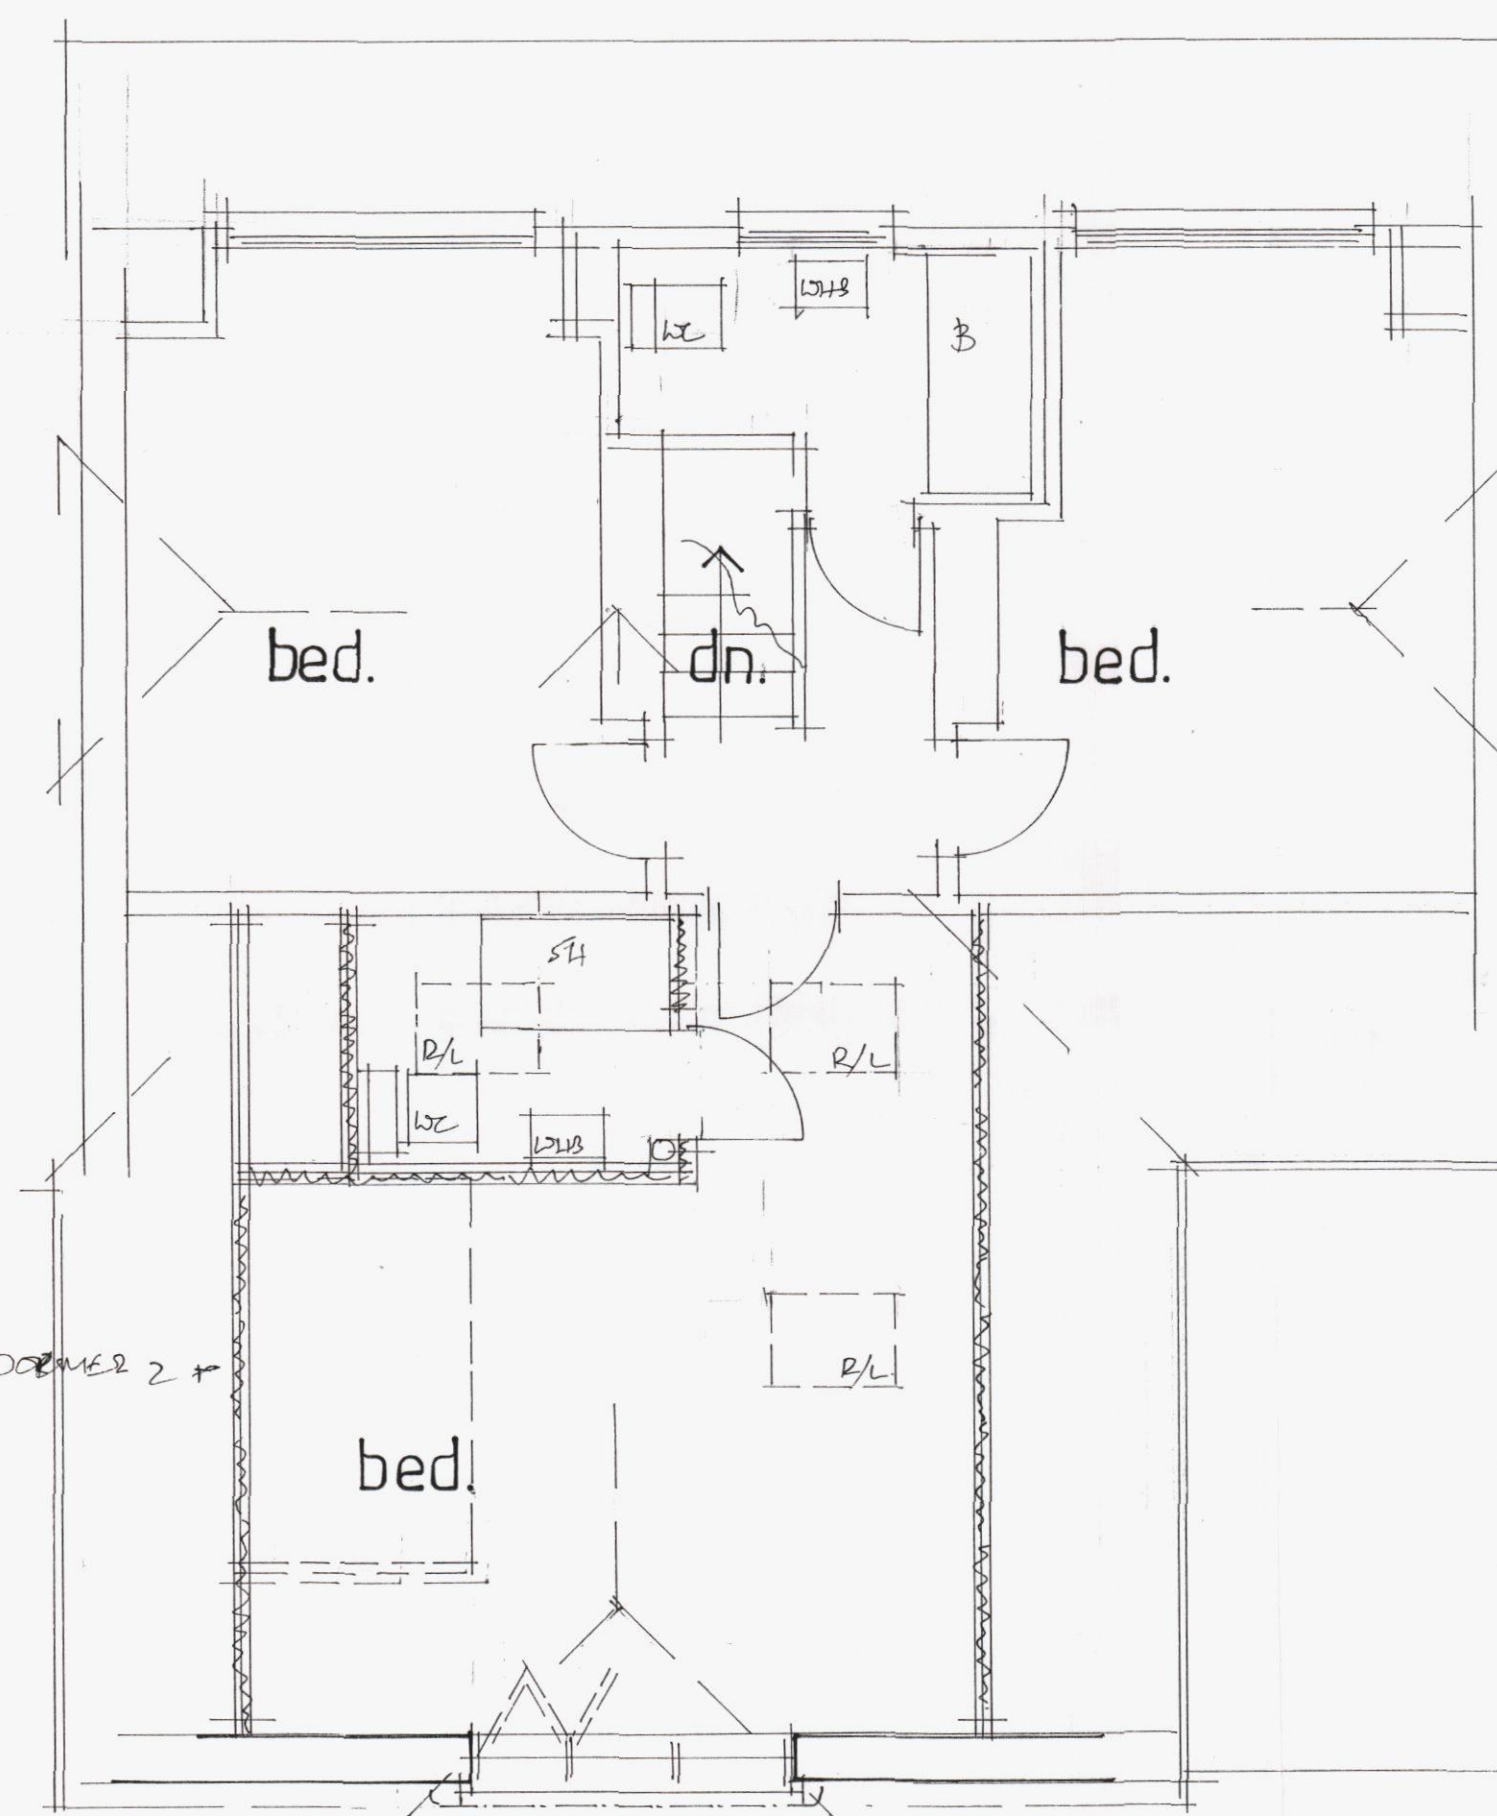

proposed f.f. plan.

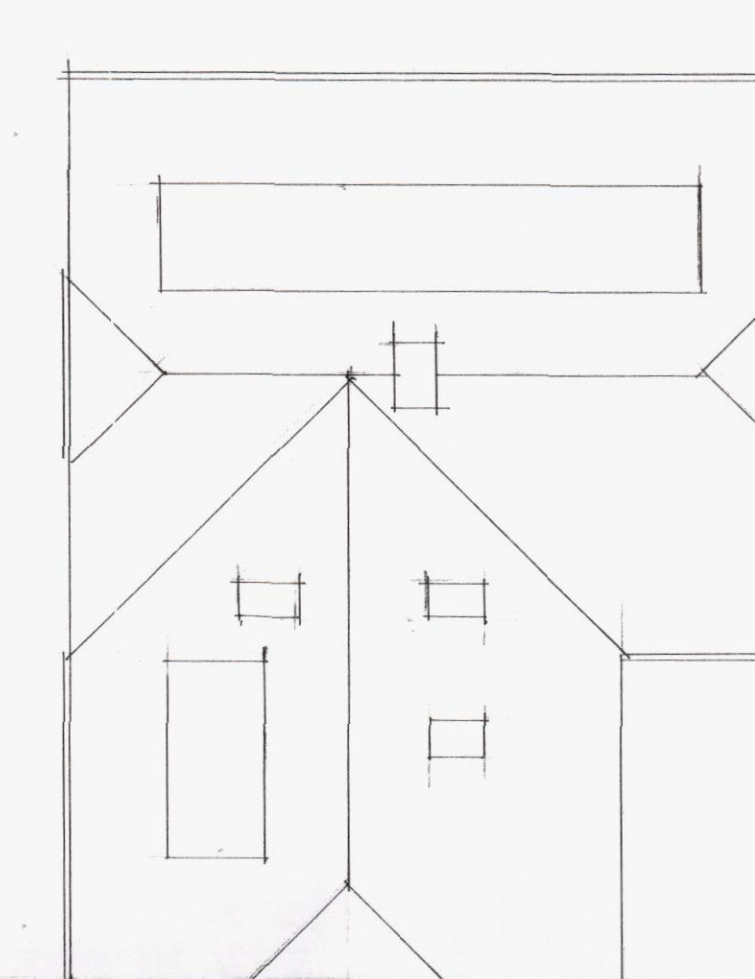

roof plan.

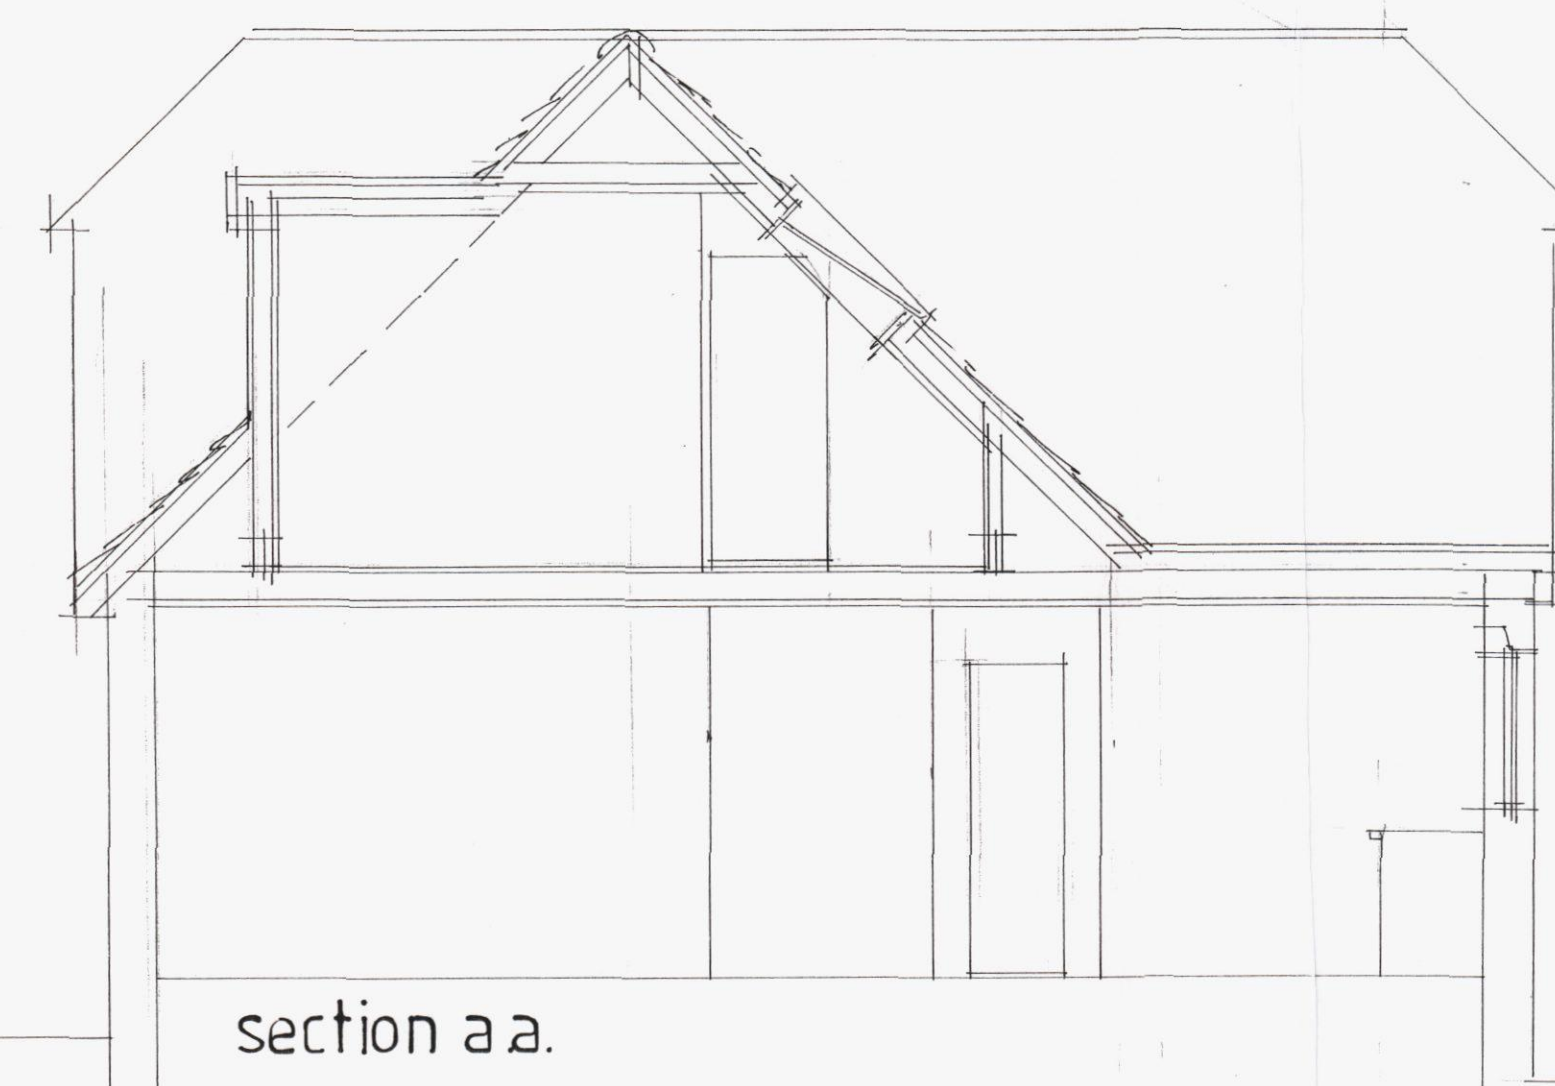

section a a.

A	Date	Side window added.	Revision
1	13/04/13		

© copyright
THORNS-YOUNG
ARCHITECTURAL

THORNS-YOUNG LTD
CHARTERED BUILDING CONSULTANTS
232 London Road, North End, Portsmouth PO2 9HQ
Tel: (023) 9267 2883 Fax: (023) 9266 1457
Website: www.thornsyong.co.uk

Client
MRS J. MACSWAYNE

Job Title
22, SUMMERHILL ROAD
COMPLAIN.

Drawing Title
PROPOSED TWO
STOREY REAR
EXTENSION.

Scale
1:100 & 1:50

Date
APRIL 13

Drawn by
BT

Drg. No.
6055.13.1

Rev.
A

HAVANT BOROUGH
COUNCIL
31 MAY 2013
RECEIVED

0 1 2 3 4 5 scale 1:50. m.
0 2 4 6 8 10 scale 1:100. m.