



proposed elevations
sign ref 1a

sign ref 1a
25955



sign ref 1b
12470

existing elevations

sign ref 3
900

sign ref 1

1no. TWO elevation non-illuminated background panel, complete with
3no. internally illuminated pod signs - oa size 3800 x 700 x 100mm,
all as construction shown:

sign ref 2 & 3




2no. internally illuminated projecting signs - oa size 900 x 600 x 100mm, all as shown:

sign ref 4

1no standard foamex back door sign - oa size 500 x 400mm.

sign ref 5

aluminium soffit panels - oa size APPROX 25955 x 400mm & 12470 x 400mm,
finished satin black,

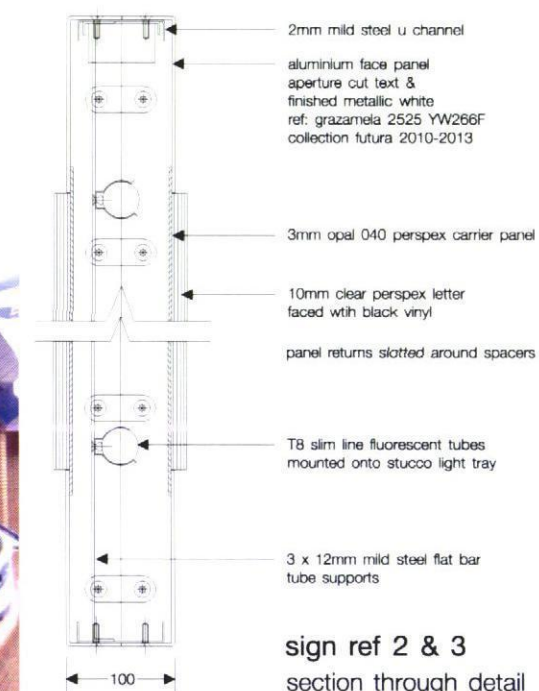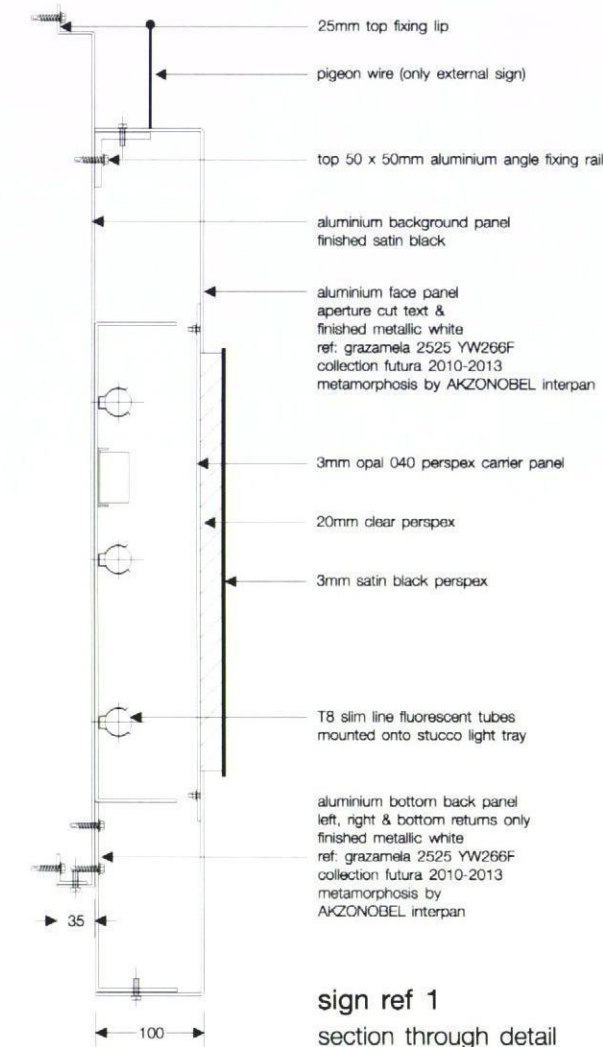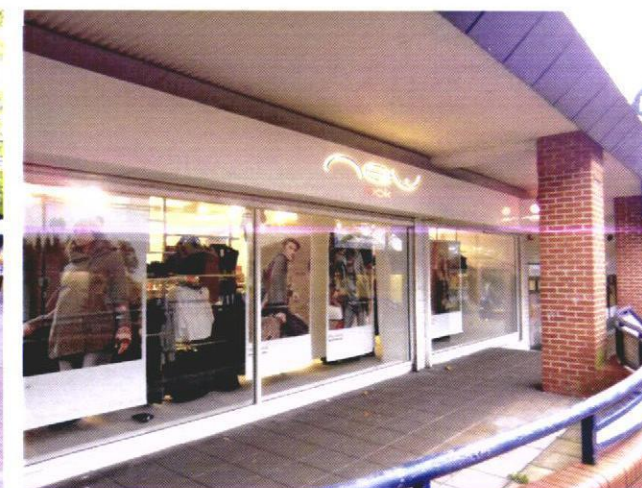

Escott Signs Limited, 378 Princesway,
T.V.T.E, Gateshead, NE11 0TU
Tel: 0191 487 1010 Fax: 0191 491 0762
sales@escottsigns.com

Client: New Look
18/22 Greywell, Leigh Park,
Havant, Hampshire, PO9 5AL

Design No: SD7290.13
Store No: 1541
Scale: 1:50 @ A3

Drawn By: G. Thomas

Date: 16 / 10 / 2013

Revision: 01 (05/11/2013) omitted 1no. pod sign from
front elevation