


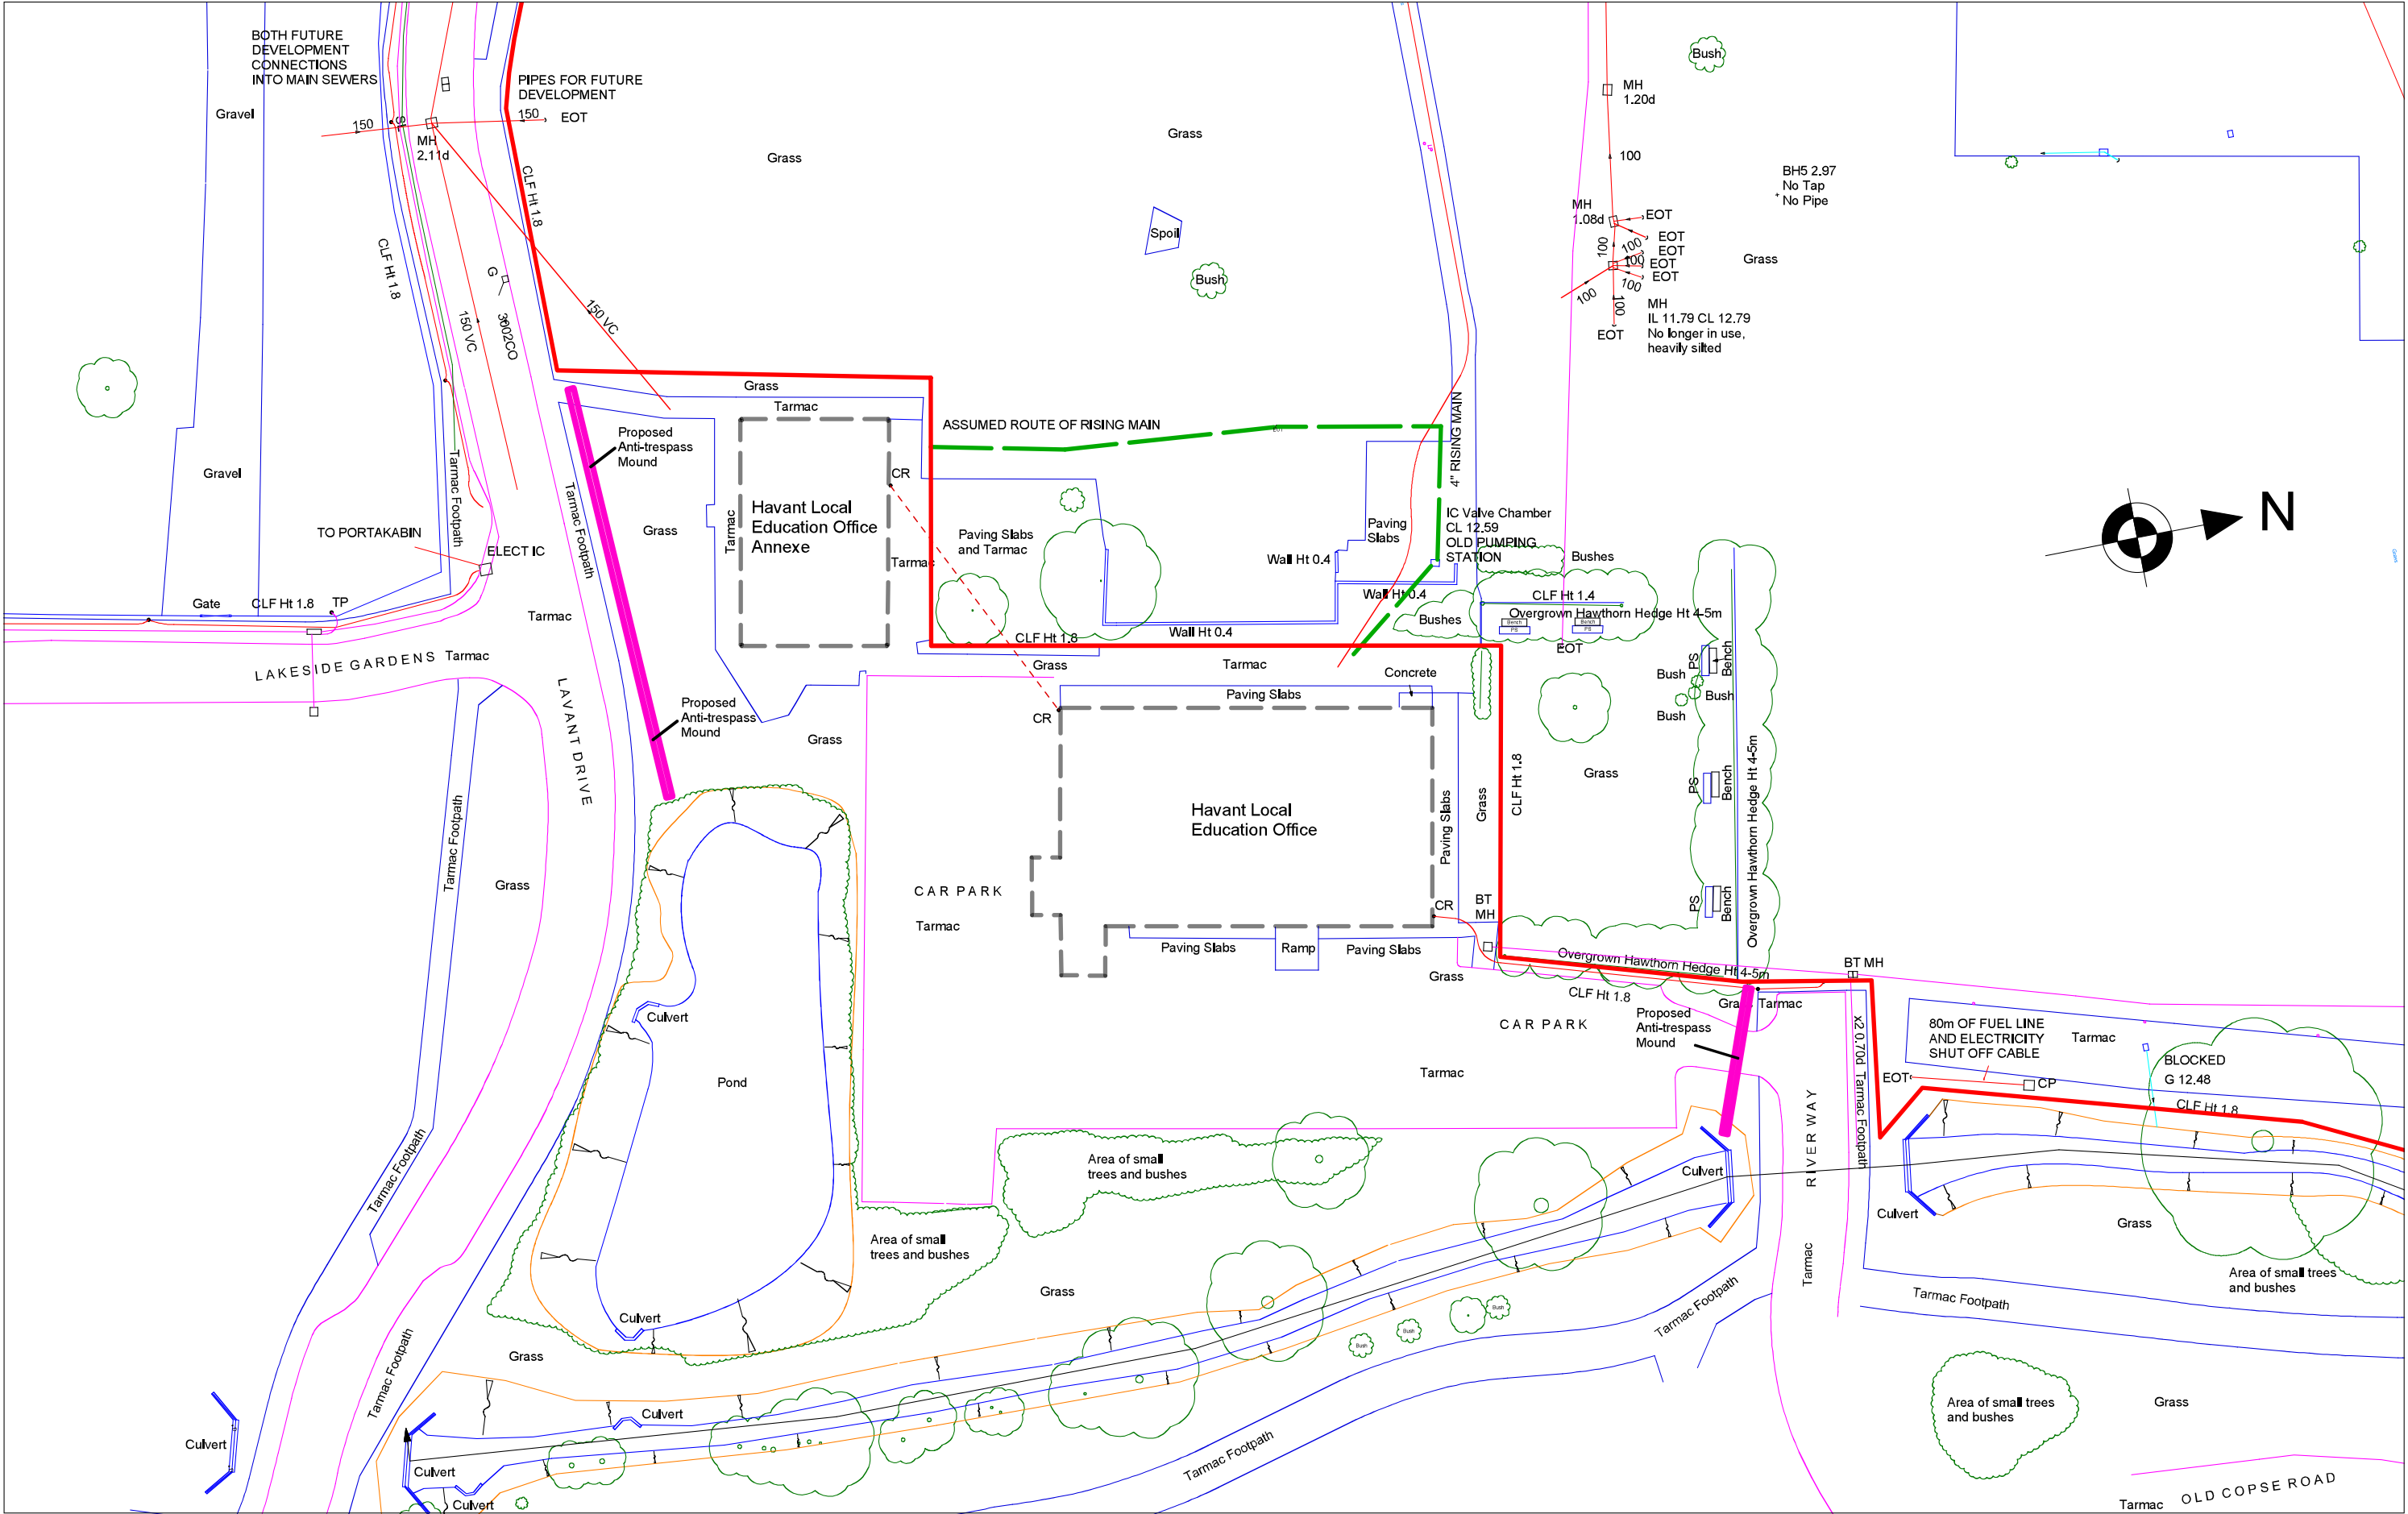

HCC Property Services,
Three Minsters House,
76 High Street, Winchester SO23 8UL.
tel: (01962) 847801

Notes

- This drawing is © copyright Hampshire County Council 2012. No unauthorised reproduction permitted. All rights reserved.
- No dimensions are to be scaled from this drawing
- This map is reproduced from Ordnance Survey material with the permission of Ordnance Survey on behalf of the controller of Her Majesty's Stationery Office © Crown Copyright. Unauthorised reproduction infringes Crown Copyright and may lead to prosecution or civil proceedings. (100019180), (2012)

rev	description	date	by

PROJECT
**SE EDUCATION OFFICE
RIVER WAY
HAVANT**

SCALE NTS @ A1 1:500 @ A3	DATE 23/10/12	DRAWN. ARCNAC	CHKD.
---------------------------------	------------------	------------------	-------

SHEET CONTENTS

PROPOSED SITE PLAN

DRAWING No. P 10102/03	REVISION
FILE REF. <i>File name</i>	

