



South Elevation 1-100



East Elevation 1-100




North Elevation 1-100




West Elevation 1-100



Floor Area = 130m² - 1400SqFt

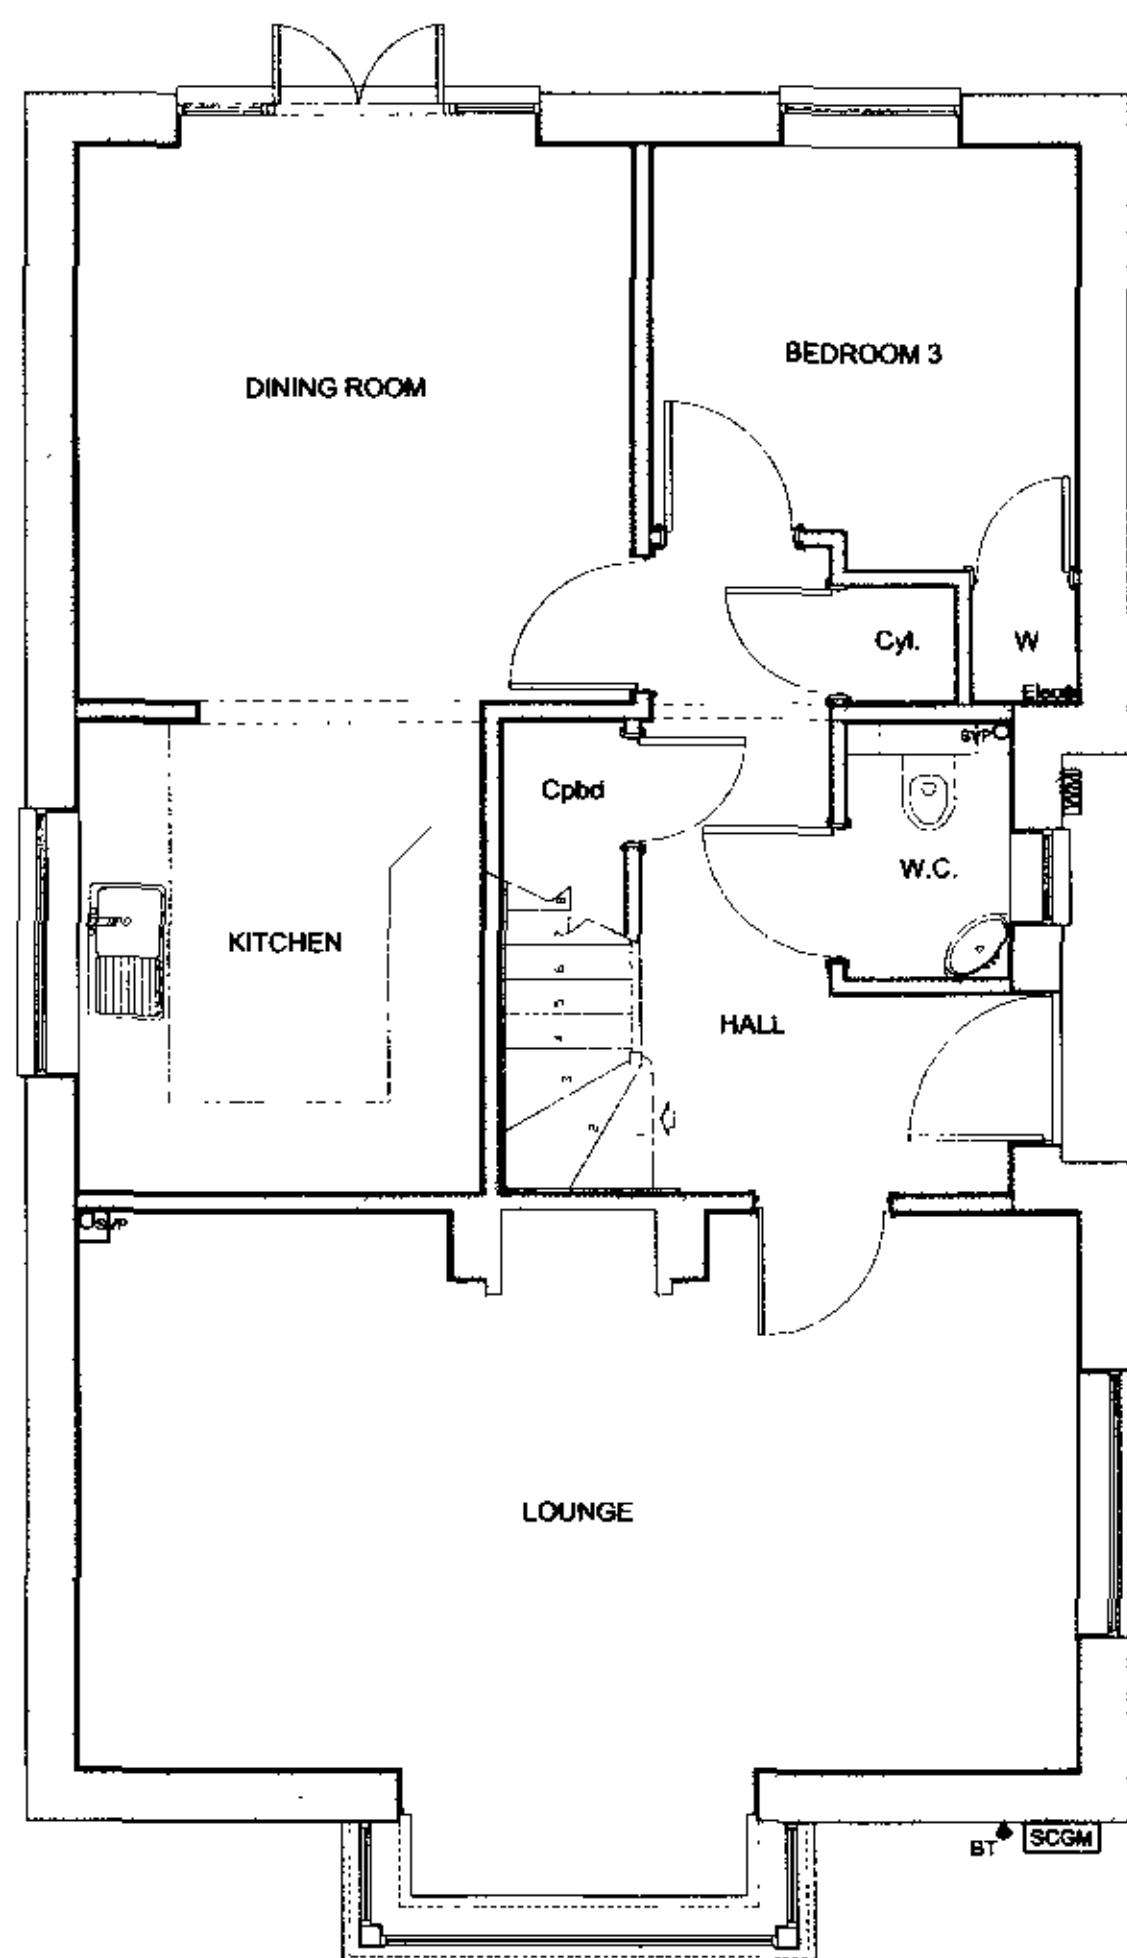

Ground Floor Plan 1-50

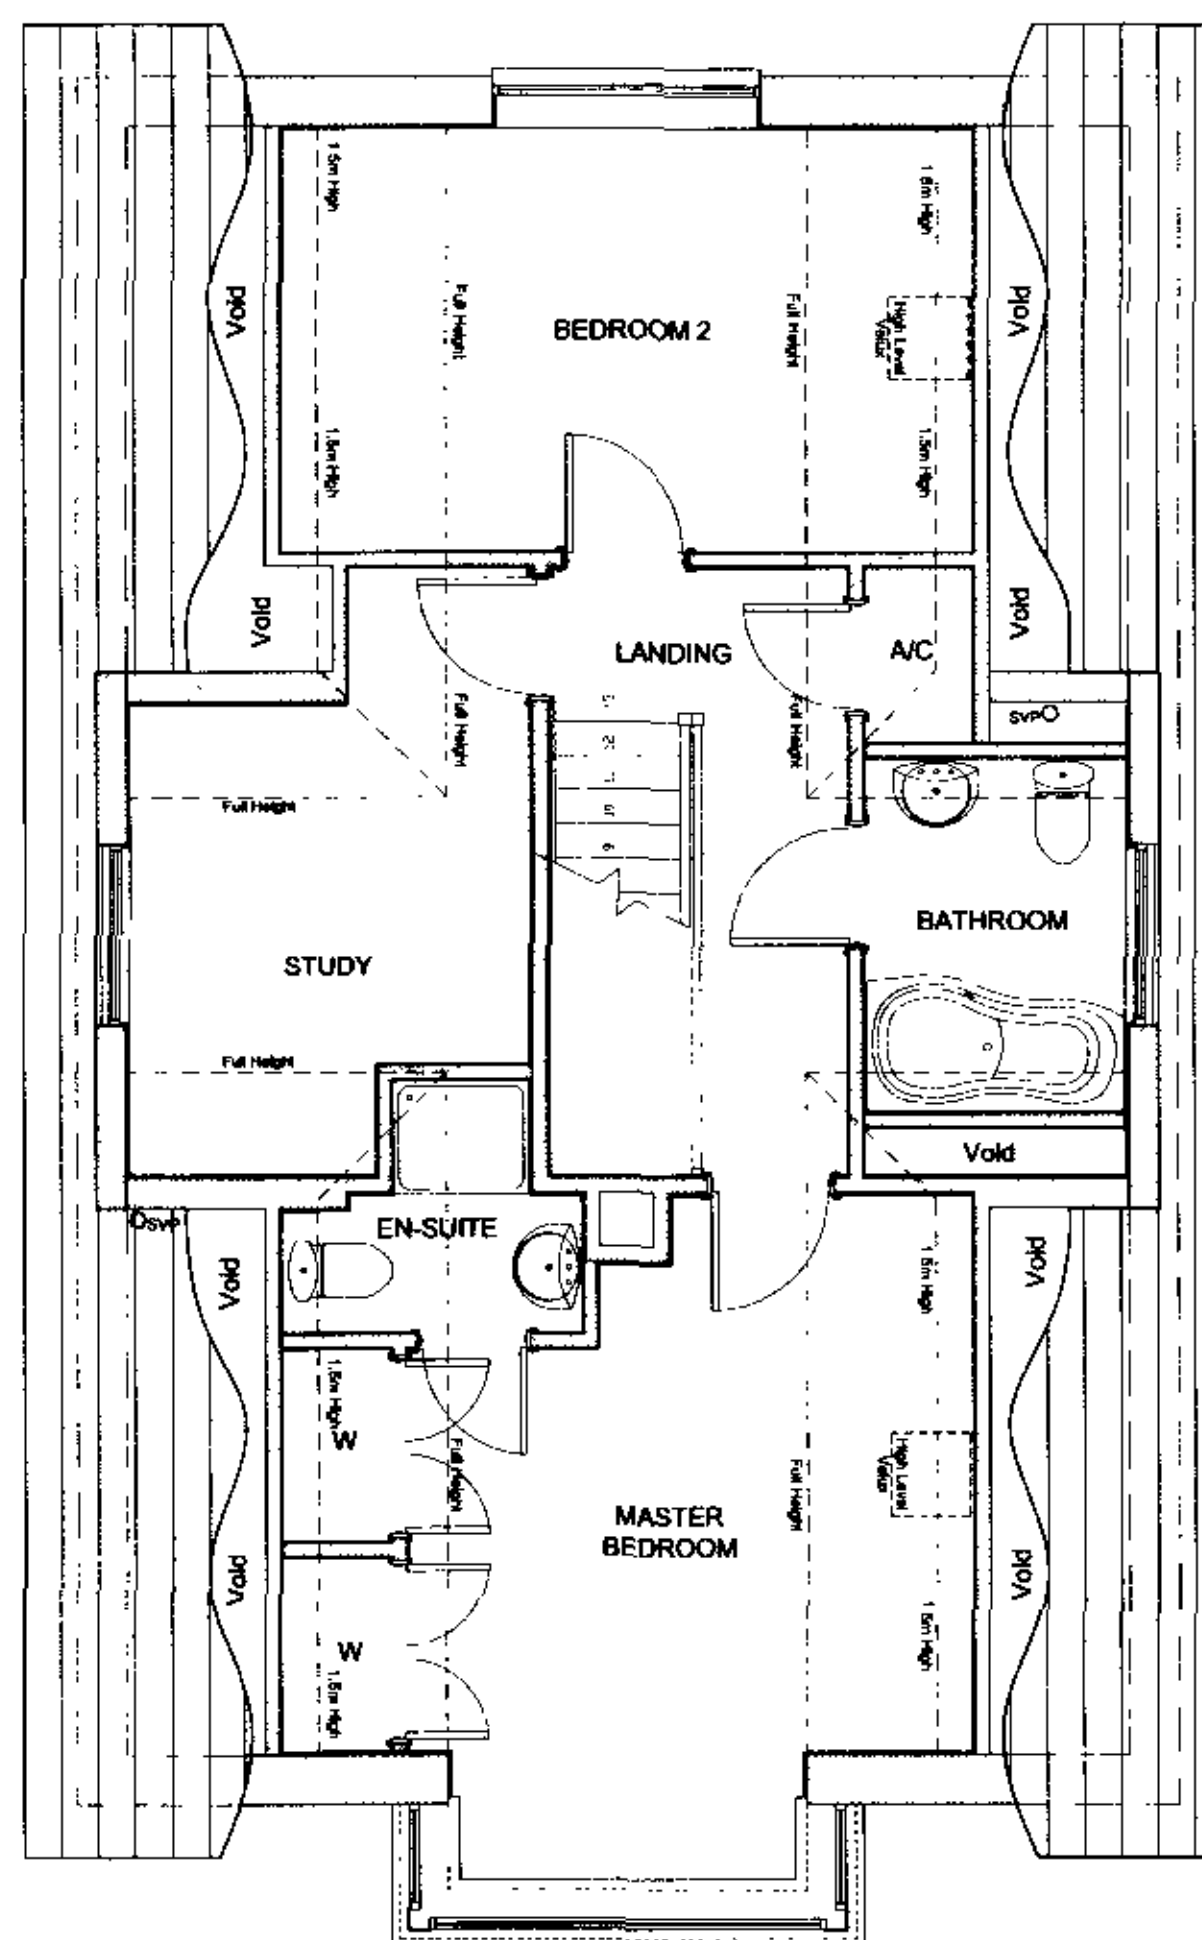

First Floor Plan 1-50

REV C - STUDY WINDOW CHANGED 1 PV PANEL ADDED 25/9/13
Rev B - PV Panels added. 13-03-13

This drawing is the copyright of MAPLEDEAN DEVELOPMENTS LIMITED
no copies in whole or part thereof may be taken without prior consent.



MAPLEDEAN DEVELOPMENTS LIMITED
HOLLYTHORNS HOUSE
NEW ROAD, SWANMORE
HAMPSHIRE, SO32 2NW

TEL: 01489 896668 FAX: 01489 896636
EMAIL: enquiries@mapledean.co.uk www.mapledean.co.uk

Job Title:
Land R/O 42 Church Road,
Hayling Island

Description:
Plot 1 Planning G.A.

Scale: As Shown Date: April '12 Drawing No: 113 C