



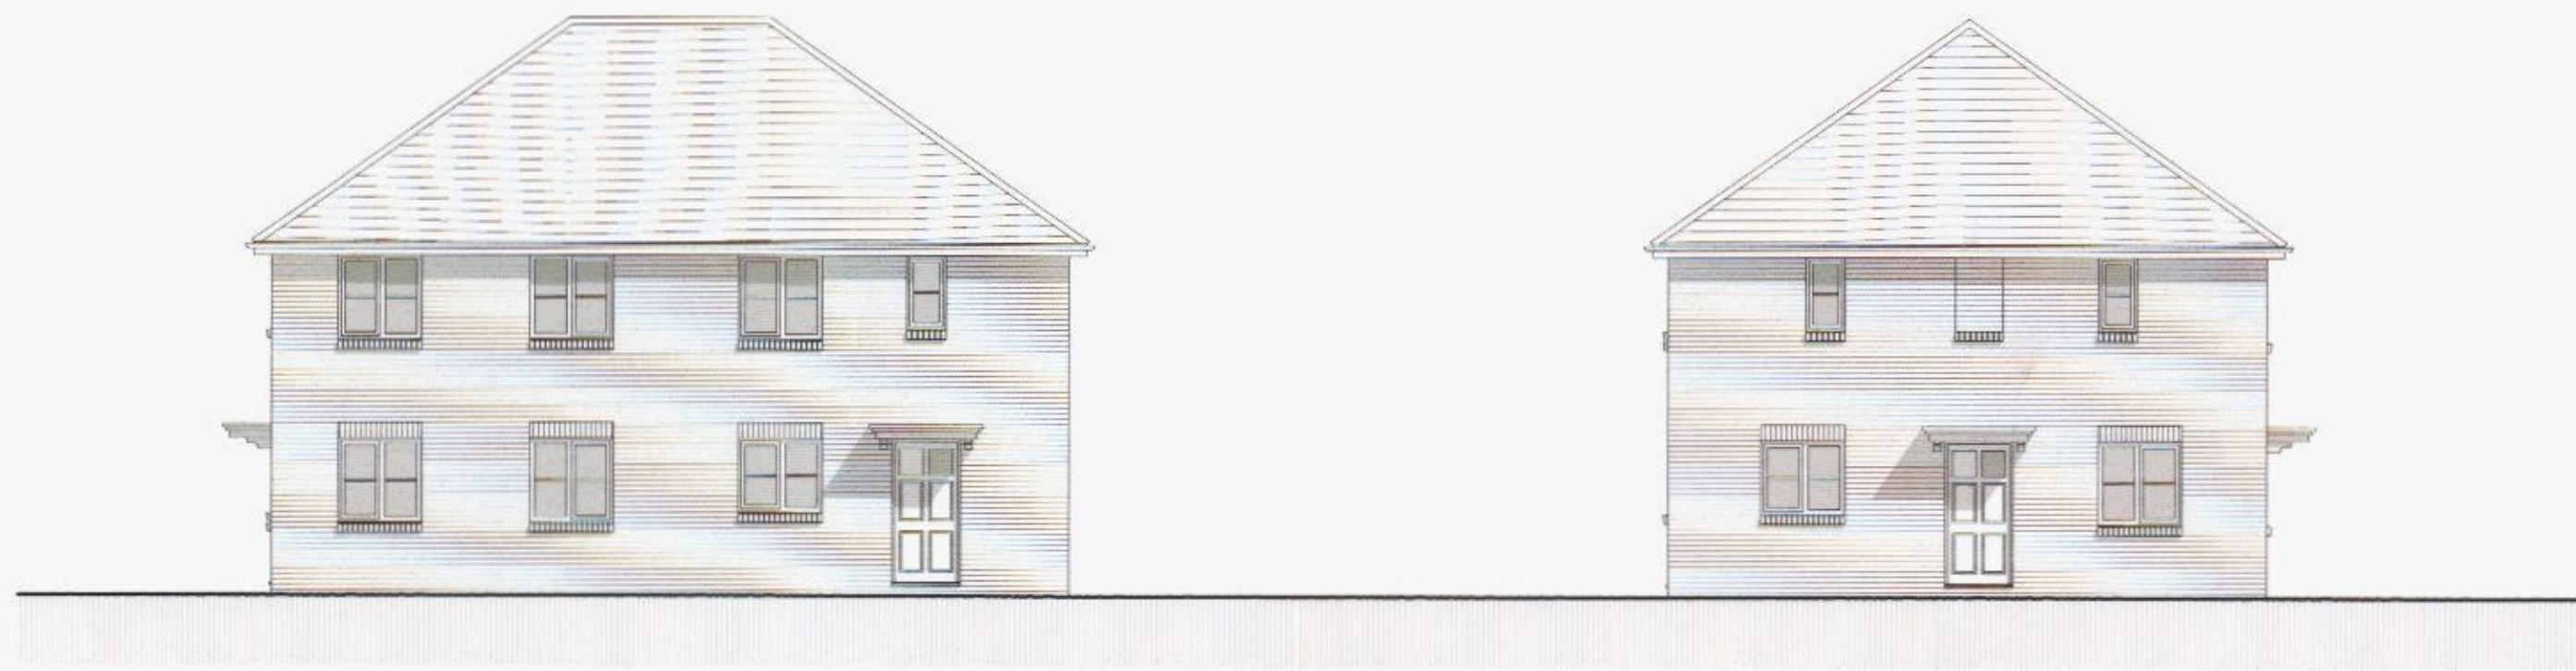

front elevation

side elevation

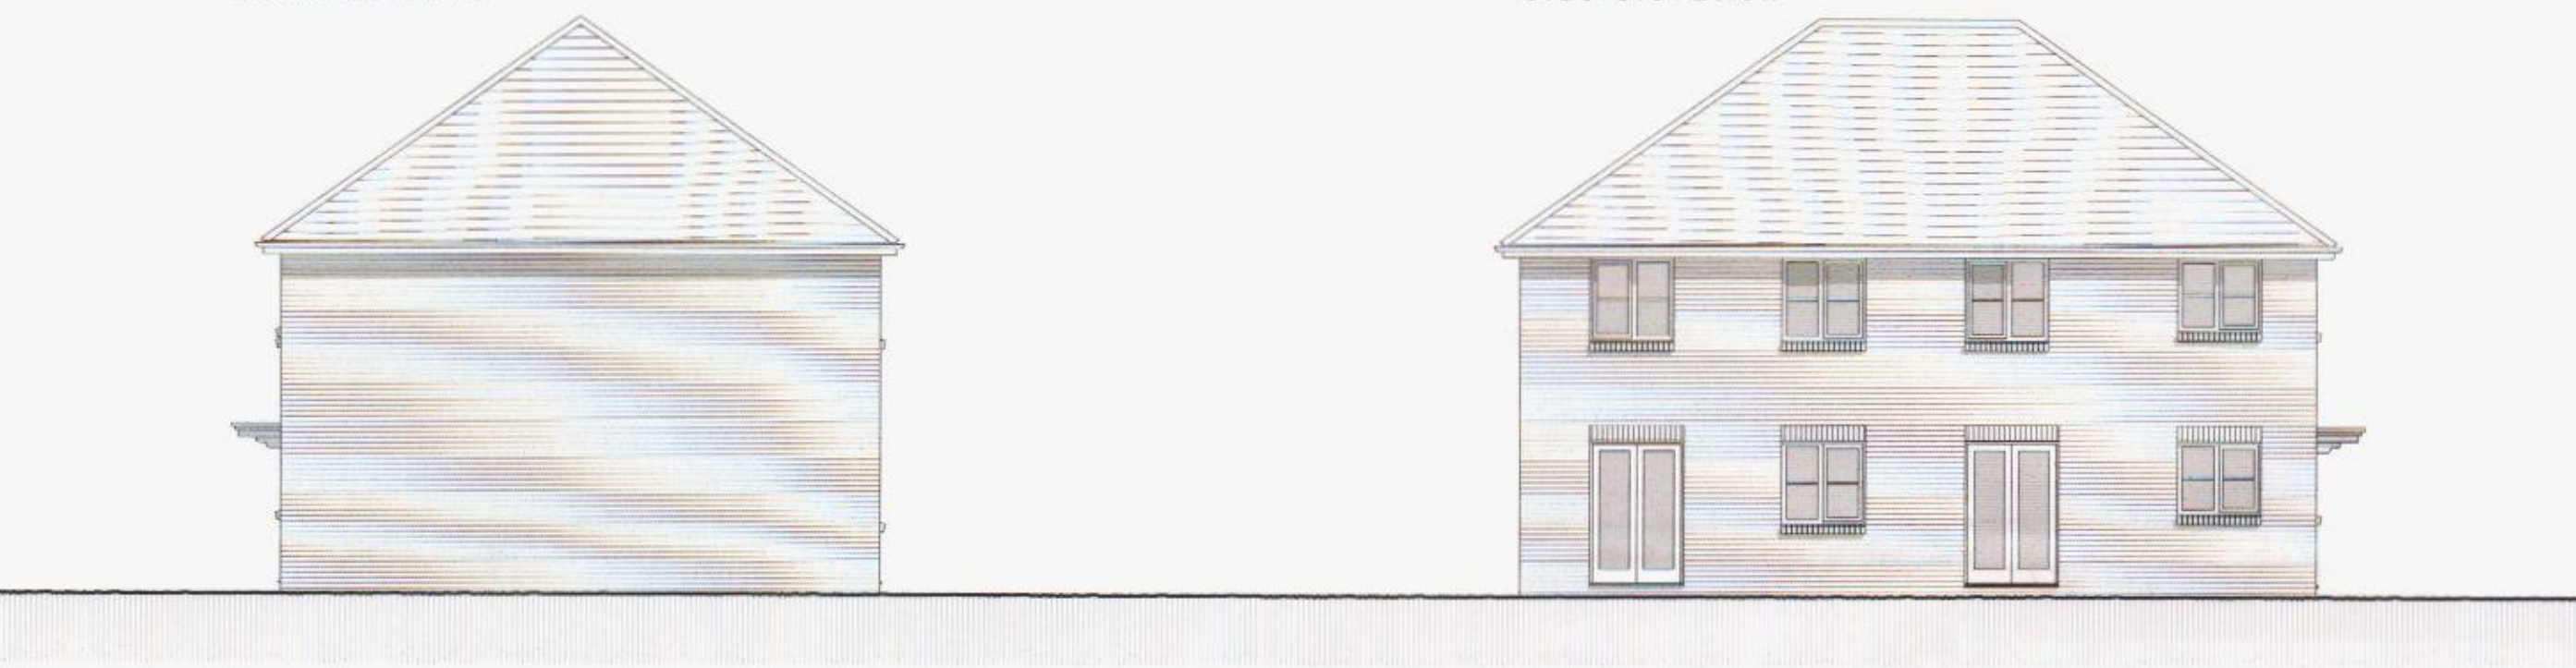

side elevation

rear elevation

Materials Schedule


Plots 28 & 29	
Roof	- terracotta concrete interlocking tiles matching half round ridge and hip tiles
Walls	- orange/red facing bricks generally red features
Fascia	- white Upvc
Gutters	- black Upvc
Windows	- white Upvc
Front Door	- hardwood



plot 28 3b house 898 ft² affordable

ground floor

plot 29 3b house 887 ft² affordable

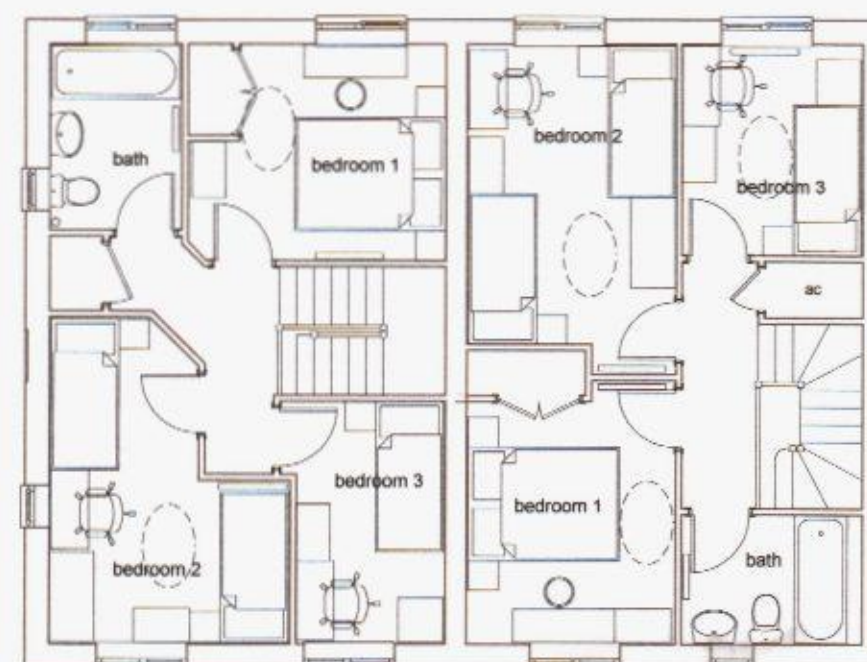

first floor

rev a 10.09.13 Plot 28 revised roof amended



Victoria House 14 St Johns Road Hedge End Southampton Hampshire SO30 4AB
Tel: 01489 773577 Fax: 01489 797111 E-mail: sales@crayfernhomes.co.uk

All dimensions are to be checked on site prior to commencement of work.
This drawing is the copyright of Crayfern Homes Limited
and may not be copied, altered or reproduced in any way without their written authority.

PLOTS 28 & 29

DEVELOPMENT AT
SCRATCHFACE LANE
BEDHAMPTON
HAMPSHIRE

FOR
CRAYFERN HOMES LIMITED



0 1 2 3 4 5
scale bar 1:100 @ A2

SCALE: 1:100 @ A2 DATE: OCT 2012 DRAWING NO: 02.12_237a