




NOTE: DO NOT SCALE FROM THIS DRAWING. (EXCEPT FOR PLANNING PURPOSES). THIS DRAWING IS FOR IDENTIFICATION PURPOSES ONLY. IT IS INDICATIVE AND SOLELY INTENDED TO ILLUSTRATE THE GENERAL TYPE AND APPROXIMATE LOCATIONS OF THE VARIOUS BUILDING ELEMENTS.

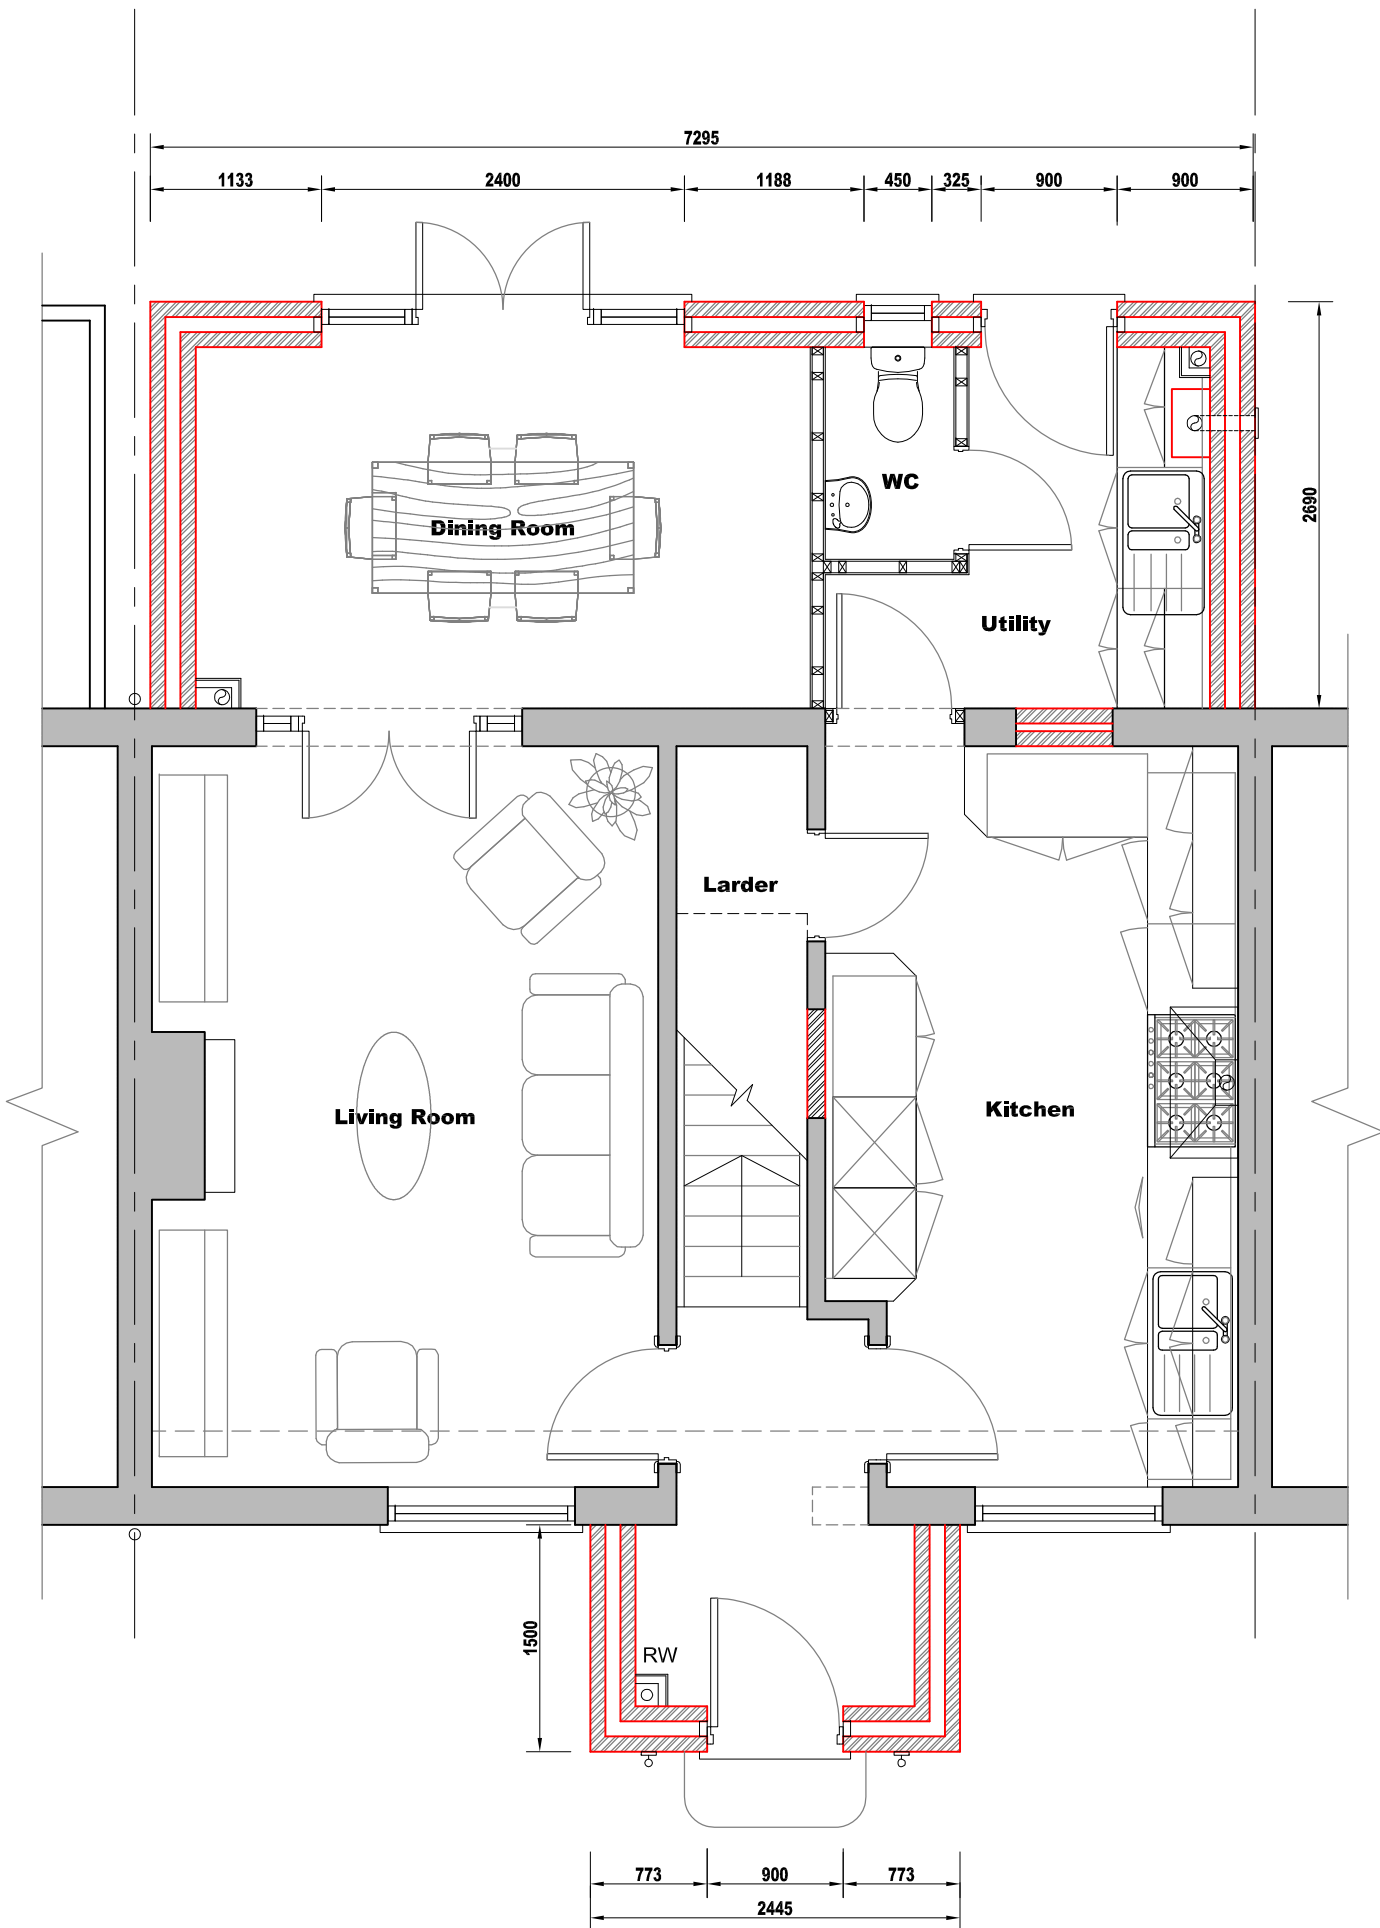

1 GROUND FLOOR LAYOUT
G101 PROPOSED TWO STOREY EXTENSION SCALE @1:50

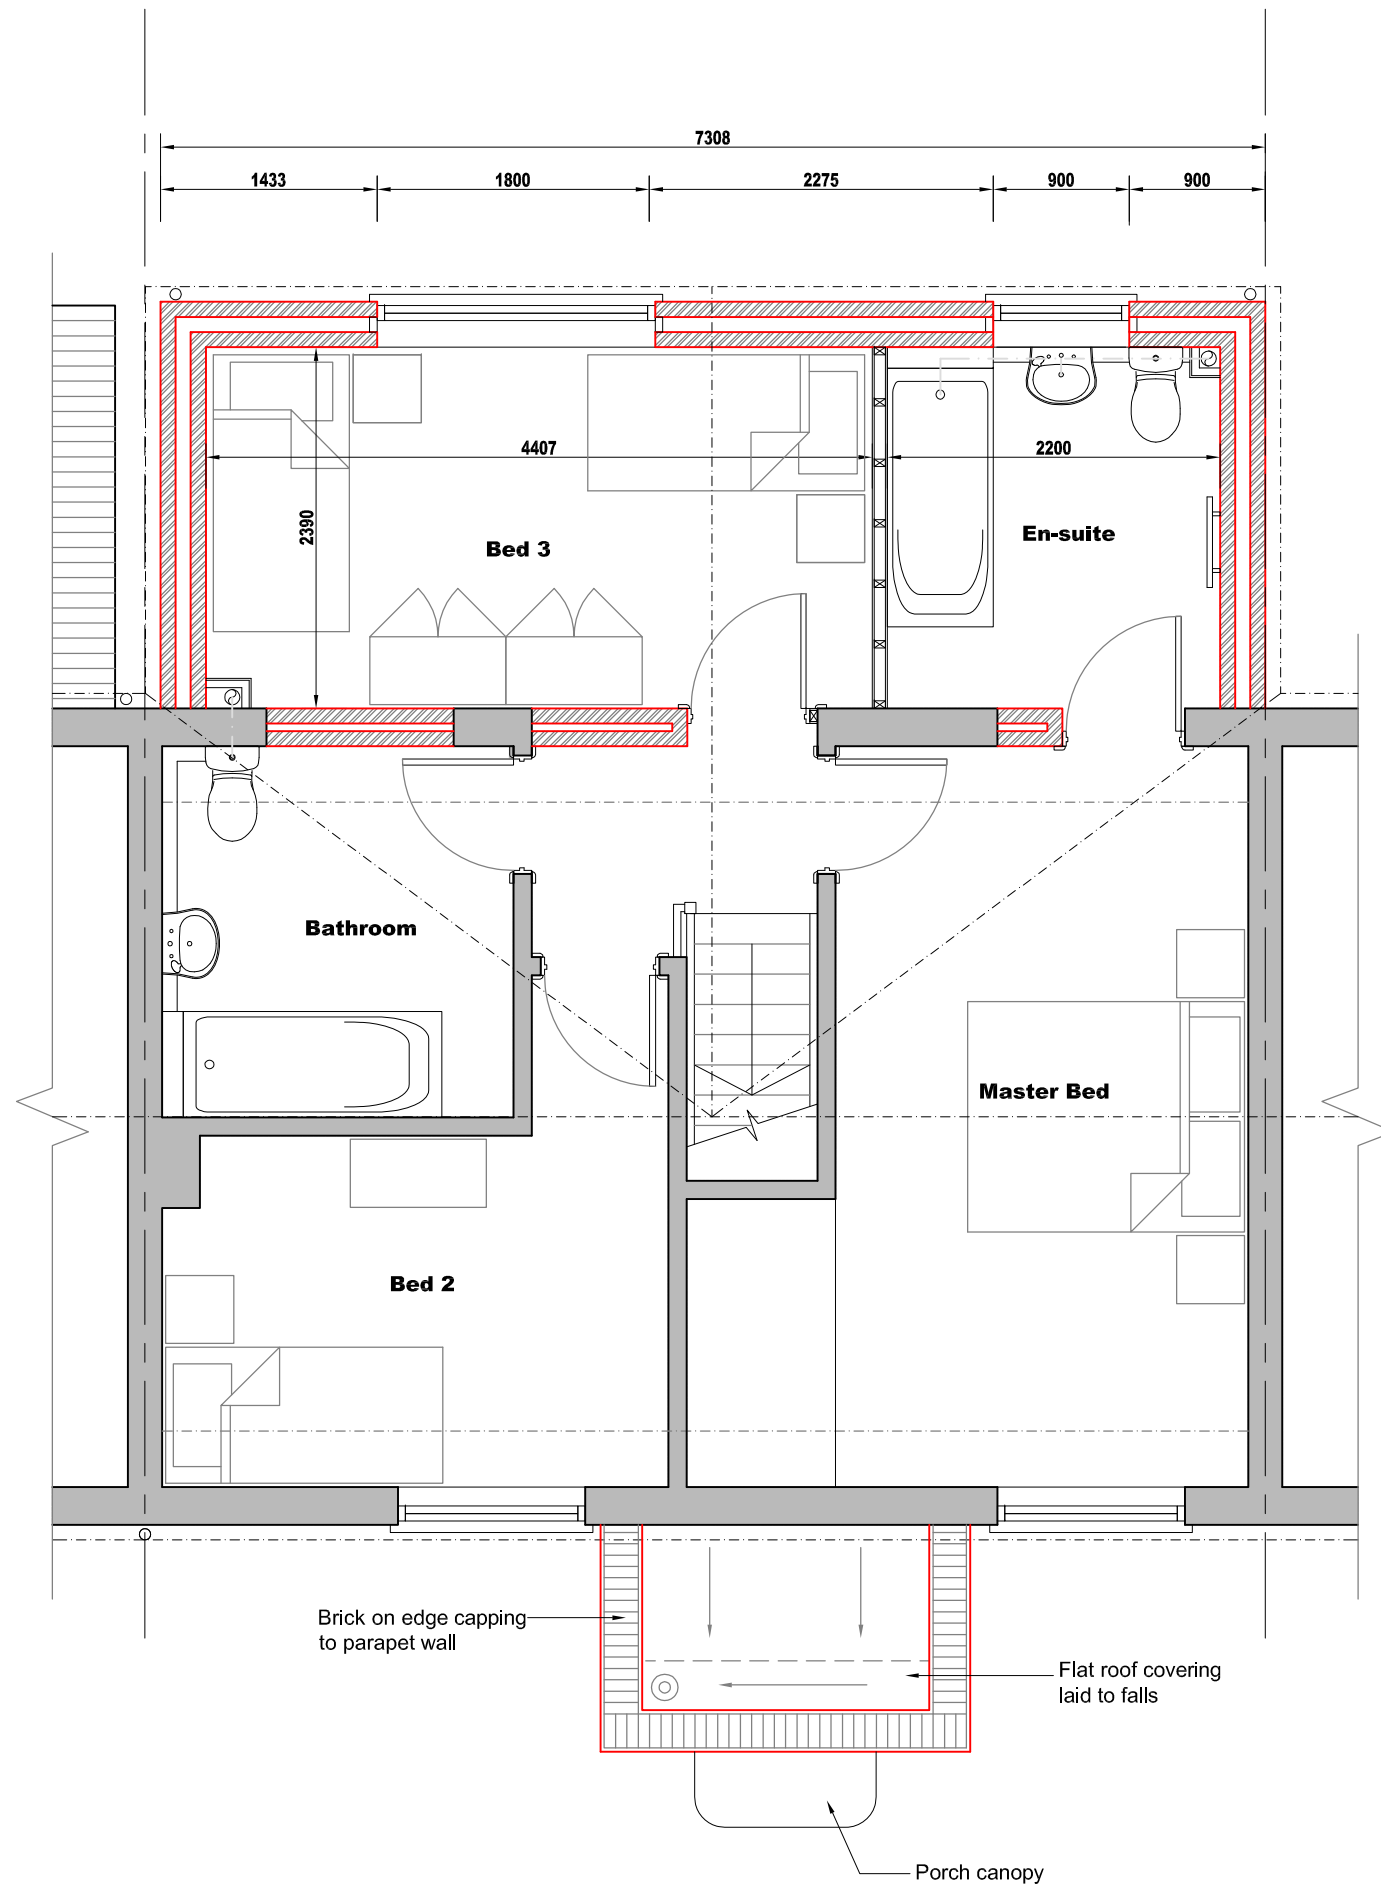

2 FIRST FLOOR LAYOUT
G101 PROPOSED TWO STOREY EXTENSION SCALE @1:50

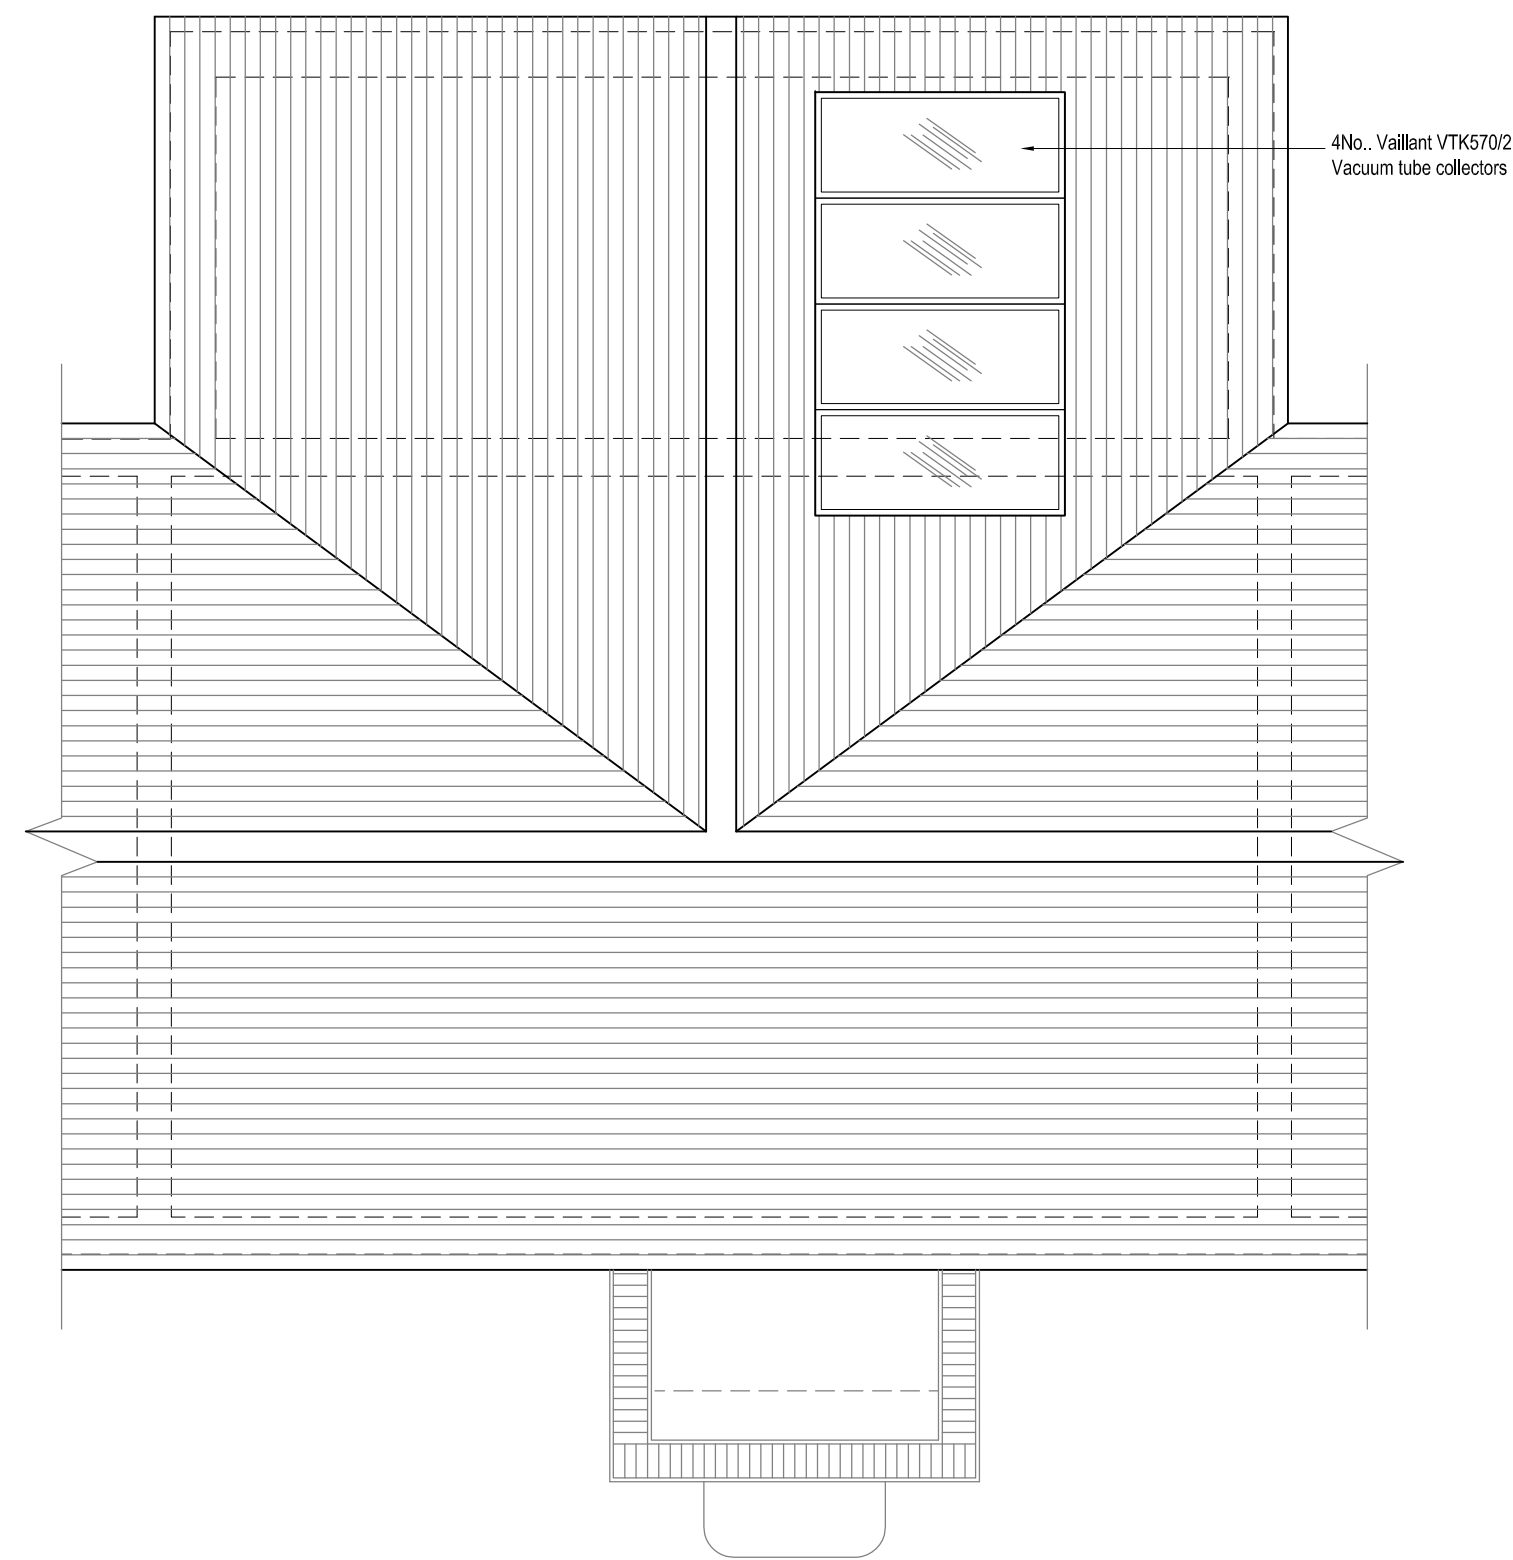


3 ROOF LAYOUT
G101 PROPOSED TWO STOREY EXTENSION SCALE @1:50



4 REAR ELEVATION
G101 PROPOSED TWO STOREY EXTENSION SCALE @1:50



5 FRONT ELEVATION
G101 PROPOSED TWO STOREY EXTENSION SCALE @1:50

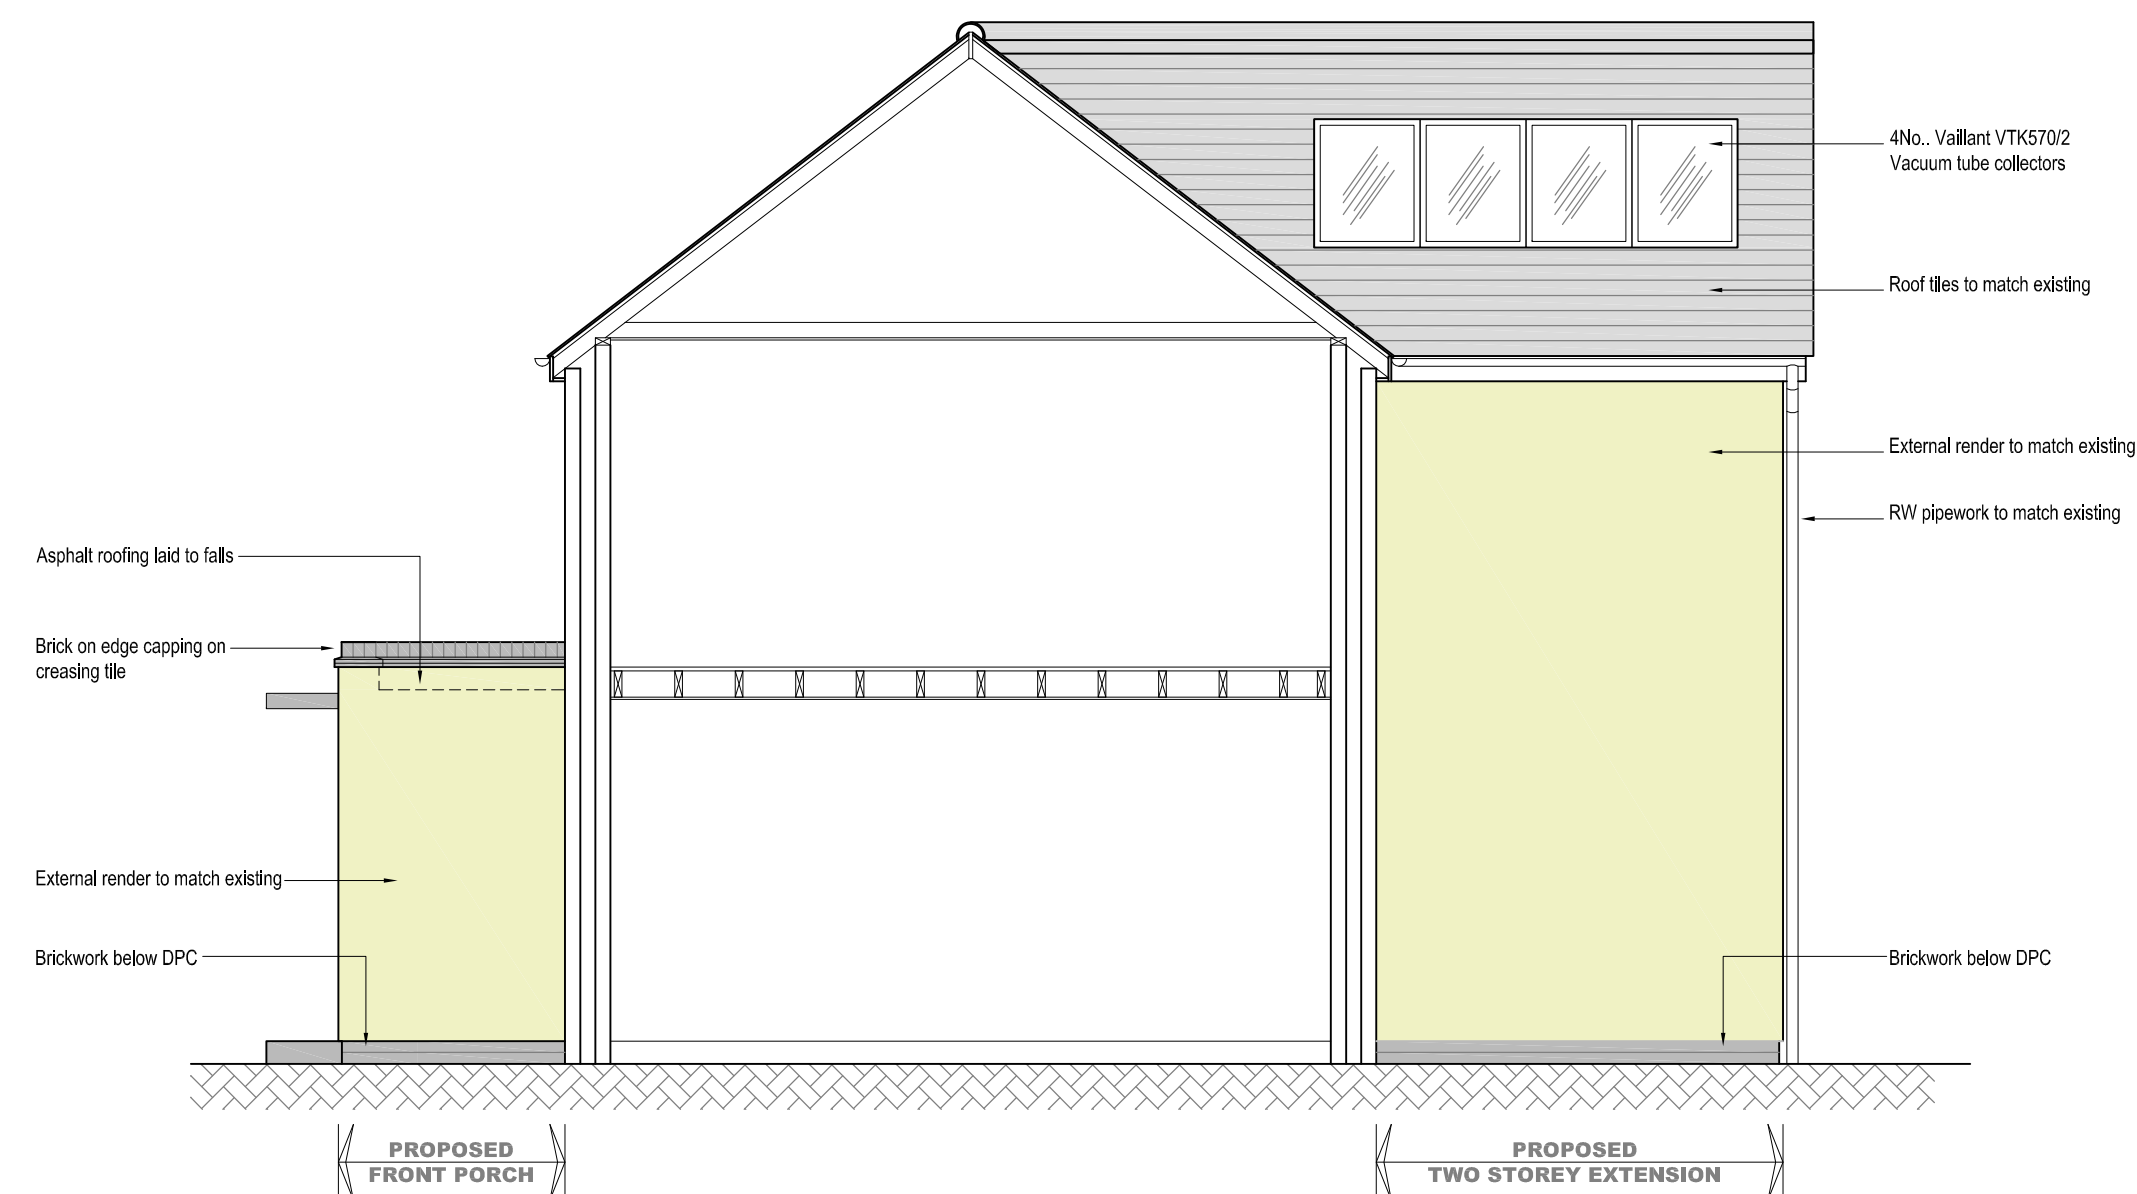

6 TYPICAL SIDE ELEVATION
G101 PROPOSED TWO STOREY EXTENSION SCALE @1:50

Rev.	Date	Description	Dm. By?	Ck'd By?

Client:
Mr M Coates

Contract Title:
15 Morley Crescent
Waterlooville
Hampshire

Status:
PROPOSAL

Drawing Title:
**PROPOSED TWO STOREY REAR
EXTENSION AND FRONT PORCH**

Scale: 1:50
Drawn: A.D.
Date: Oct 2012
Approved: Date:

Contract No. 30125
Dwg No. G101
Rev.