




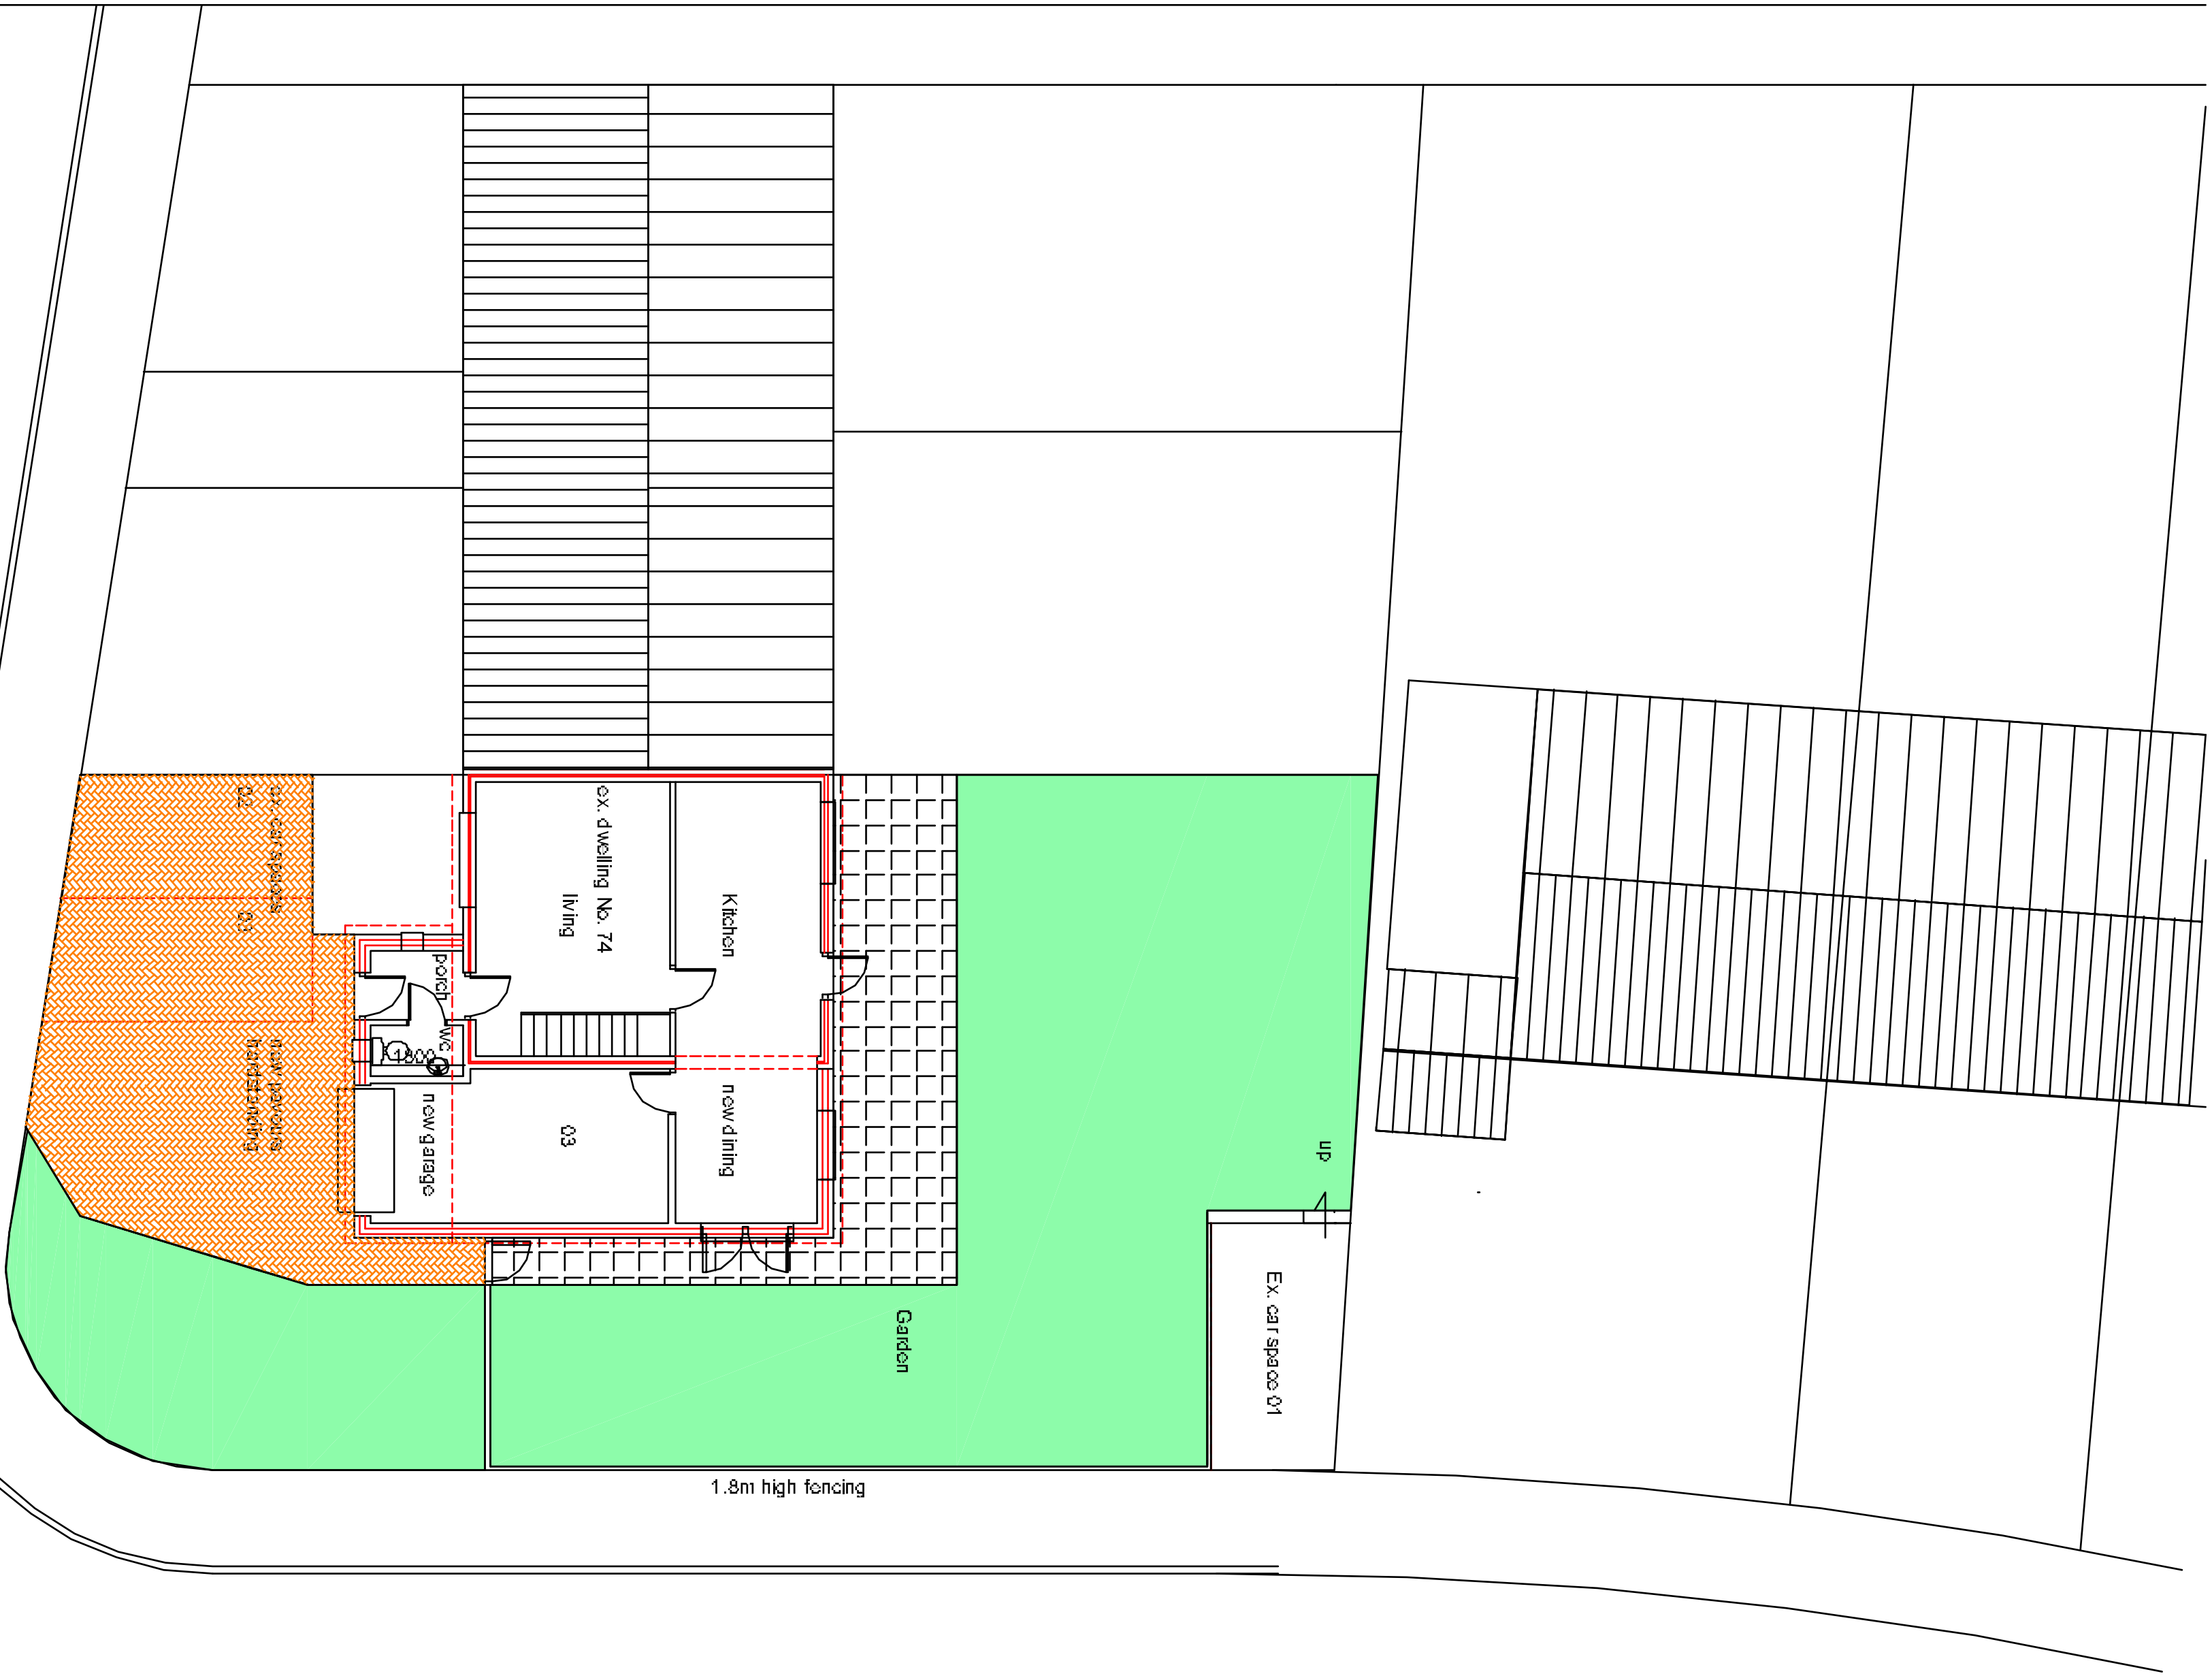

Ground Floor

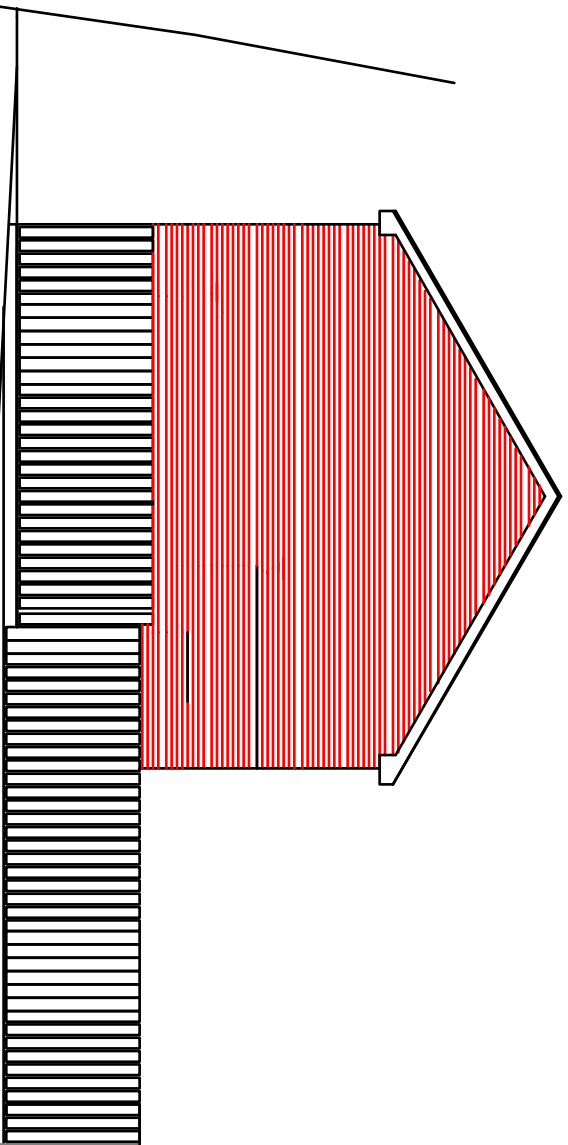


Existing South (Side) Elevation

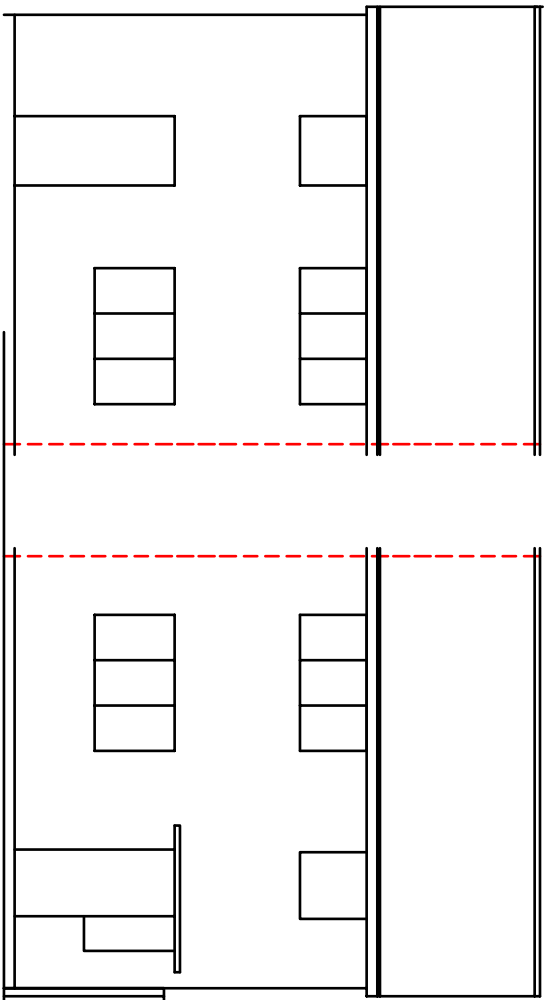


Existing East (Rear) Elevation

Existing West (Front) Elevation

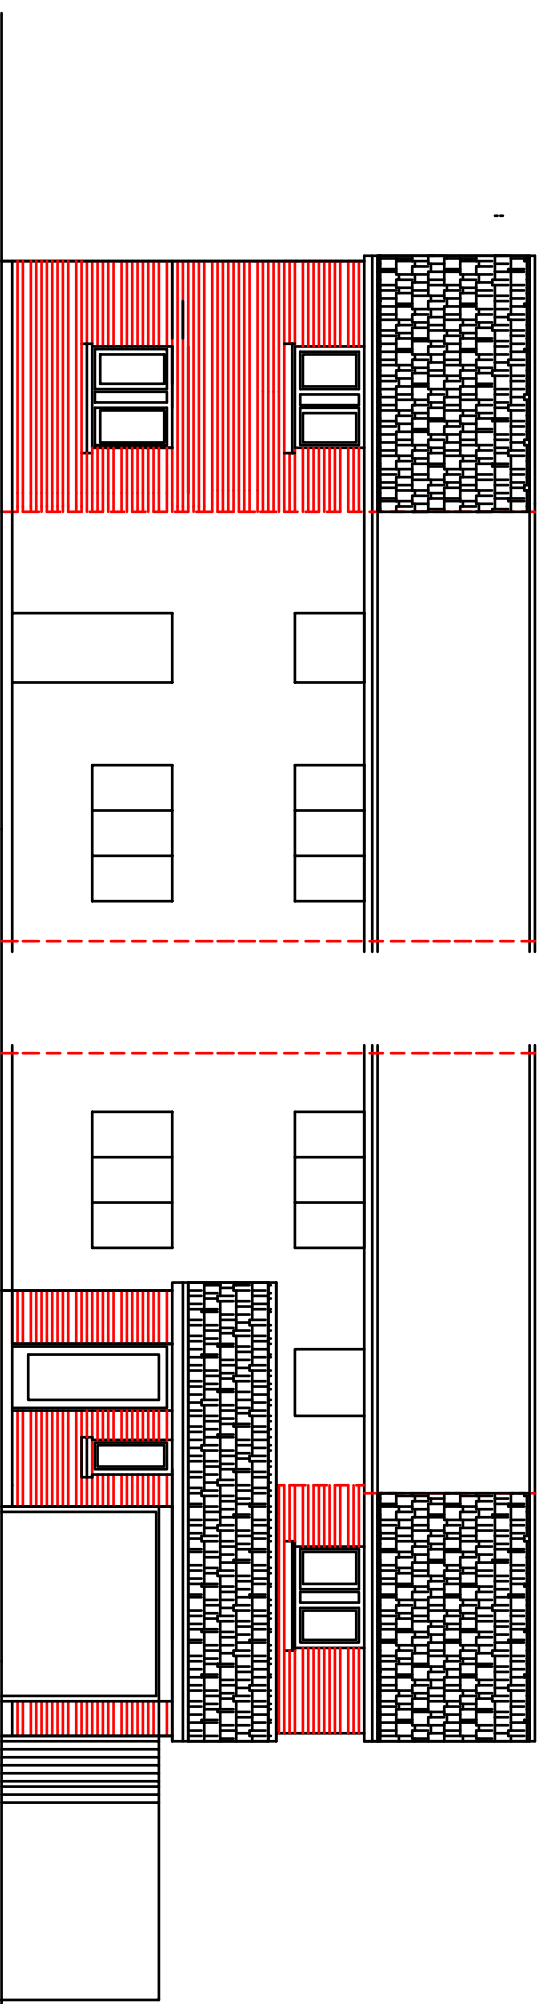


Proposed East (Rear) Elevation


Proposed West (Front) Elevation

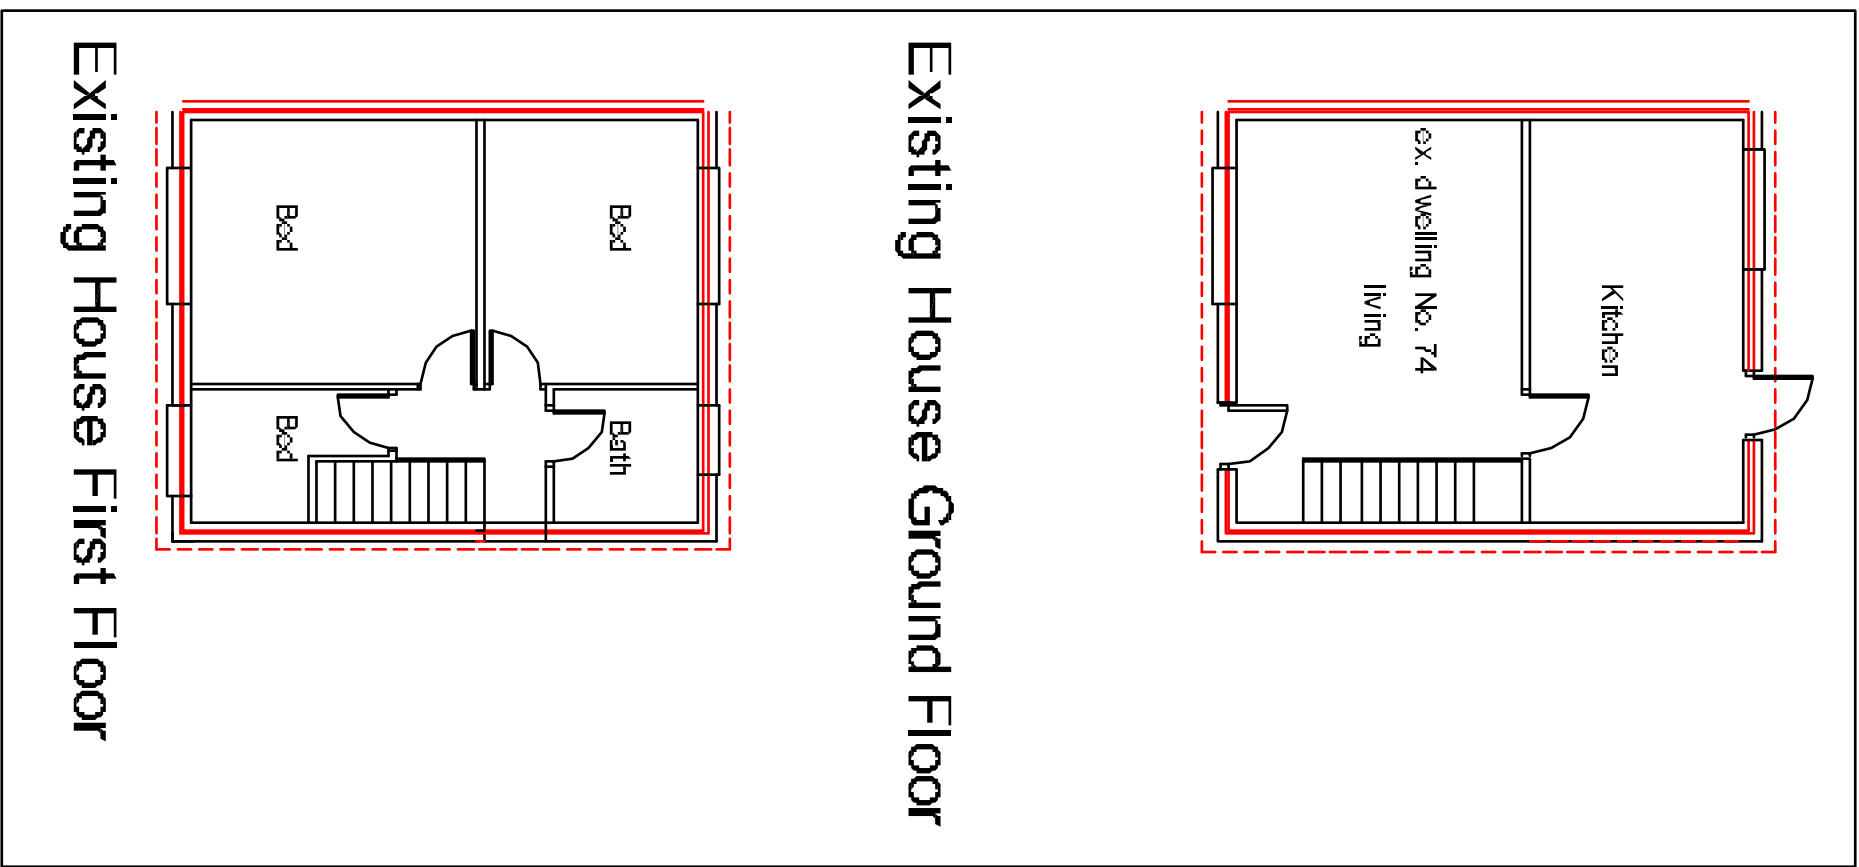


Existing House Ground Floor

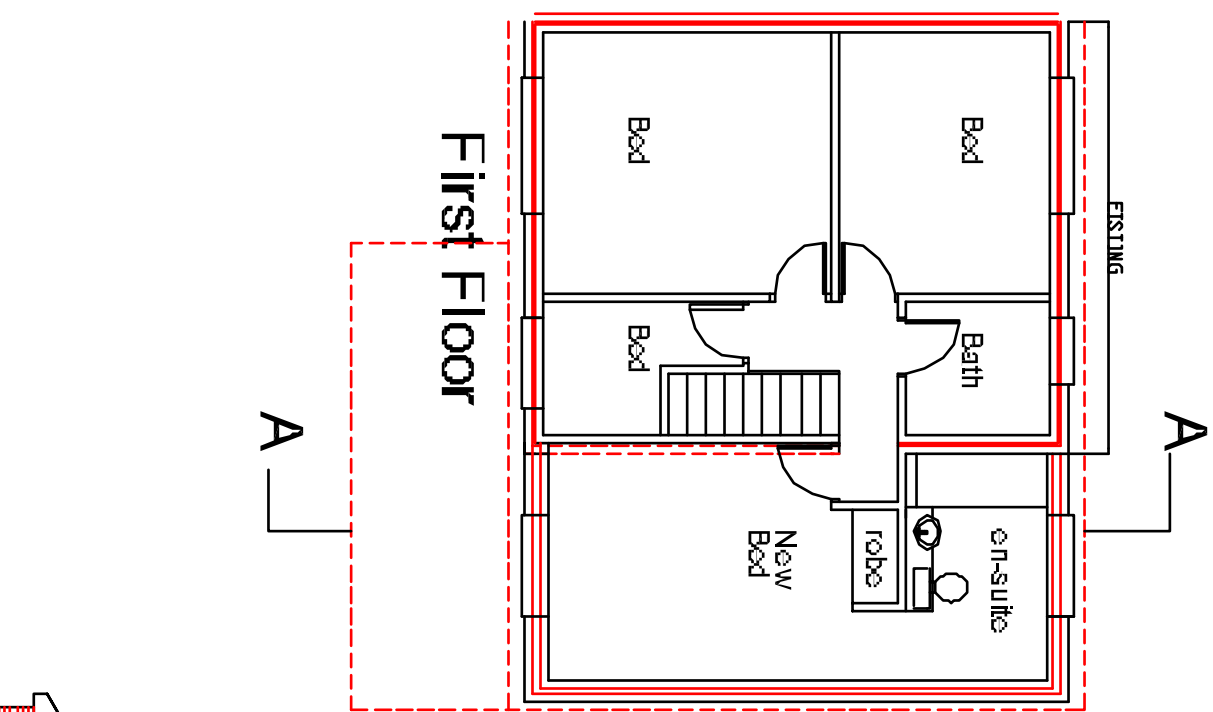


Existing House First Floor

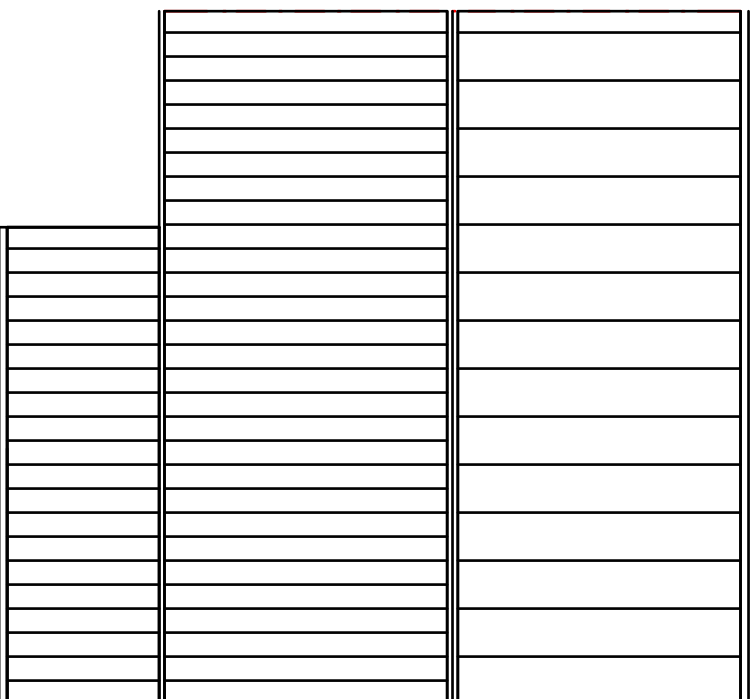


Roof Plan

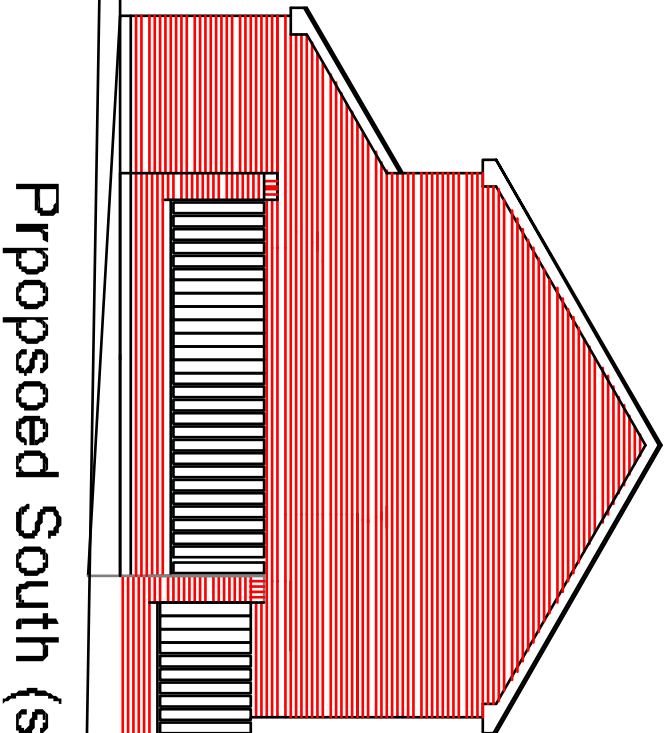


Proposed South (side) Elevation

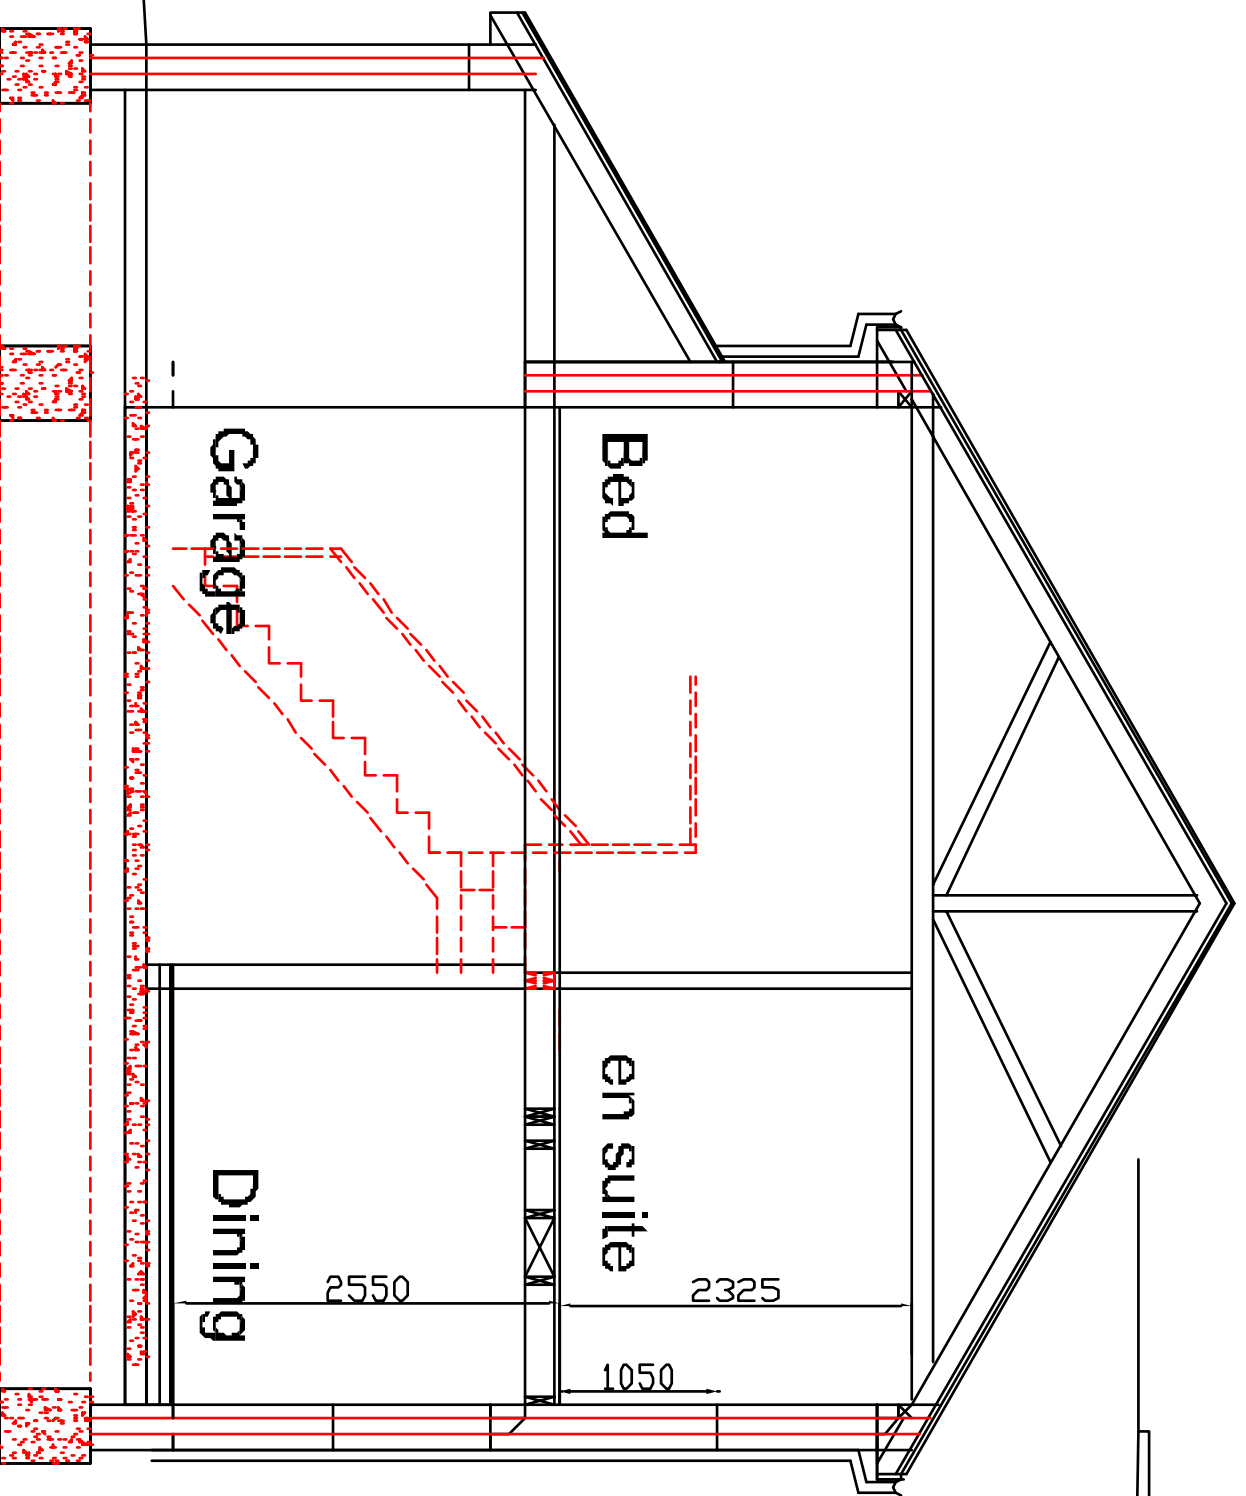

SECTION A-A : 1/50

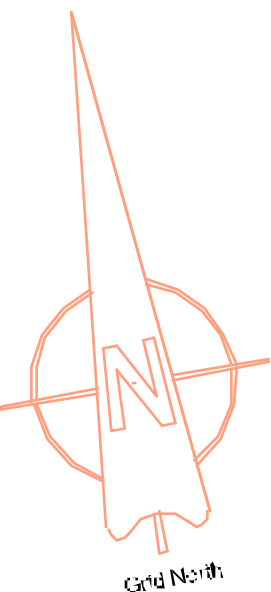

Grid North

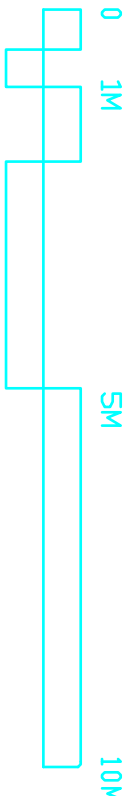

REVISION A: EXISTING FLOOR PLANS OF EXISTING DWELLING ADDRESS "123456" - PG		PETER GALLOWAY	
SCALE	TITLE		
1/100	Proposed Extension		
DATE	DETAIL		
Oct. 2013	74, Ramsdale Avenue, Havant		
AUTHOR	DRAWING NO.		
PETER GALLOWAY	13440/PO1		
PG			
		PETER GALLOWAY ARCHITECT	
		HAVANT, HAMPSHIRE PO9 1BA	
		TEL: 02395 463153	
		E-MAIL: peter.galloway@petergalloway.co.uk	