


Copyright of this drawing is the property of Urban Edge Architecture Limited. It must not be reproduced or amended nor used in the execution of any works whether in conjunction with the proposed works for which it is prepared or otherwise without the express consent in writing of Urban Edge Architecture Limited.

Urban Edge Architecture Limited  
One Scotgate Mews, Scotgate,  
Stamford, Lincolnshire, PE9 2FX  
Tel. +44 (0)1780 755 665  
Fax. +44 (0)1780 755 360

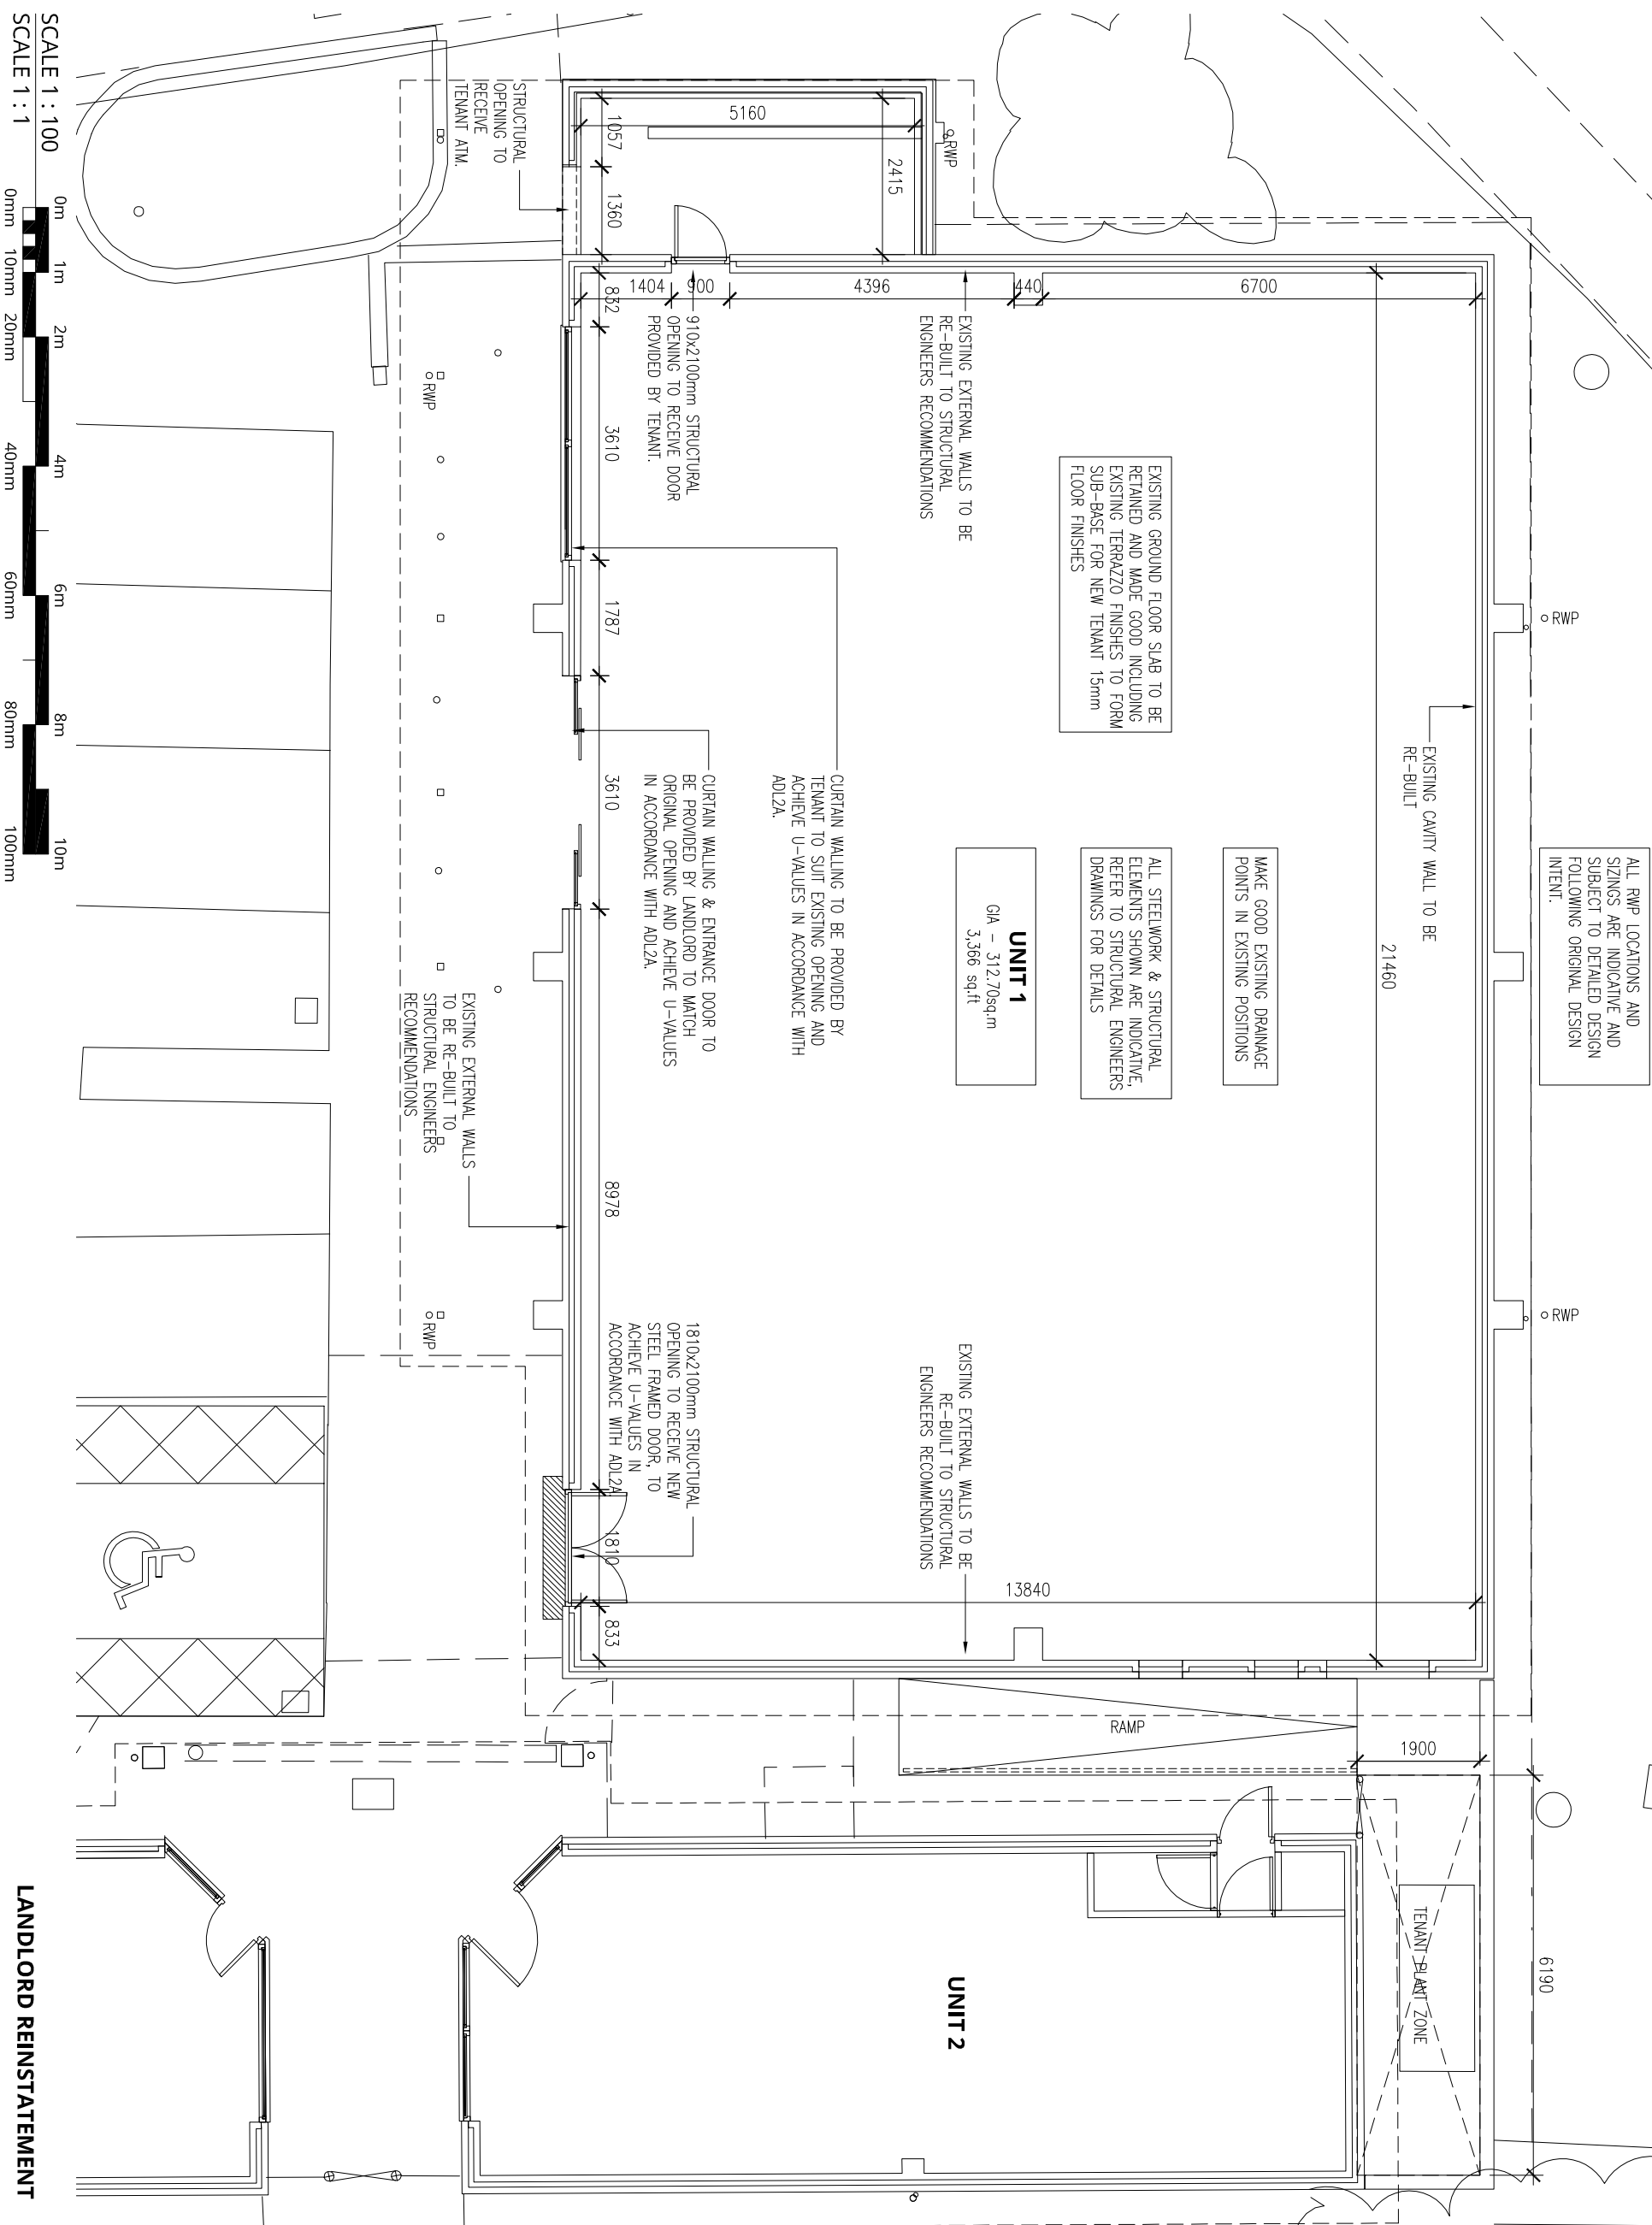

|          |   |          |
|----------|---|----------|
| A02      | Updated to reflect all external walls being re-built and door/shopfronts being provided by Landlord | 31.10.17 |
| A01      | Drawing title amended: landlord reinstatement.                                                      | 19.09.17 |
| Revision | Description                                                                                         | Date     |

**URBANEDGE**  
architecture / masterplanning / design

Client  
**BROOKTON 2000 LTD**

Project  
**LAVENDER ROAD  
LOCAL CENTRE  
WATERLOOVILLE**

Drawing  
**GROUND FLOOR PLAN  
UNIT 1**

|             |                   |          |    |
|-------------|-------------------|----------|----|
| Scale       | 1:100 @ A3        | Drawn    | DH |
| Date        | JUL 12            |          |    |
| Project No. | Drawing No.       | Revision |    |
| 1431        | URB U1 [09] 00 03 | A02      |    |