
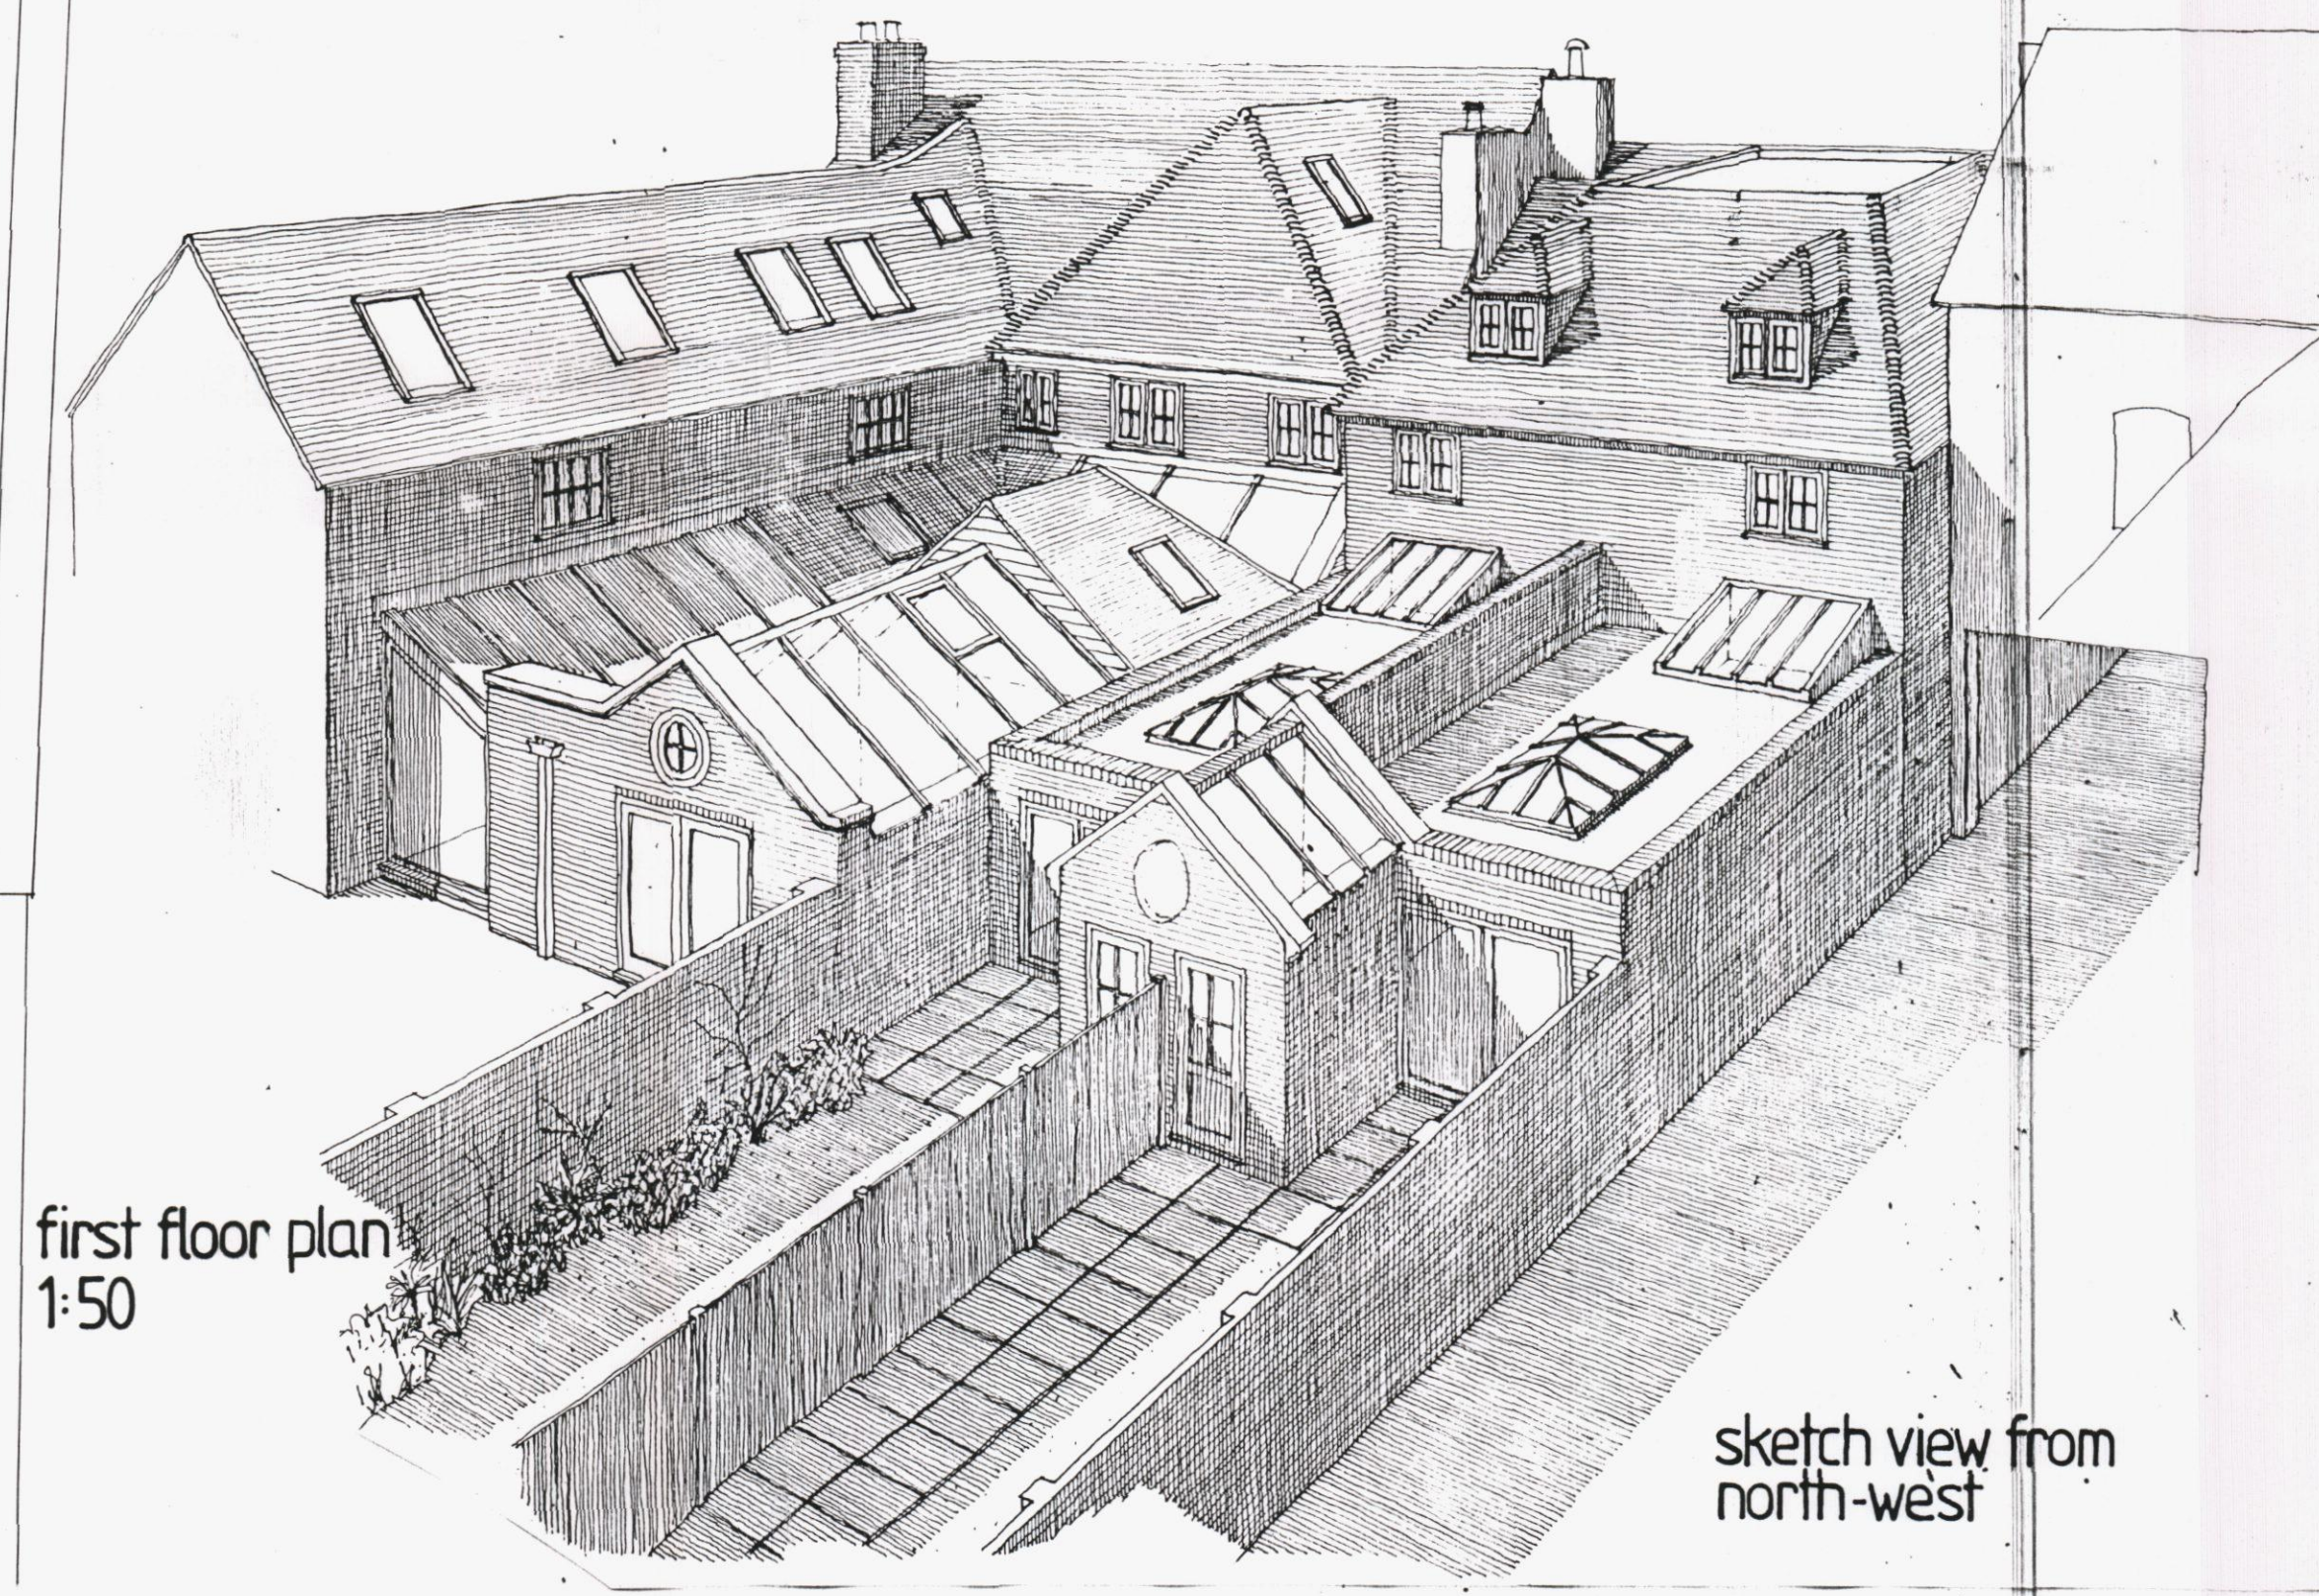
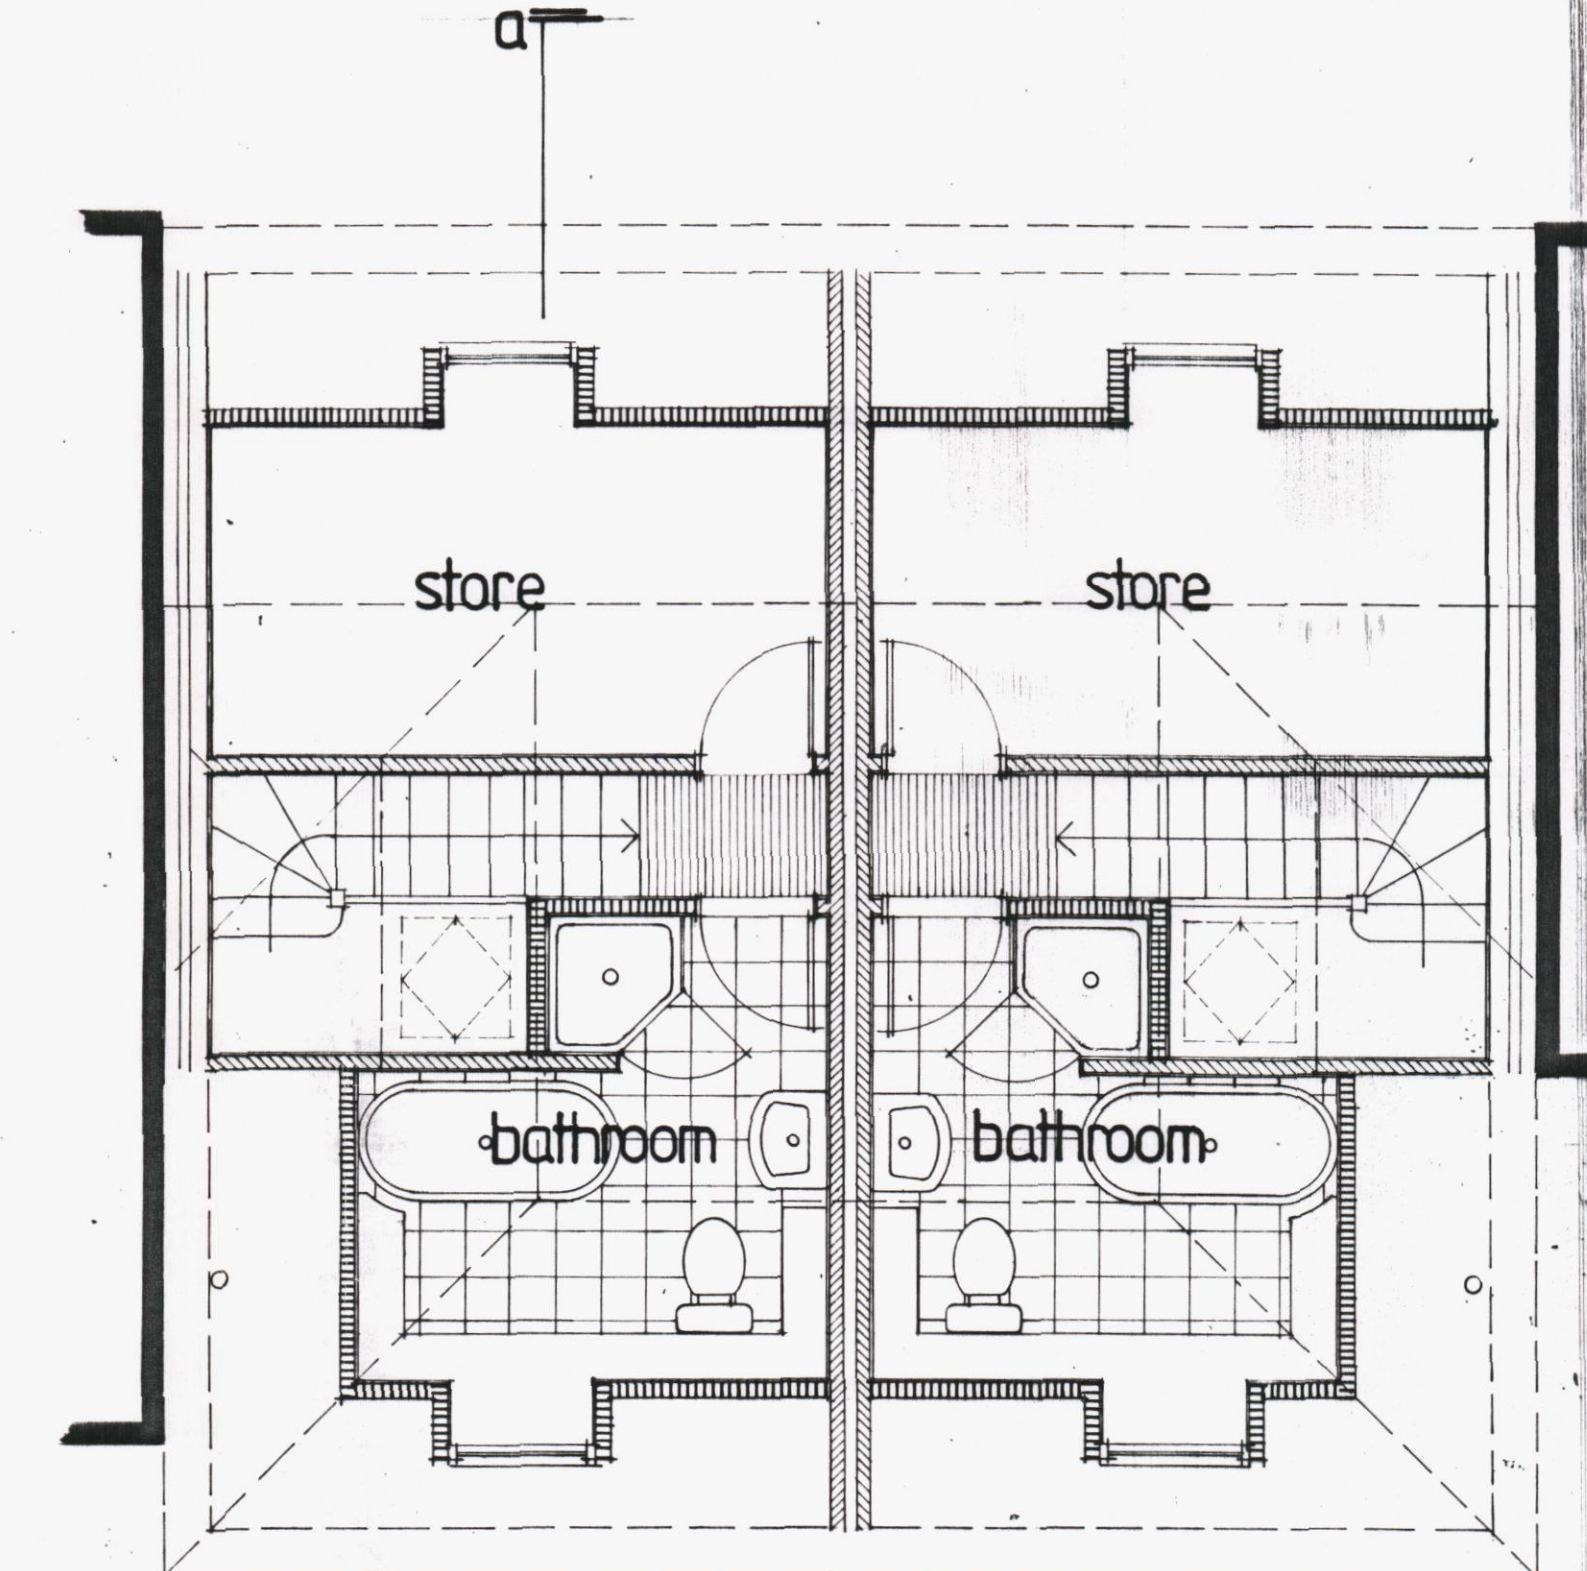
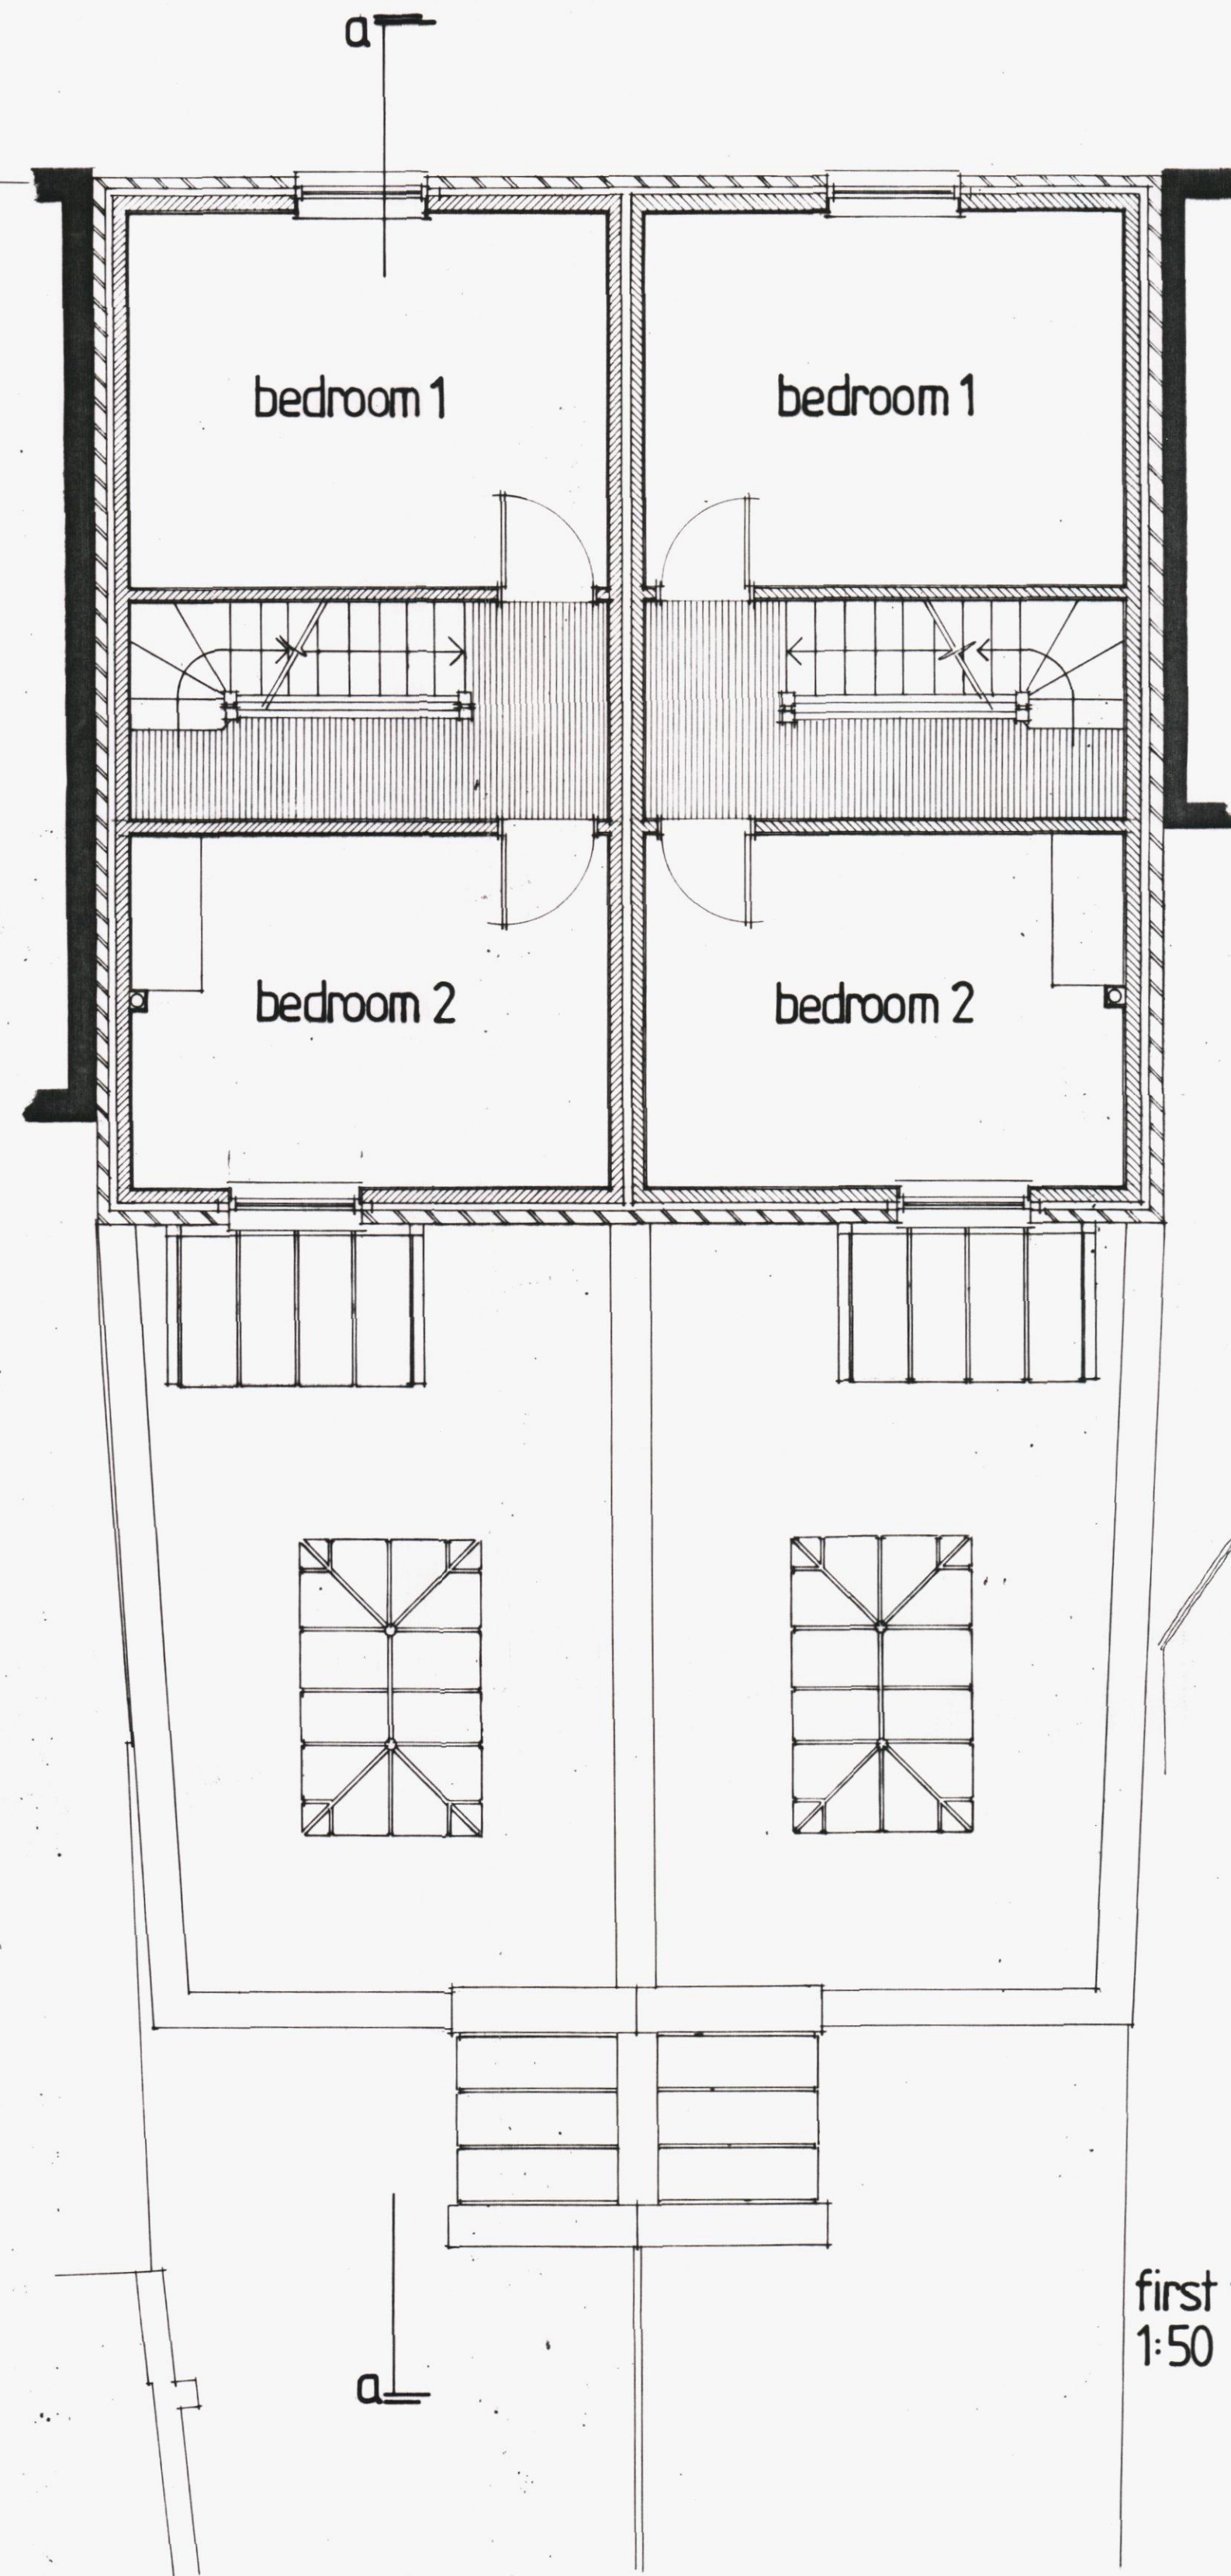


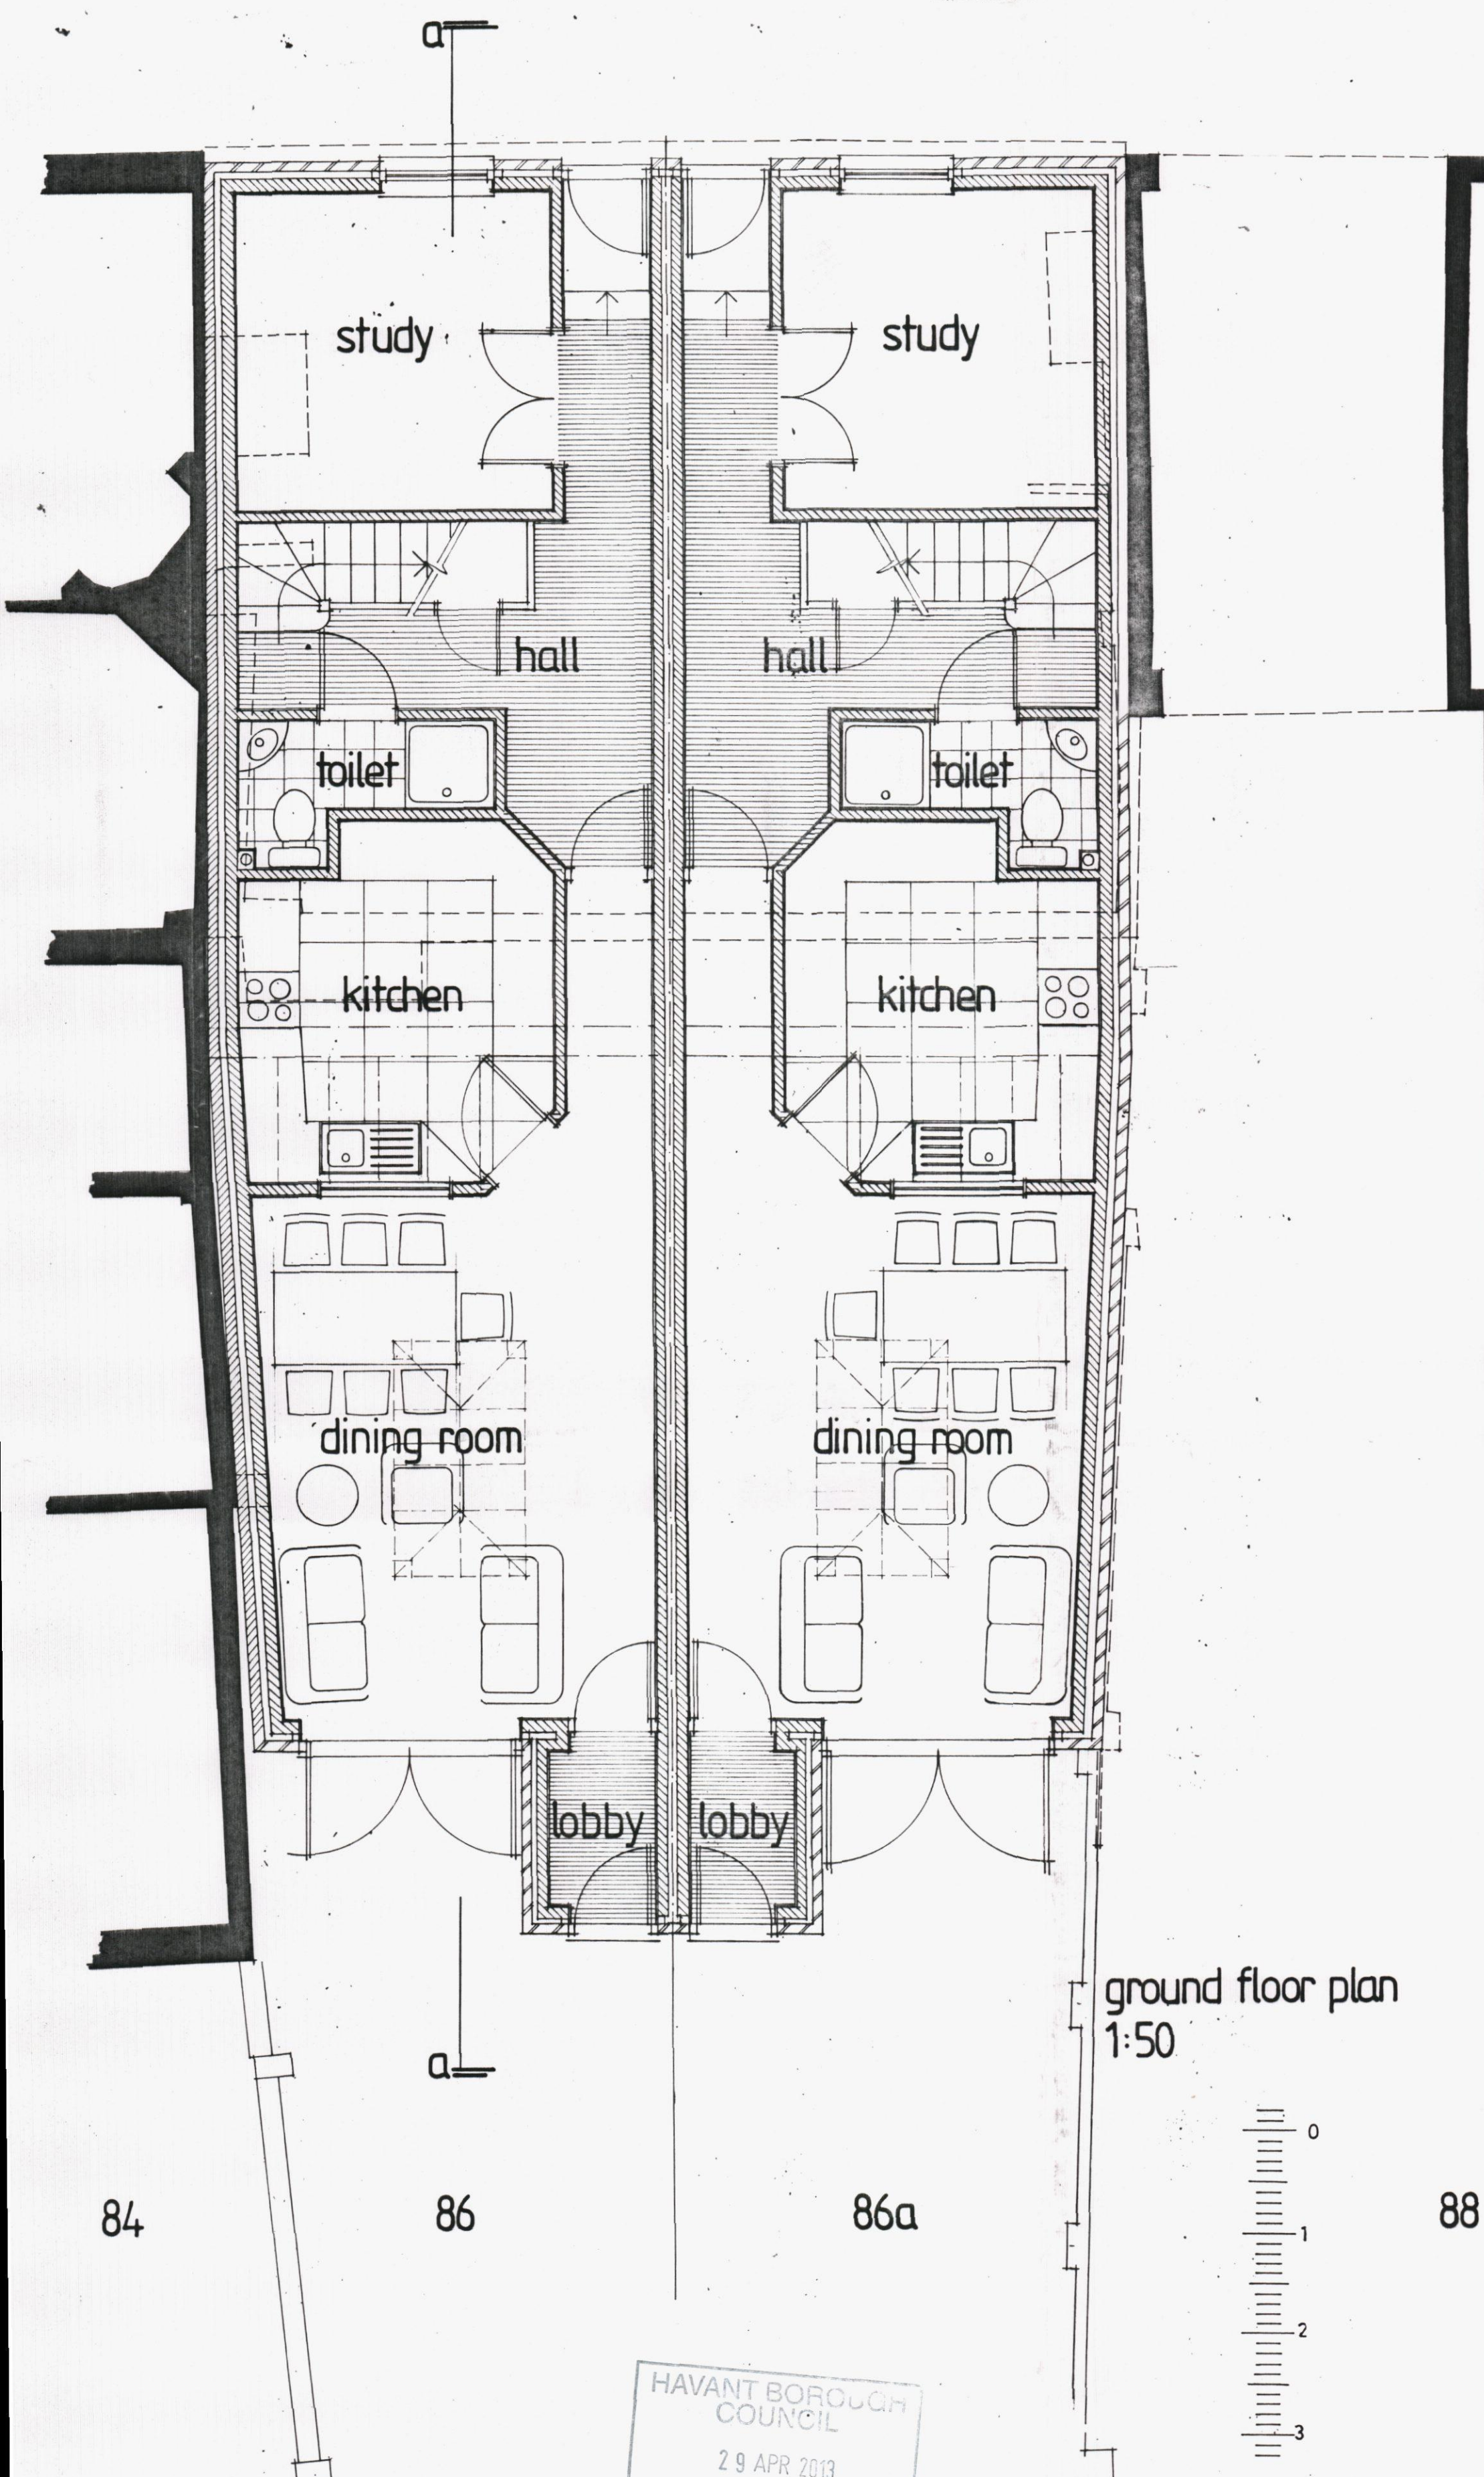

Revisions:	Client: The Rt Hon & Mrs D Willetts
	Drawing title: Floor plans 1:50
	Job title: Proposed dwellings to replace 86 West Street, Havant, Hampshire. PO9 1LN
Drawn: <i>RHM</i>	Date: March 2013, Drwg No. 732-03

HAVANT BOROUGH COUNCIL
29 APR 2013
RECEIVED

Roger Hill Building Design
 Roger Hill MCAT ASBEng
 Chartered Architectural Technologist
 30 Timore Gardens
 Petersfield
 Hampshire GU32 9JE
 Fax: 01730 300844
 Telephone: 01730 300833
 E-mail: roger@rogerhildesign.co.uk