




PROPOSED SOUTH ELEVATION

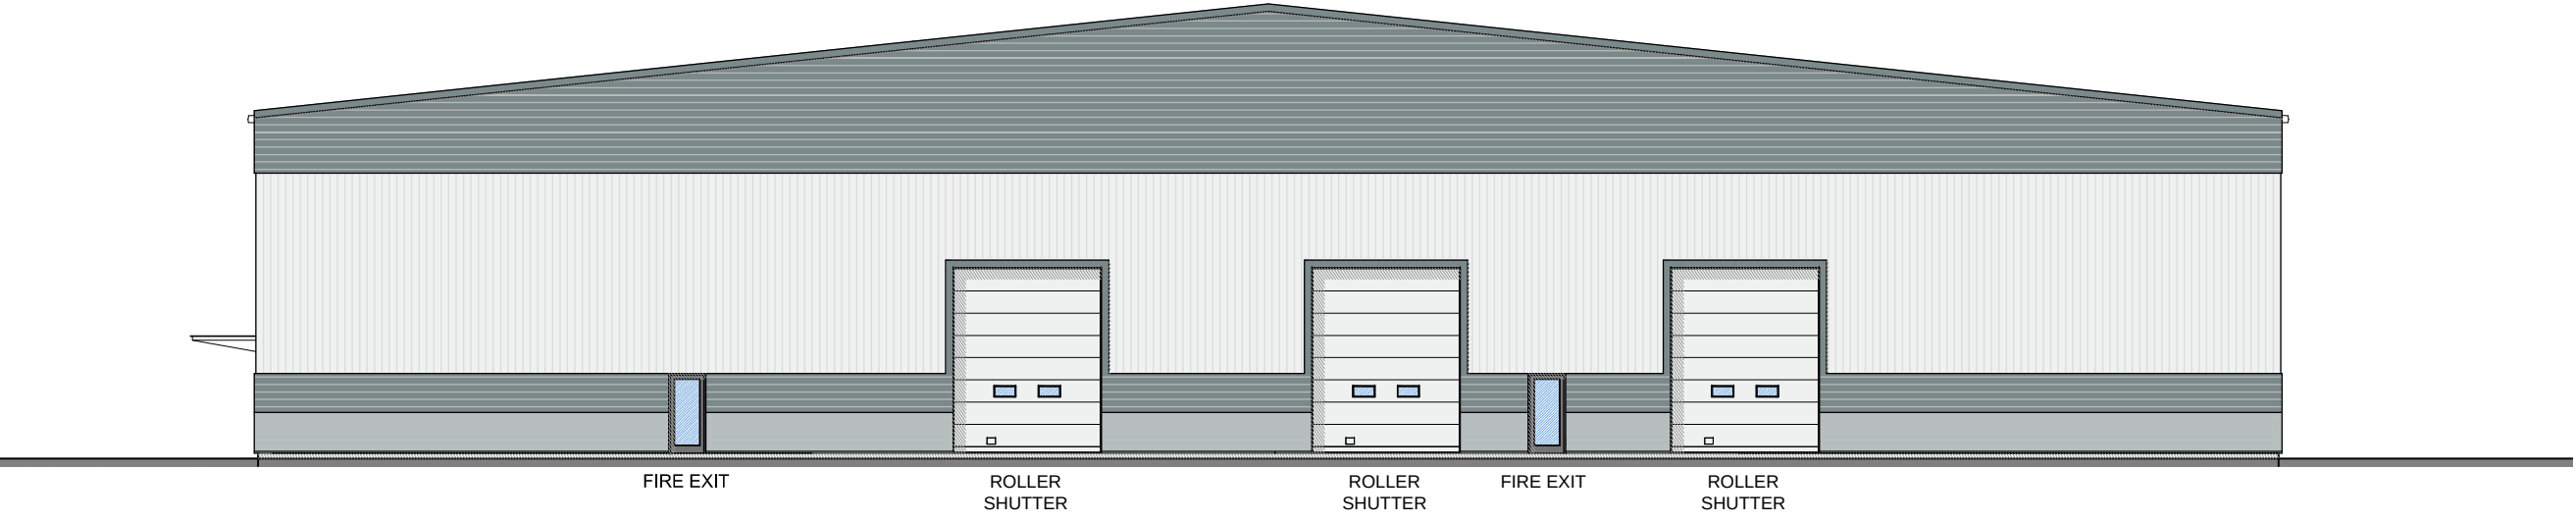

PROPOSED EAST ELEVATION

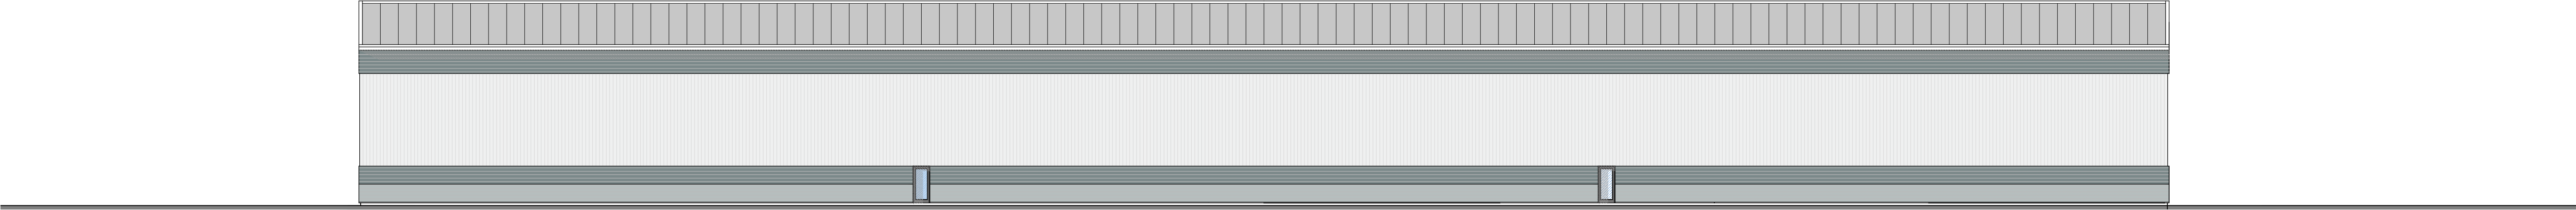


PROPOSED NORTH ELEVATION

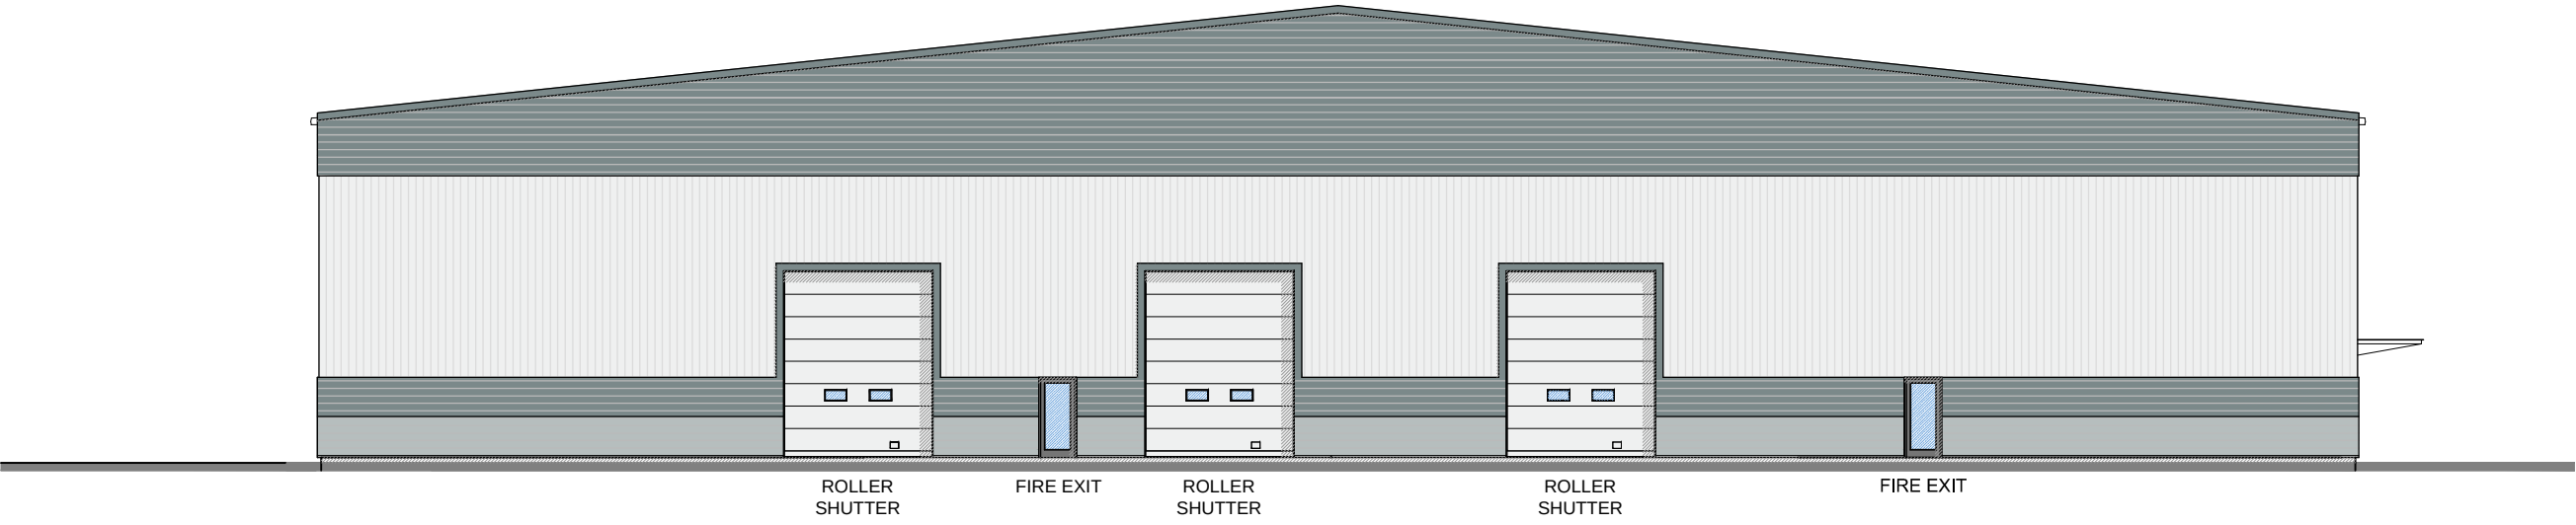

PROPOSED WEST ELEVATION

notes:

 

NOTE: The contractor is responsible for checking all site dimensions and levels. These should be checked prior to the ordering of any components and before the commencement of the works. All discrepancies should be brought to the attention of the Contract Administrator

revisions:	A		11.11.10		JG	
	B		11.11.10		JG	
	C		19.11.10		JG	
	D		07.12.10		SL	
	E		03.03.11		SL	
	F		03.03.11		SL	
	G		23.03.11		SL	
	H		09.05.2013		SJB	
					GENERAL UPDATES	

revisions:	I		30.05.2013		SJB		GENERAL UPDATES
	J		18.07.2013		DS		Reserved Matters Application
	K		06.12.2013		SJB		Entrance canopy amended

Durrgate Estates Ltd
Development Proposals
Site 4 Harts Farm Way
drawing information

title:

status:
date:
scale:
drawn:
chk'd:

PROPOSED
ELEVATIONS

INFORMATION
OCT 2010
1:200 @ A1
JG
JS



PWP Architects Ltd 61 South Street, Havant, Hampshire PO9 1BZ
t: 02392 482494 f: 02392 481152
e: design@pwp-architects.com
w: www.pwp-architects.com

job: 4812 dwg: 1009 rev: K