




East Elevation Scale 1:500 at A1

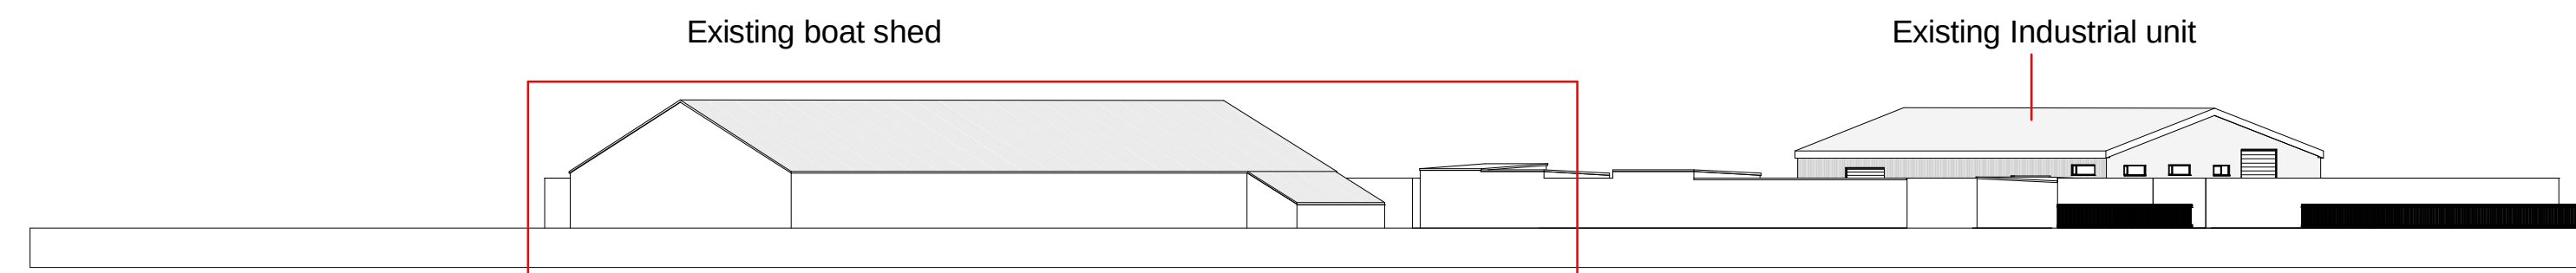


North Elevation Scale 1:500 at A1

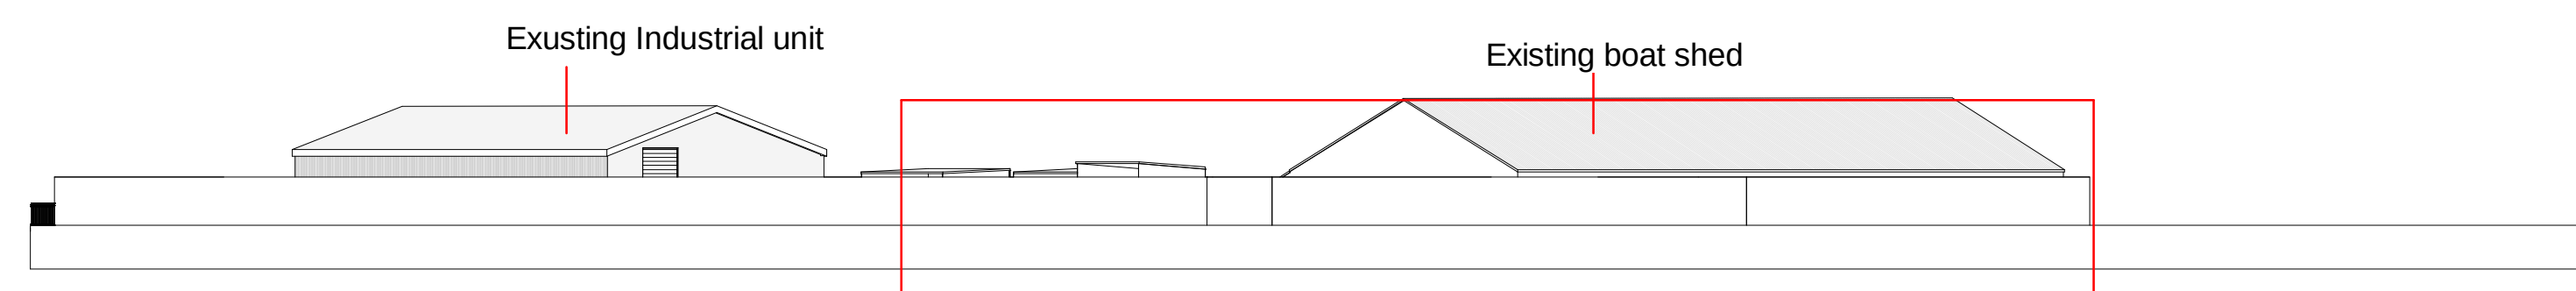


South Elevation Scale 1:500 at A1

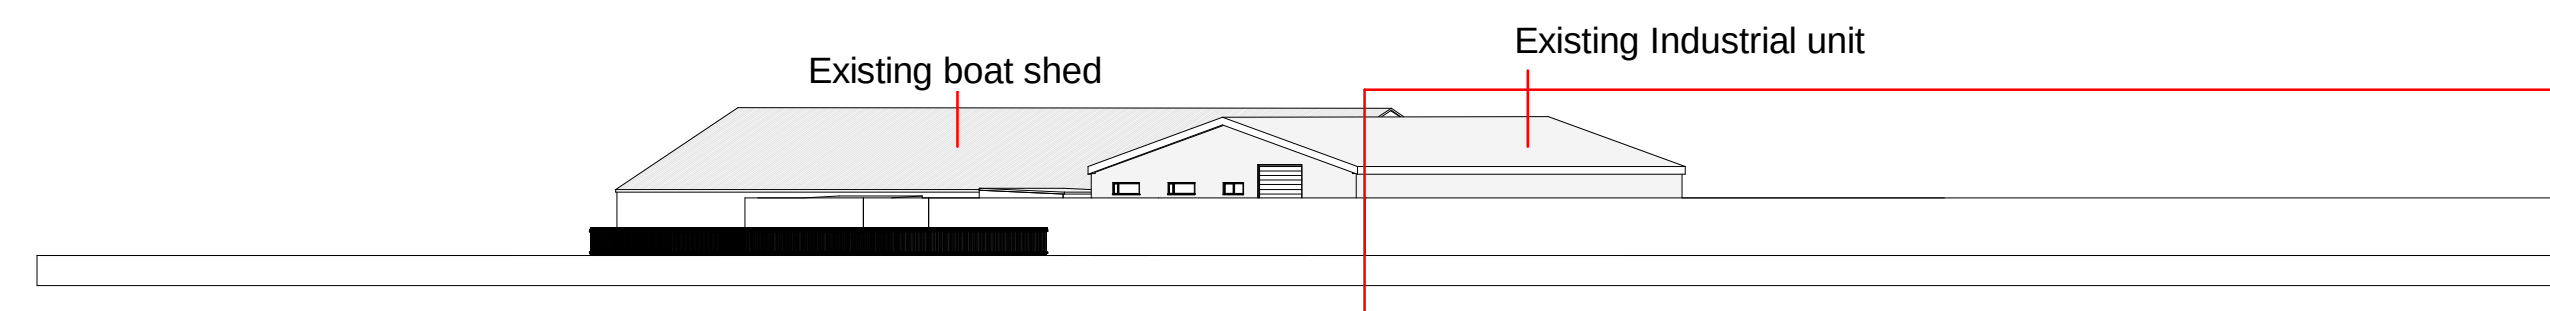

West Elevation Scale 1:500 at A1

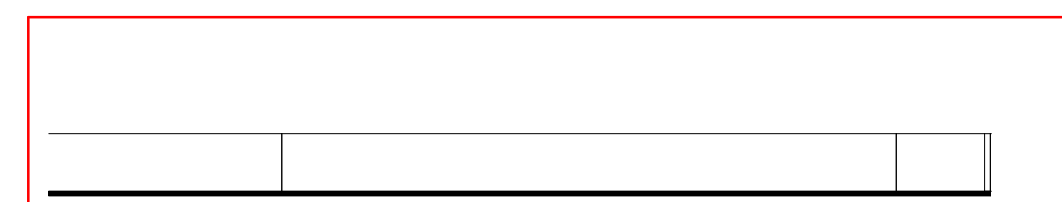

Site Section west to east Scale 1:500 at A1

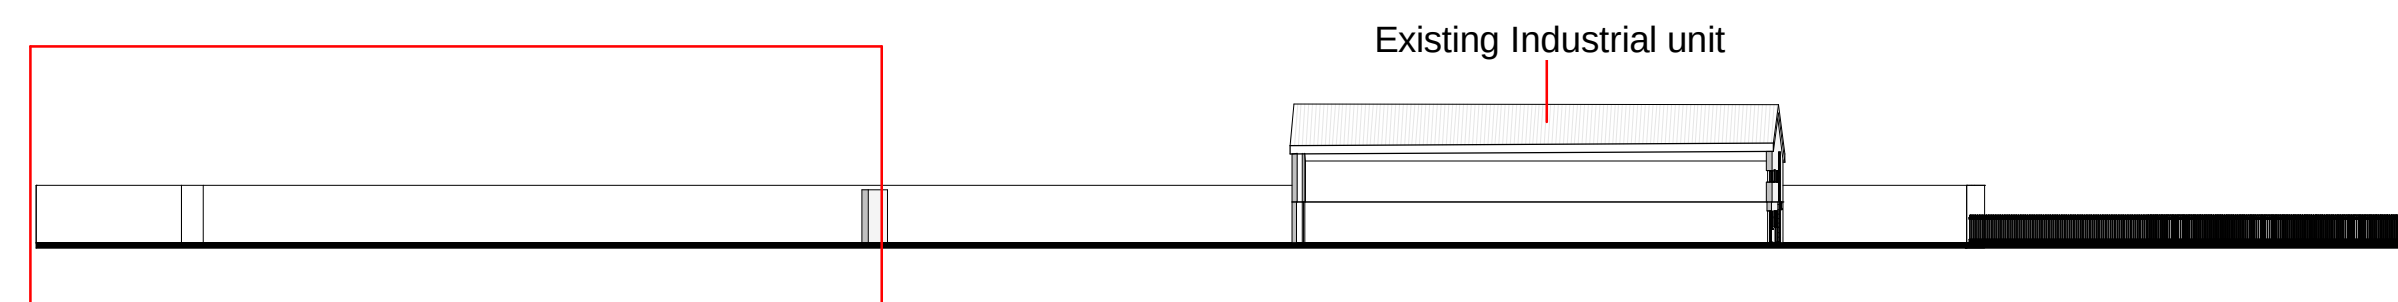

Site Section North to South Scale 1:500 at A1

Areas Outlined in red are the proposed application site please note no new buildings or visible fences are proposed with this application other than the dividing boundary fence as shown as item 4 on drawing A102

IJ Murray
Associates

www.ijma.co.uk

IJ Murray Associates
173 Havant Road
Hayling Island
Hampshire
PO11 0LF
Phone 02392469004
Mob 07779 246915
e-mail ian@ijma.co.uk

These drawings are for planning and building regulation purposes only and are not for construction. All dimensions should be checked on site before work commences

These Drawings are the property of IJ Murray Associates (part of Clanfield Media Ltd) and should not be reproduced or used in any way without the permission of a Director of Clanfield Media Ltd

[illegible]

Hayling Yacht Co

Storage yard

Elevations and Sections Howards

Project number	Project Number
Date	23.6.13
Drawn by	Author
Checked by	Checker
A103	
Scale	1 : 500