



SD Smoke Detector

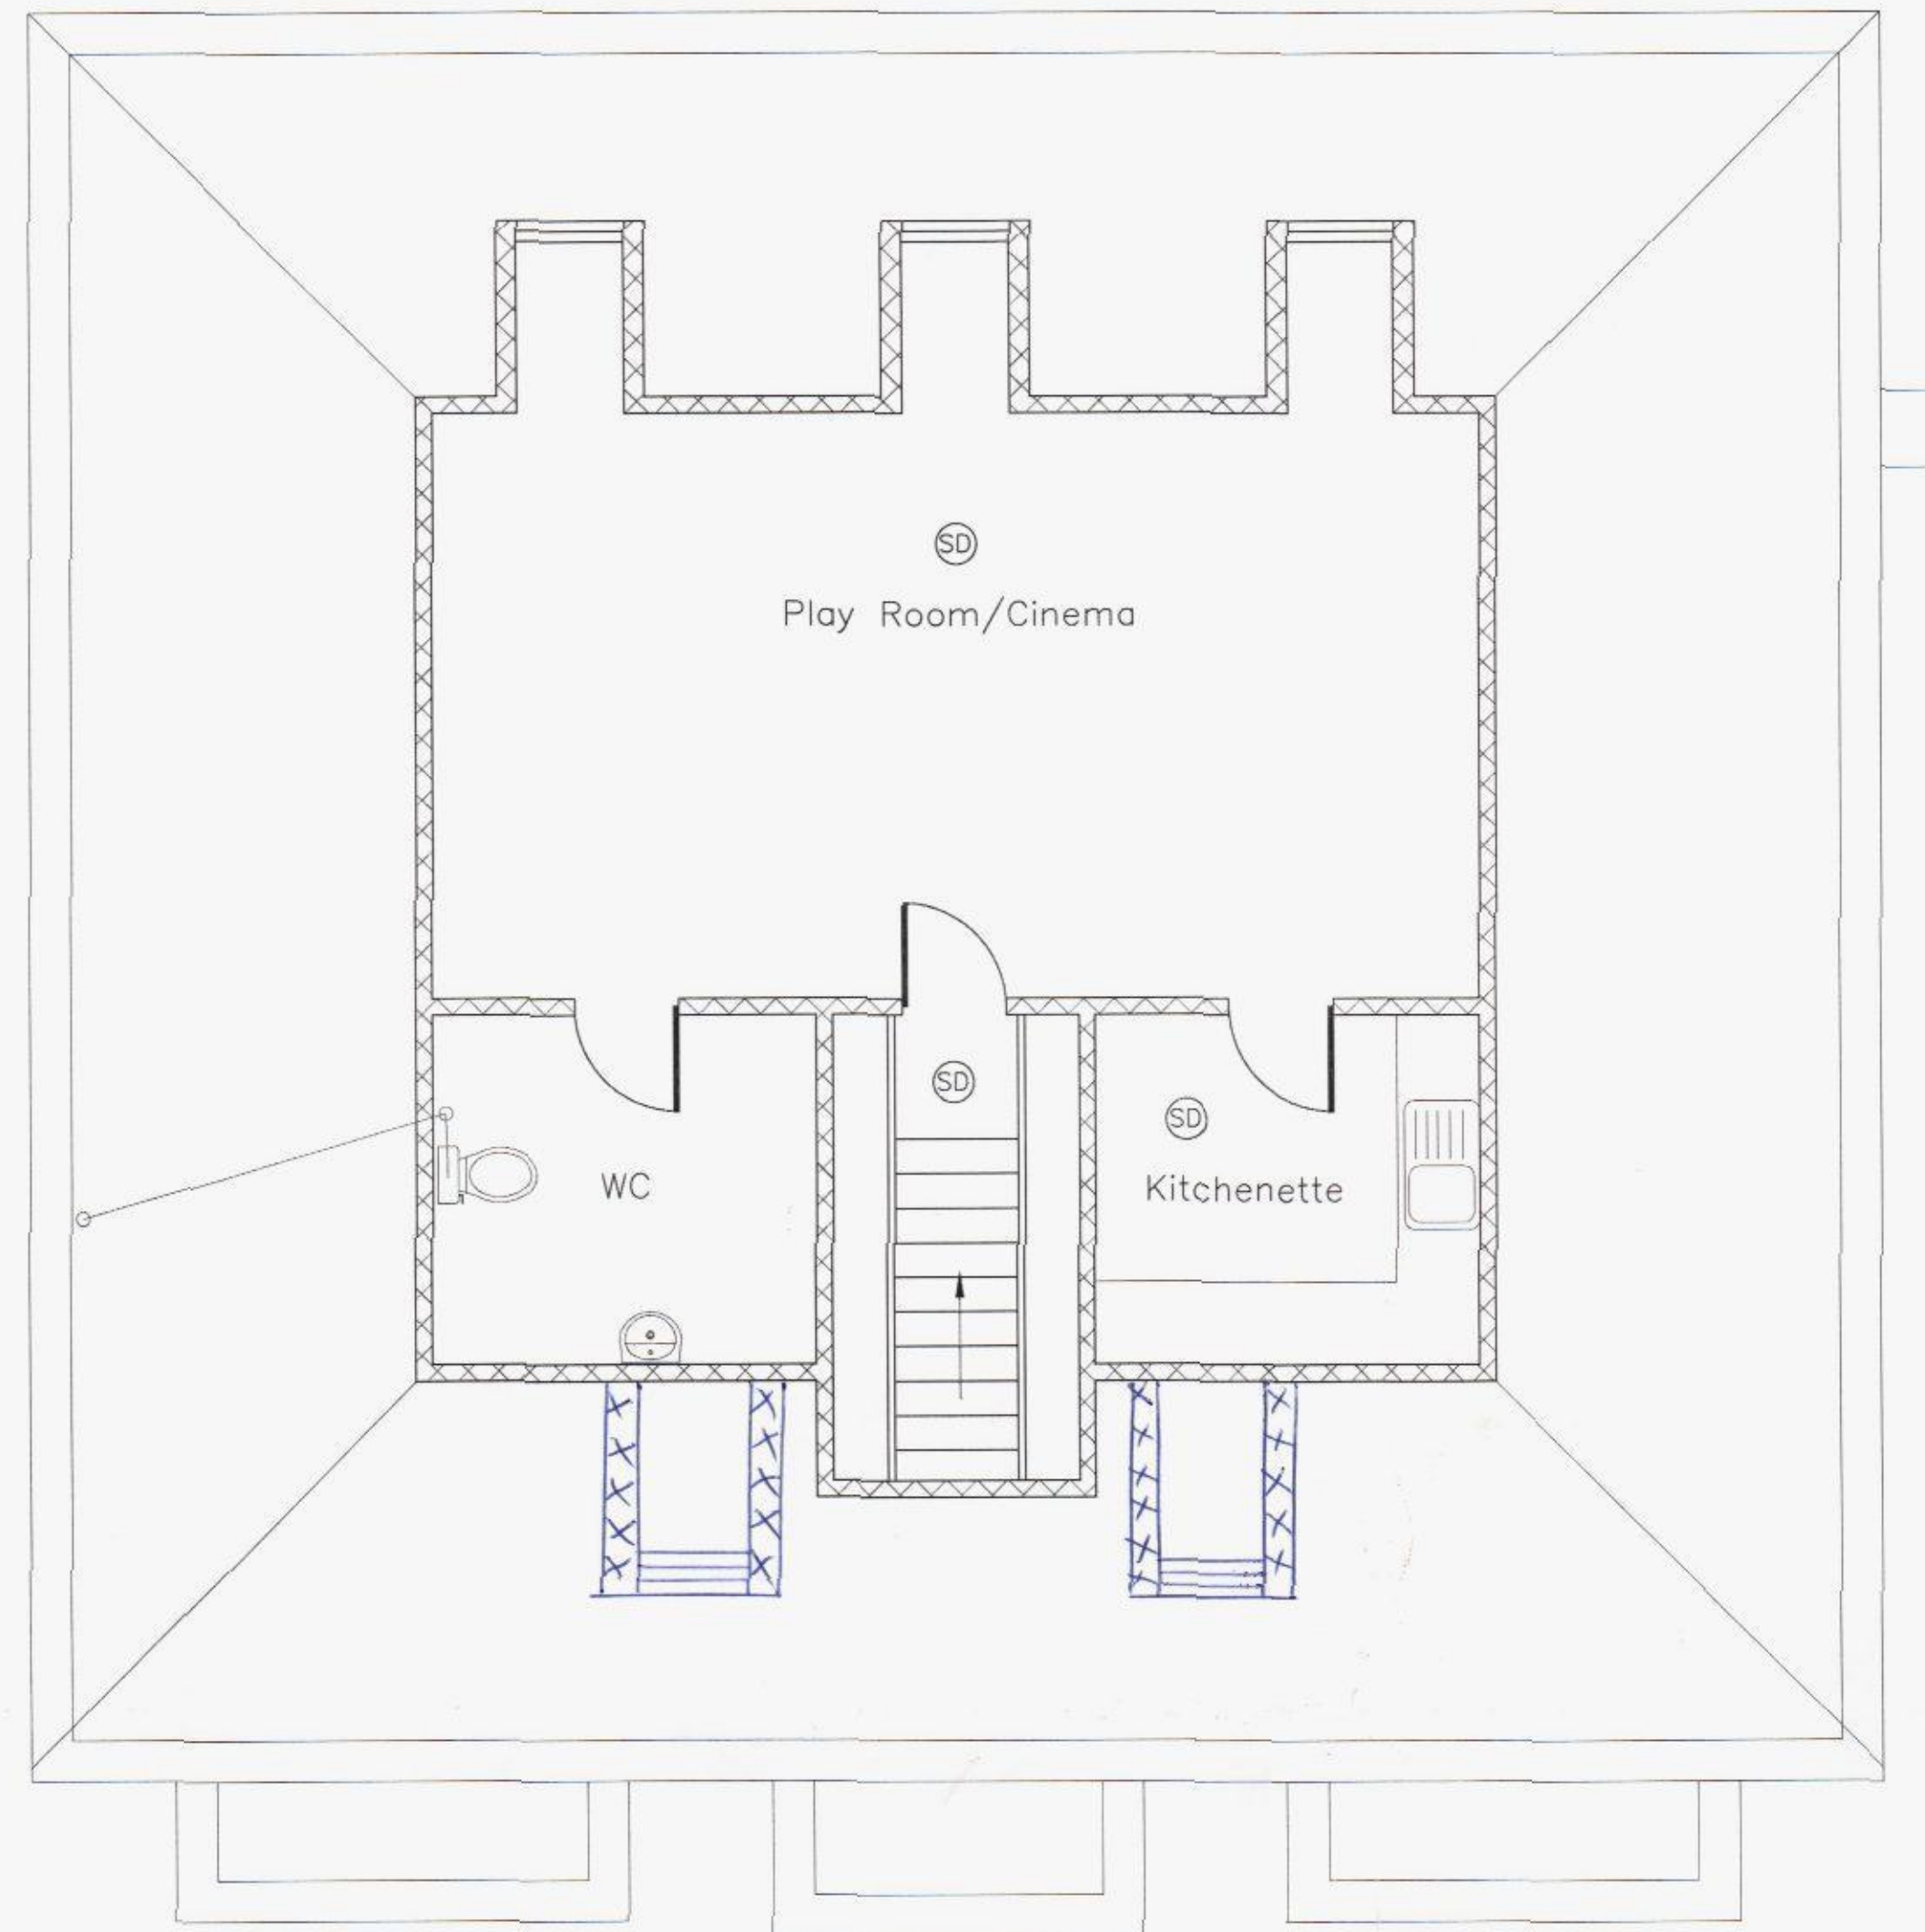

2nd Floor Plan As Proposed (1:50)

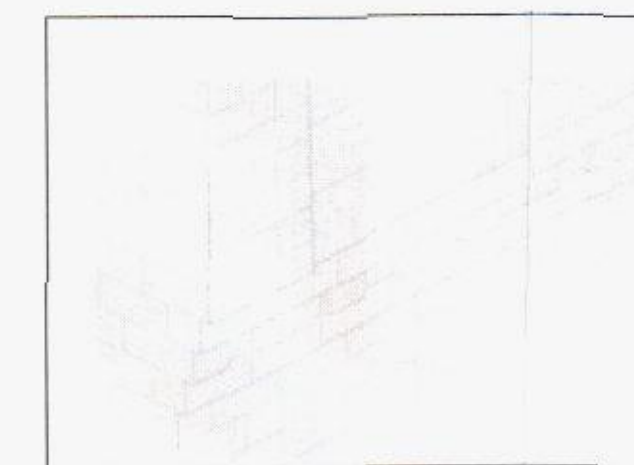

Detail Brick to Tile Hanging

Walls

- Face brickwork with double plinth brk margin above GF windows (sample to be approved)

Roof

- Roof tiles (sample to be approved)

Windows


- White Upvc

Doors

- Hardwood front door
- White Upvc




Front Elevation As Proposed

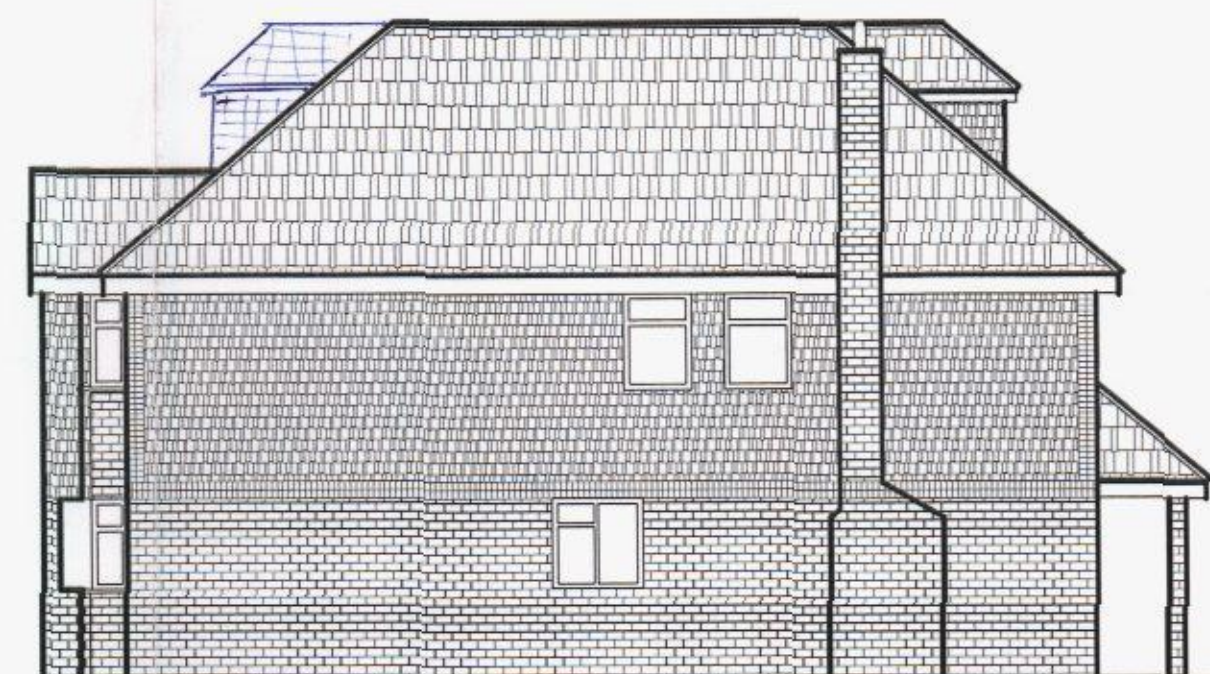

South Elevation As Proposed



Rear Elevation As Proposed

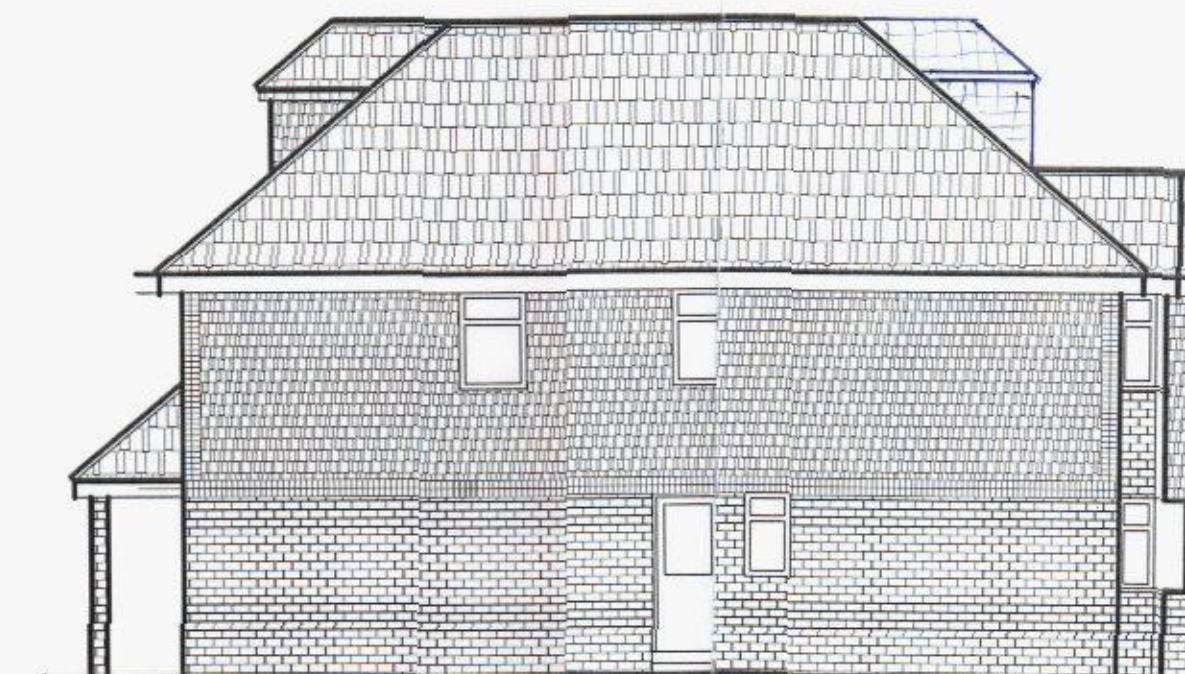

North Elevation As Proposed (1:100)

HAVANT BOROUGH COUNCIL
05 SEP 2013
RECEIVED

Rev C - Front dormer windows omitted



WildCry Technical Services
1 Bealing Close
Southampton
SO16 3AW
email: admin@wildcry.co.uk
Web: www.wildcry.co.uk

SCHEME TITLE

62a Hulbert Road
Havant PO9 3TG

DRAWING TITLE

2nd Floor Plan &
Elevations As Proposed

CREATED MAH	DATE March 2011	CHECKED	APPROVED
DRAWING NUMBER Hul002	PROJECT NO.	SCALE As Shown	REVISION REV C
		DWG. SHEET 1_OF_1	