



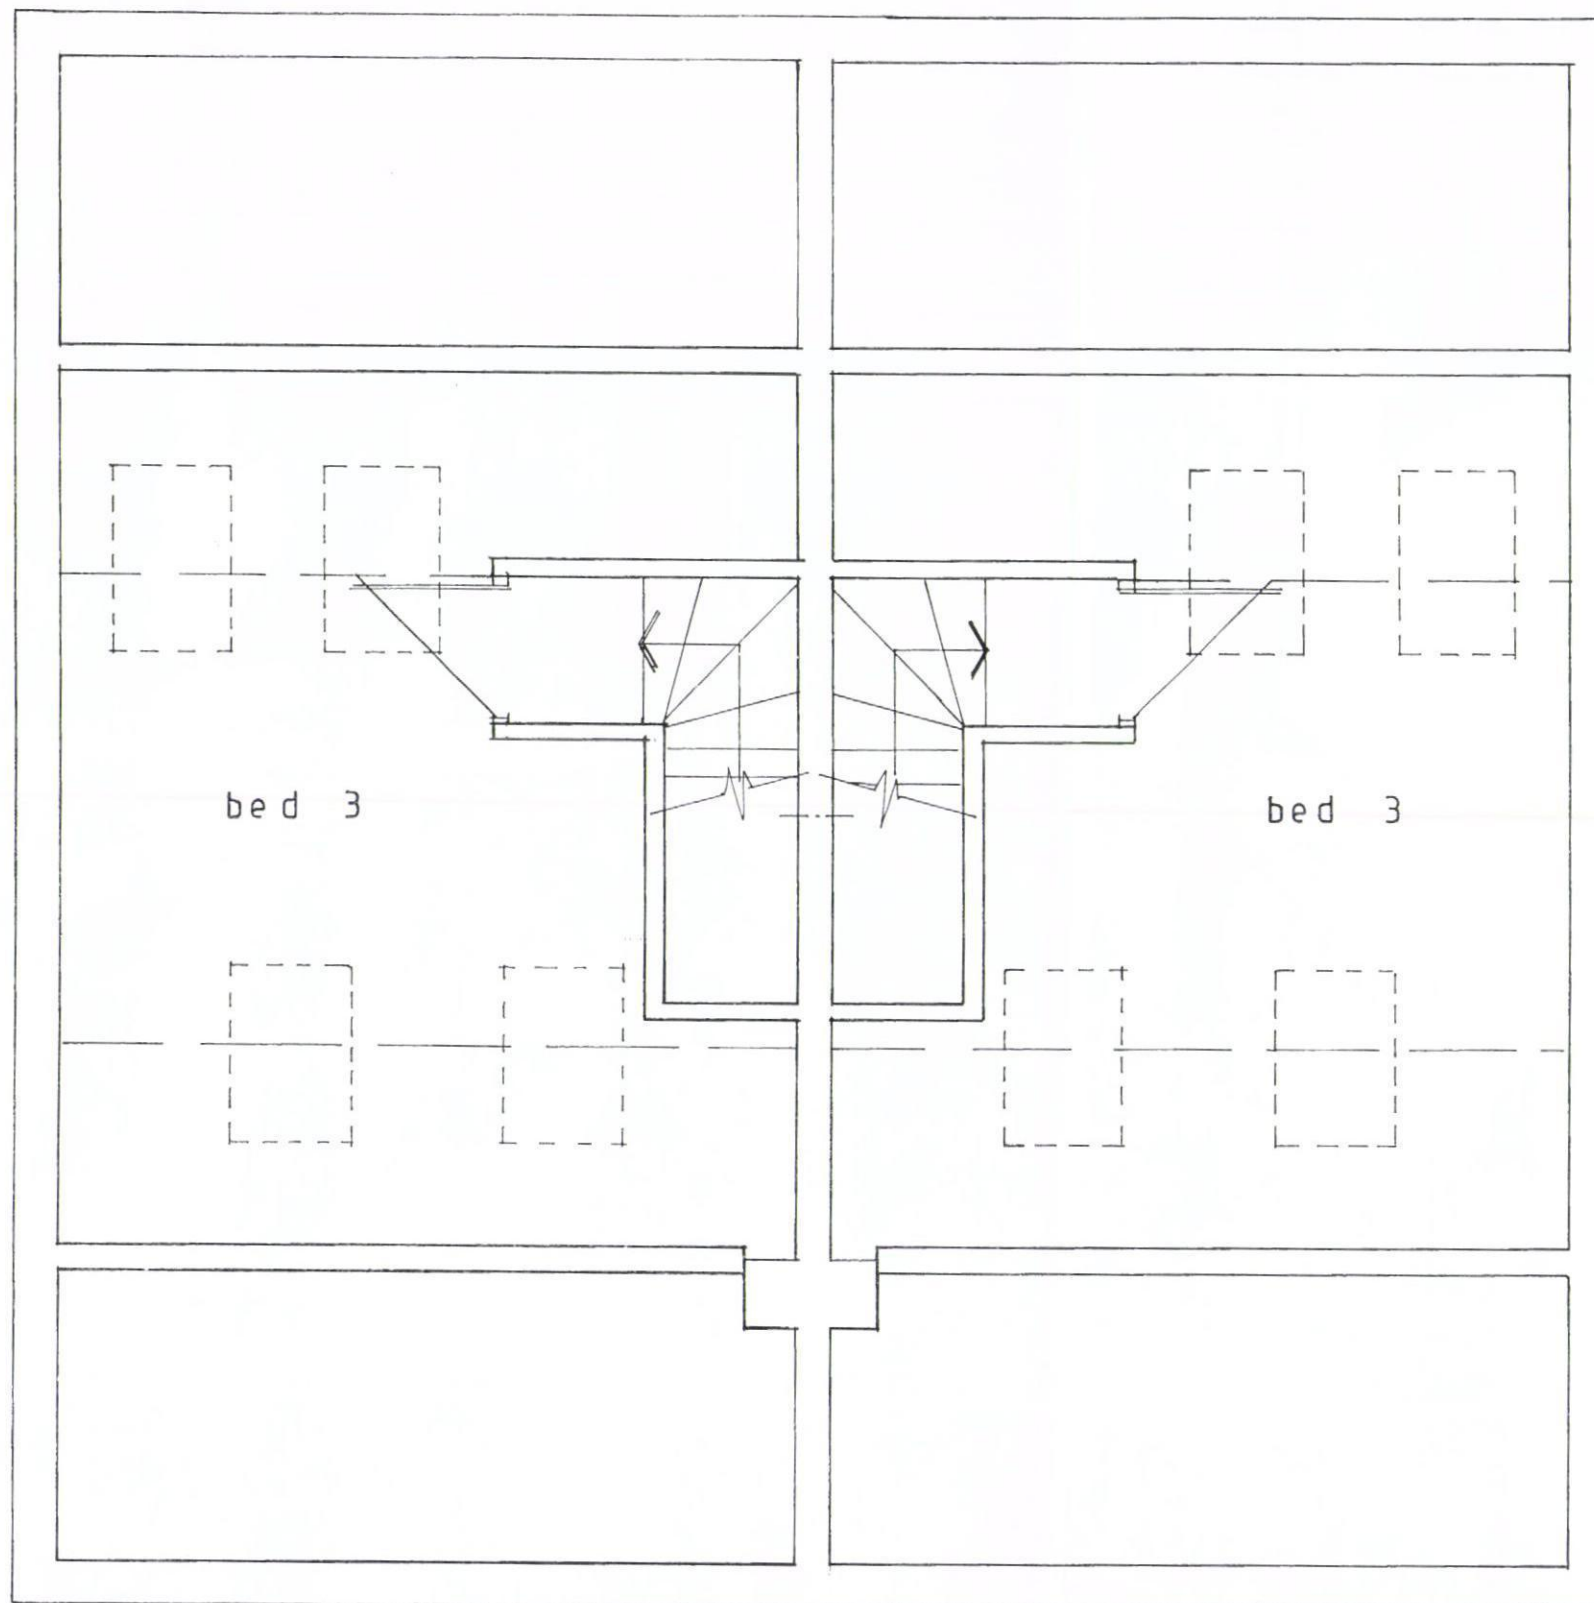

SECOND FLOOR PLAN 1:50

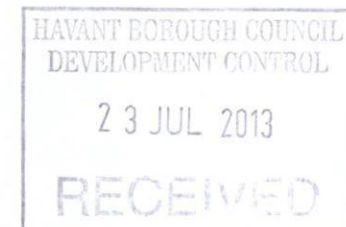

JANE MOTTERSHEAD DESIGNS LIMITED

2, BROOK COTTAGES, WEST ASHLING,
CHICHESTER, WEST SUSSEX, PO18 8DY

TEL: 01243 575480 MOBILE: 07790 362882

E-MAIL: jbmottershead@aol.com

Drg. No: GD/13/01

Drawn By: JBM

Date: July 2013

Project: Proposed pair of semi detached cottages, Victoria Road, Emsworth
Second Floor Plans