


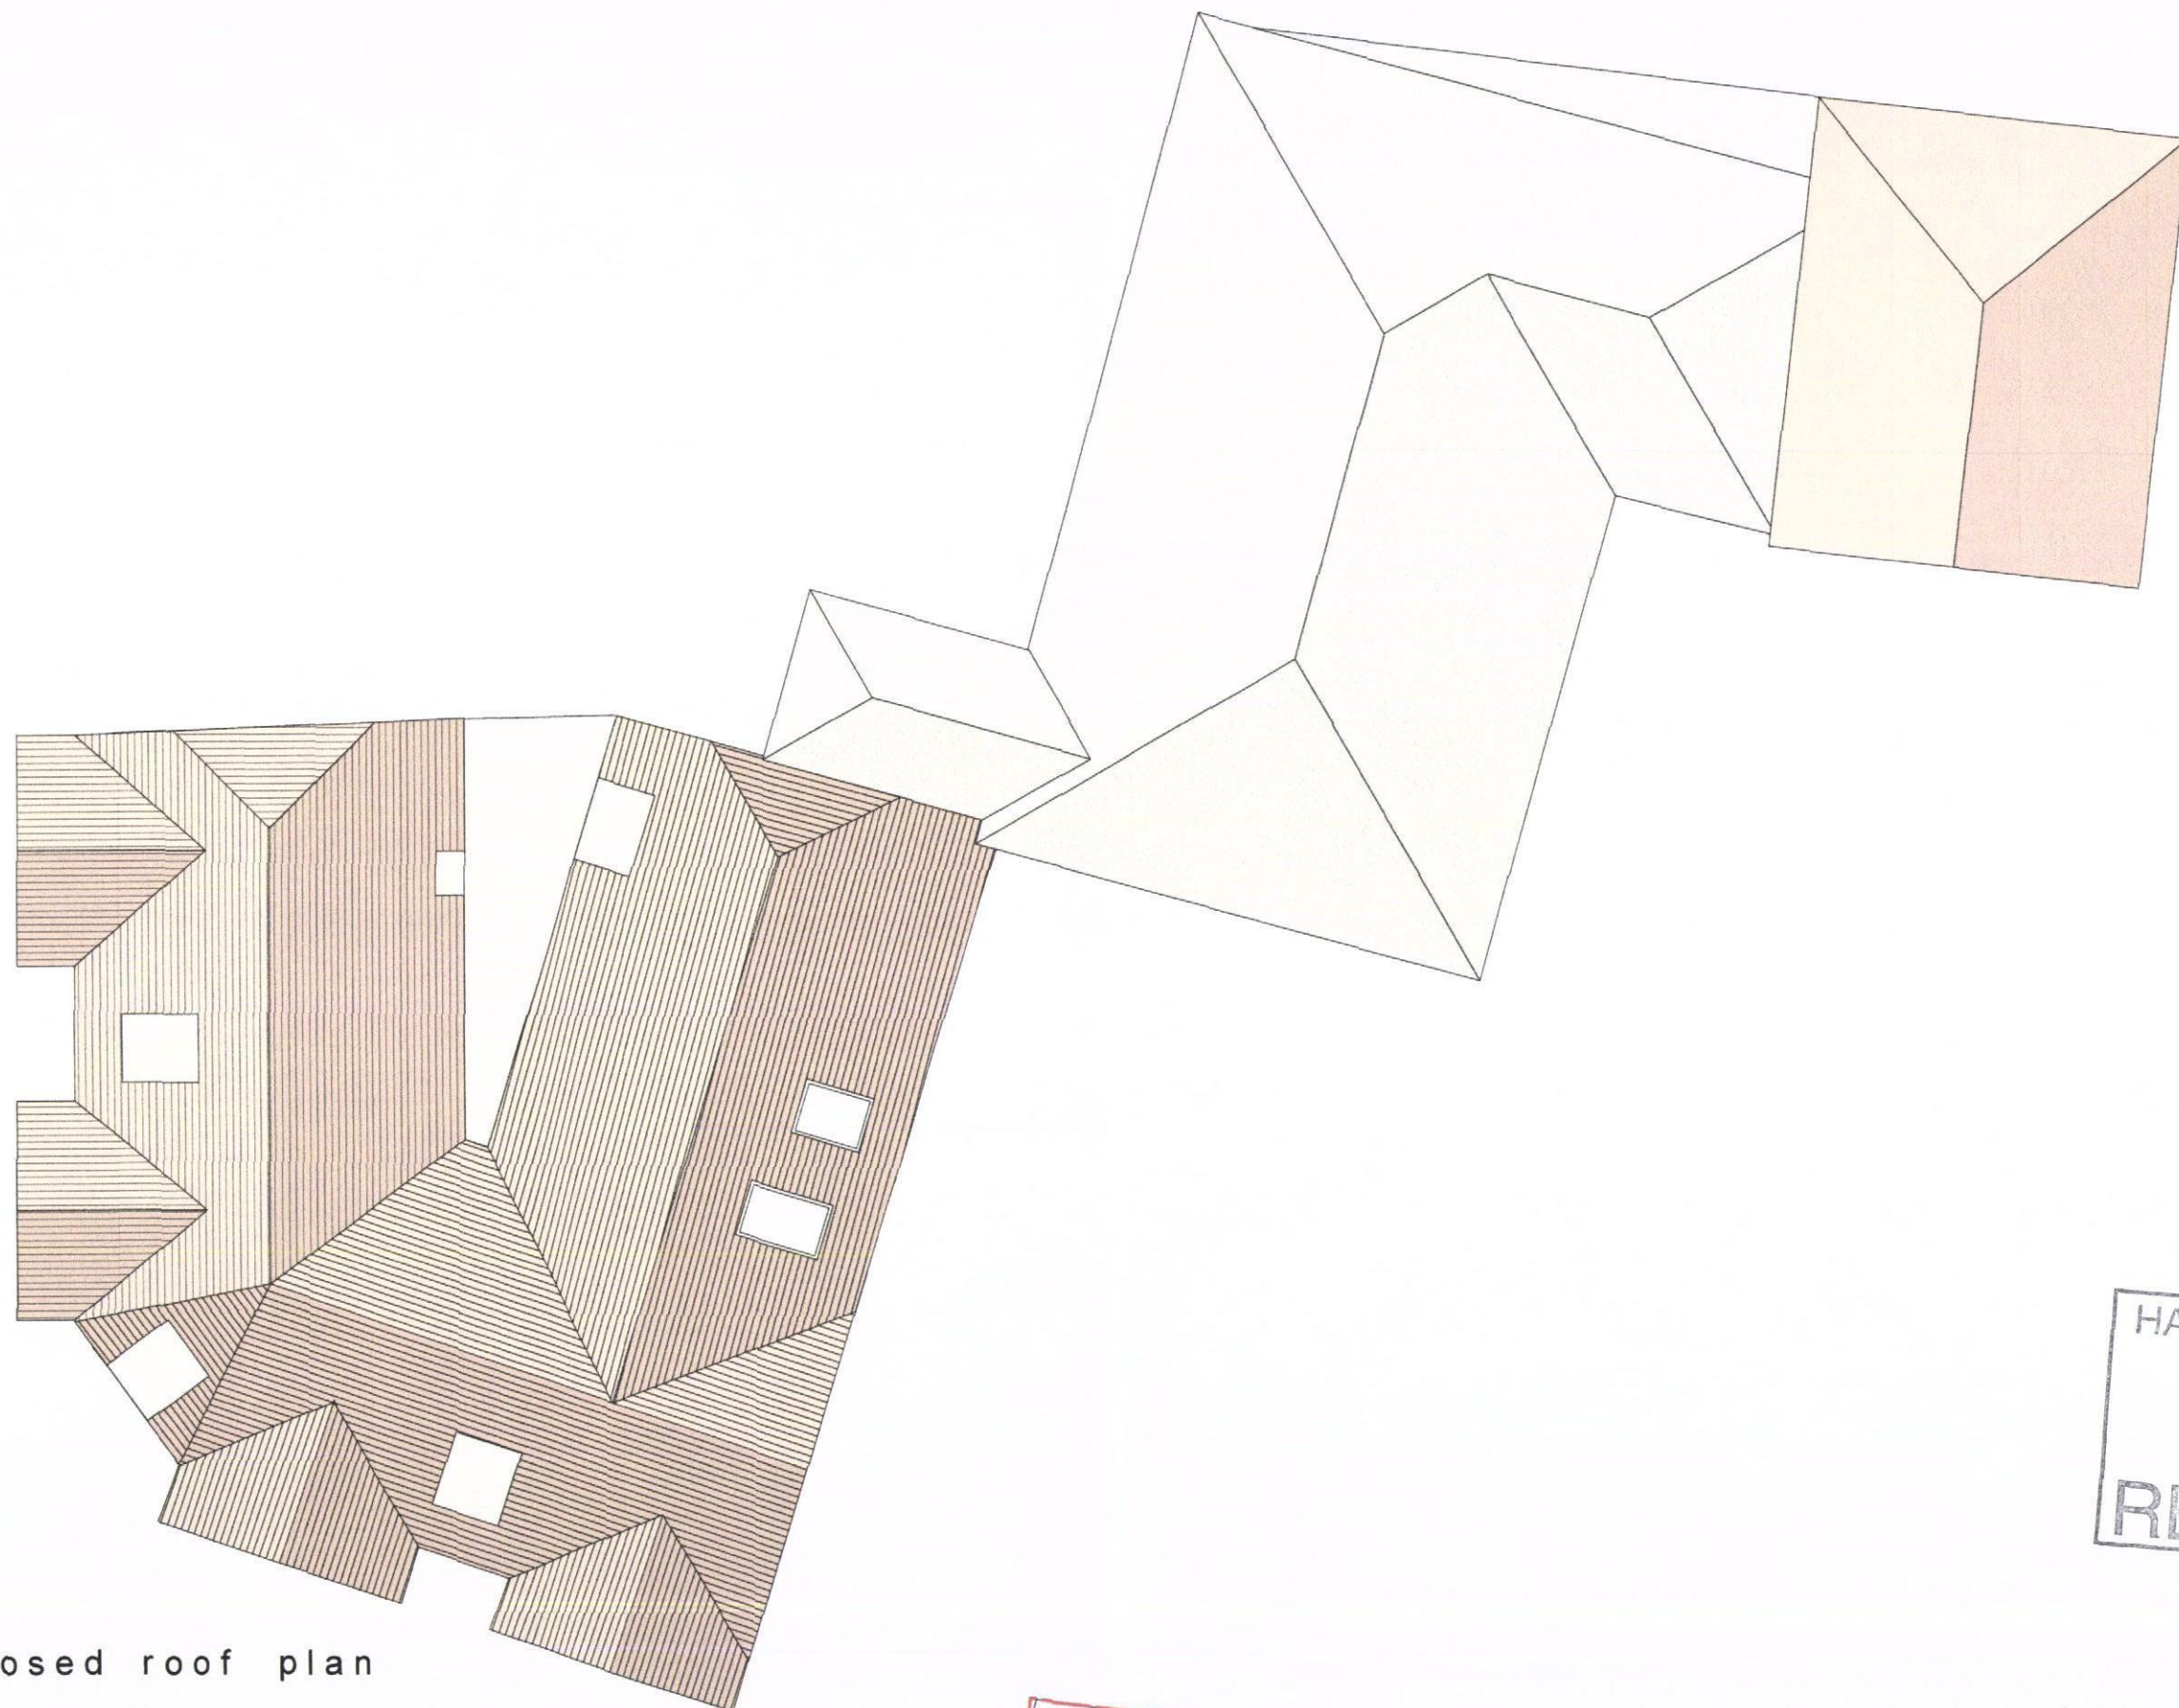

proposed roof plan


Rev.	Note:	Date:
-	For clients comments	12/10/2011

Notes:

Do not scale from the drawing for other than planning purposes, all sizes to be confirmed on site before construction.

The copyright of this drawing is retained by Concept Design & Planning LLP.

The site drawing is reproduced under the limited licence of the Ordnance Survey and cannot be reproduced.

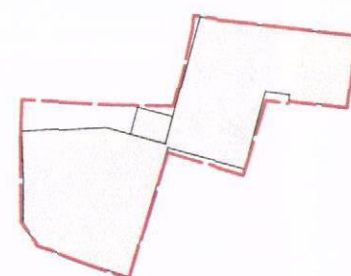

Project:	White Hart Pub, Havant	Drawn by:	RL
Drawing:	Proposed Roof Plan	Checked by:	•
Drawing No:	C11/138.13	Revision:	•
Scale:	1:100 @ A3	Date:	Oct 2013

concept 
design & planning

t. 023 8033 1010
e. studio@conceptdp.co.uk
www.conceptdp.co.uk