


Emsworth Primary School


School Expansion to 1.5 F.E.

Proposed Floor Plan

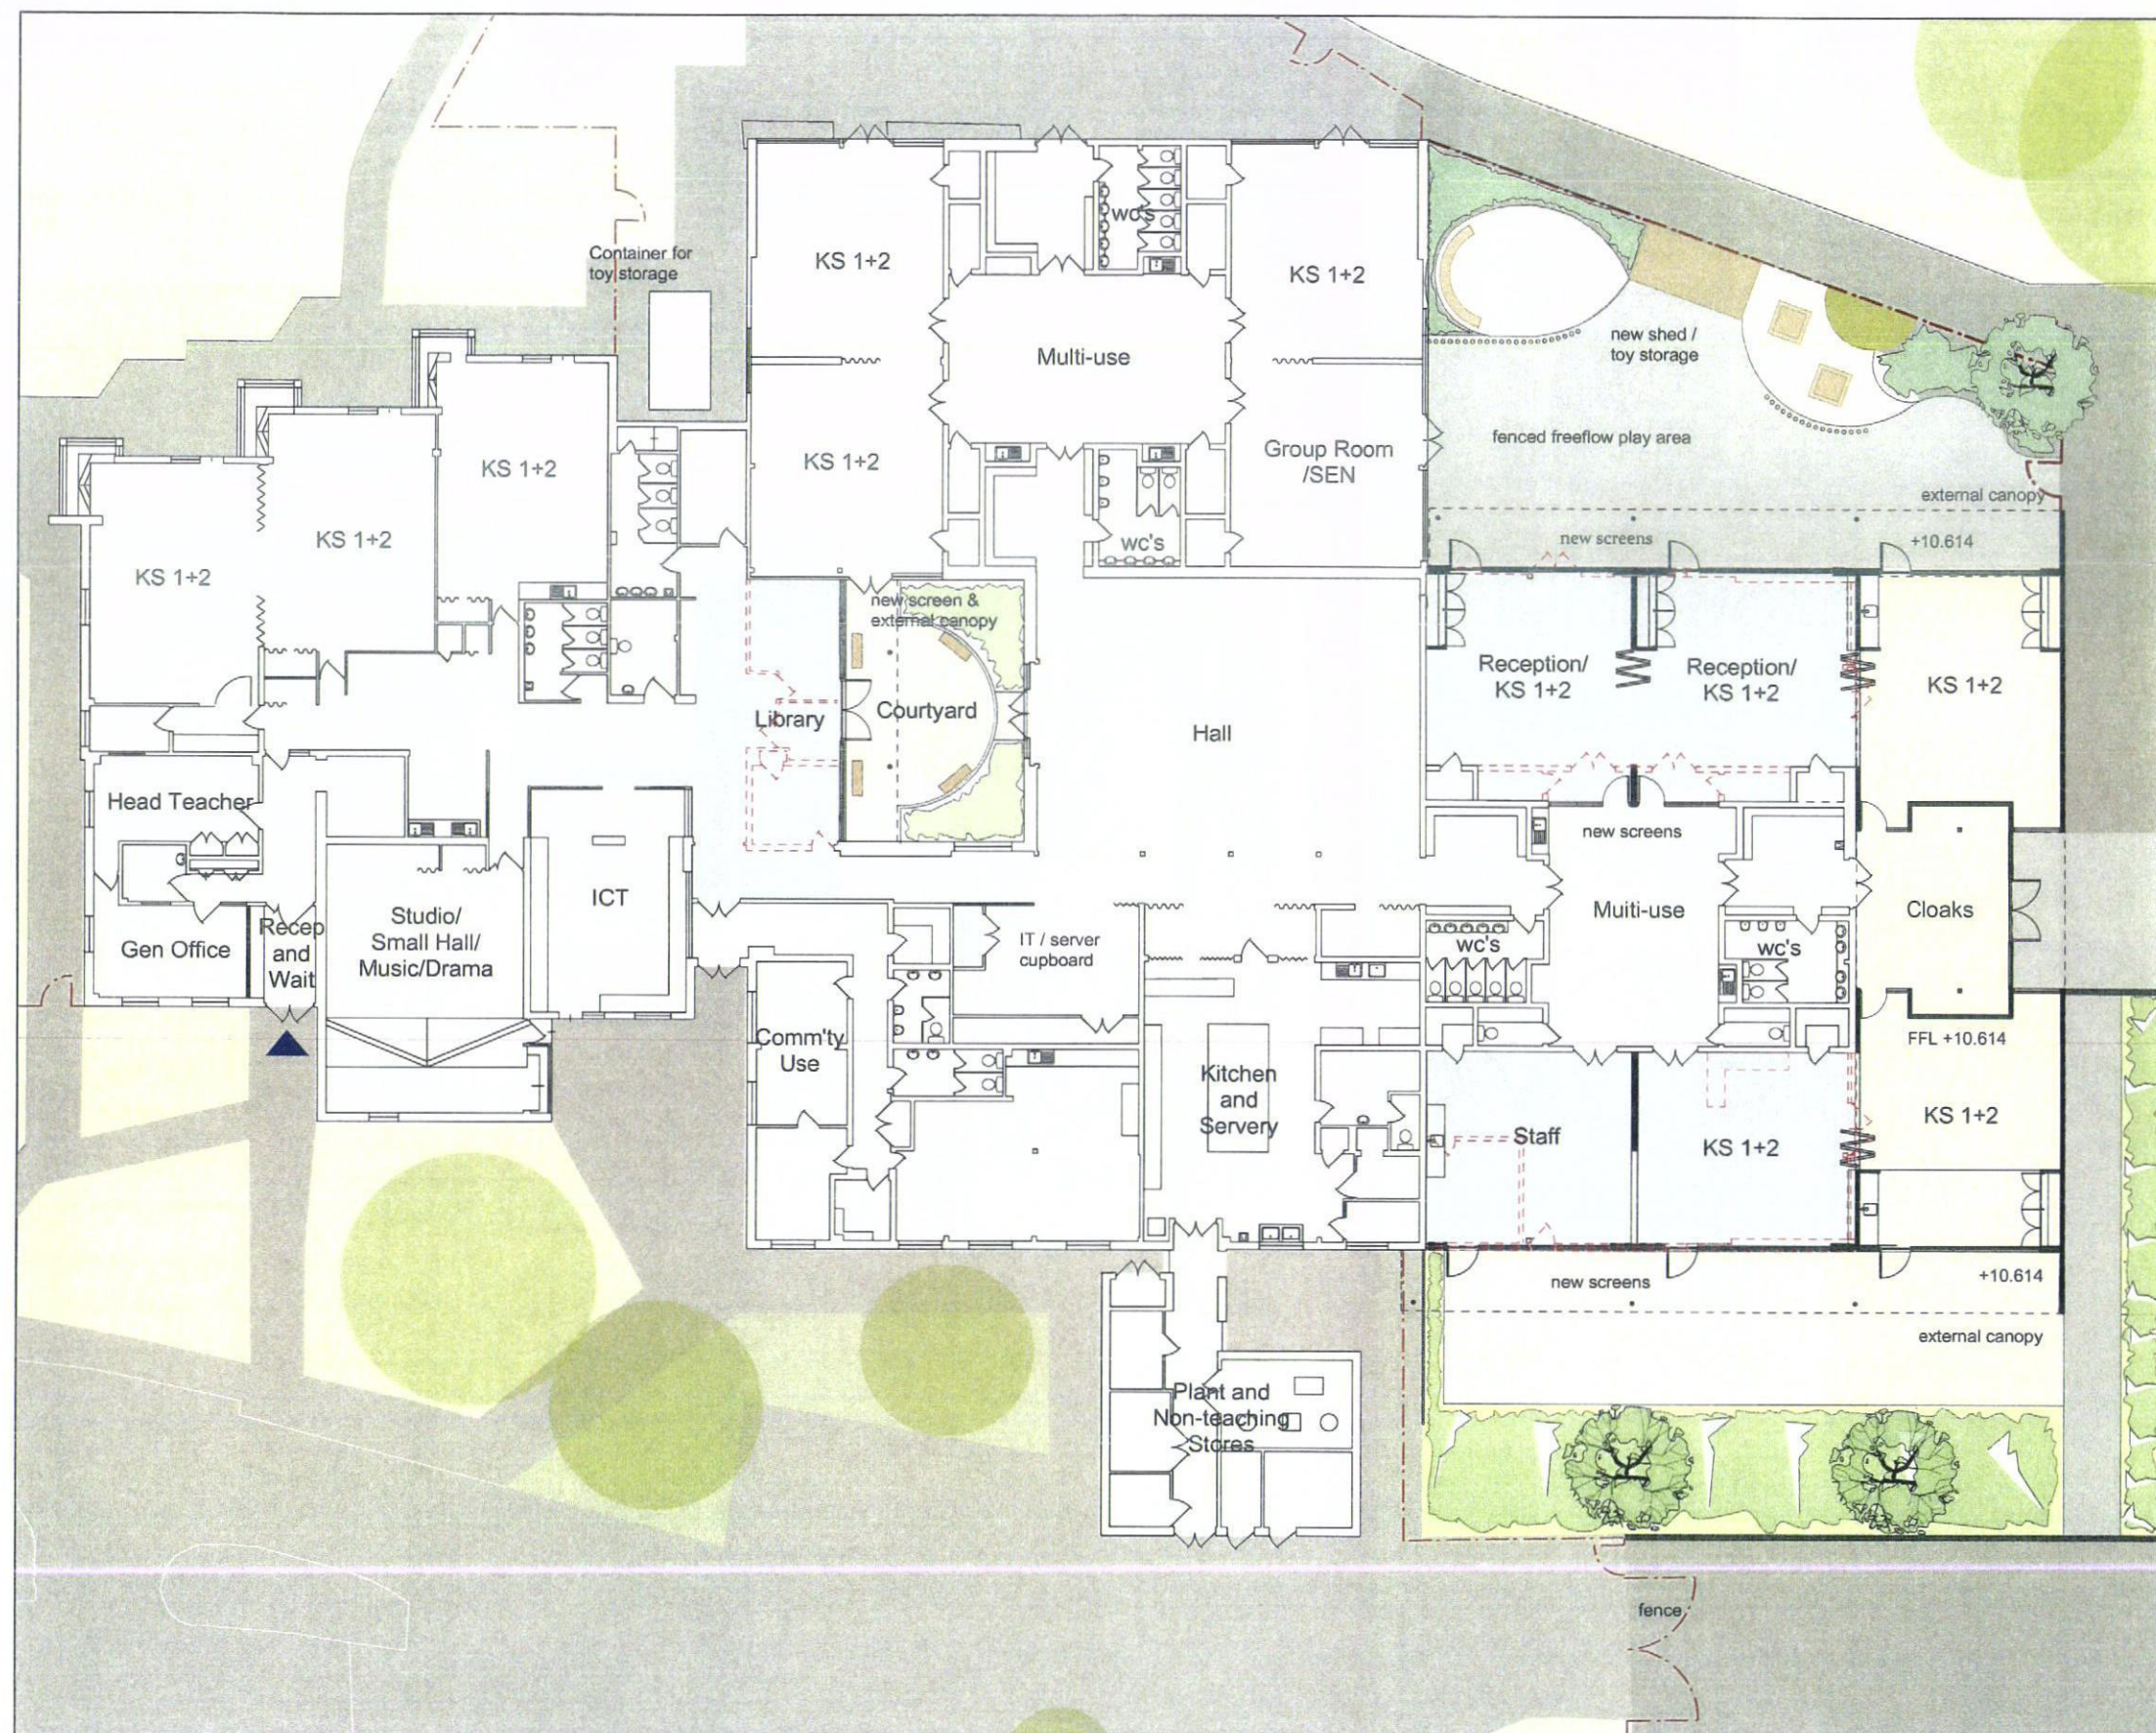

Key

- New build
- Alterations to existing buildings
- Demolition
- No work to existing buildings
- Pedestrian access

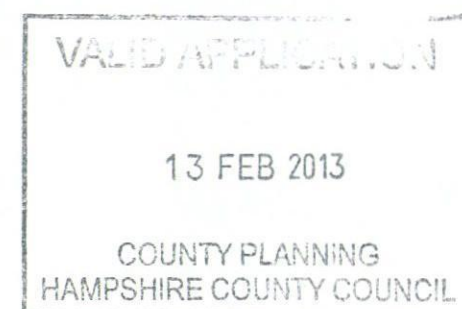

0m 5m 10m

PLANNING



HCC Property Services,
Three Minsters House,
76 High Street, Winchester SO23 8UL.
tel: (01962) 847801

Notes

- This drawing is © copyright Hampshire County Council 2012. No unauthorised reproduction permitted. All rights reserved.
- No dimensions are to be scaled from this drawing
- This map is reproduced from Ordnance Survey material with the permission of Ordnance Survey on behalf of the controller of Her Majesty's Stationery Office © Crown Copyright. Unauthorised reproduction infringes Crown Copyright and may lead to prosecution or civil proceedings. (100019180), (2012)

rev	description	date	by

PROJECT
**Emsworth Primary School
Two Classroom Extension**

SCALE
1:125 @ A1
1:250 @ A3

DATE
20/08/12

DRAWN.
arcncs

CHKD.

SHEET CONTENTS
Proposed Floor Plan

DRAWING No. **P09163 A 005**
FILE REF. P09163 A 001

Property Services

REVISION