
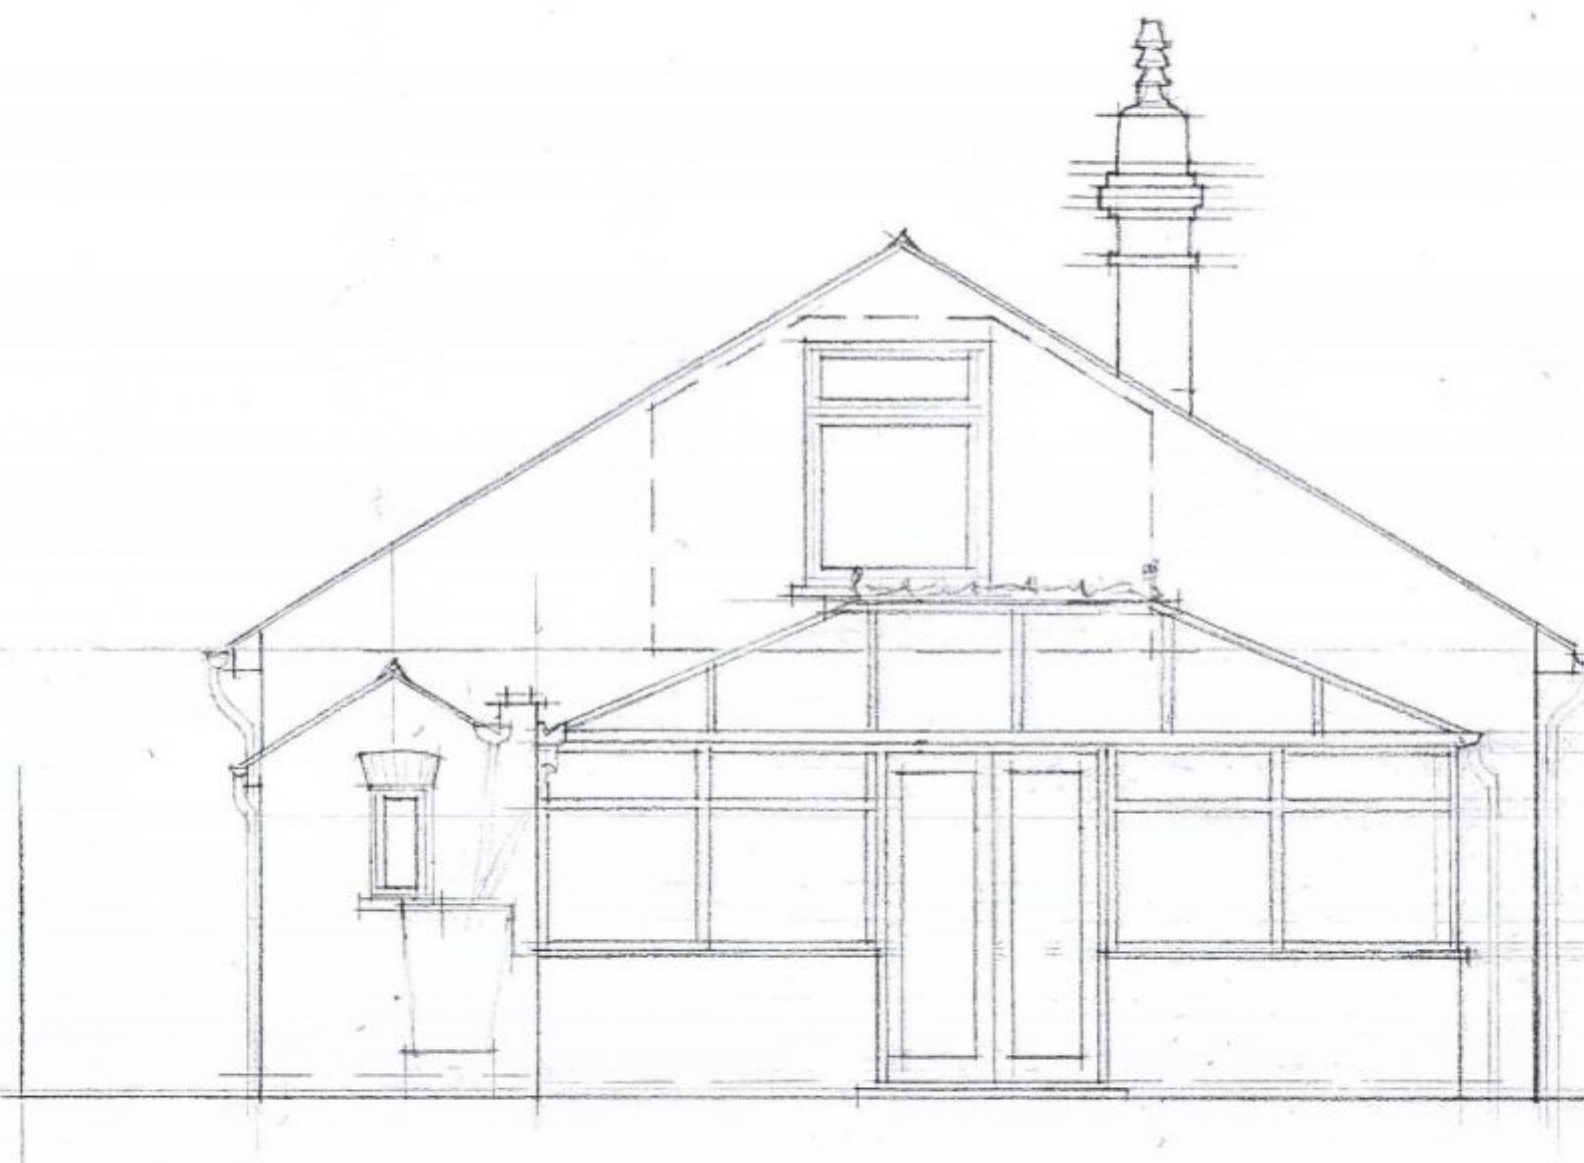


APPROVED

HAVANT BOROUGH
COUNCIL

08 AUG 2011

RECEIVED

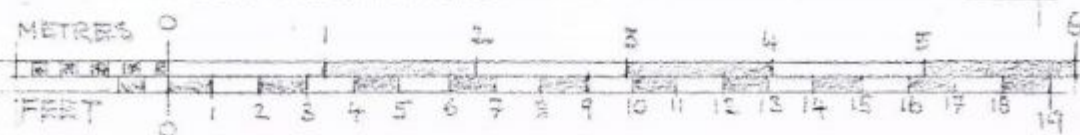

ALTERATIONS TO 20 ORCHARD ROAD HAVANT
WEST ELEVATION AS EXISTING

SCALE 1:50 | DATE MAY 2011 | DWG NO AE 103/