




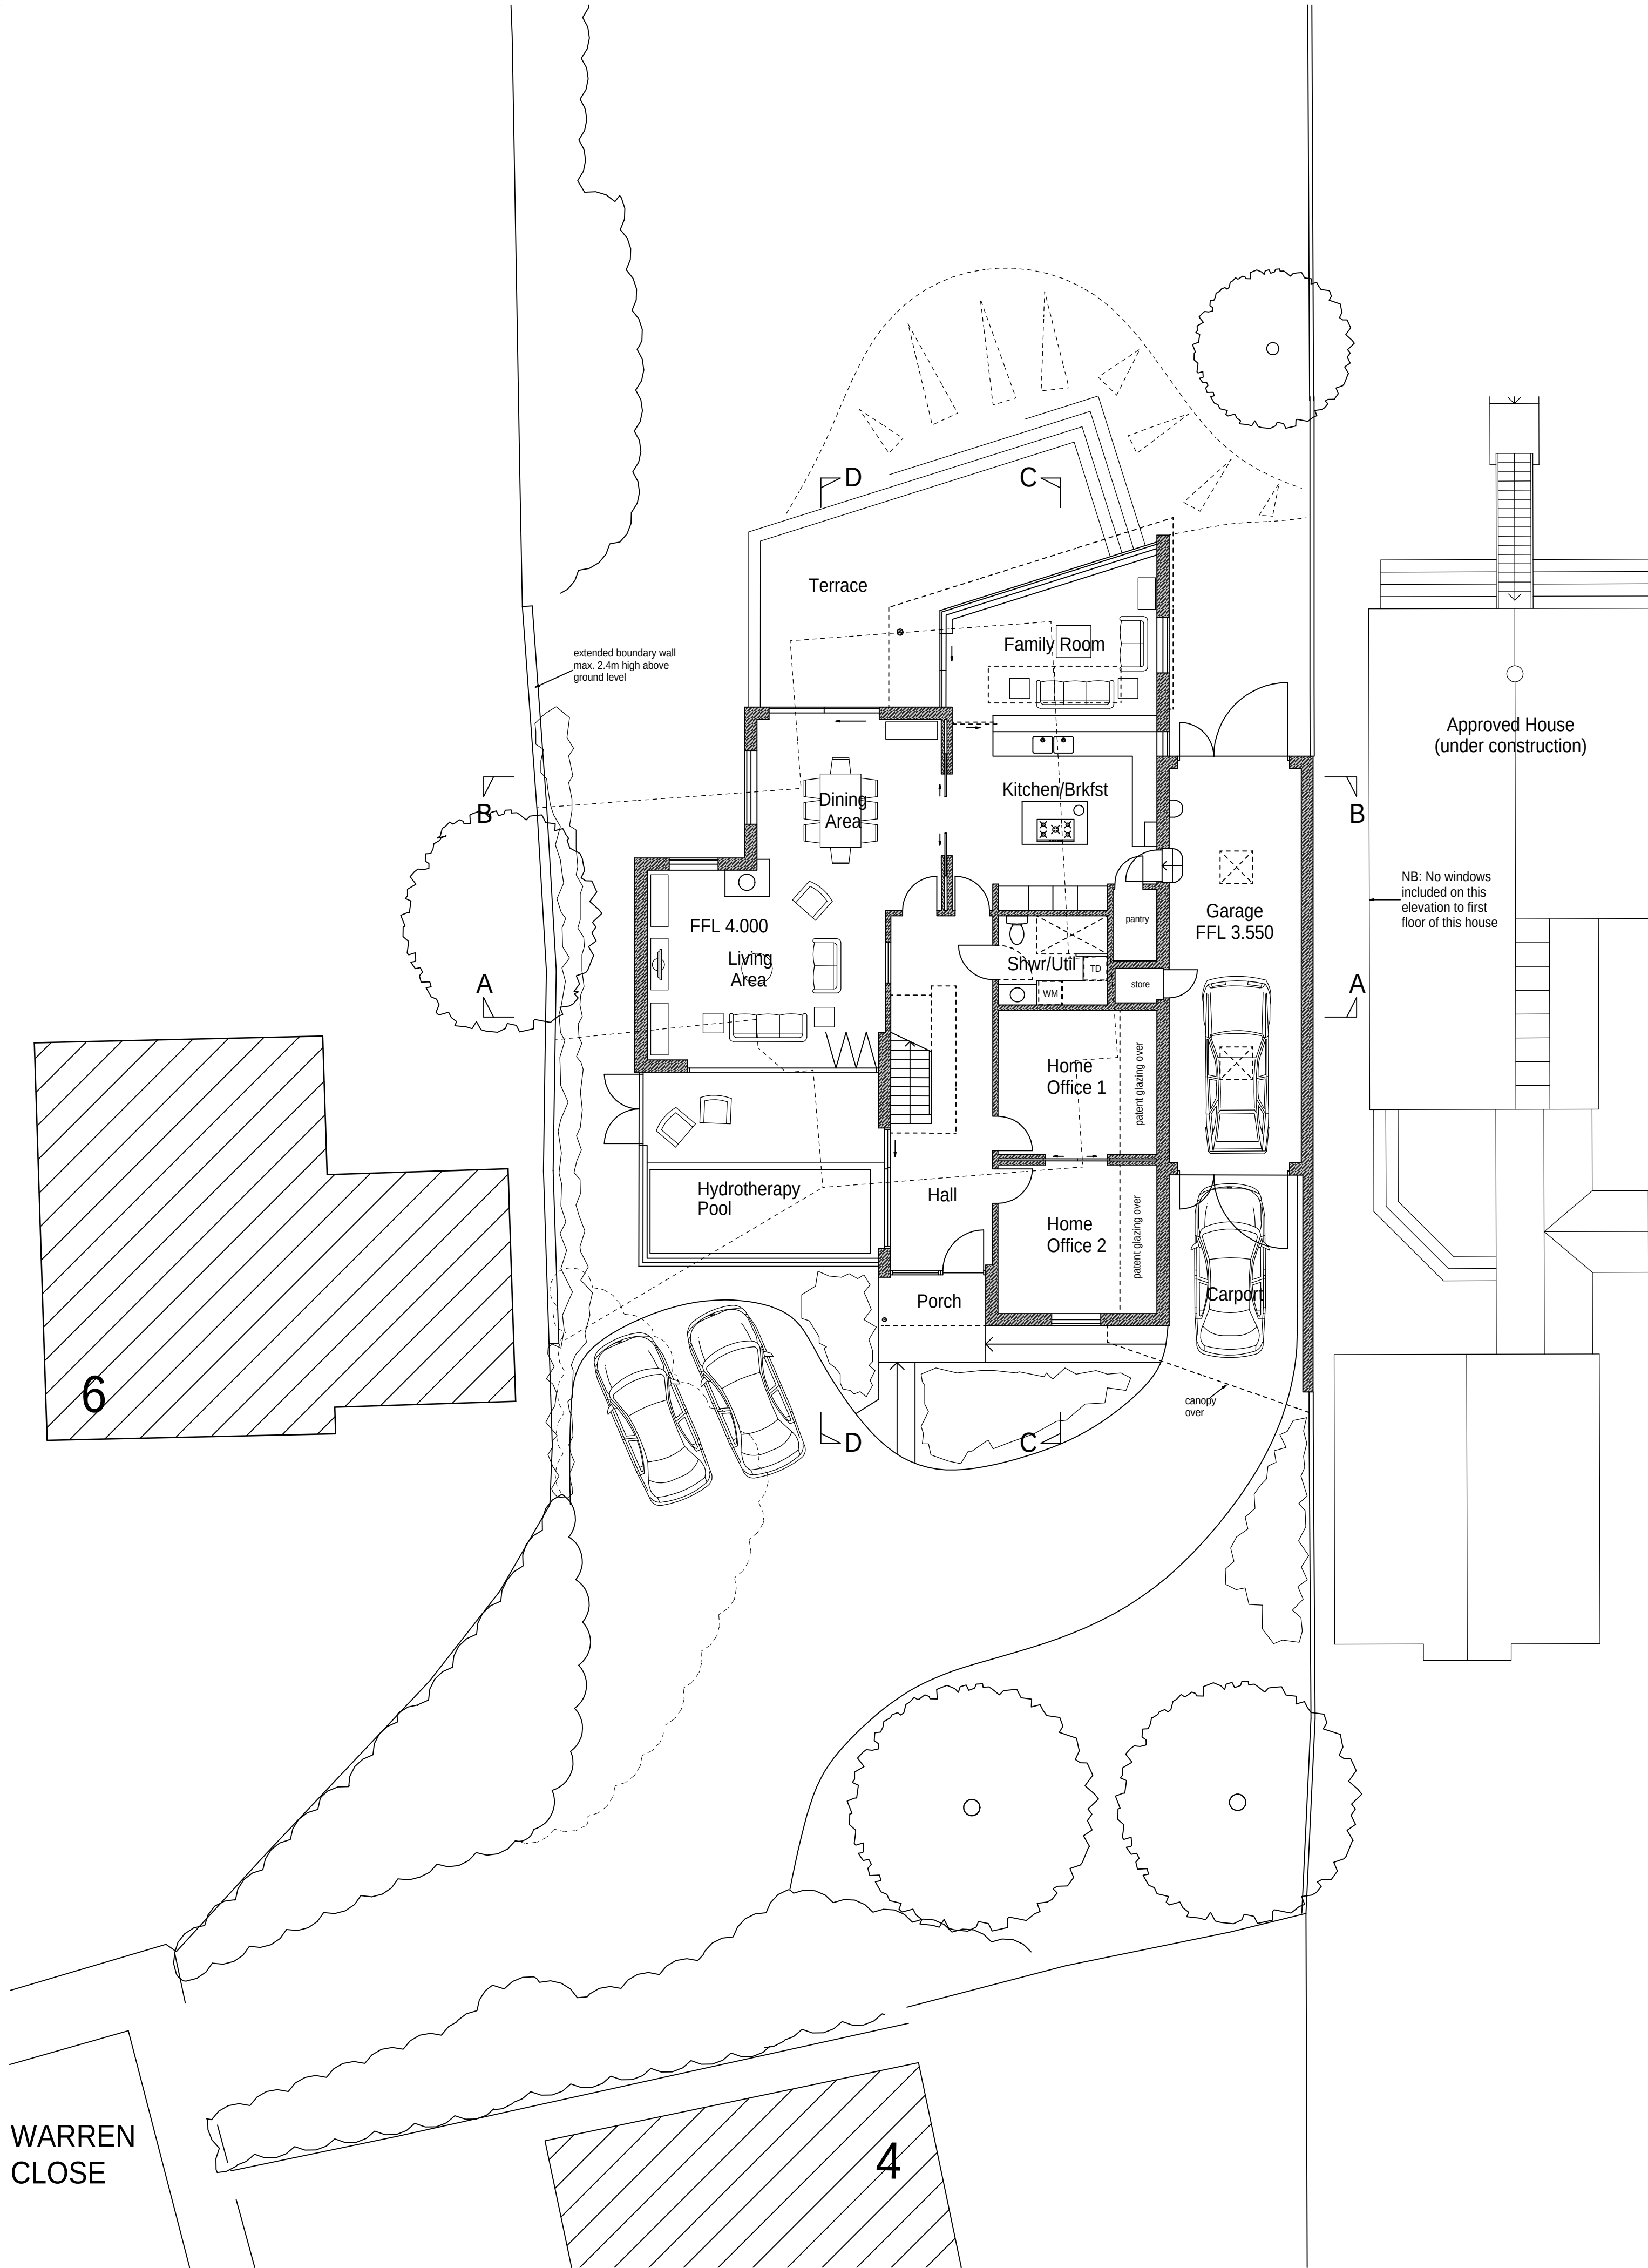

Ground Floor Plan

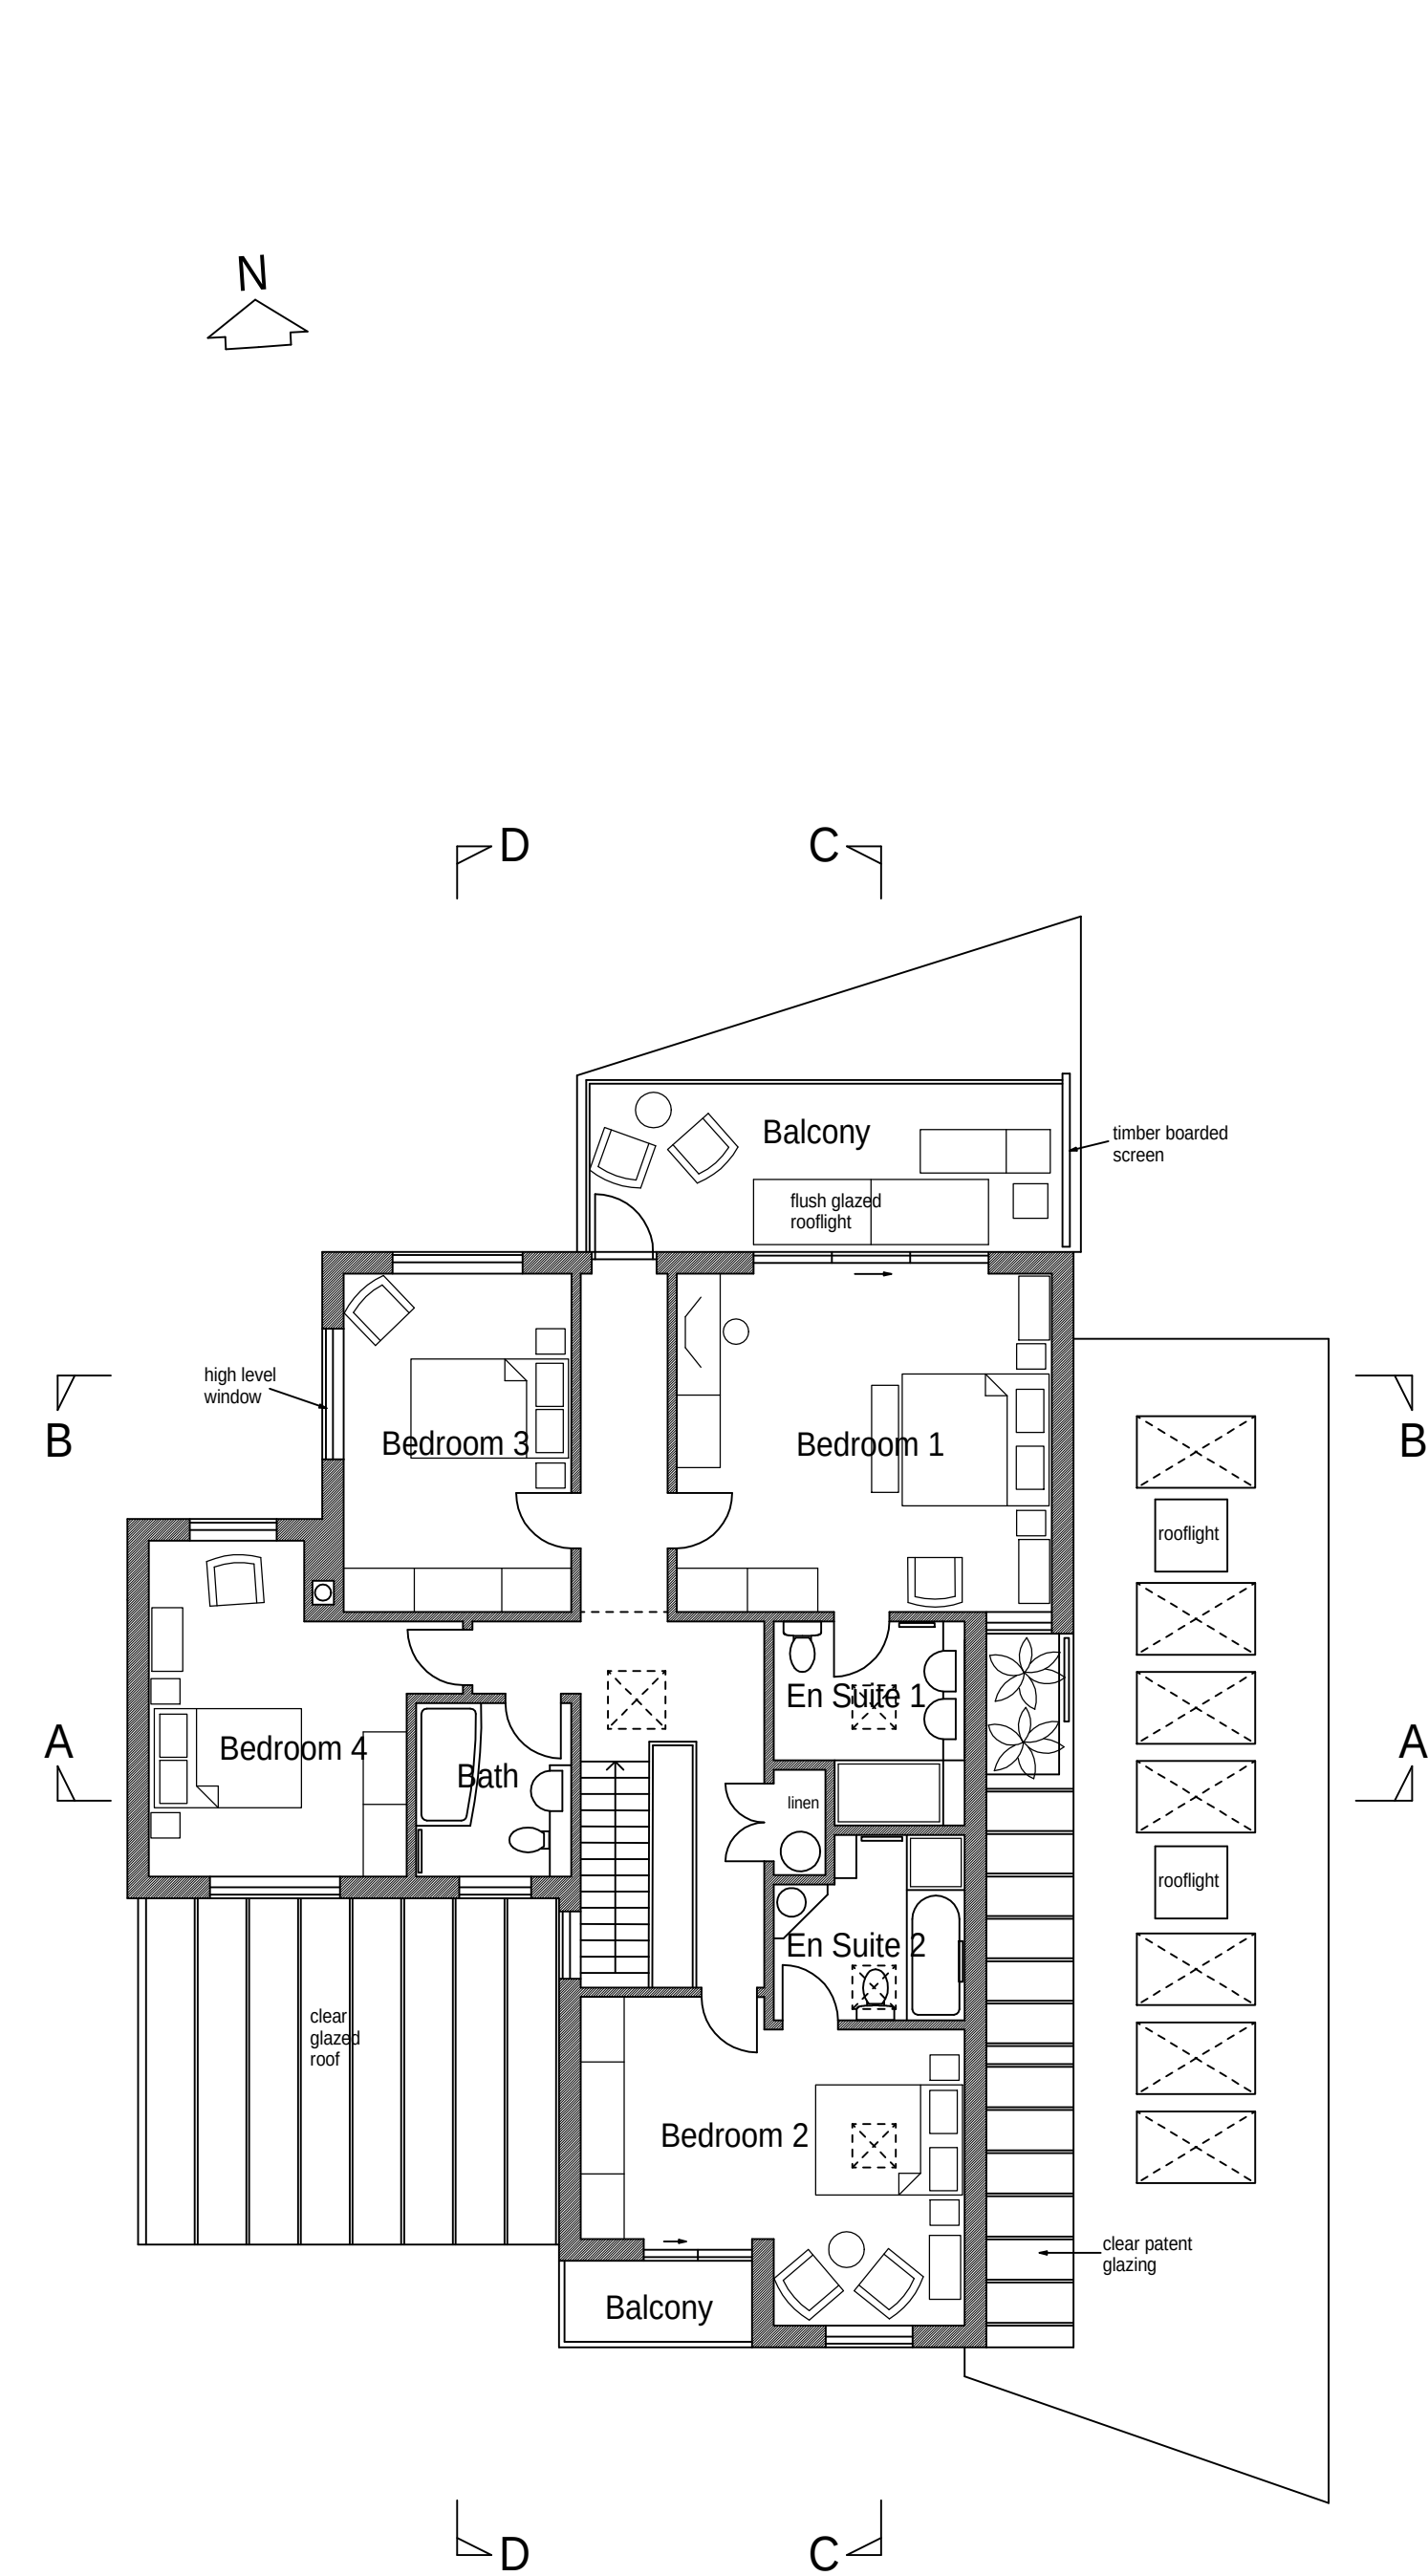

First Floor Plan

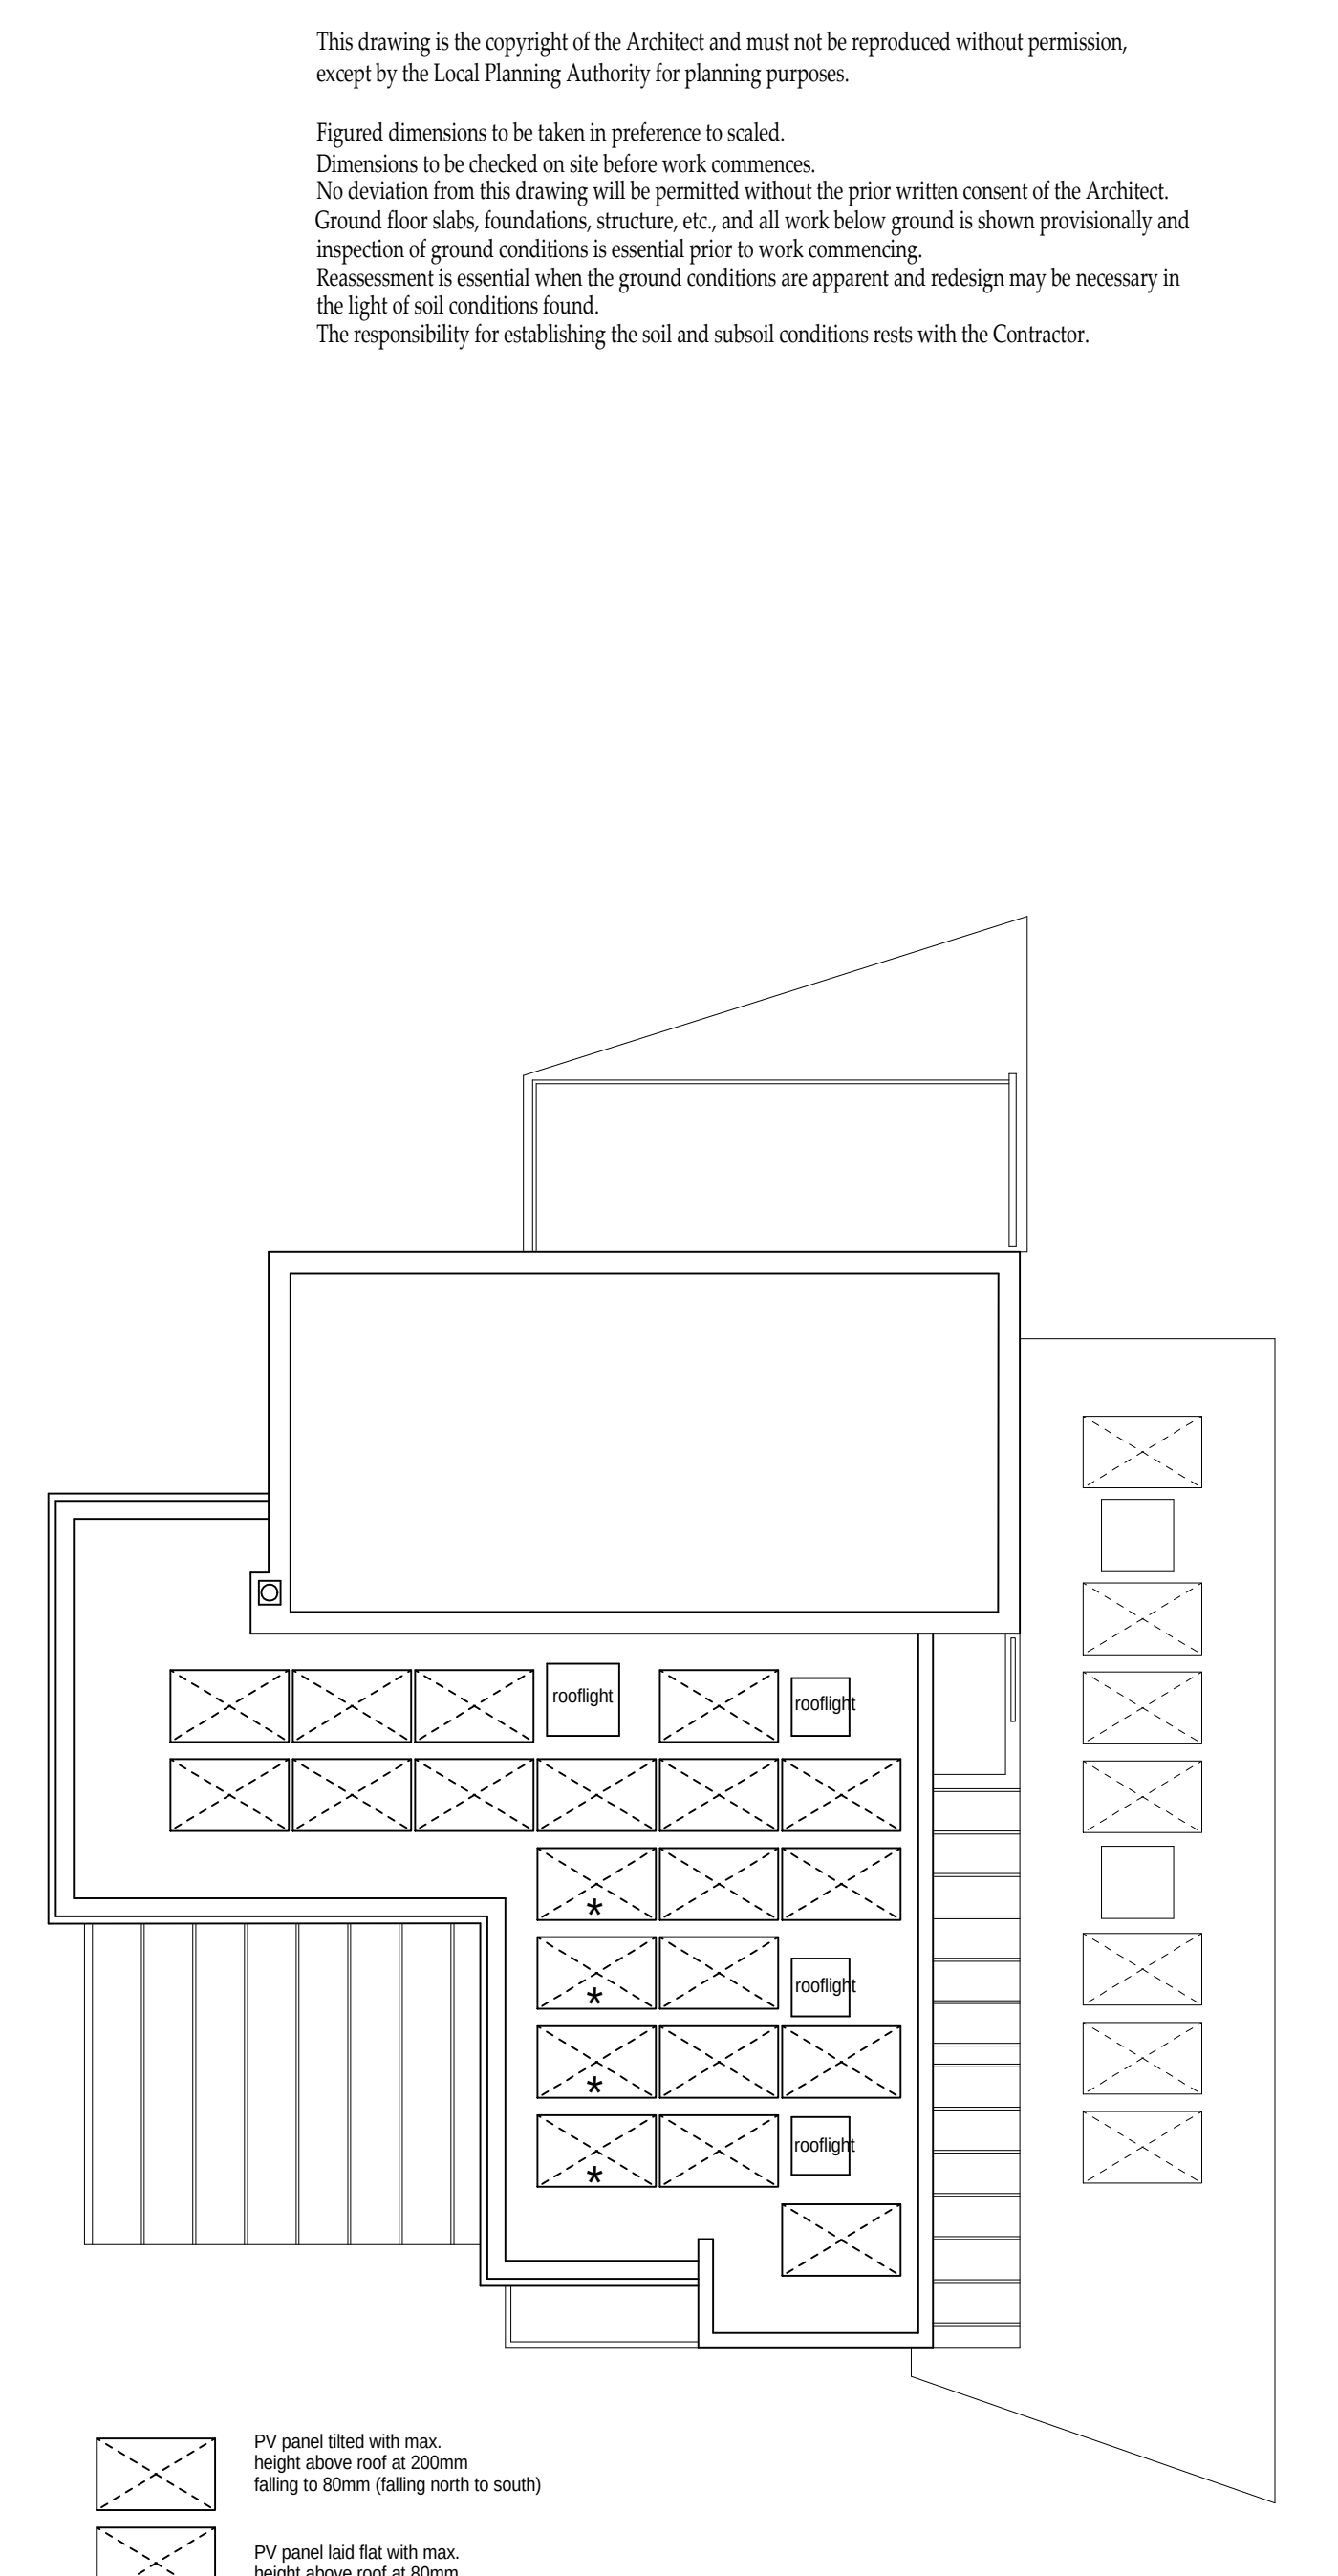

Roof Plan (showing PV panels)

This drawing is the copyright of the Architect and must not be reproduced without permission, except by the Local Planning Authority for planning purposes.

Figured dimensions to be taken in preference to scaled.
Dimensions to be checked on site before work commences.
No deviation from this drawing will be permitted without the prior written consent of the Architect.
Ground floor slabs, foundations, structure, etc., and all work below ground is shown provisionally and inspection of ground conditions is essential prior to work commencing.
Reassessment is essential when the ground conditions are apparent and redesign may be necessary in the light of soil conditions found.
The responsibility for establishing the soil and subsoil conditions rests with the Contractor.

C - Roof plan added to show PV panels. 22-04-13
B - North facing first floor balcony amended. 26-04-12
A - Glazing line to Family Room set back further. 13-04-12

drawing	drawing no.	rev.	date	scale(s)	sheet size
PROPOSED GROUND & FIRST FLOOR PLANS	2911/203	C	JAN 2012	1:100	A1
project	client				
	MR & MRS LINES				
	 Jeffrey Douglas Chartered Architect ■ 114 Havant Road ■ Hayling Island ■ Hampshire ■ PO11 0LJ ■ Tel: (023) 9246 8889 ■ E-mail: jd@jeffreydouglas.co.uk				