




Front of house

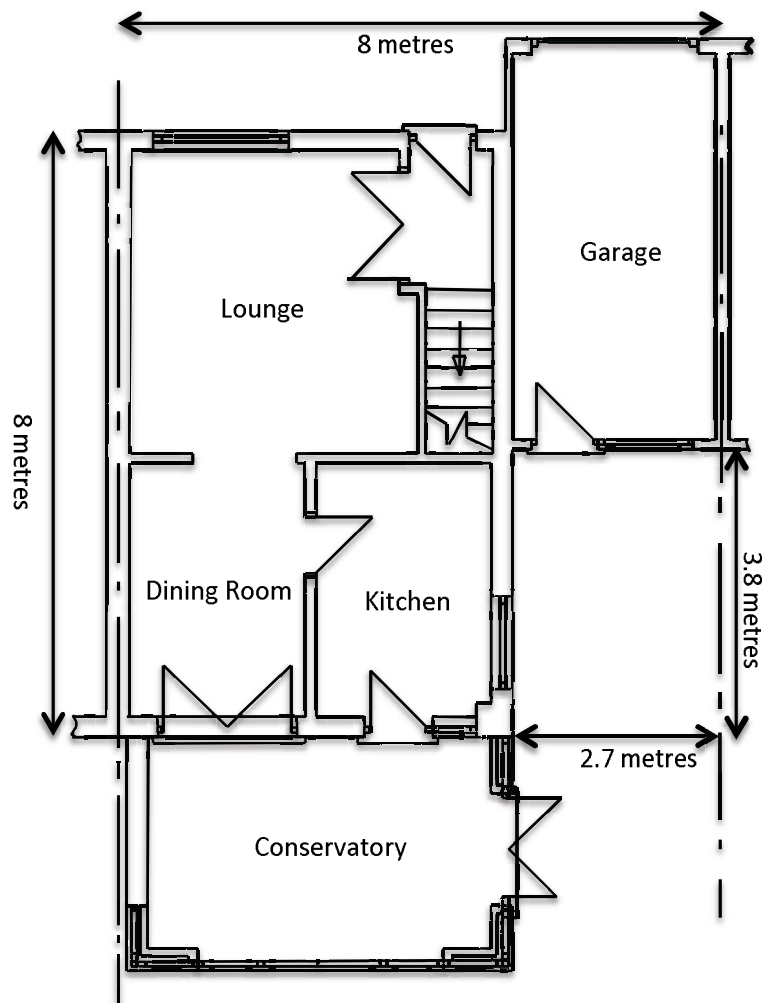

Existing Ground Floor Plan		Drawing No. EX\GF\02
Scale 1:100	Page size: A4	