


SUPERSEDED

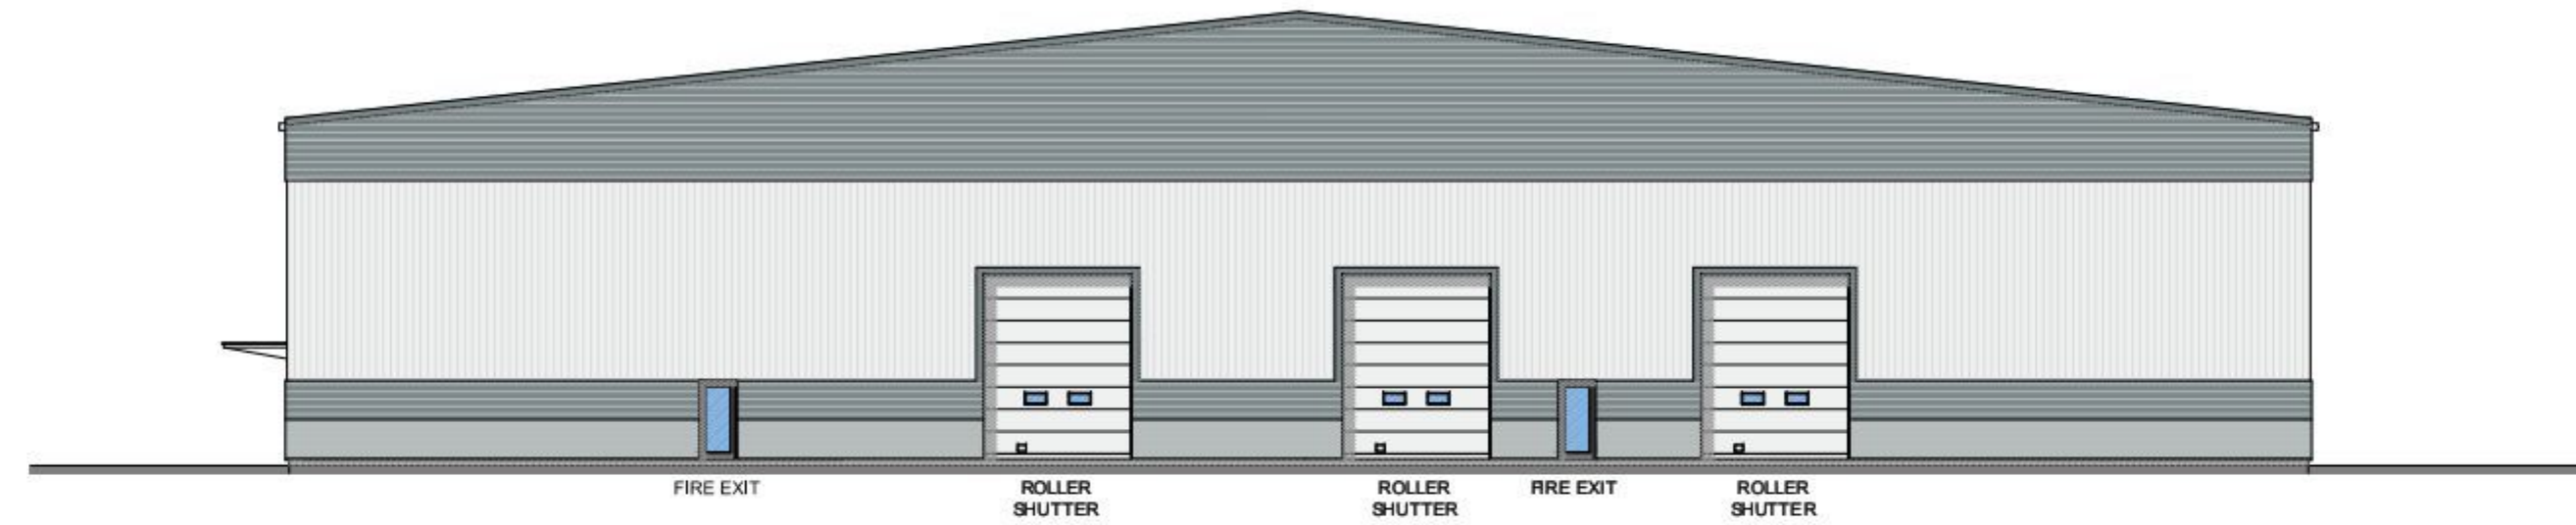

PROPOSED SOUTH ELEVATION



PROPOSED EAST ELEVATION




PROPOSED NORTH ELEVATION



PROPOSED WEST ELEVATION

notes:

 

NOTE: The contractor is responsible for checking all site dimensions and levels. These should be checked prior to the ordering of any components and before the commencement of the works. All discrepancies should be brought to the attention of the Contract Administrator

revisions: A | 11.11.10 | JG |
B | 11.11.10 | JG |
C | 19.11.10 | JG |
D | 07.12.10 | SL |
E | 03.03.11 | SL |
F | 03.03.11 | SL |
G | 23.03.11 | SL |
H | 09.05.2013 | SJB | GENERAL UPDATES

revisions: I | 30.05.2013 | SJB | GENERAL UPDATES
J | 18.07.2013 | DS | Reserved Matters Application

Dumgate Estates Ltd
Development Proposals
Site 4 Harts Farm Way
drawing information

title:
status:
date:
scale:
drawn:
chk'd:

PROPOSED
ELEVATIONS
INFORMATION
OCT 2010
1:200 @ A1
JG
JS



PWP Architects Ltd 61 South Street, Havant, Hampshire PO9 1BZ
t 02392 462494 f 02392 481152
e design@pwp-architects.com
w www.pwp-architects.com

job: 4812 dwg: 1009 rev: J