


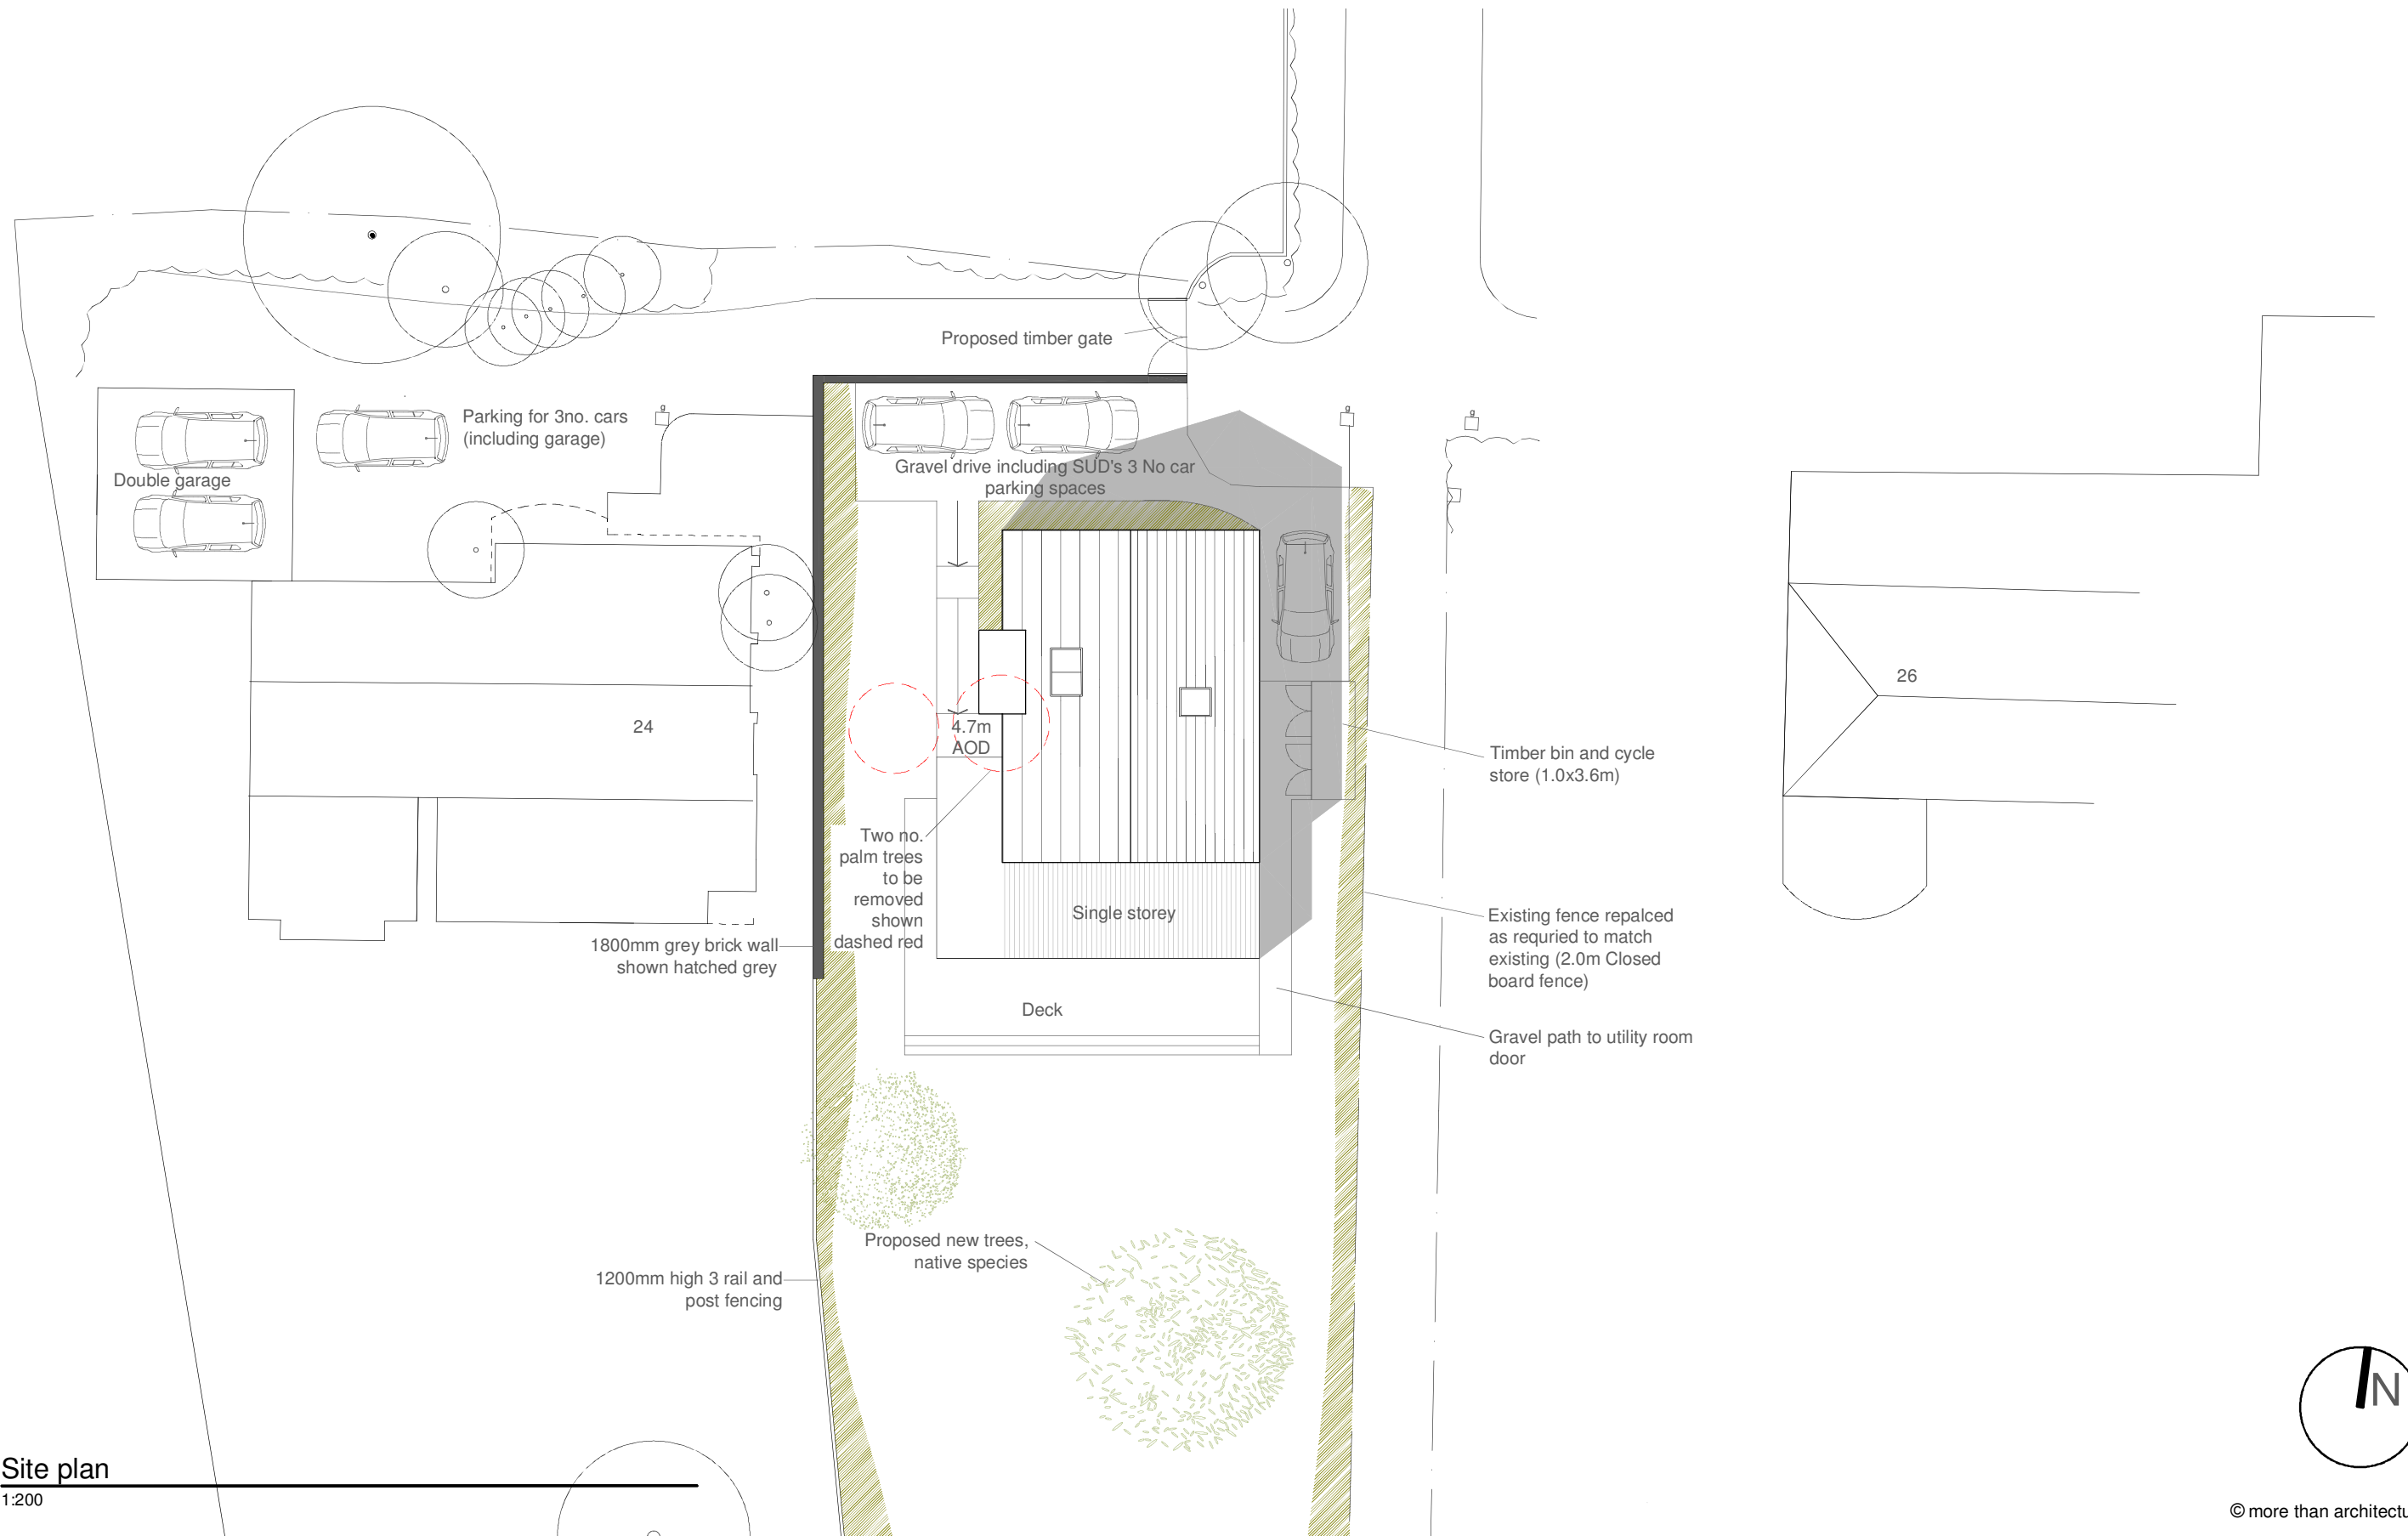

PROJECT:
24 Beacon Sq
Emsworth

DRAWING TITLE:
Site plan

DATE:
May 2013

DRAWING NO:
GA01

REV. DATE DESCRIPTION

NOTES:
This drawing is copyright and shall not be reproduced nor used for any other purpose without the written permission of the architects. This drawing must be read in conjunction with all other related drawings and documentation.

randell design group
more than architecture

more studio, 30 brooks lane bosham PO18 8LA +44(0)1243 214204
mail@randelldesigngroup.com www.randelldesigngroup.com

