


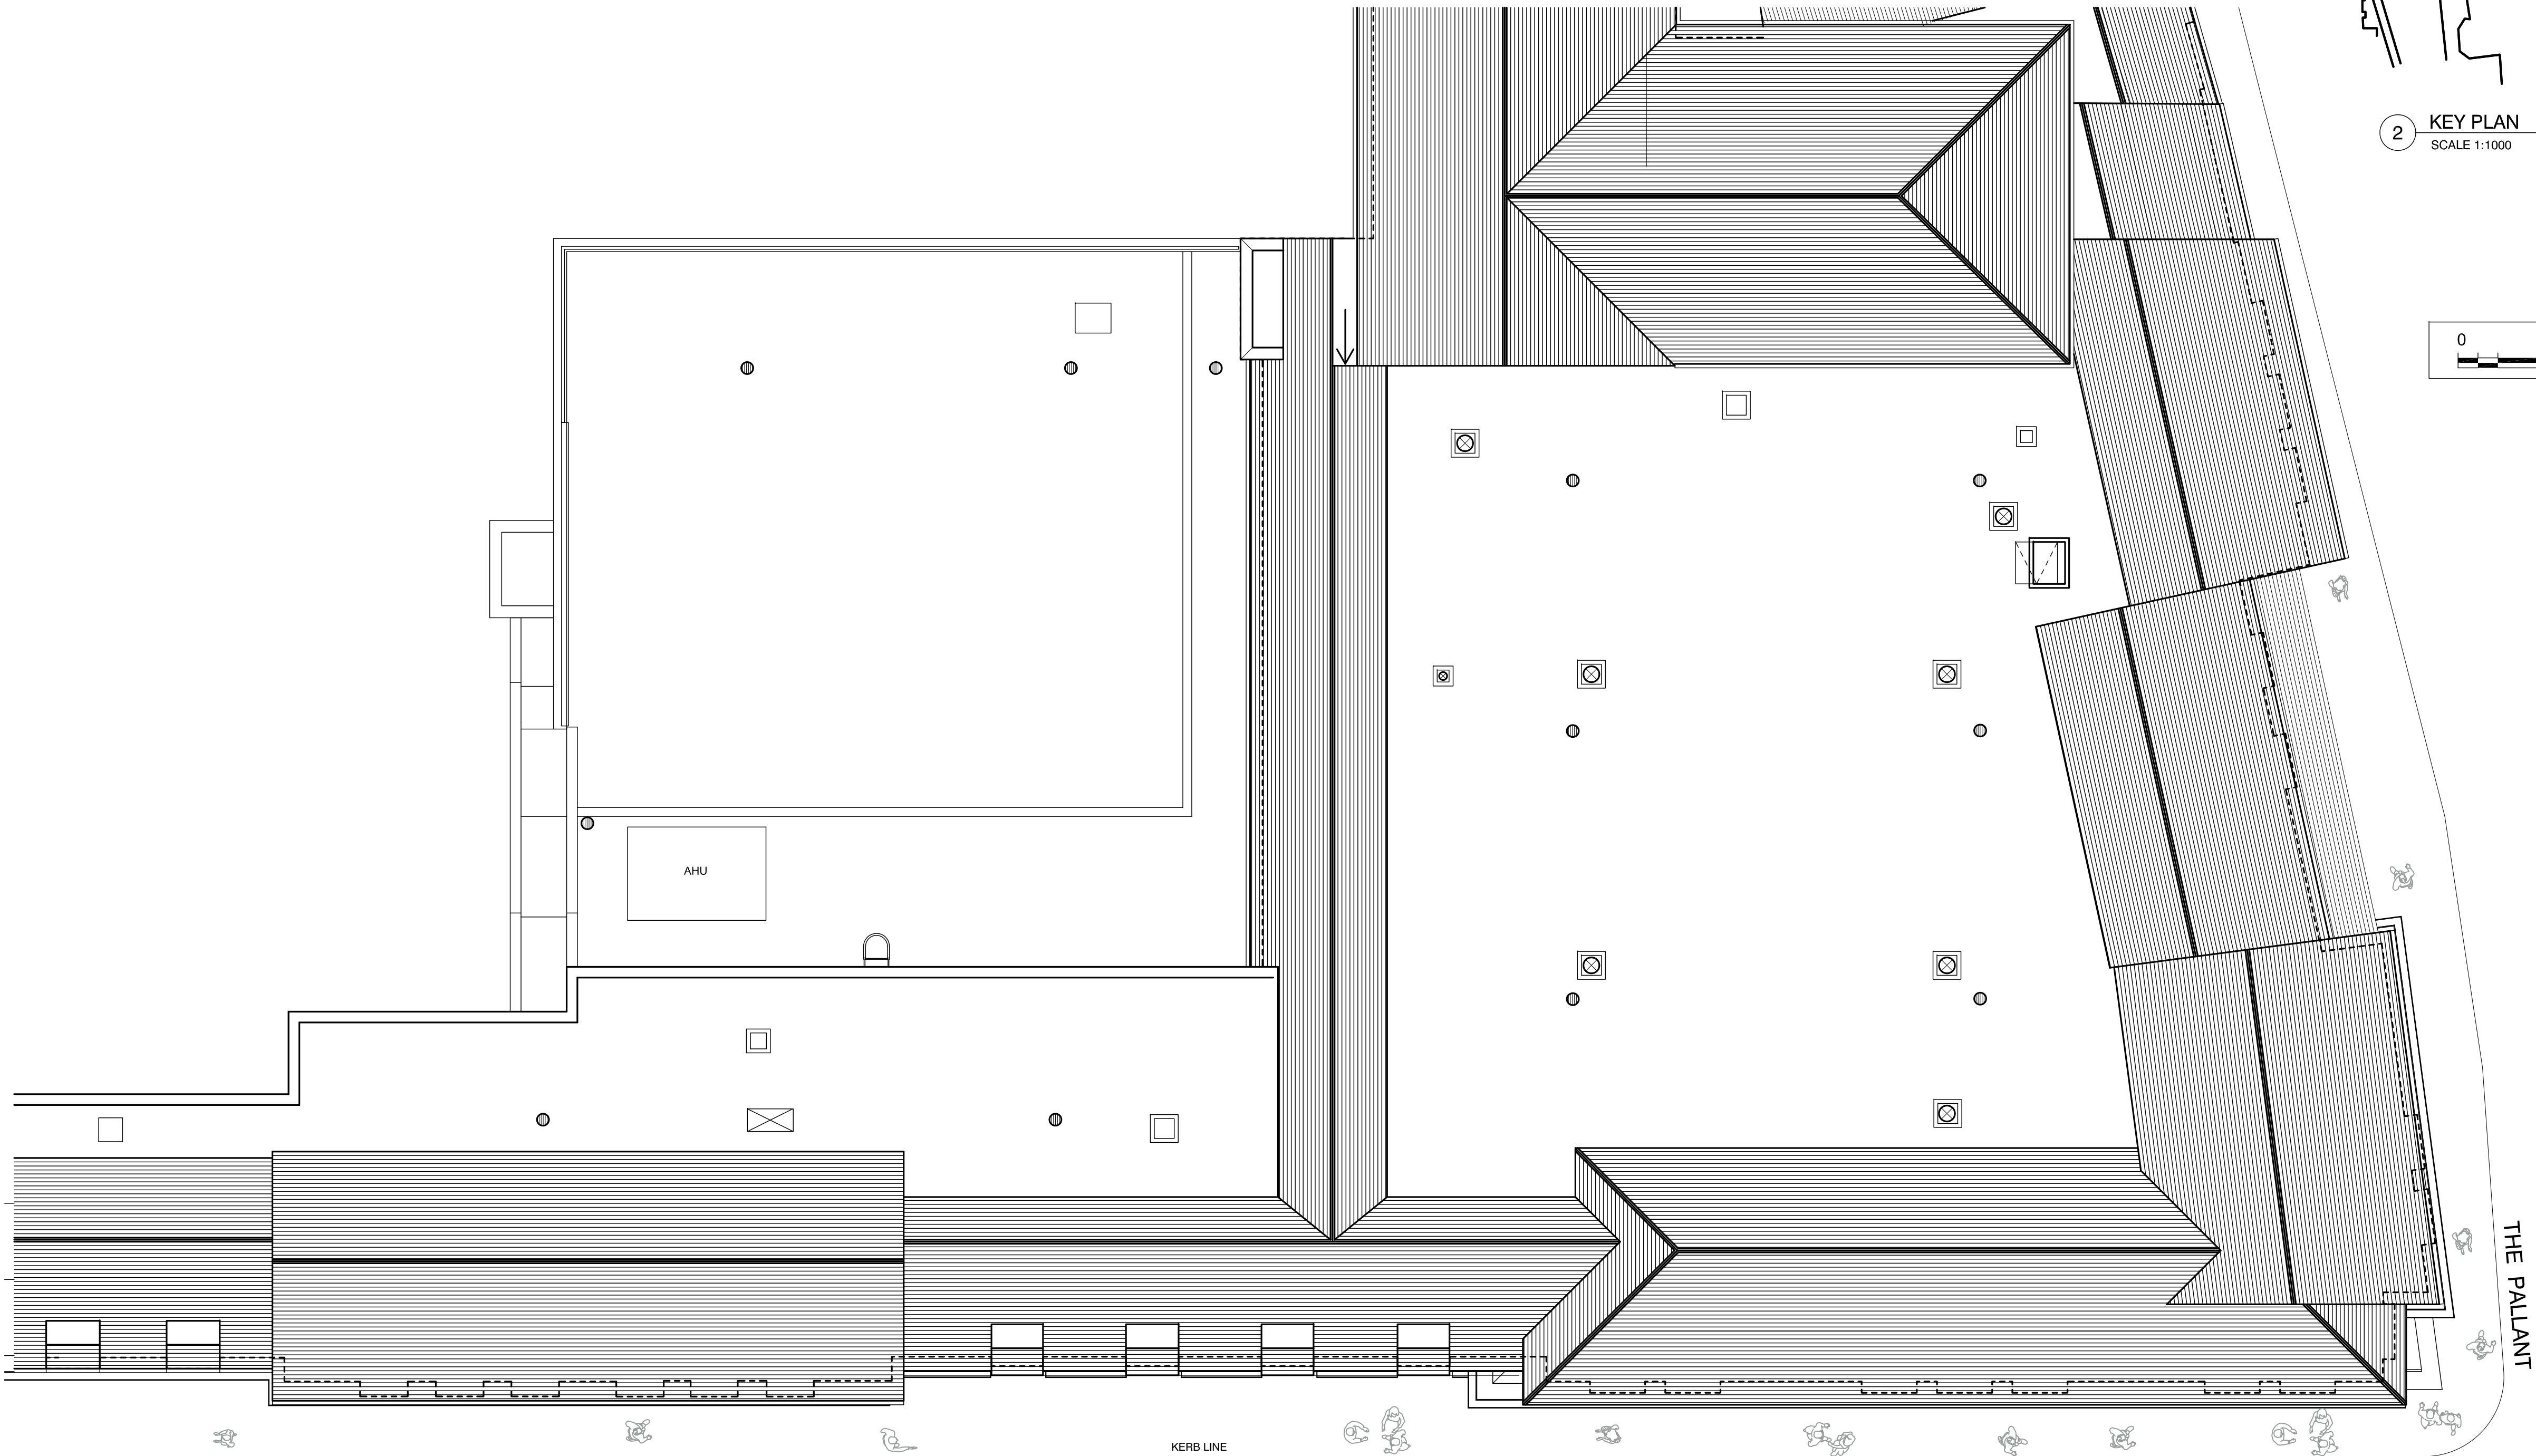


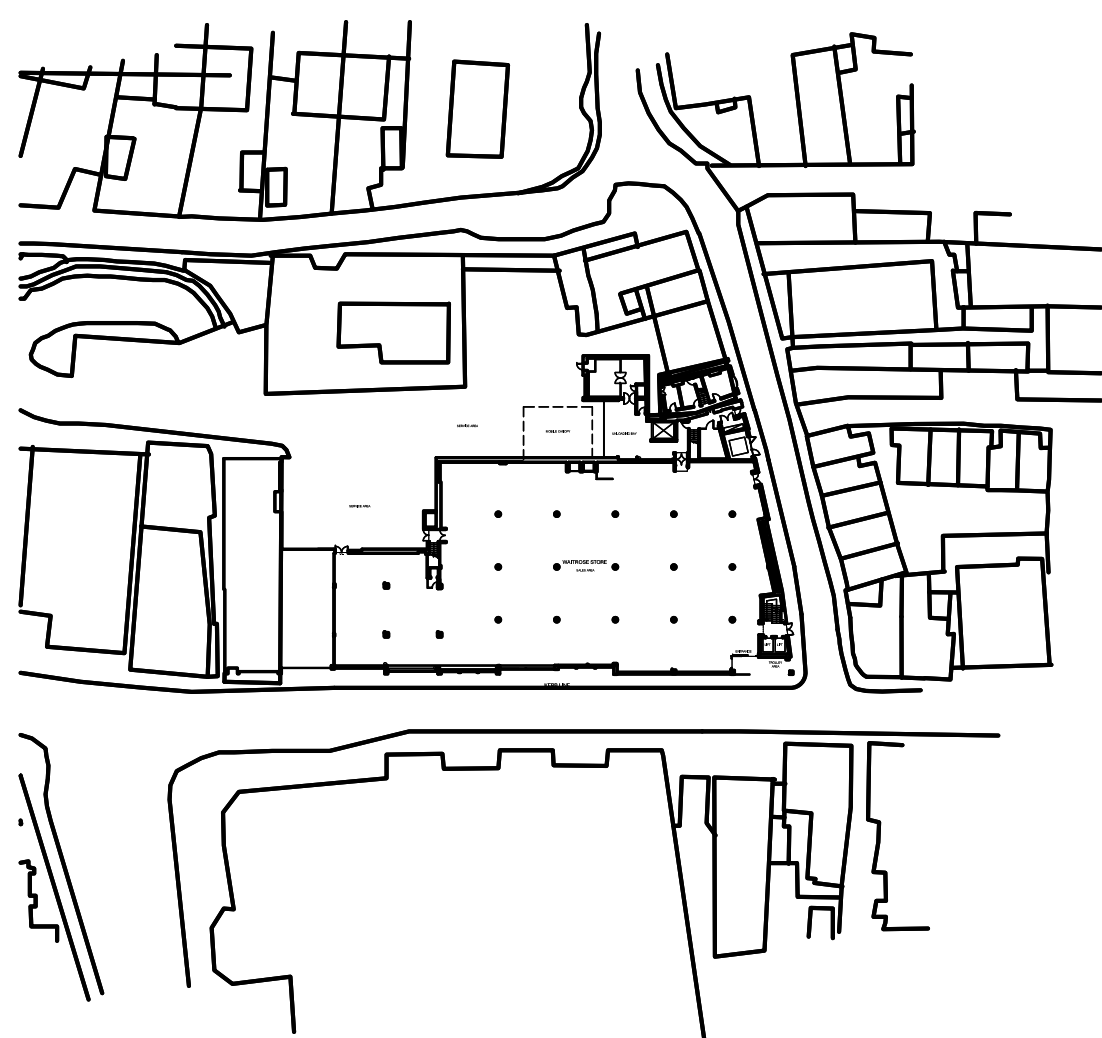

1 PROPOSED ROOF PLAN
SCALE 1:100

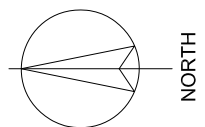

2 KEY PLAN
SCALE 1:1000

 

KEYPLAN

NOTES

PROJECT
WAITROSE HAVANT
CANOPY REMOVAL

TITLE:
ROOF PLAN
PROPOSED

DRAWING NO: 12-092-01-AG(P)-G01 REV: - SCALE @ A1 1:100

BY: SL CHK: HG DATE: 14.02.13

XREFS USED IN THIS DRAWING:

INFORMATION

B+R ARCHITECTS

Suncourt House 19-26 Essex Road London N1 8LN
T 020 3227 0800 E design@bandr-arch.com
www.bandr-arch.com