

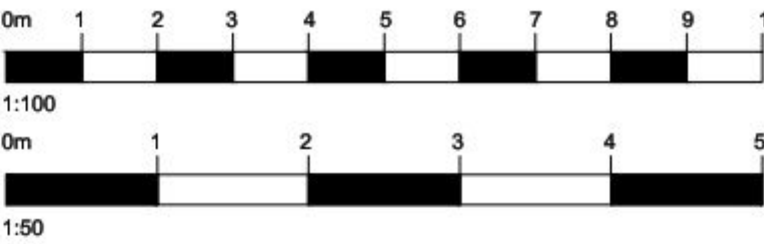



ALL DIMENSIONS TO BE CHECKED ON SITE.
COPYRIGHT PROTECTED.

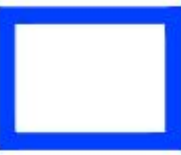


-  OTHER LAND UNDER APPLICANTS CONTROL
-  PROPOSED TROLLEY BAY LOCATIONS

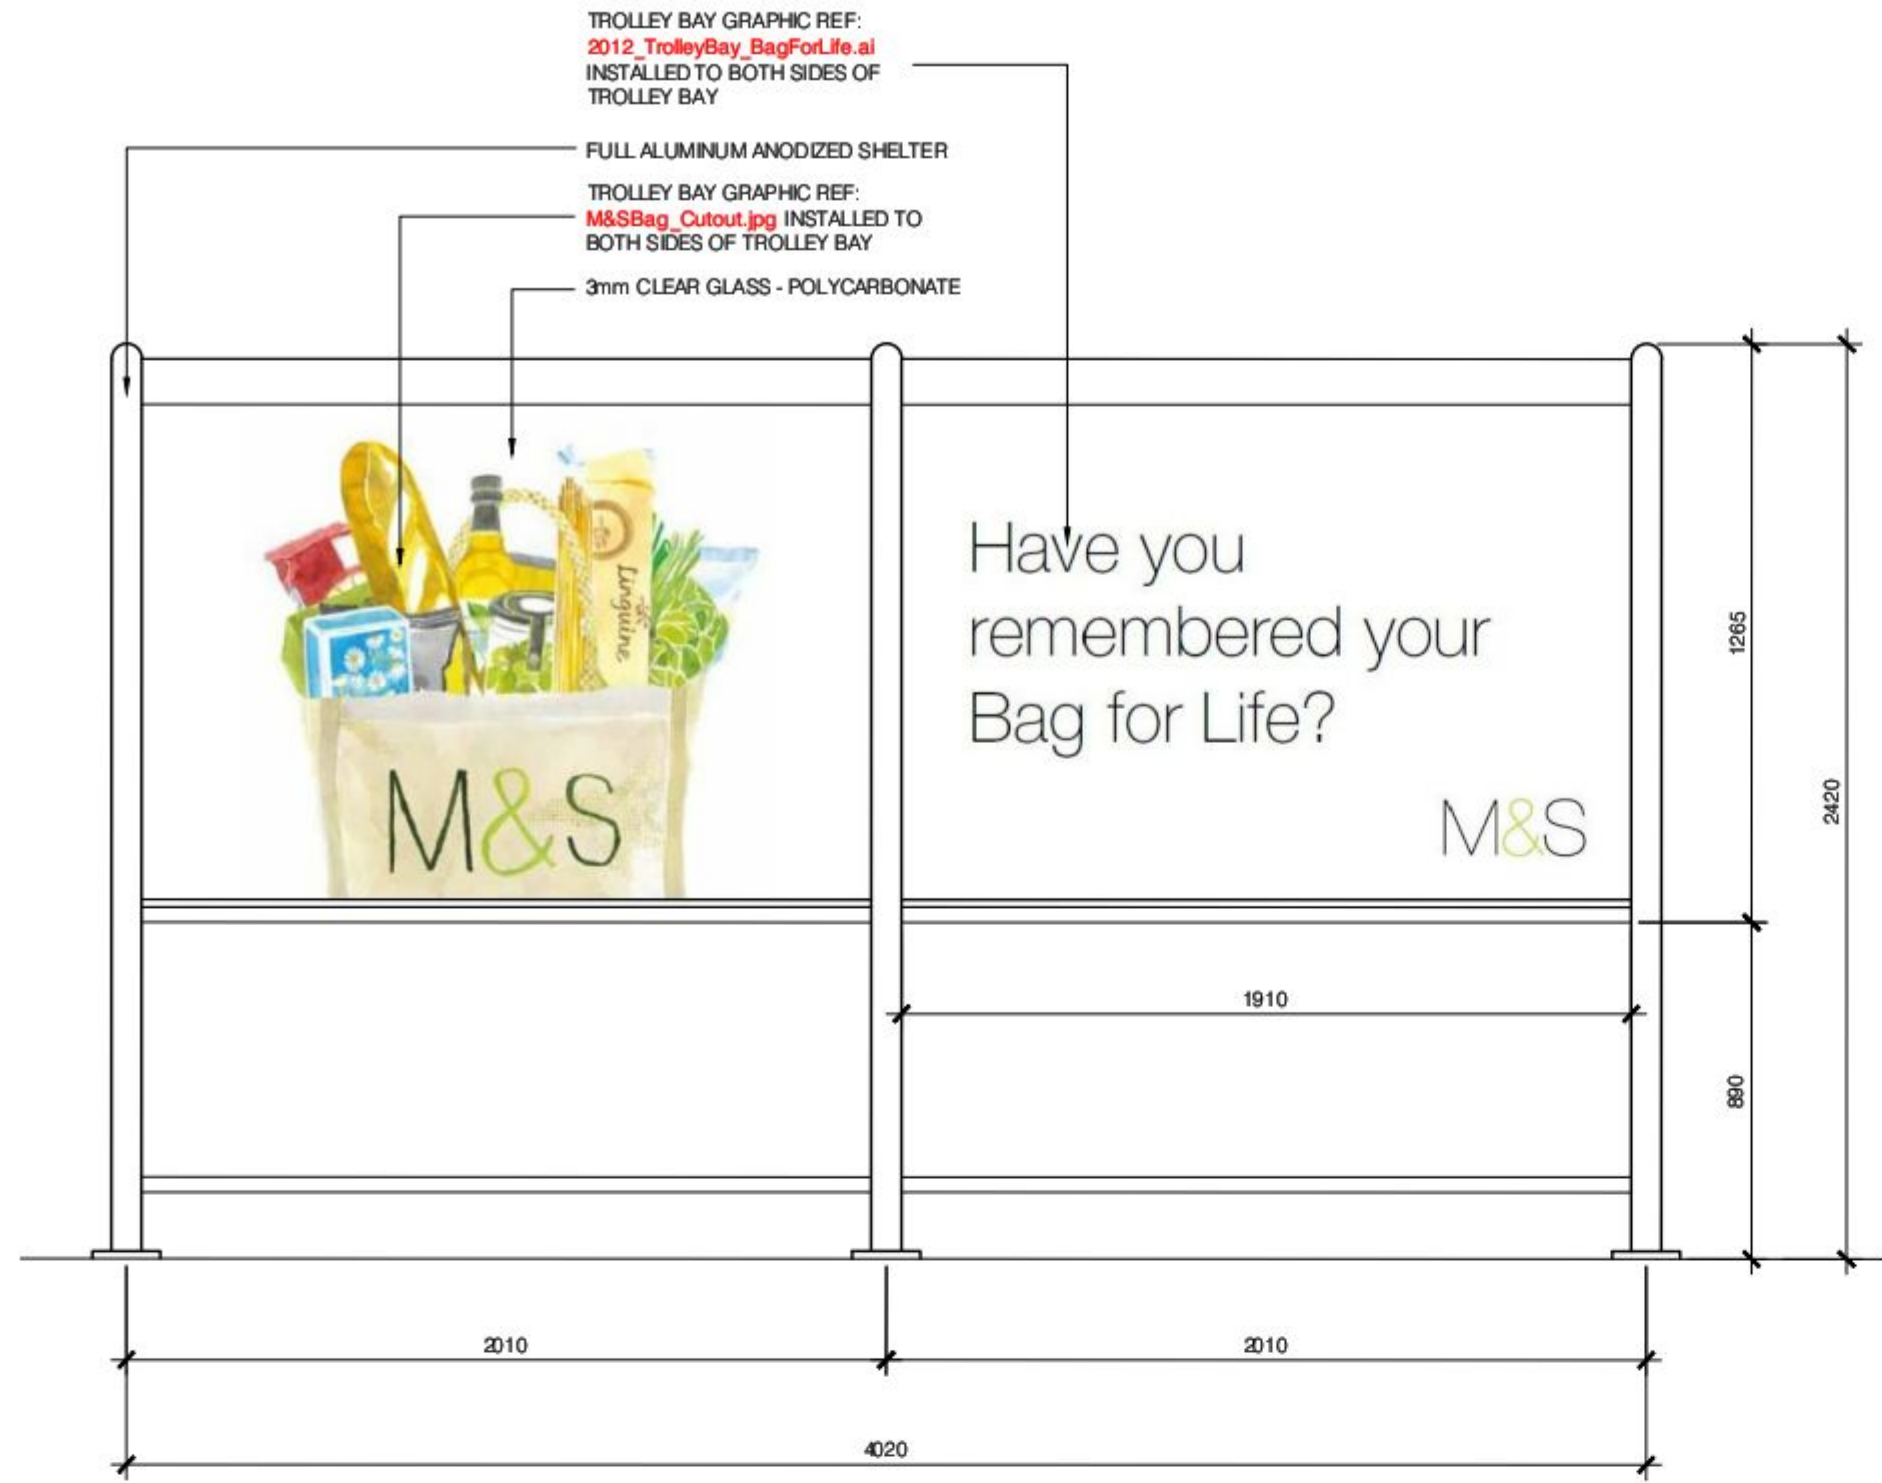


01 SIDE ELEVATION
406 1:20 TROLLEY BAY

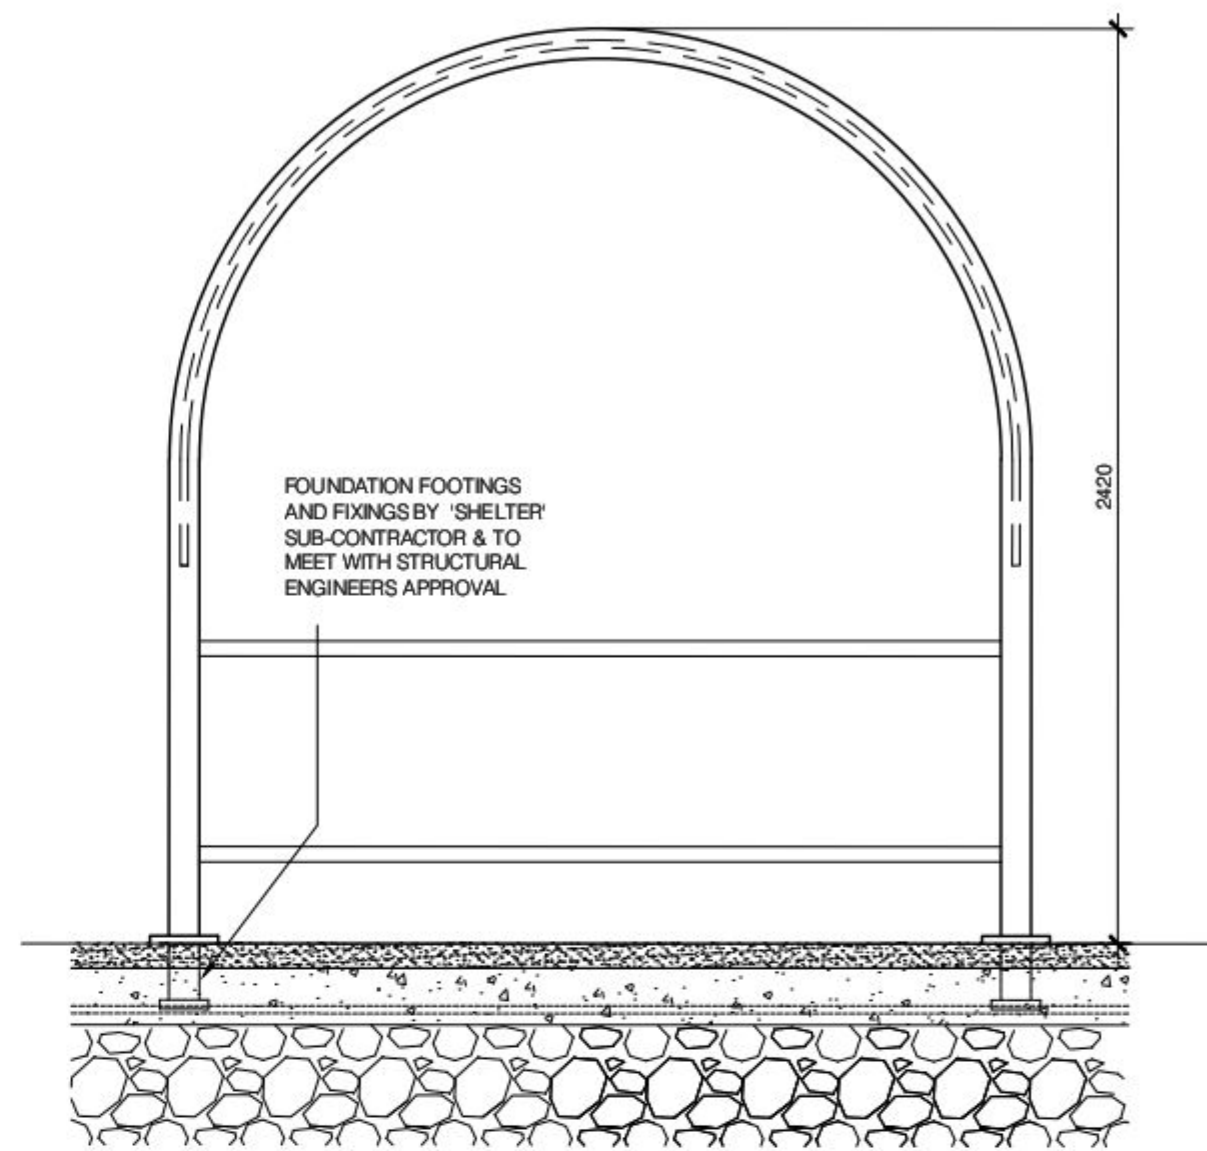


02 FRONT ELEVATION
406 1:20 TROLLEY BAY

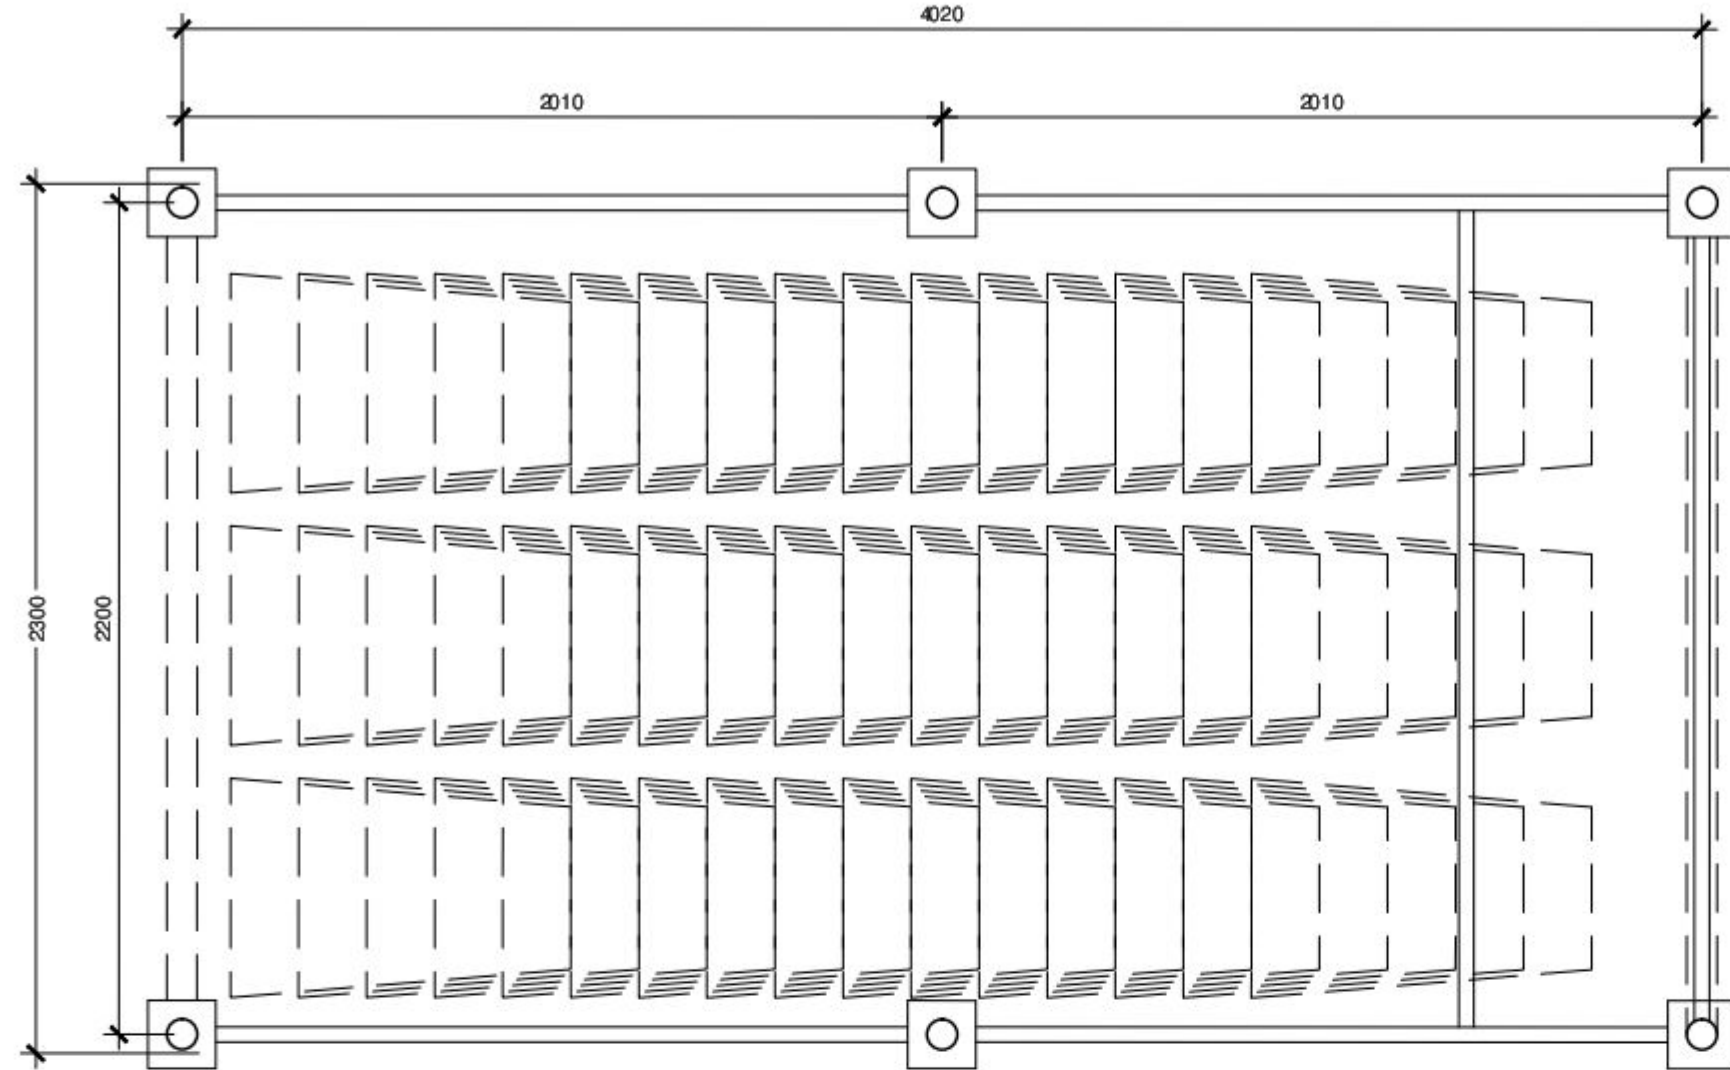

03 TYPICAL TROLLEY BAY PLAN
406 1:20 TROLLEY BAY

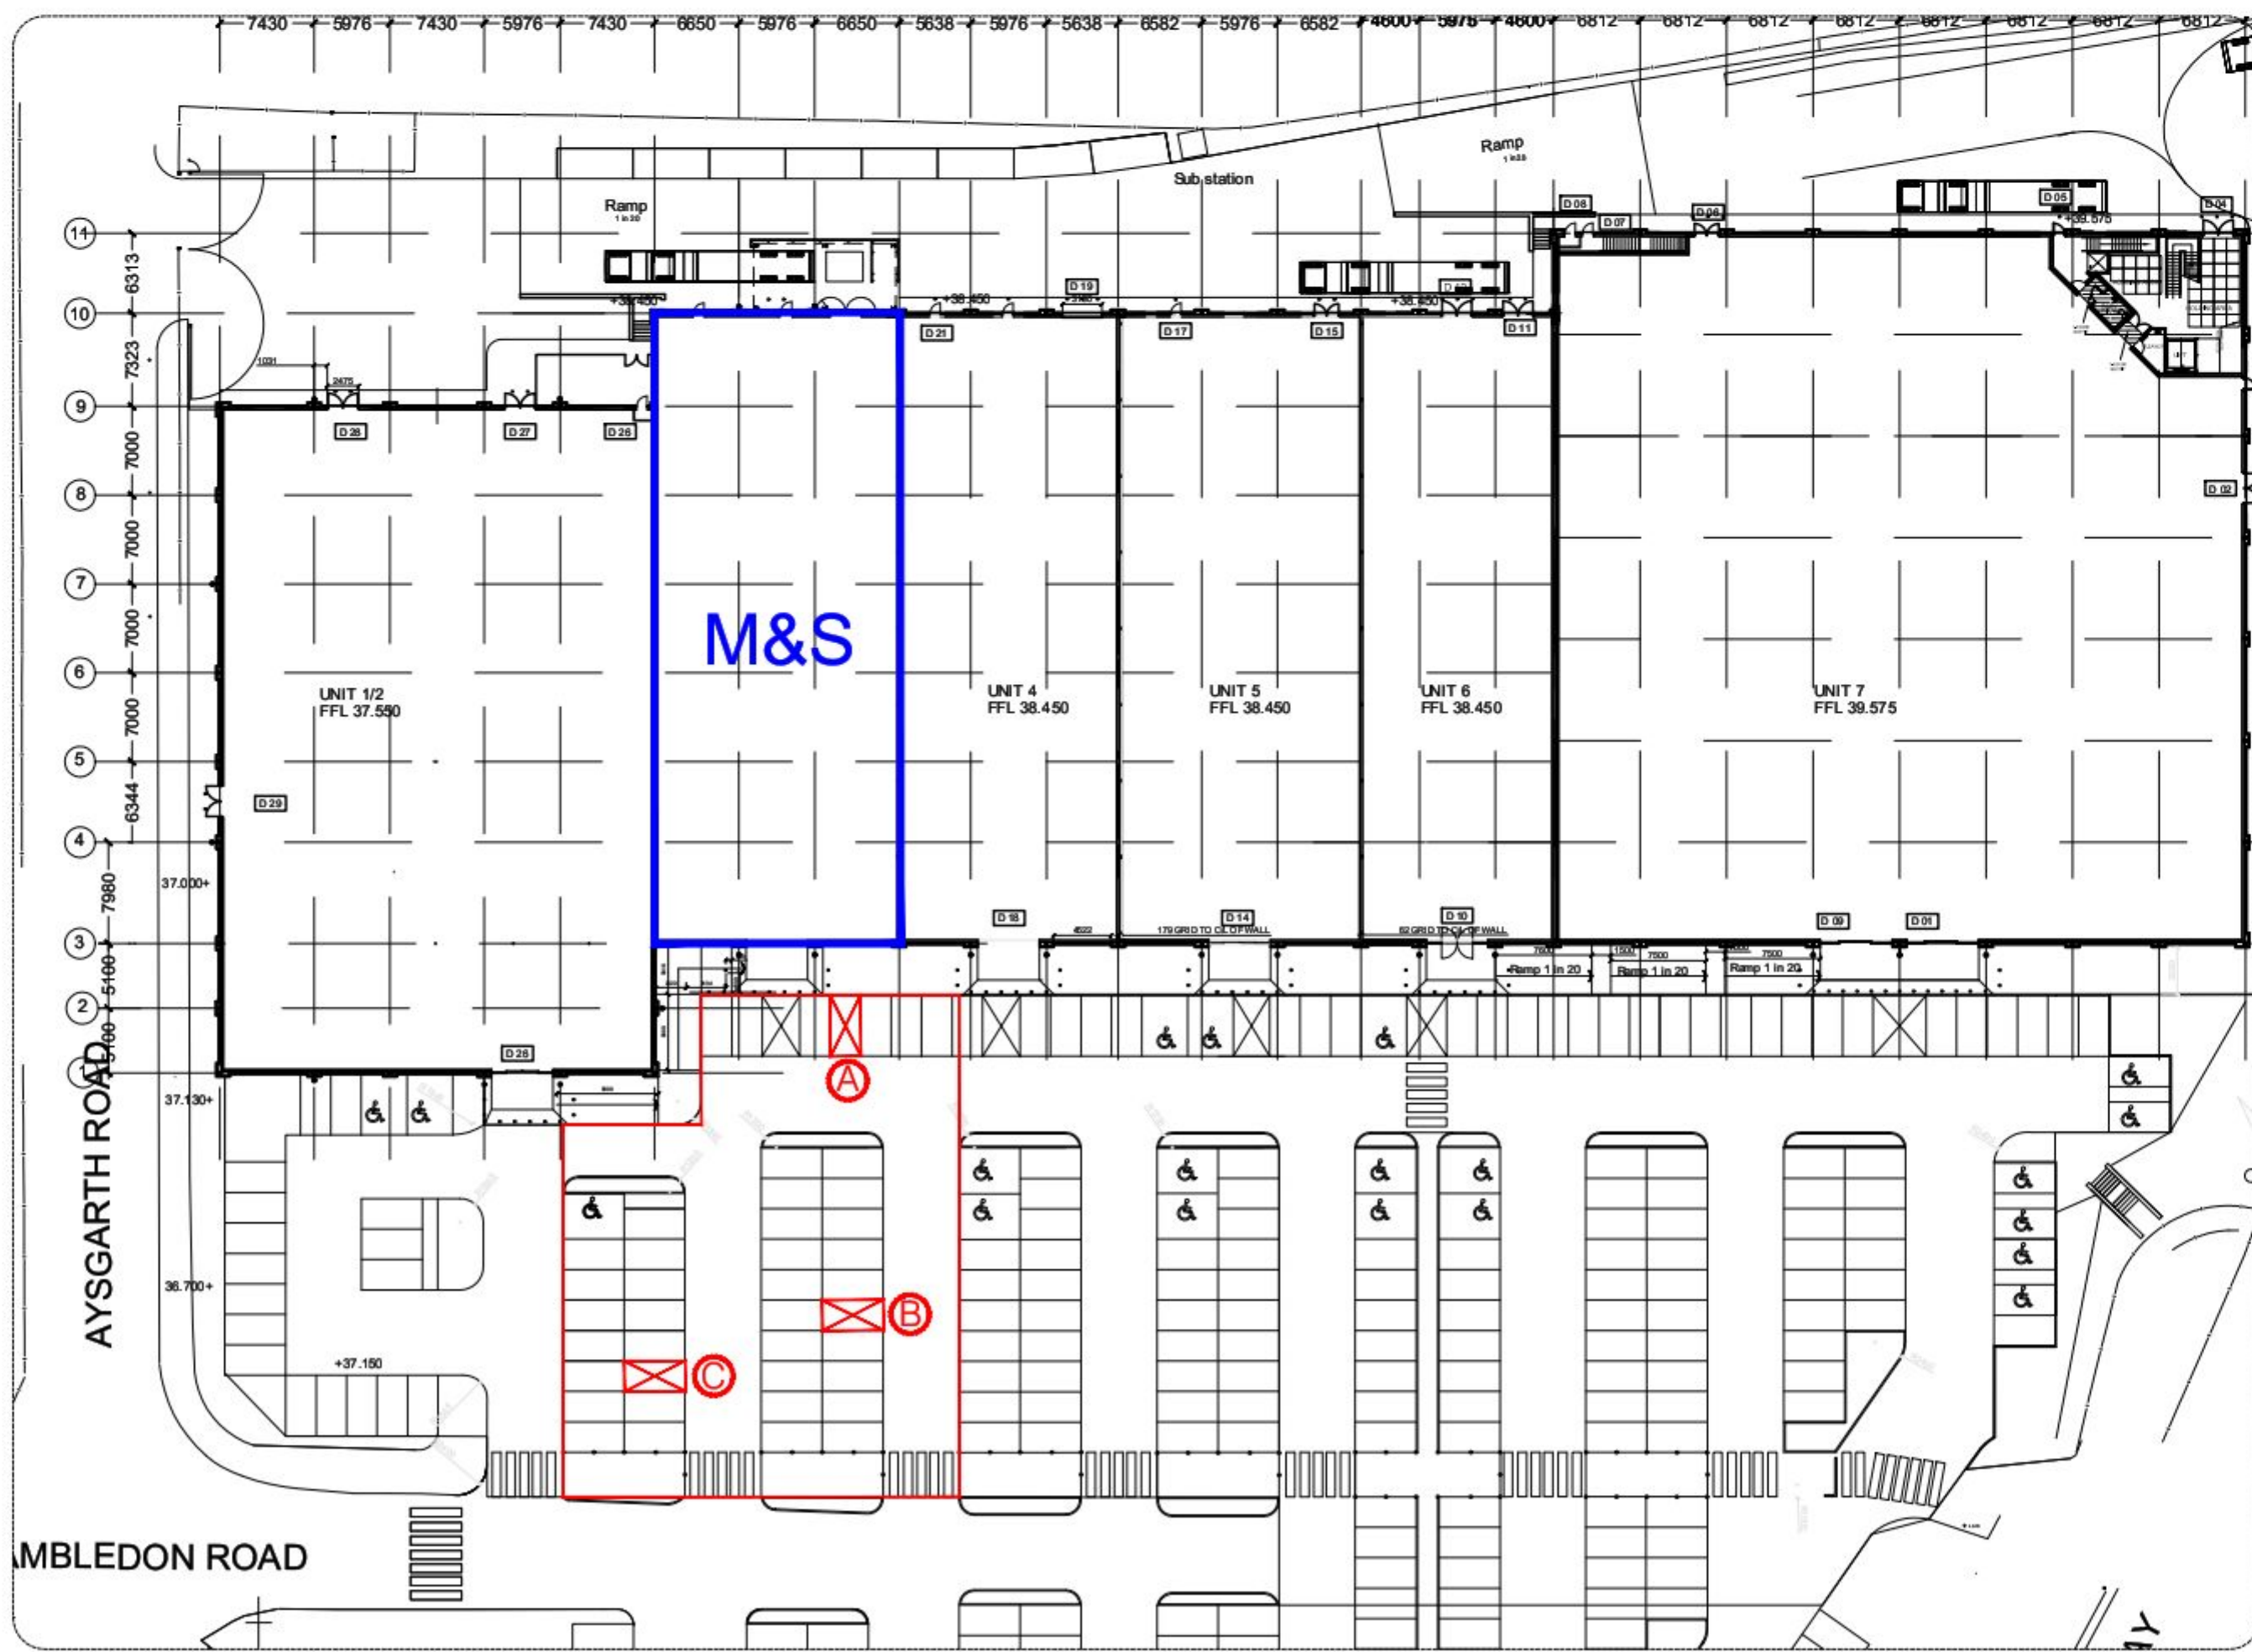

05 SITE PLAN
406 1:500 GROUND FLOOR

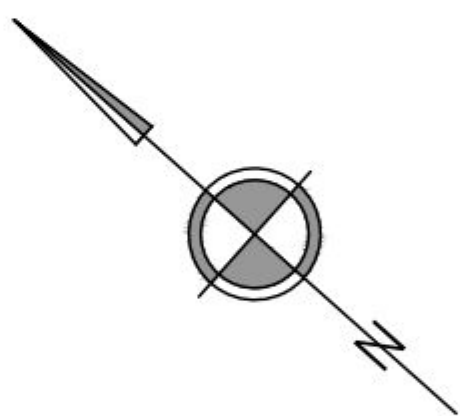

01 12.11.13 UPDATED TO PLANNERS COMMENTS LT TC

REV	DATE	DESCRIPTION	DRAWN	CHECKED
1	12.11.13	LOCATION FIGURE		

M&S

STORE NAME
WATERLOOVILLE

COUNTRY
UNITED KINGDOM

PROJECT
NEW SIMPLY FOOD

DRAWING
TROLLEY BAY
LOCATION & DETAILS

CONSULTANT
LEWIS AND HICKEY LTD
DISCIPLINE DESCRIPTION
ARCHITECTURE
CONSULTANT LOGO

 19 Farnham Road
Guildford
Surrey
GU1 4XA
Tel: 01483 560608
Fax: 01483 560660
Email: guildford@lewisandhickey.com

SCALE	PAPER SIZE	DATE	DRAWN	CHECKED
1:100	A1	02.10.13	LT	TC
STORE NUMBER	PROJECT No	DISCIPLINE CODE	DRAWING No	
Q0198GRW001	A		406	
CONSULTANT PROJECT No		STATUS	REVISION	
G4007		P	01	