
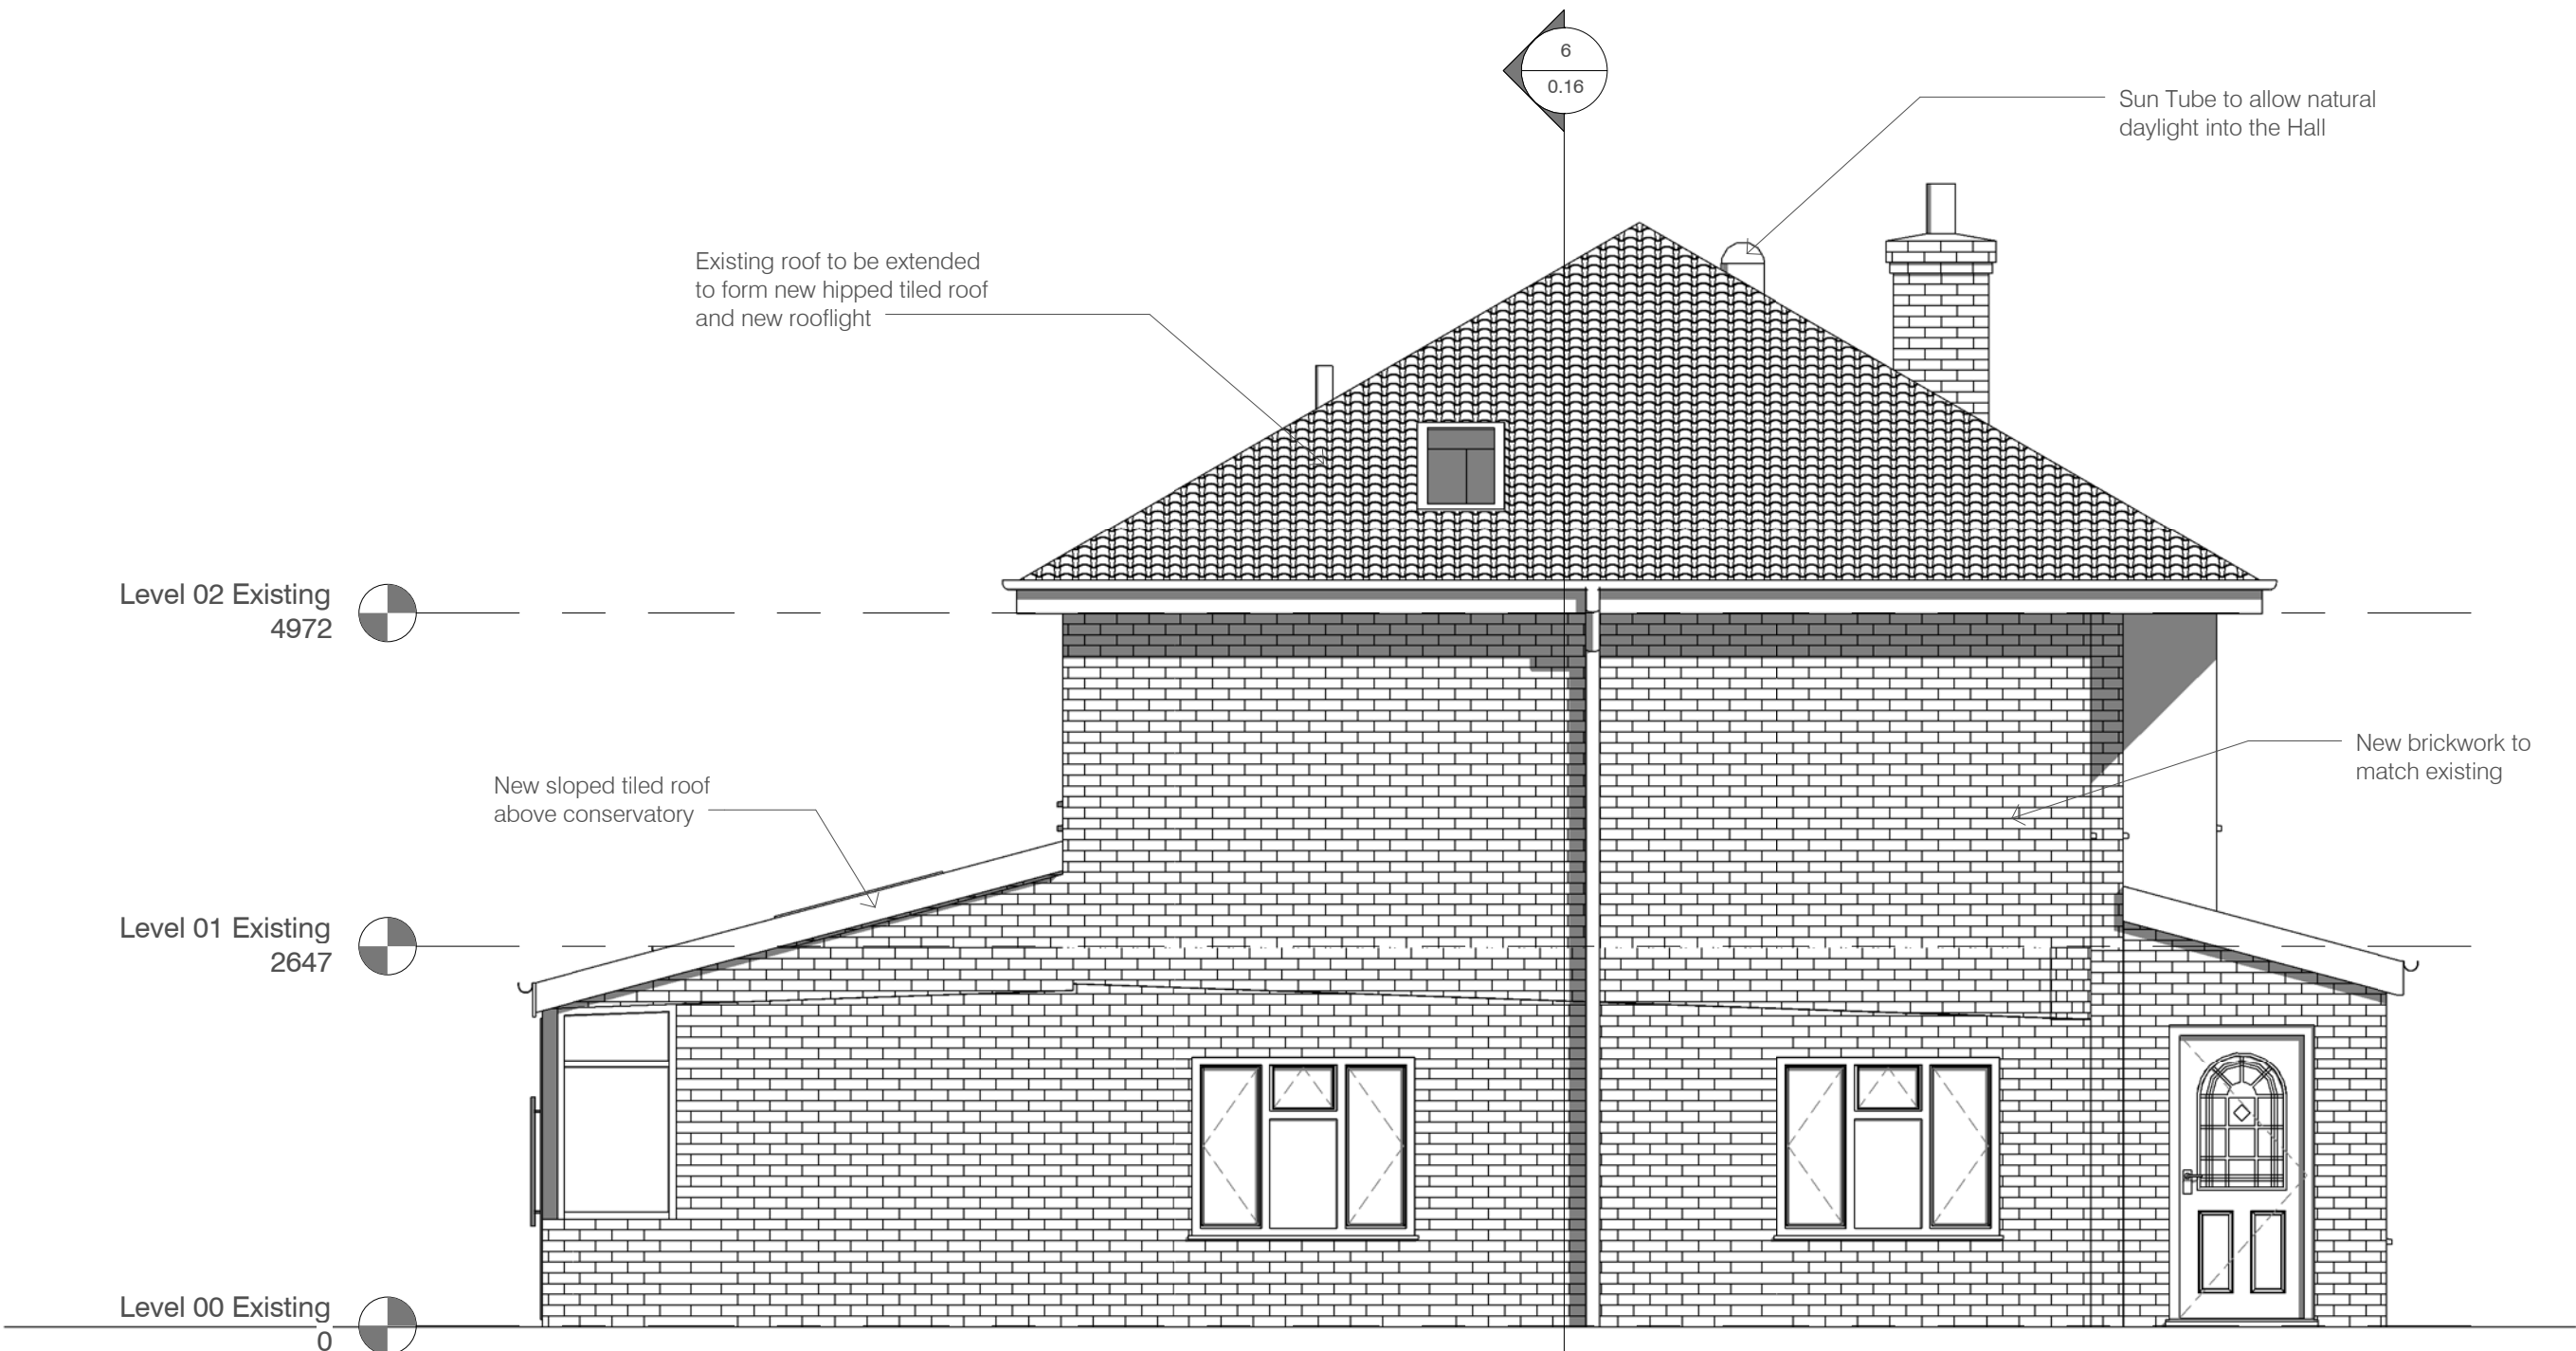
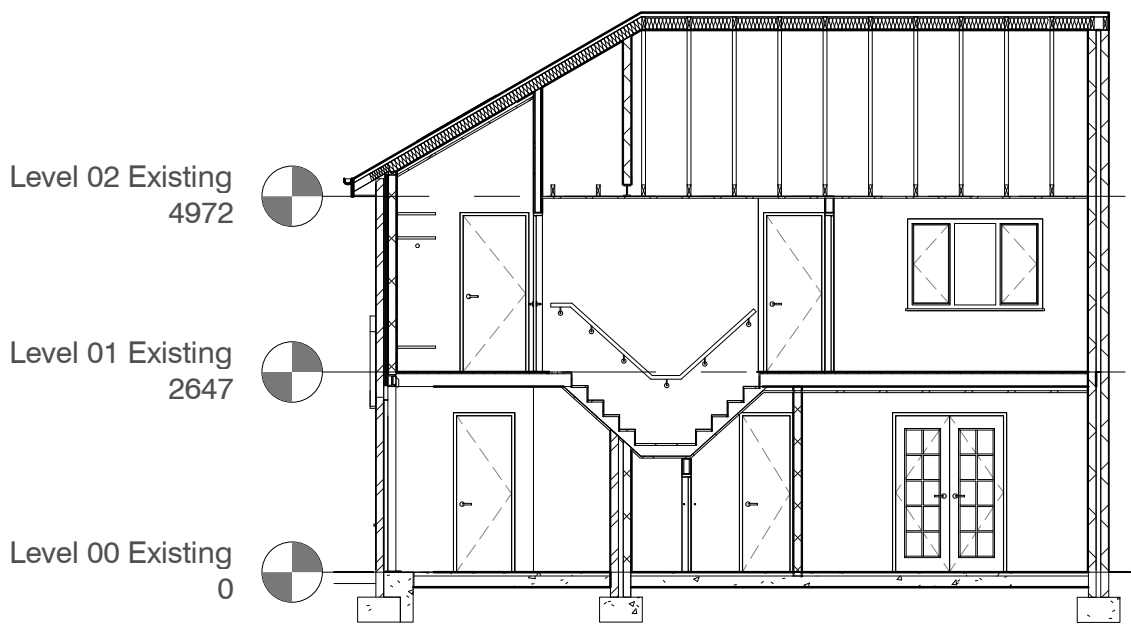
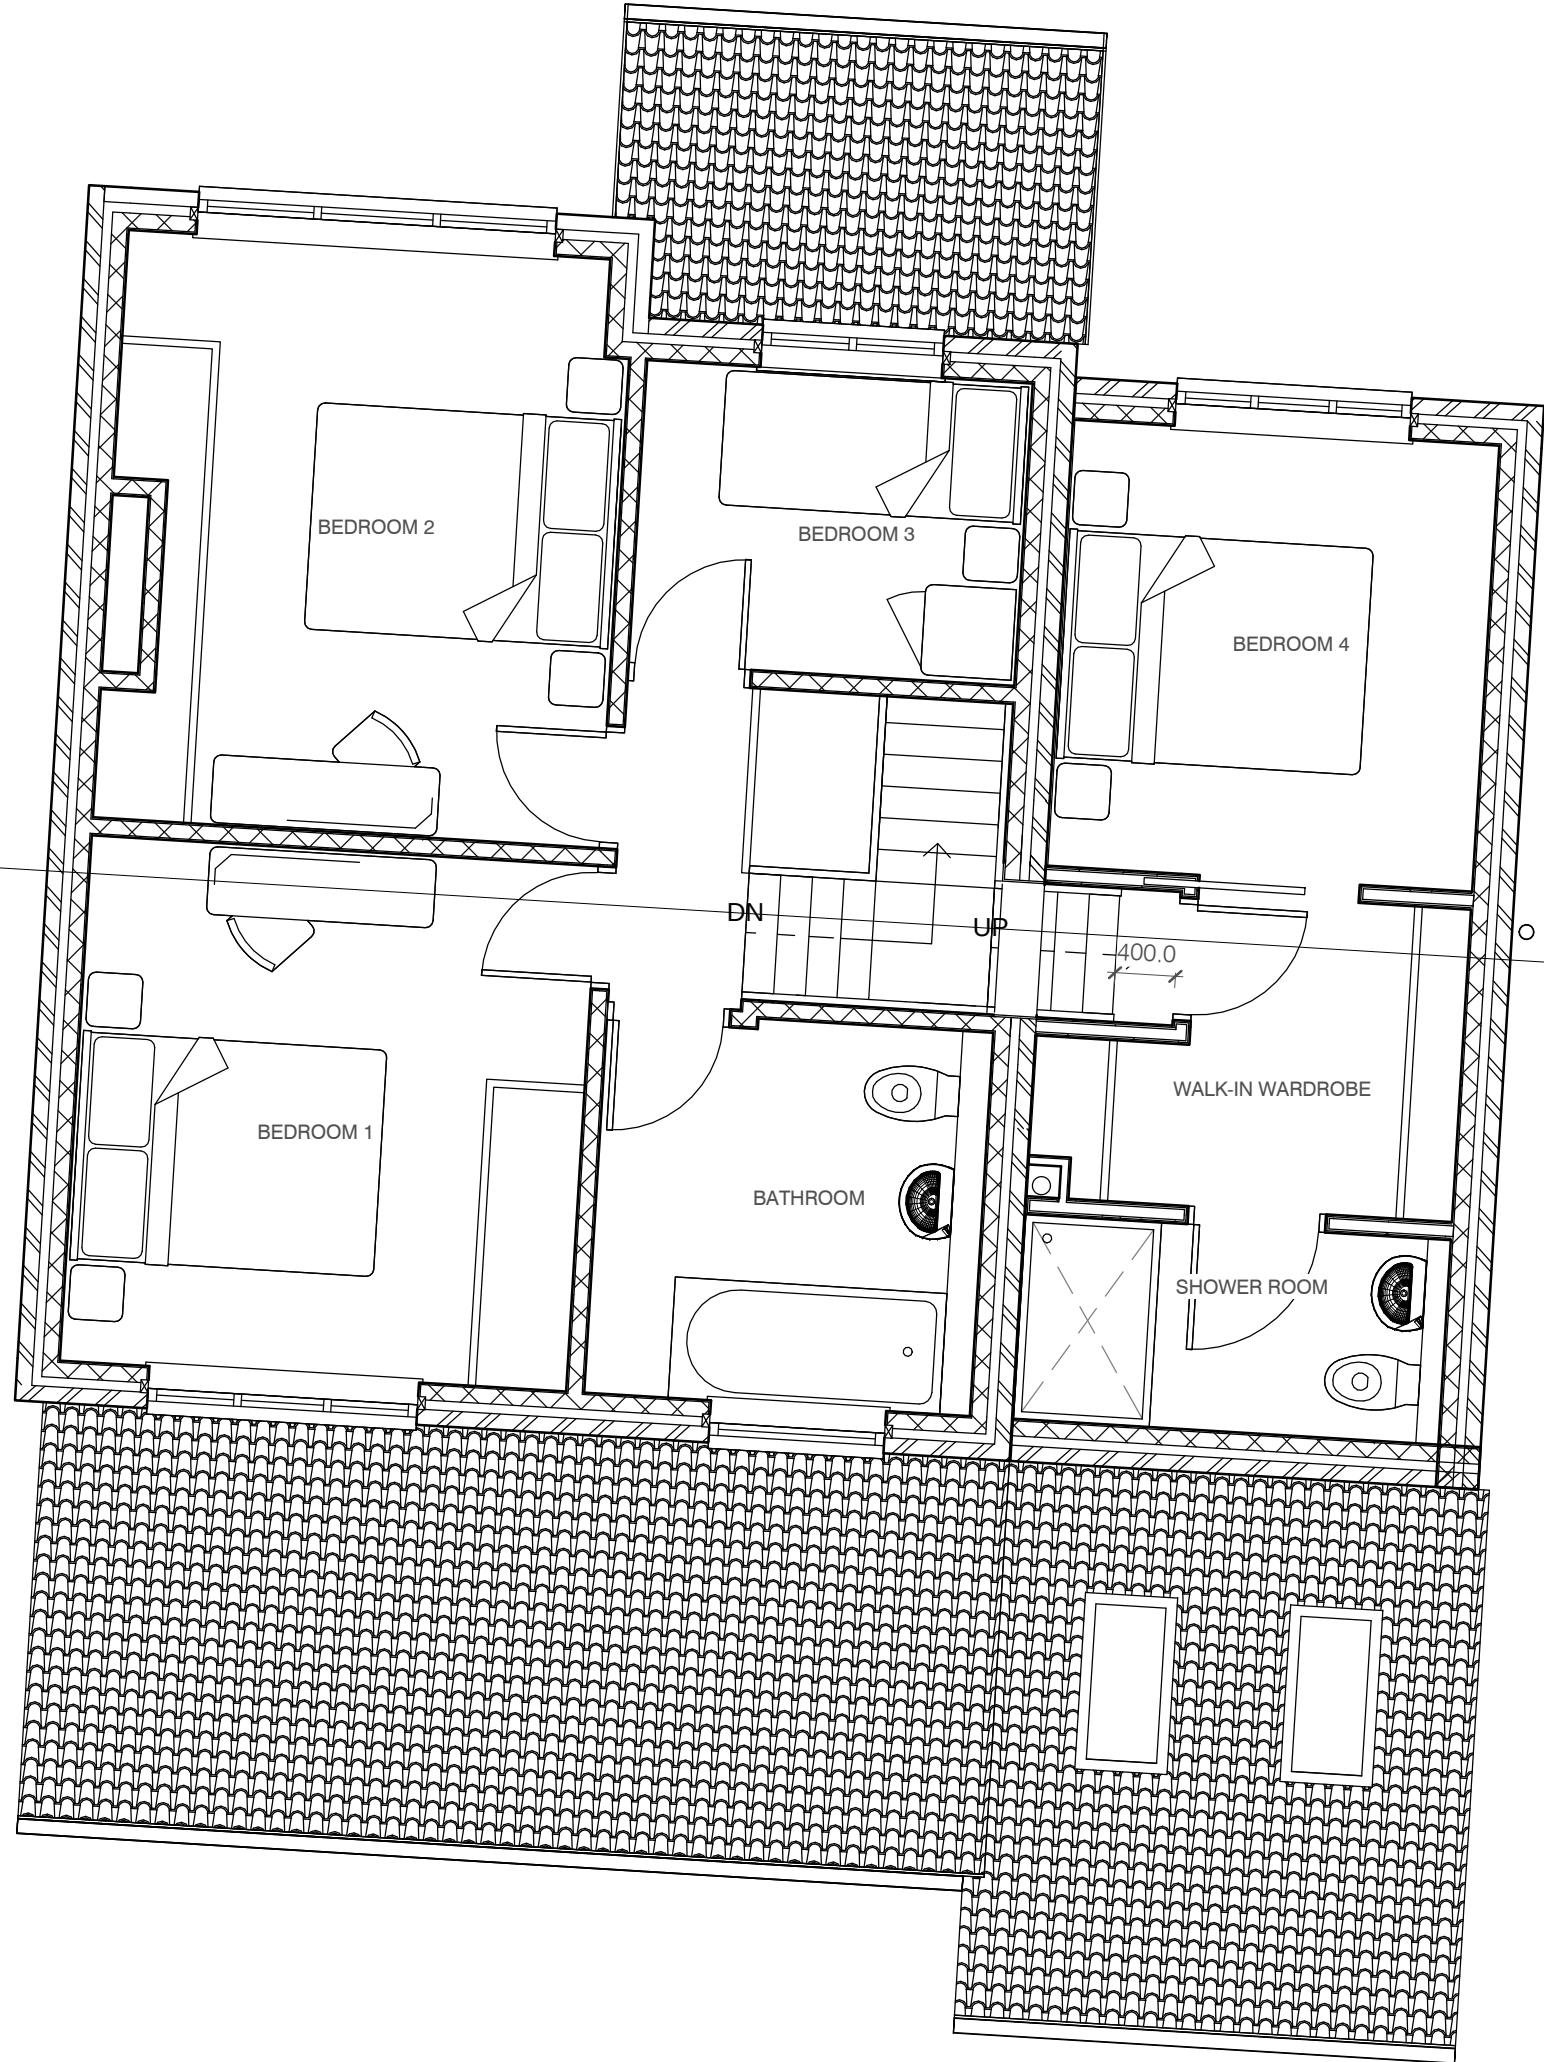


31 Princes Drive | Waterloooville | PO7 7QN

by RBA Architects for Peter Tidd

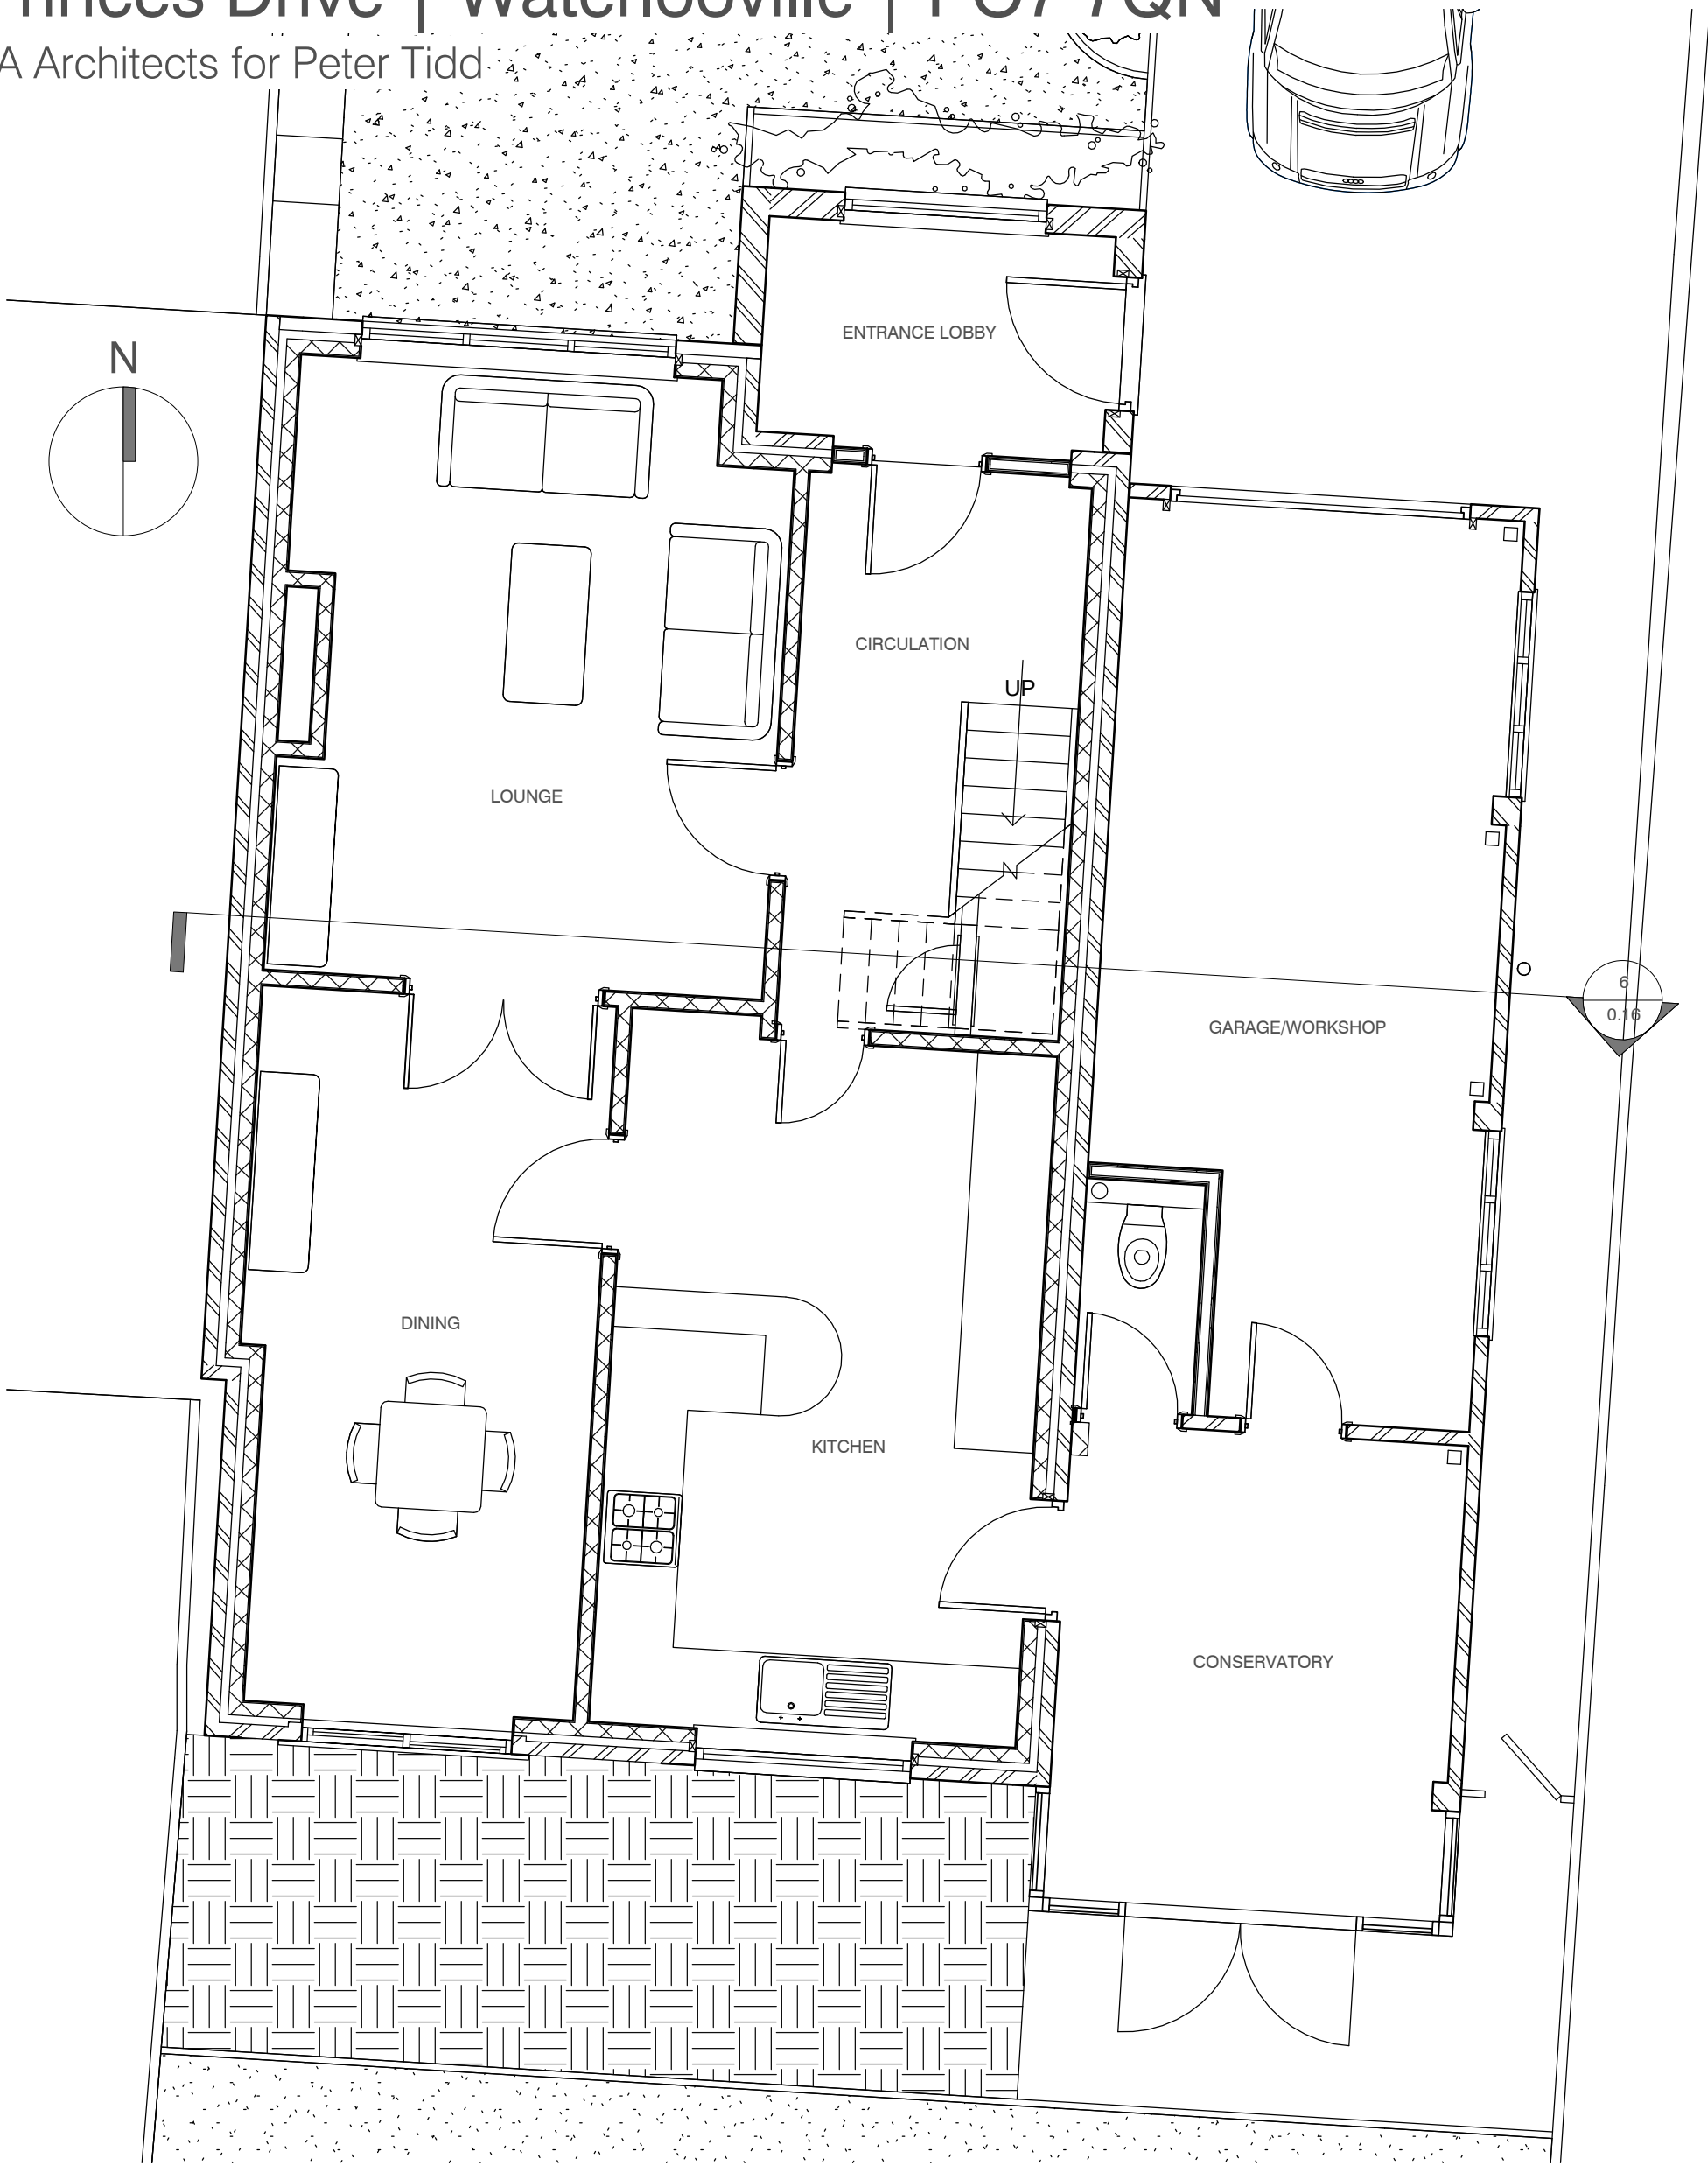

notes

Permission is granted to scale from this drawing for the purposes of Local Authority Planning Approval only. Please verify that the information is correctly printed to scale by checking the control bar below.

0mm 20 40 60 80 100

In all other circumstances DO NOT scale from this drawing, please contact this office for any additional information required. Contractors, Sub Contractors and Suppliers are to check all relevant dimensions and levels of site and building before commencing any shop drawings or building work.

RIBA  **Chartered Practice**

Ordnance Survey information is reproduced under Crown Copyright 2007 ©. All rights Reserved. Licence number 100020449.

This drawing is the copyright of RBA Ltd ©

This drawing must be read in conjunction with related RBA drawings as scheduled in the Drawing Register. This drawing must also be read in conjunction with the following consultants, specialists & sub - contractors drawings :

drawing number	consultant name	revision

Rev PL: Issued for Planning	22.06.2012	SC	RJB
revisions	date	author	author
		QA level a	QA level b



BOYD 3 THE ADMIRALS
GUNWHARF QUAYS
PORTSMOUTH PO1 3AG

t: 023 9281 9990
e: mail@rba-uk.eu
w: www.rba-uk.eu

project
31 Princes Drive | Waterloooville | PO7 7QN

drawing
Proposed Floor Plans & External Elevations

scale	date	author	author
As indicated	@ A1 06/21/12	SC	RJB
QA level a	QA level b		
file no	drawing no	new	
1208	0.16	PL	

PLANNING