






FRONT ELEVATION

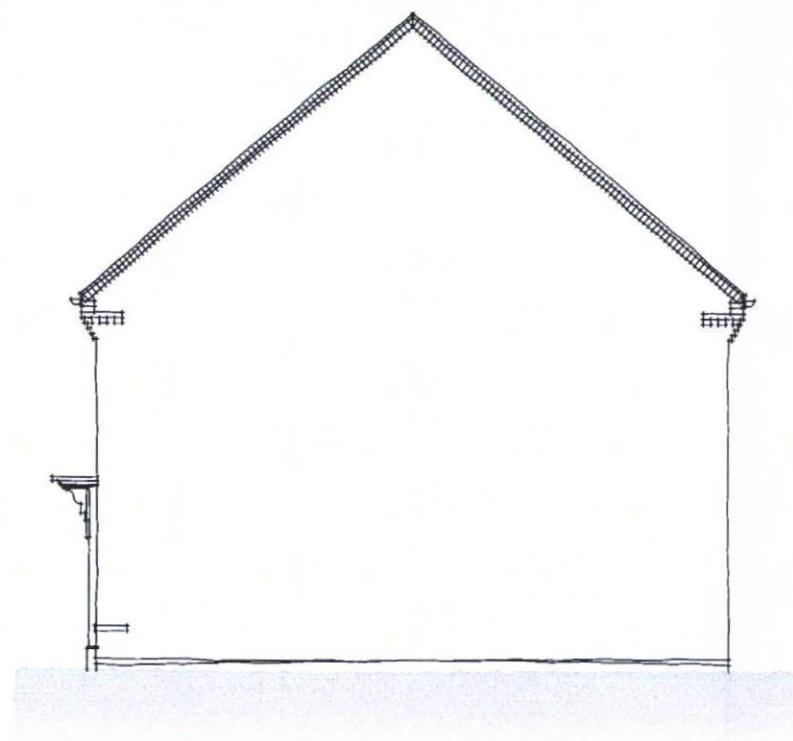

SIDE ELEVATION

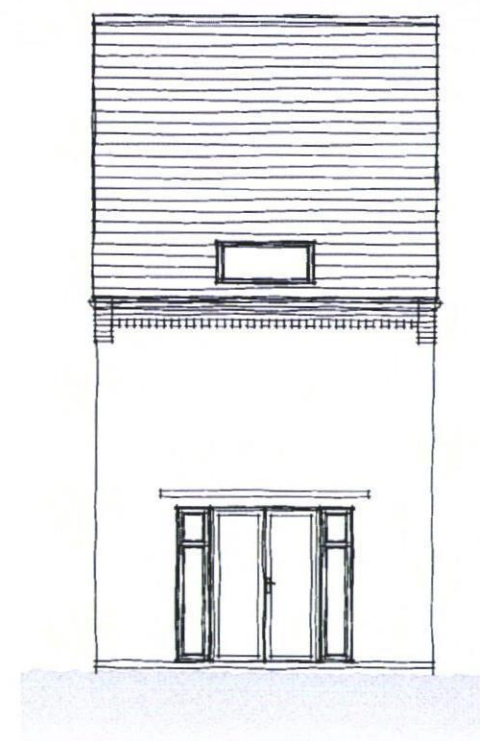


REAR ELEVATION

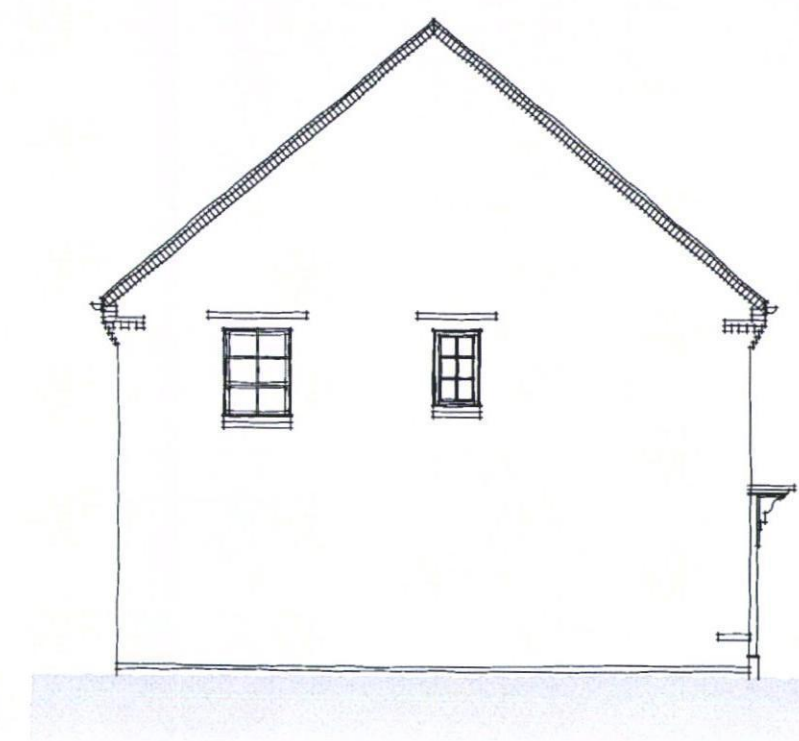


SIDE ELEVATION



TYPE 2B1S

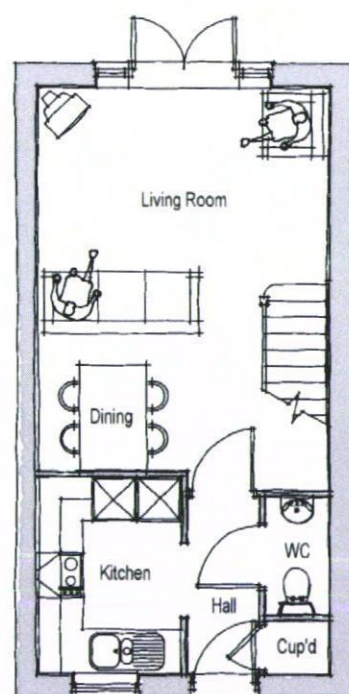

GROUND FLOOR PLAN

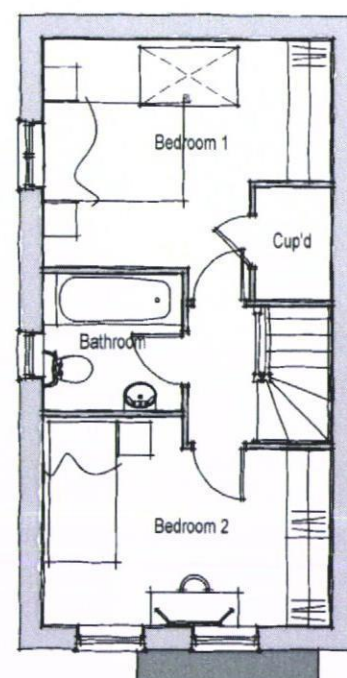

FIRST FLOOR PLAN



ROOF PLAN

Rev.	Date	Description
B	13.05.13	Front door colour changed.
A	08.05.13	Type re-elevated.

MCN	DGP
BAS	DGP
Drawn	Checked

Client

Scale 1:100 @ A3

Drawn MCN

Checked DGP

Project Denvilles,
Manor Farm, Havant.

Date Jan 2013

File Type 2B1

Drawing Title
Type 2B1S (PLOT 75)
Plans & Elevations

Drg.No. P754.2B1S.02

Rev. B

Drawing Status
PLANNING



AAP Architecture Ltd, Unit A, Monument Business Centre, Monument Way East, Woking,
Surrey GU21 5LY. Tel: 01483 727345 Fax: 01483 727375
Web: www.aap-arc.co.uk E-mail: projects@aap-arc.co.uk

This drawing is the copyright of AAP Architecture Ltd.