




[Plots 3&4] Two Number 3 - Bed Semi - Detached Houses

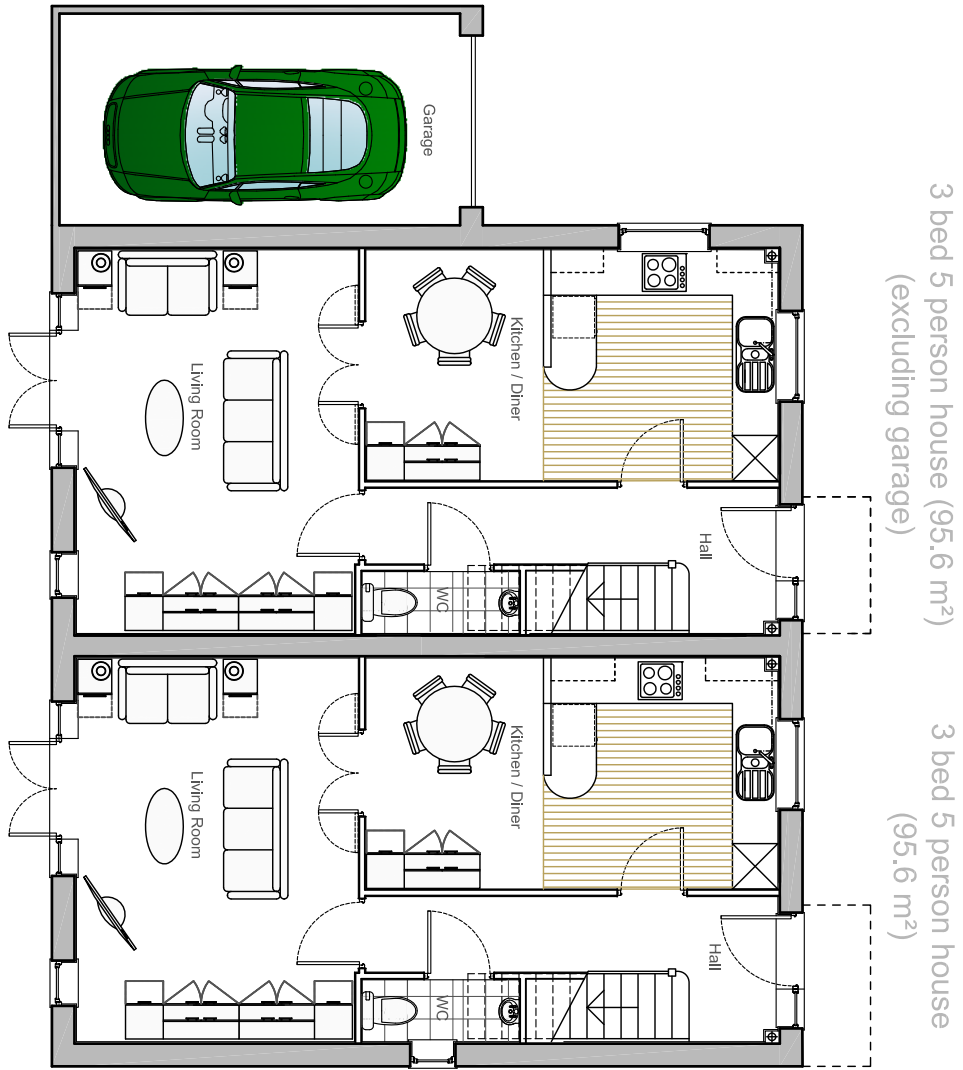


Ground Floor Plan

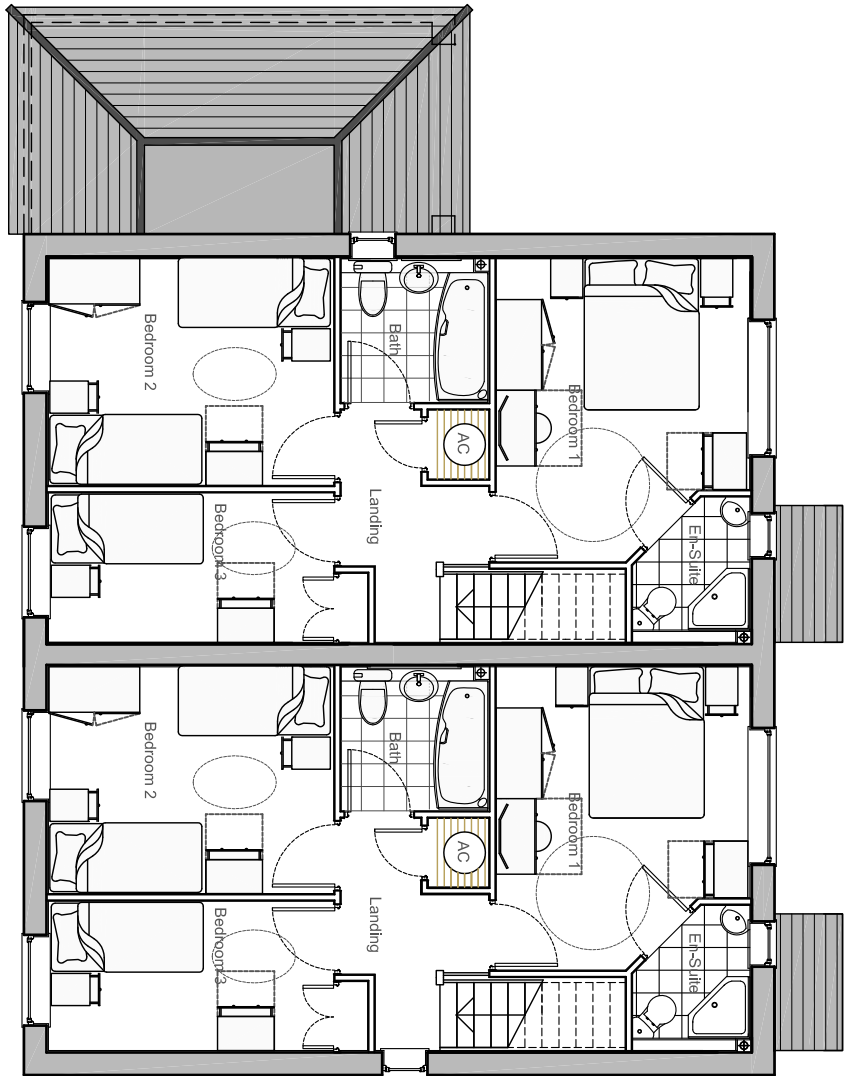


First Floor Plan

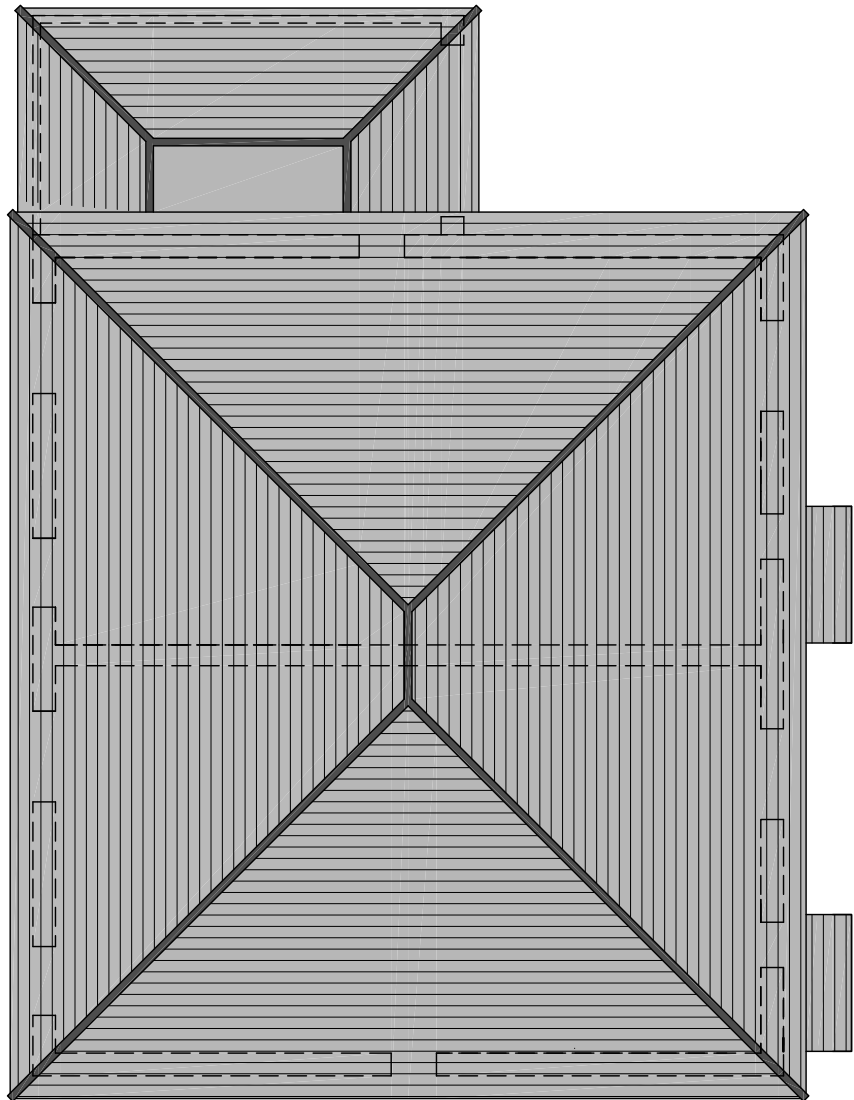


Roof Plan

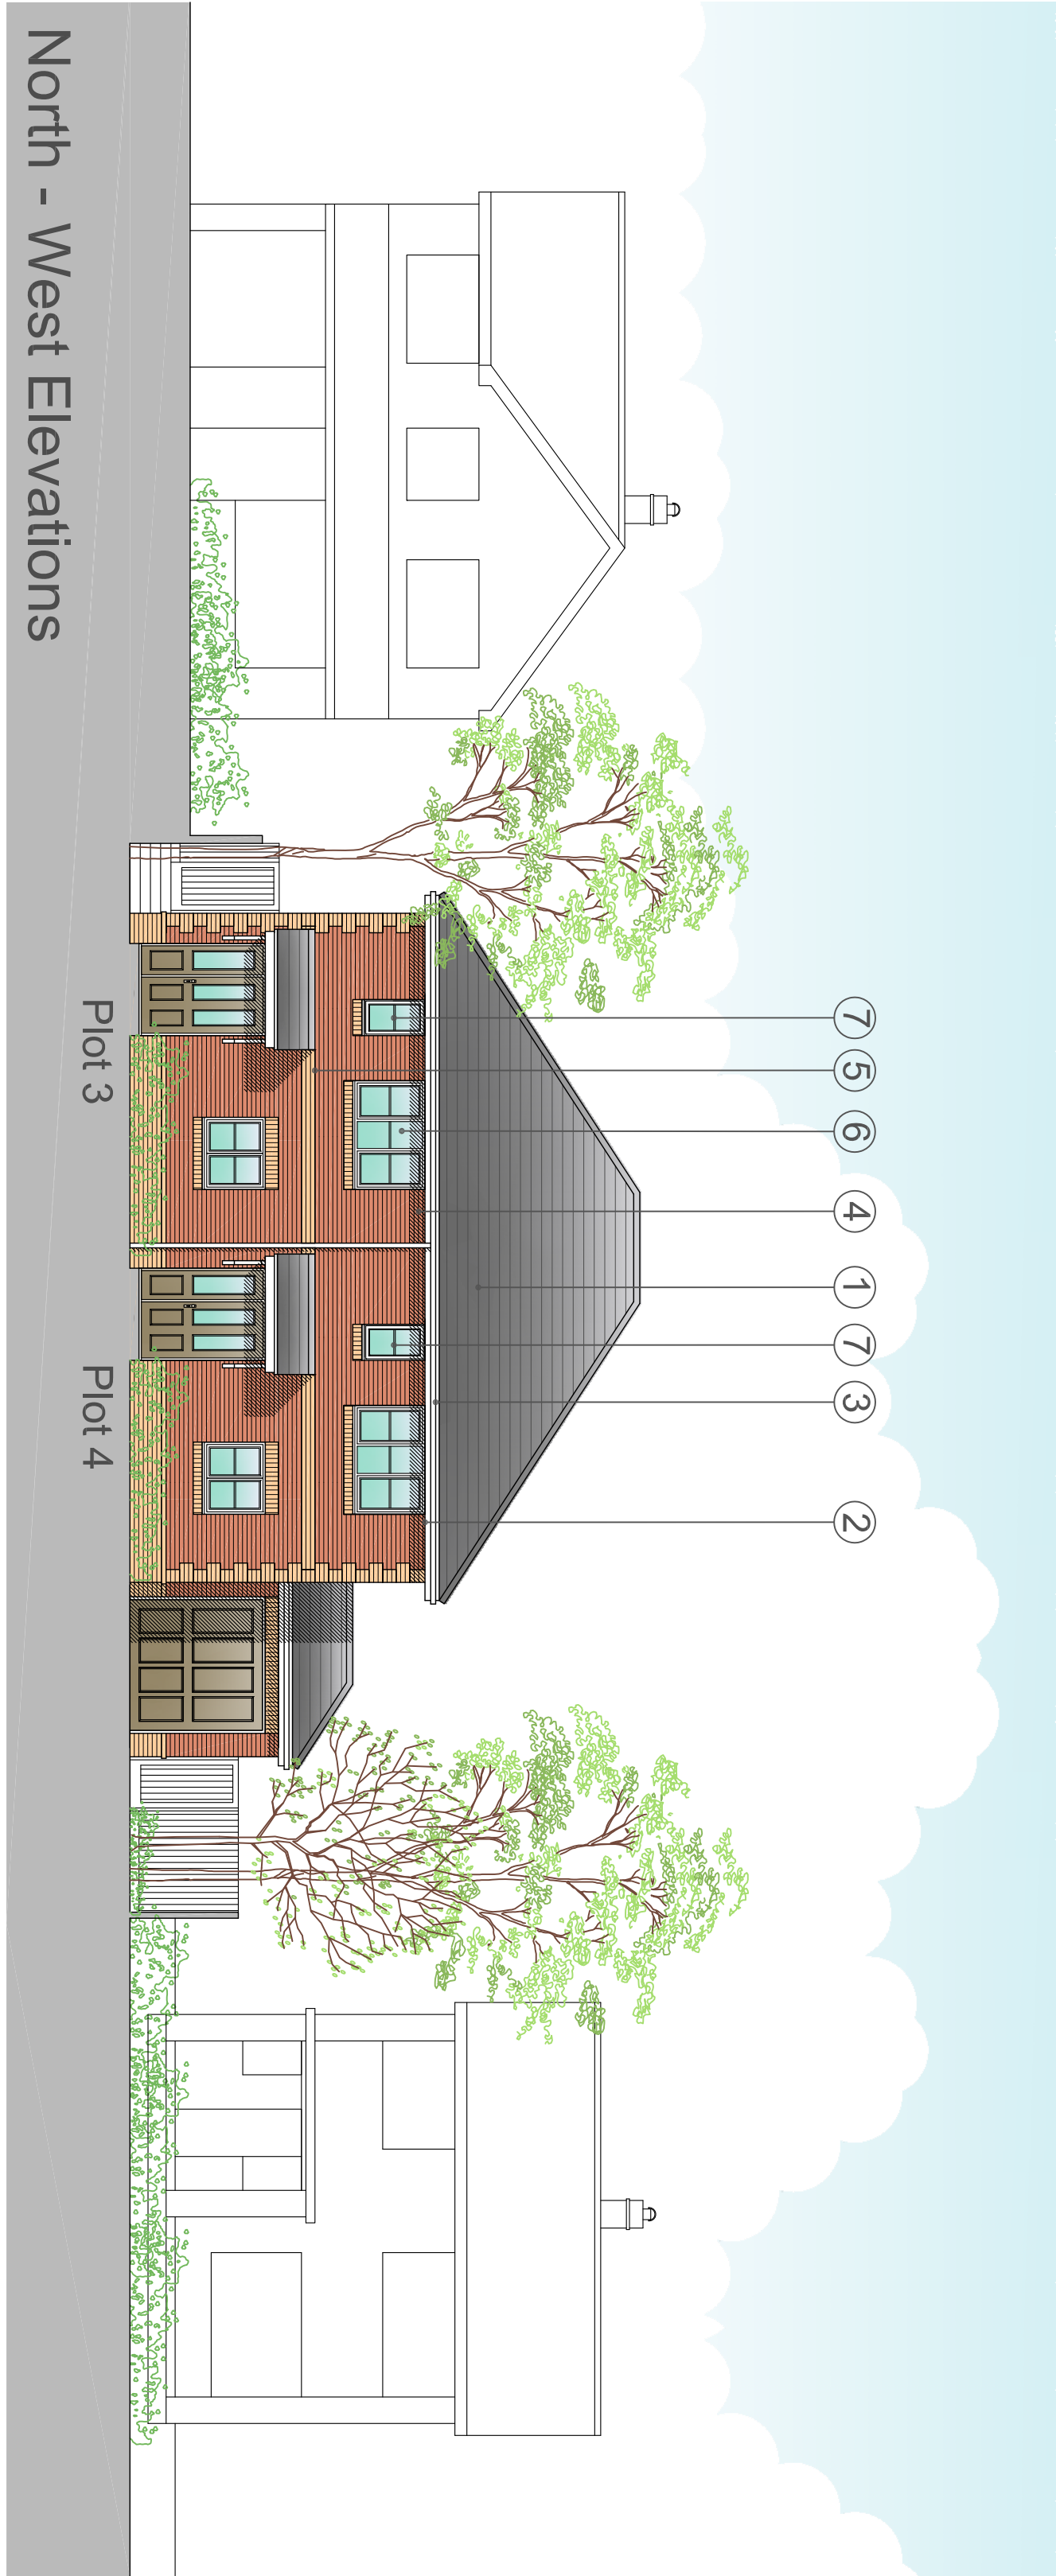


North - West Elevations

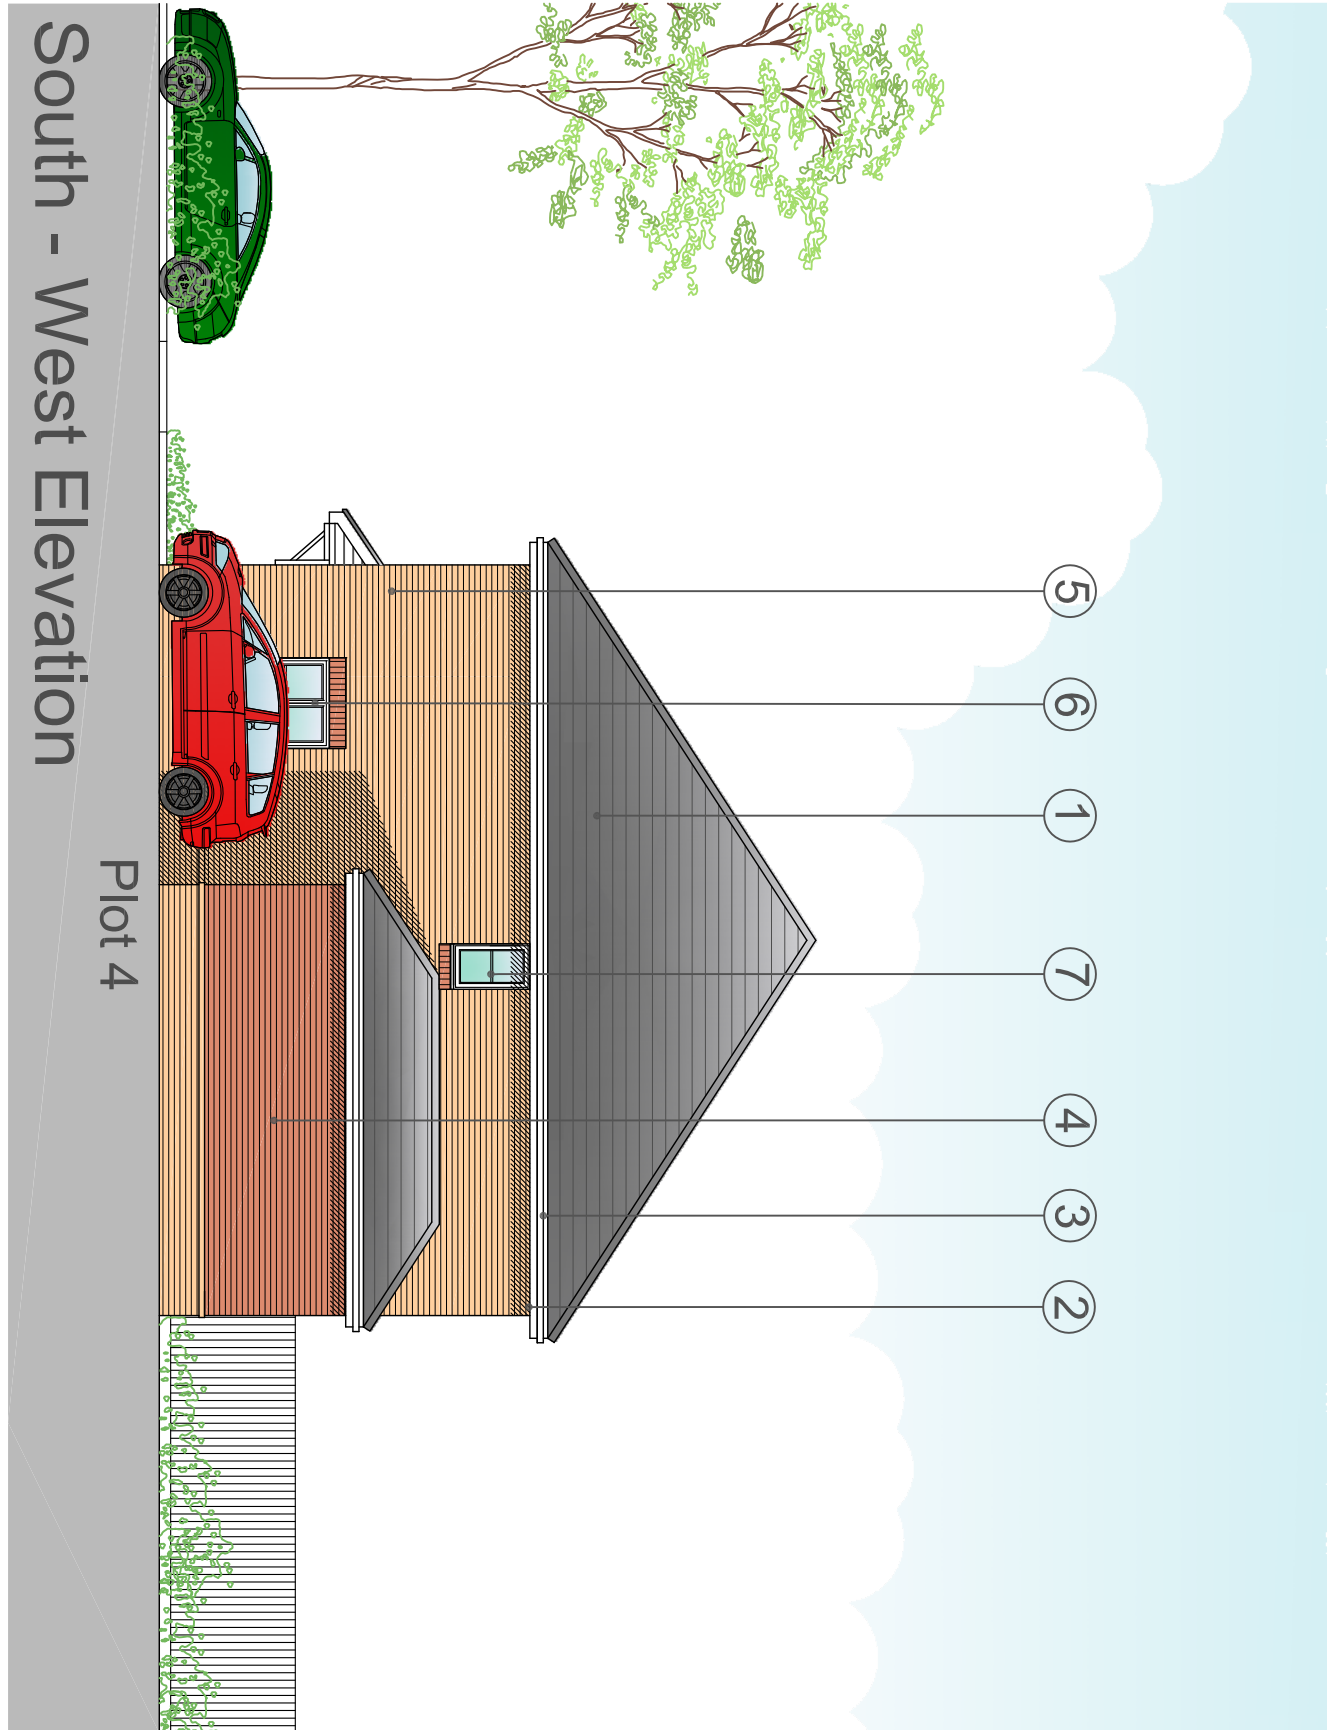

South - West Elevation

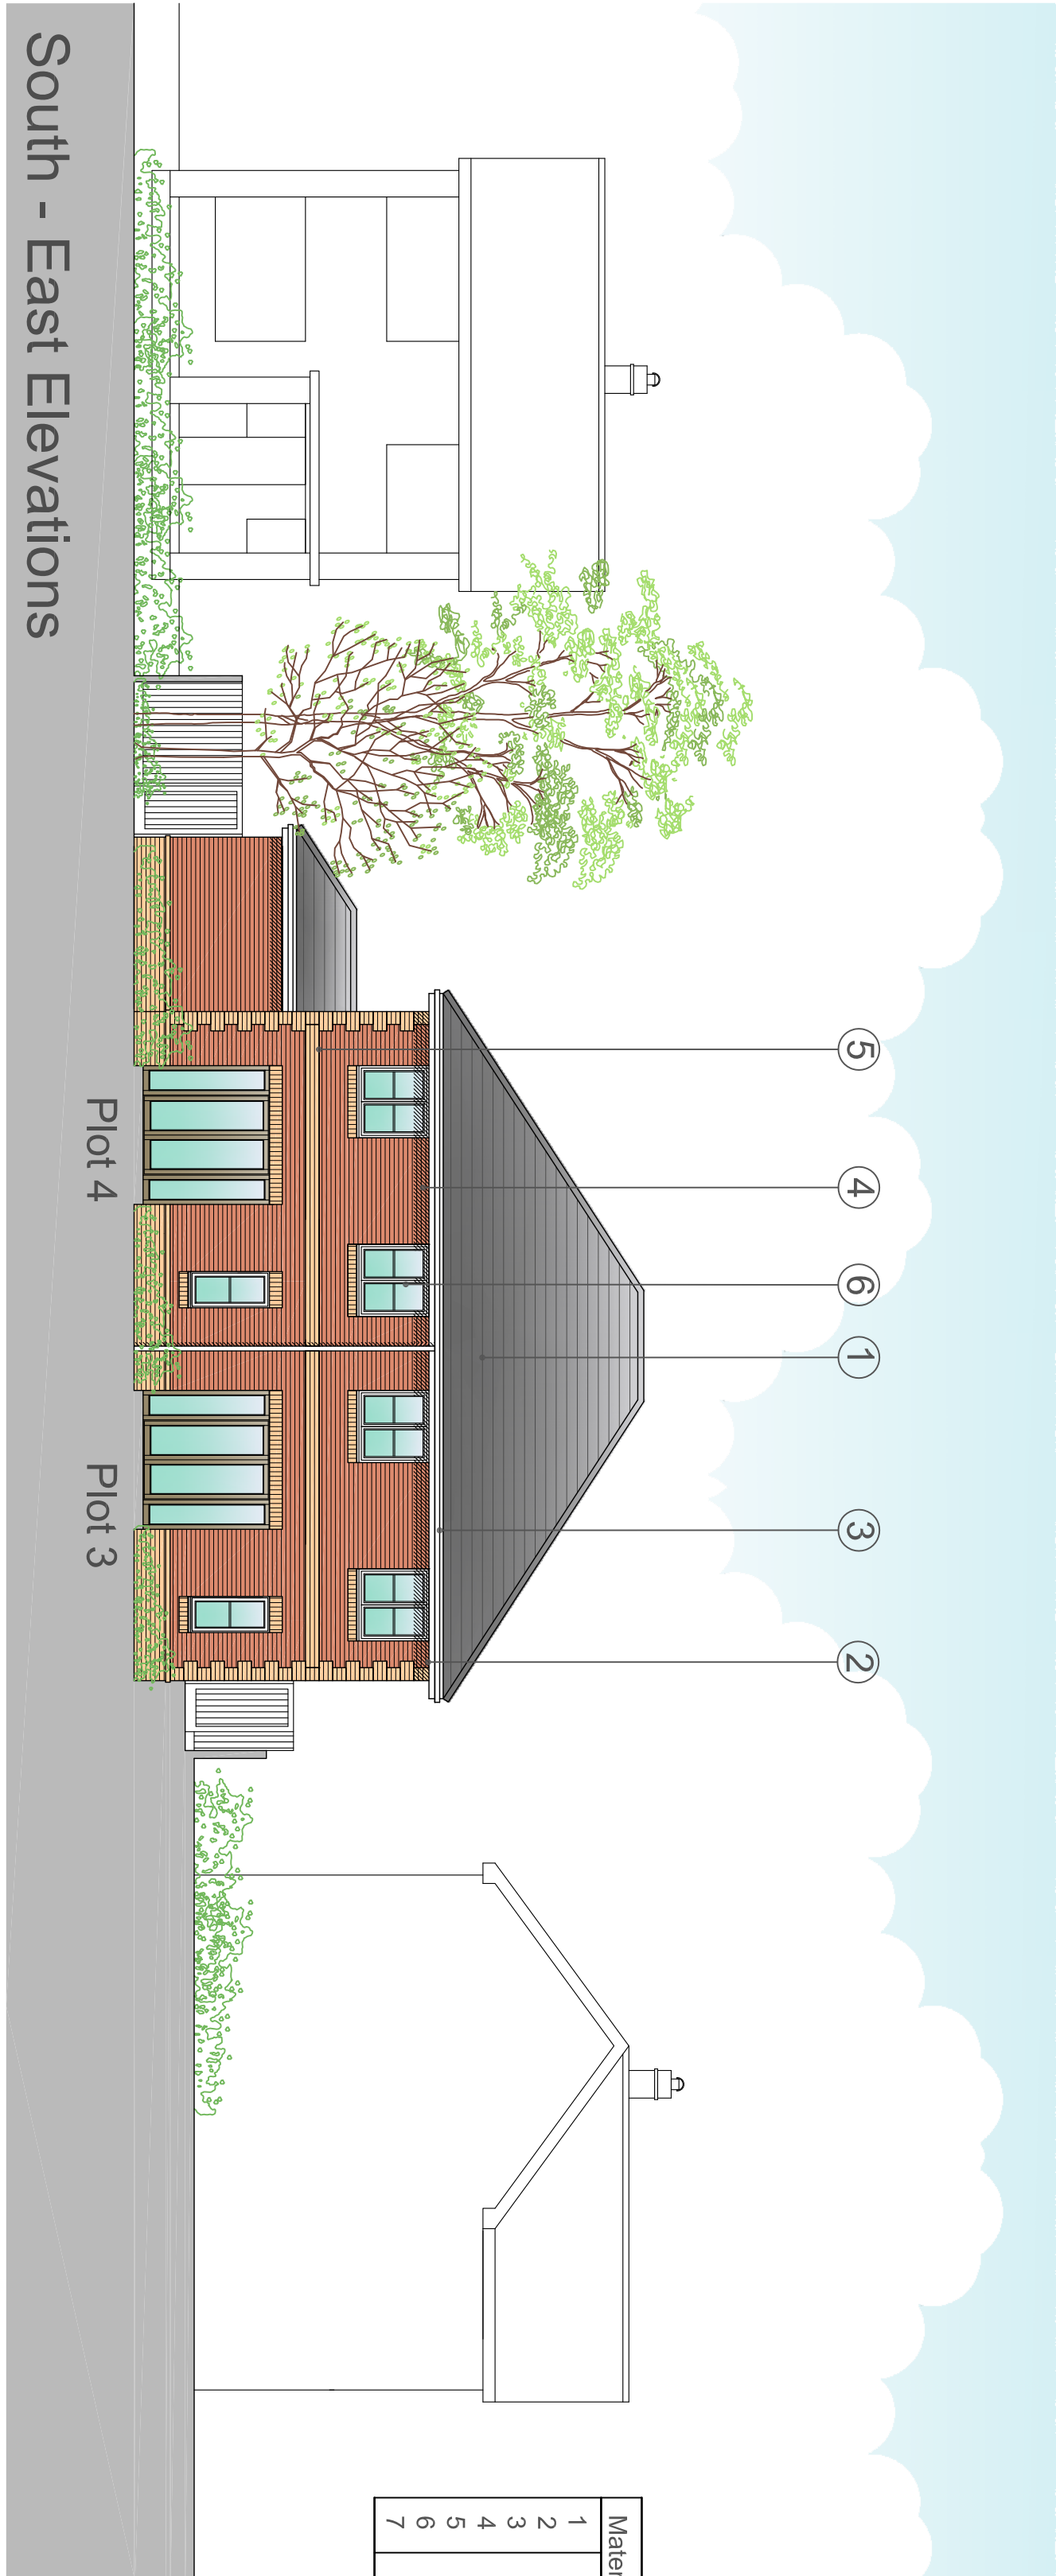


South - East Elevations

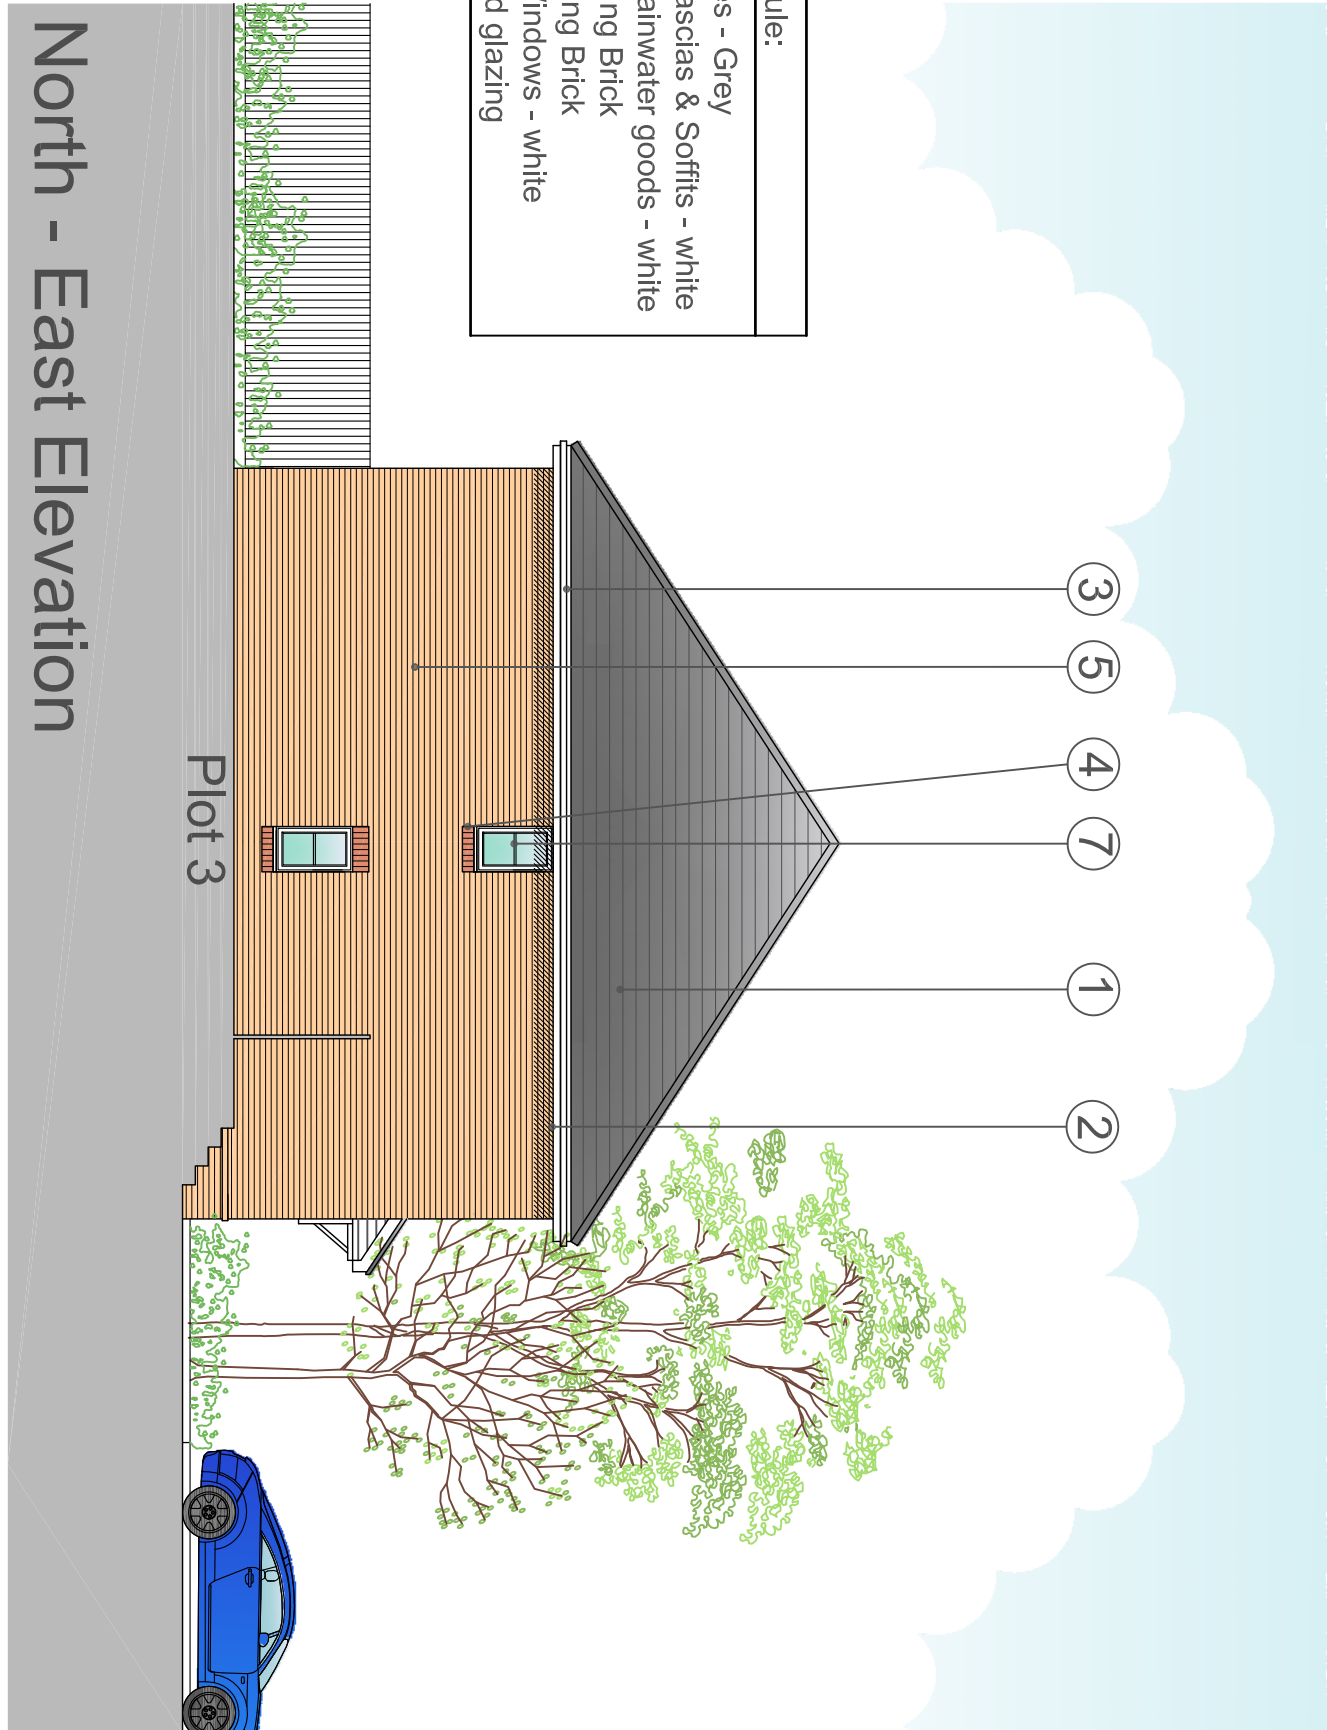

North - East Elevation

Material Schedule:	
1	Roof Tiles - Grey
2	UPVC Fascias & Soffits - white
3	UPVC Rainwater goods - white
4	Red Facing Brick
5	Buff Facing Brick
6	UPVC Windows - white
7	Obscured glazing

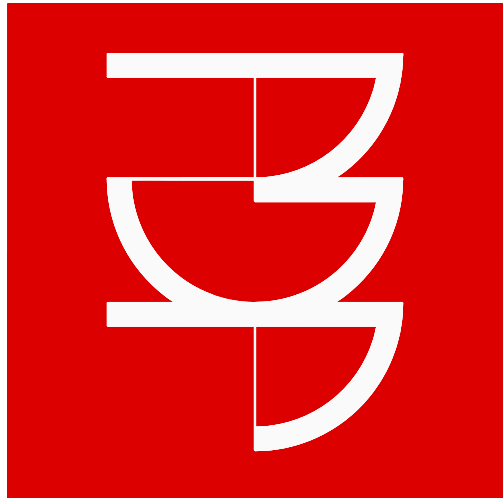

pdp architecture llp
chartered architects town planning
interior design consultants
2 beechworth road havant
hampshire po9 1ax
tel 023 9248 1100
fax 023 9247 5050
email pdp@pdp-architects.co.uk
www.pdp-architects.co.uk

project			
Proposed Development			
Land to rear of			
22 Frogmore Lane, Lovedean			
Plots 3 & 4			
Floor Plans & Elevations			
drawn	checked	status	rev
MAS/HM	MBW		
date		Planning	
Feb 2013			
at scale		1:100 1:200	
		27944-PD103 B	

notes

this drawing is the copyright of the **pdp architecture llp** and must not be reproduced in whole or part or used for the execution of works without their permission.
all dimensions to be checked on site prior to commencement of construction works and the architect notified of any discrepancy.
figured dimensions are to be used in preference to scaled dimensions.
no deviation from this drawing will be permitted without prior consent of the architect.
all drawings are prepared subject to a full measured and structural survey of the buildings and site.
all structural work is subject to the appointment of a structural engineer to confirm and agree the structural proposals.
os promap licence no. 100020446.

health & safety:
exceptional risks involving specific methods of construction or exceptional maintenance issues:

NO SIGNIFICANT RISK

revision notes		date	drawn/checked
A	Revised following client comments	15-03-13 HM	
B	Revised following client comments	26-03-13 HM	MBW

client
Wilson House
Developments Ltd

PLANNING