
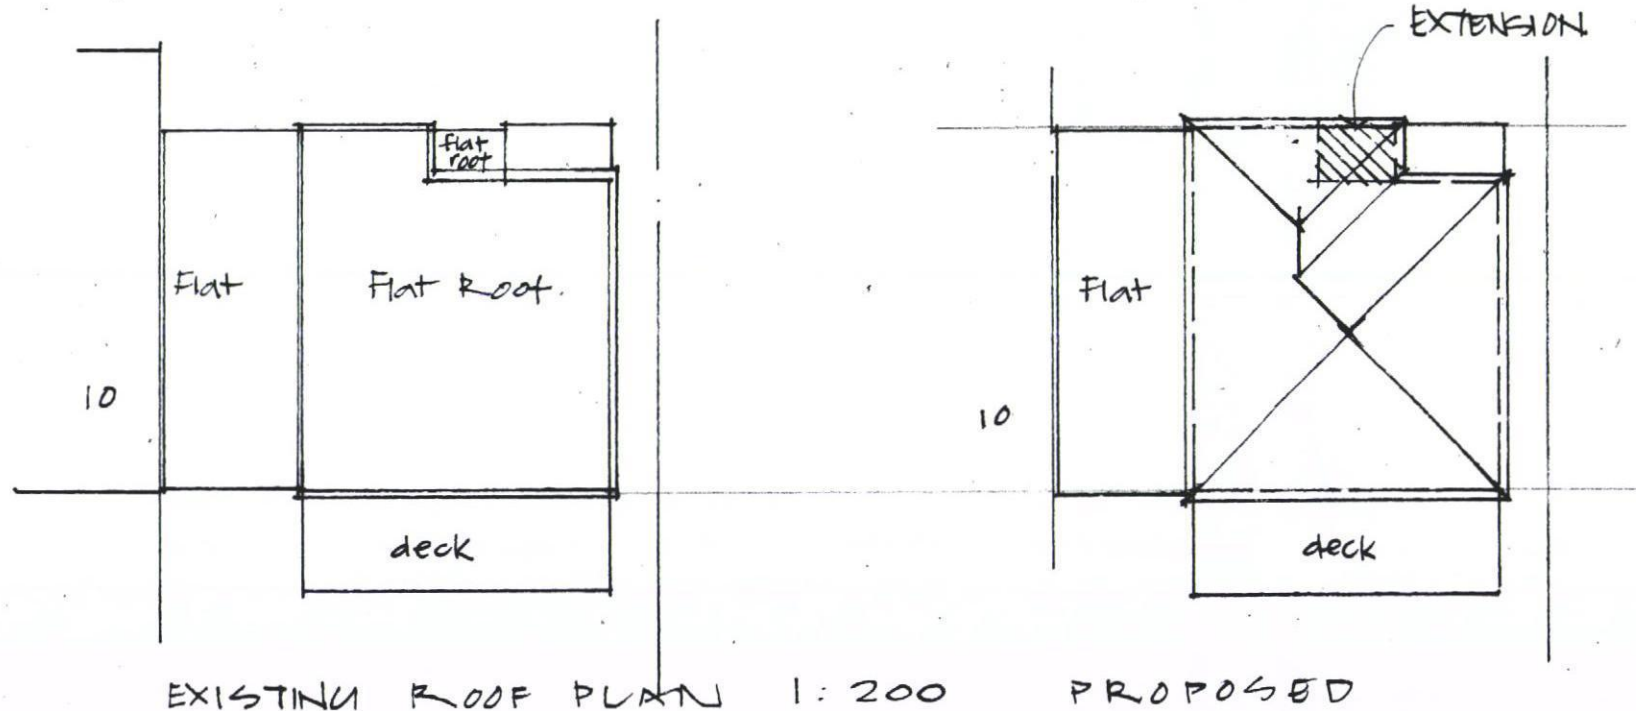


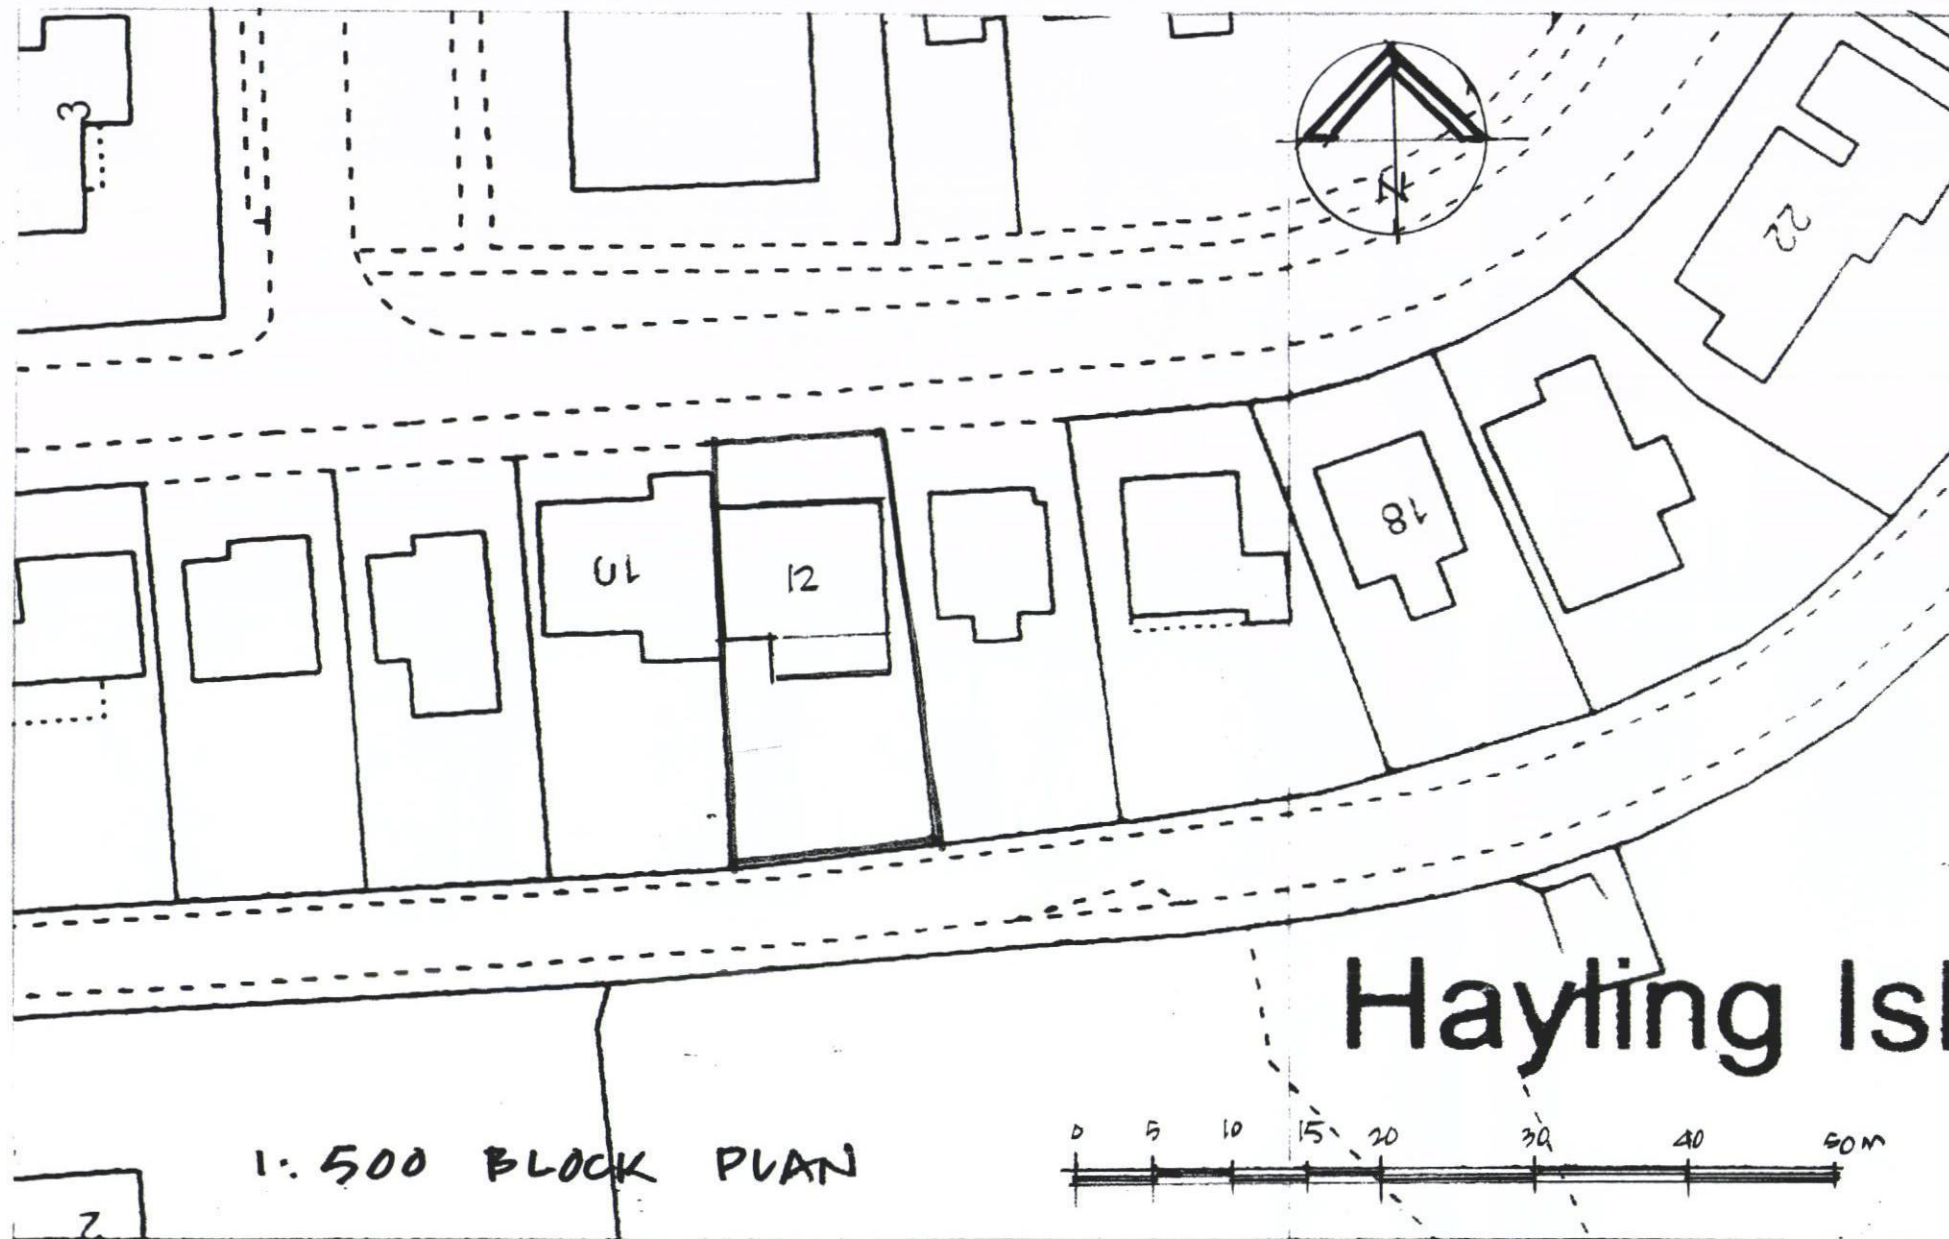

|                                                                                      |          |          |
|--------------------------------------------------------------------------------------|----------|----------|
| Note:                                                                                |          |          |
|                                                                                      |          |          |
| A                                                                                    | Date     | Revision |
| © copyright                                                                          |          |          |
| Brownlee McCulloch Architects<br>8 Meadow Road Guildford GU4 7LW<br>Tel 01483 456200 |          |          |
| Client<br>MR & MRS BLANCH                                                            |          |          |
| Job Title<br>12 BRACKLESHAM RD<br>HAYLING ISLAND<br>ALTERATIONS +<br>EXTENSION       |          |          |
| Drawing Title<br>BLOCK PLAN +<br>ROOF PLANS                                          |          |          |
| Scale 1:500 @ 200 @ A3                                                               |          |          |
| Date 09.2013                                                                         | Drawn by |          |
| Dwg. No. 1321 / 01                                                                   | Rev.     |          |