





Existing Photographs

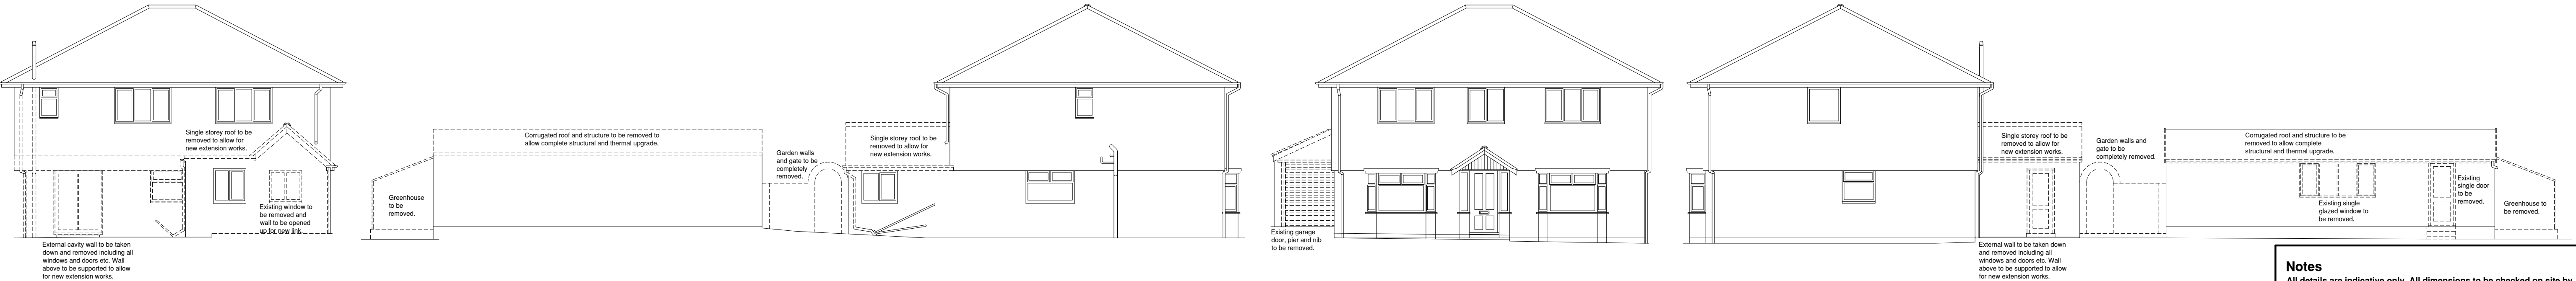

Existing Elevations Scale 1:100

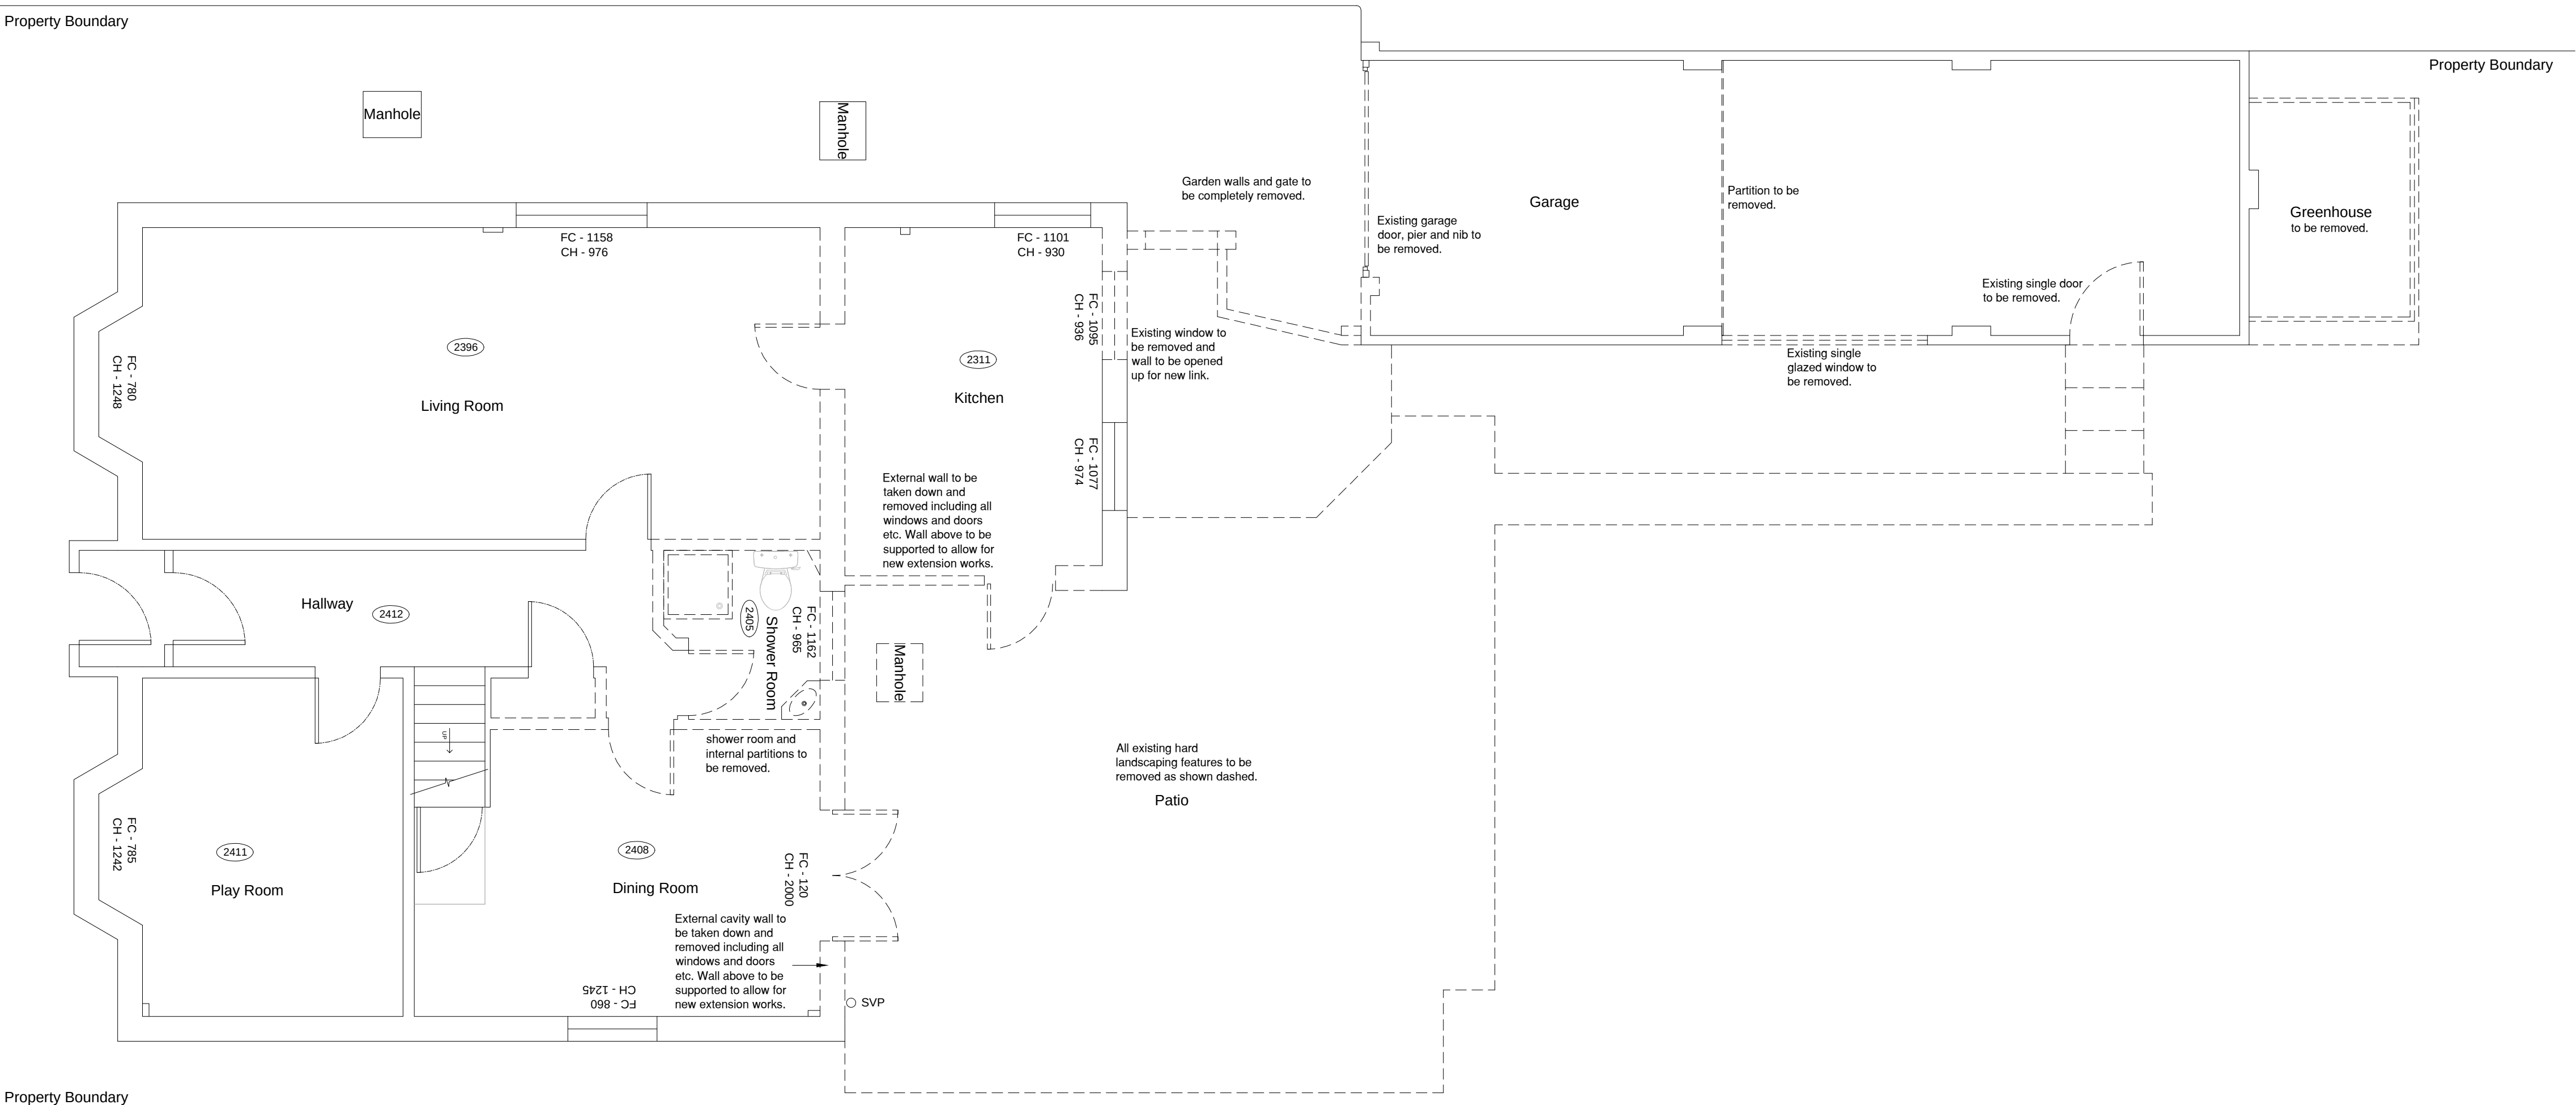

Existing Ground Floor Plan Scale 1:50

Notes				
All details are indicative only. All dimensions to be checked on site by contractor prior to commencement of works. Any discrepancies in drawings to be reported to Philips Chartered Surveyors.				
Rev.	Amendments	Date	Drw.	
Philips Chartered Surveyors		The Old Coach House 78 Lorne Street Pillborough, West Sussex RH20 2AZ Telephone : (01798) 873222 Fax : (01798) 873444 E-mail : info@philips-charteredsurveyors.co.uk Website : www.philipscharteredsurveyors.co.uk		
Fielding Surveyors, Designers and Consultants				
CLIENT:				
Mr & Mrs Lovett 38 Hollybank Lane Emsworth PO10 7UE				
PROJECT:				
38 Hollybank Lane Emsworth PO10 7UE				
Proposed Kitchen Extension & Garage Conversion				
DRAWING TITLE:				
PLANNING - EXISTING				
Existing Ground Floor Plan & Elevations. Location & Block Plan				
DRAWN:	JOB NO:	SCALE:		
GRM	1872/12	1:100 @ A1		
CHECKED:	DRAWING NO:	REV:		
POW	EX1			
DATE: Dec 12				
© Philips Chartered Surveyors.				