




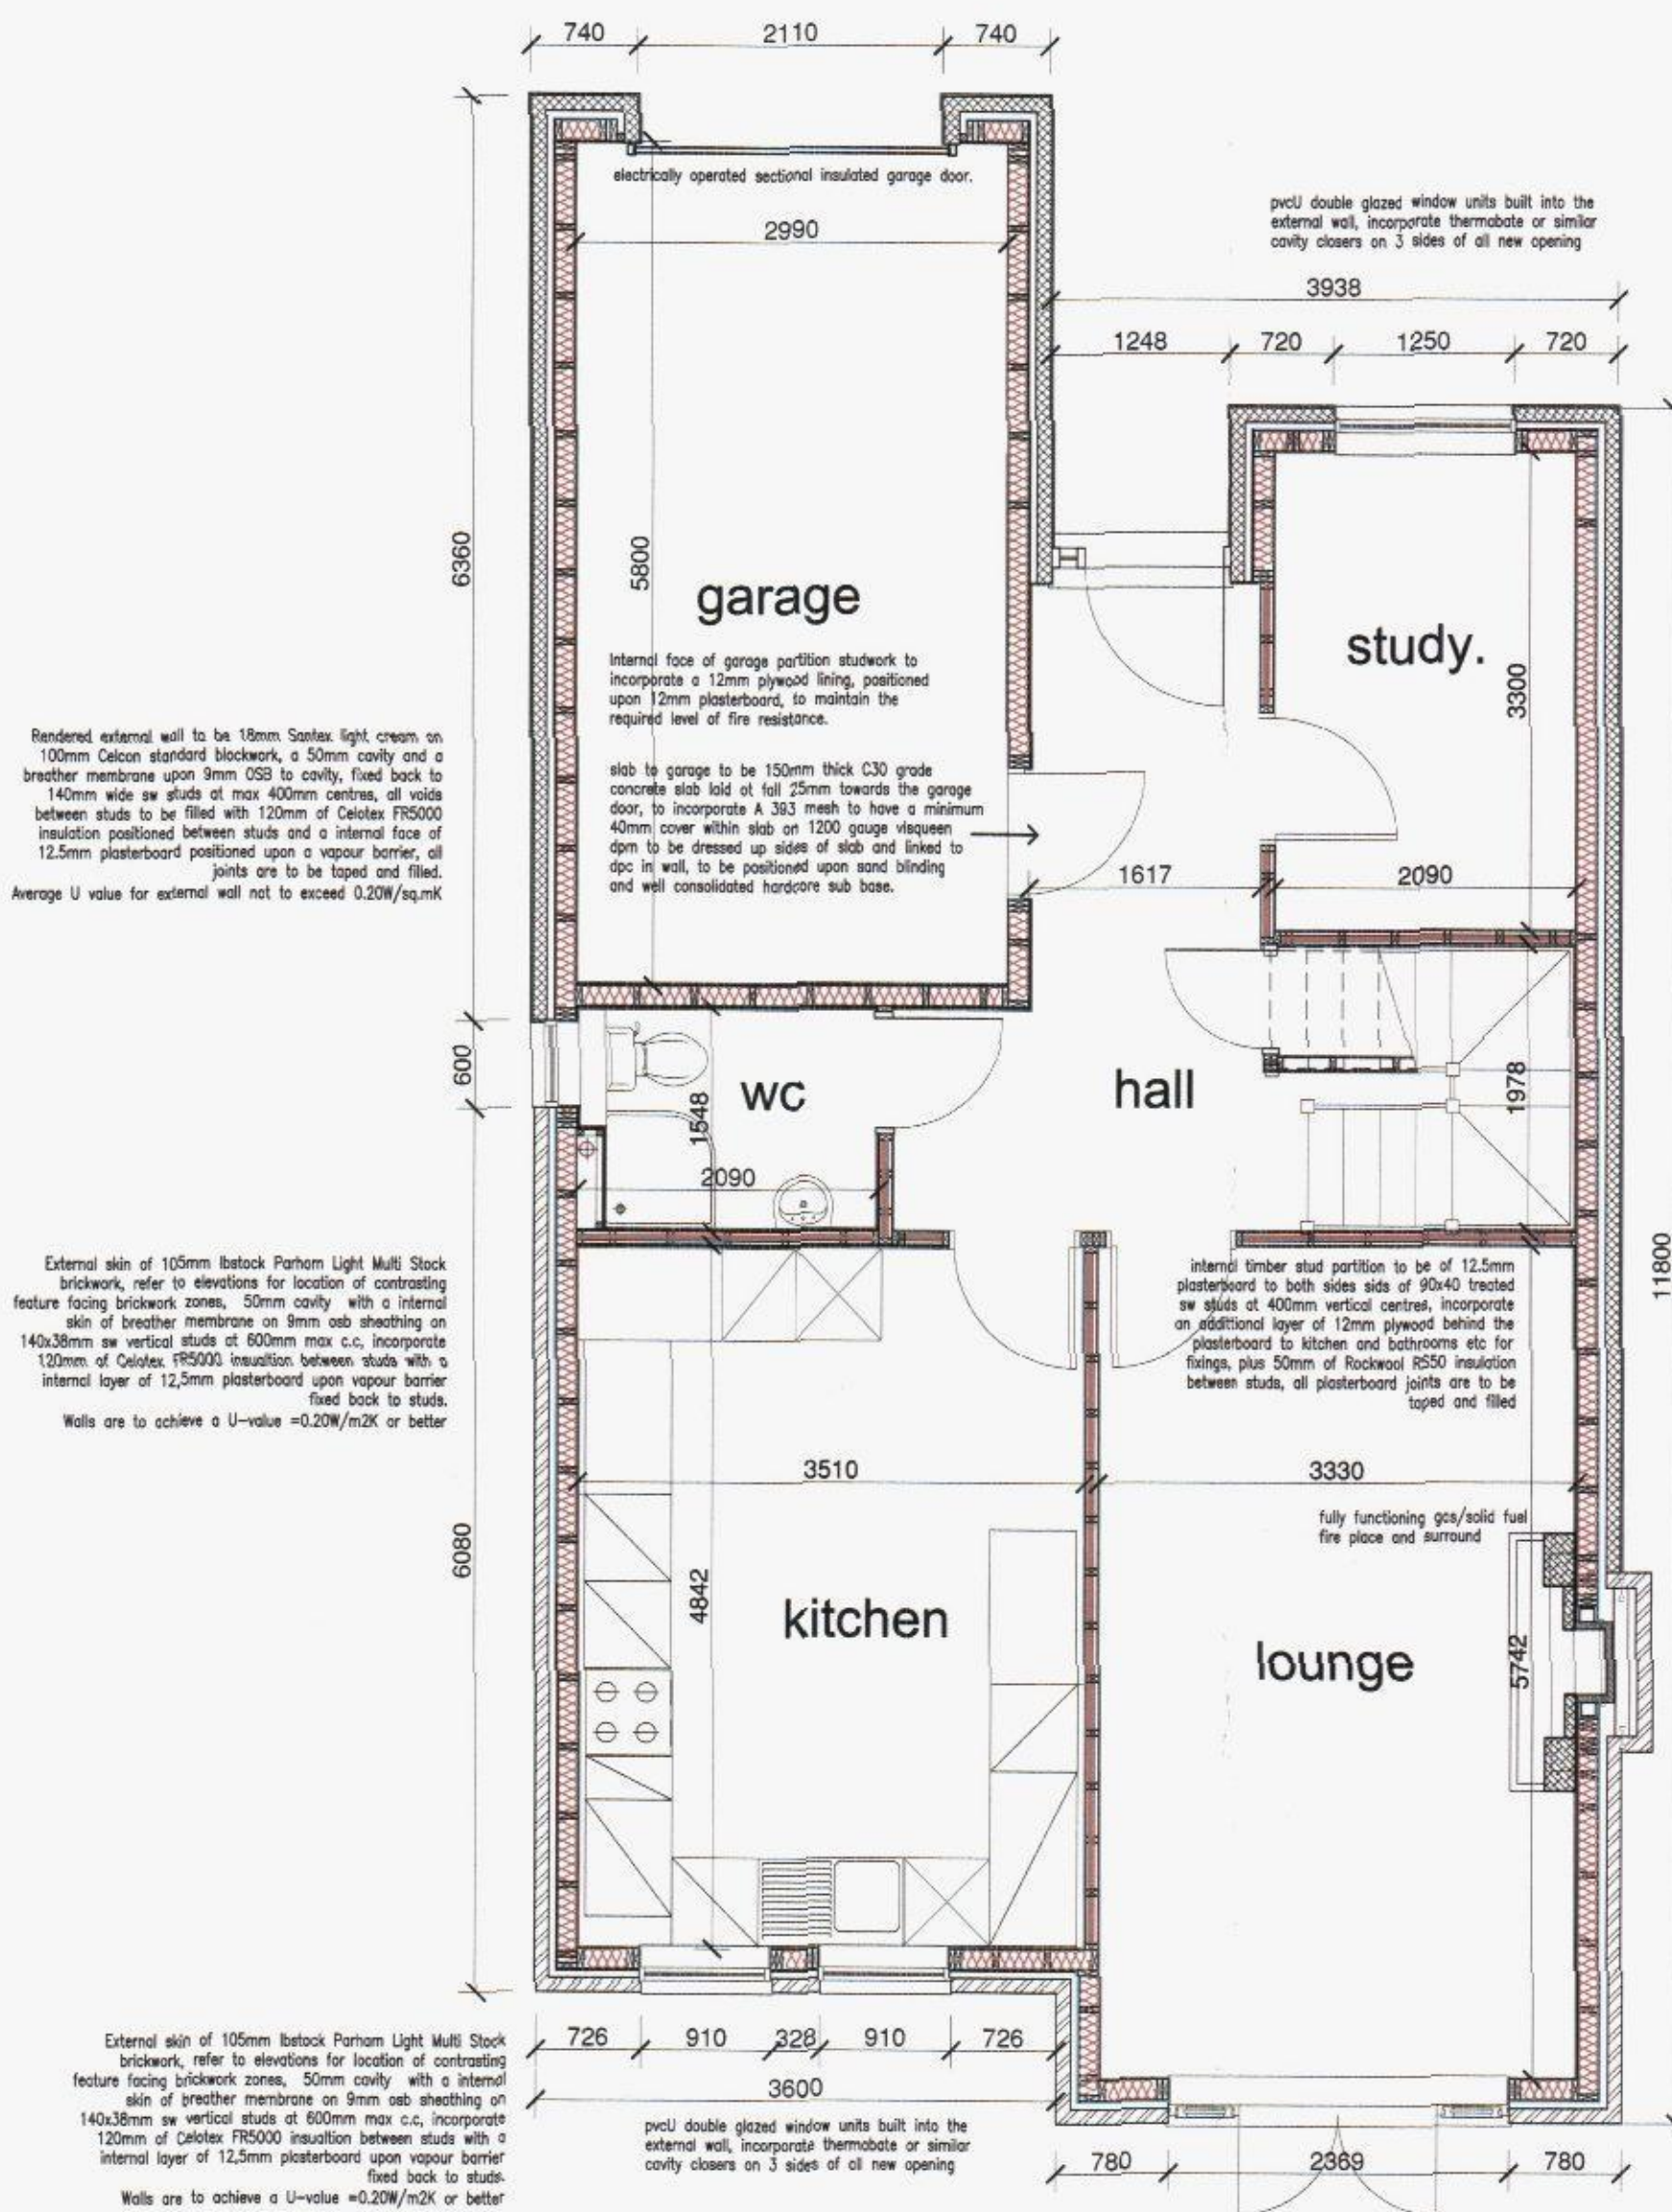

ground floor plan - Plots Two & Three
scale 1:50

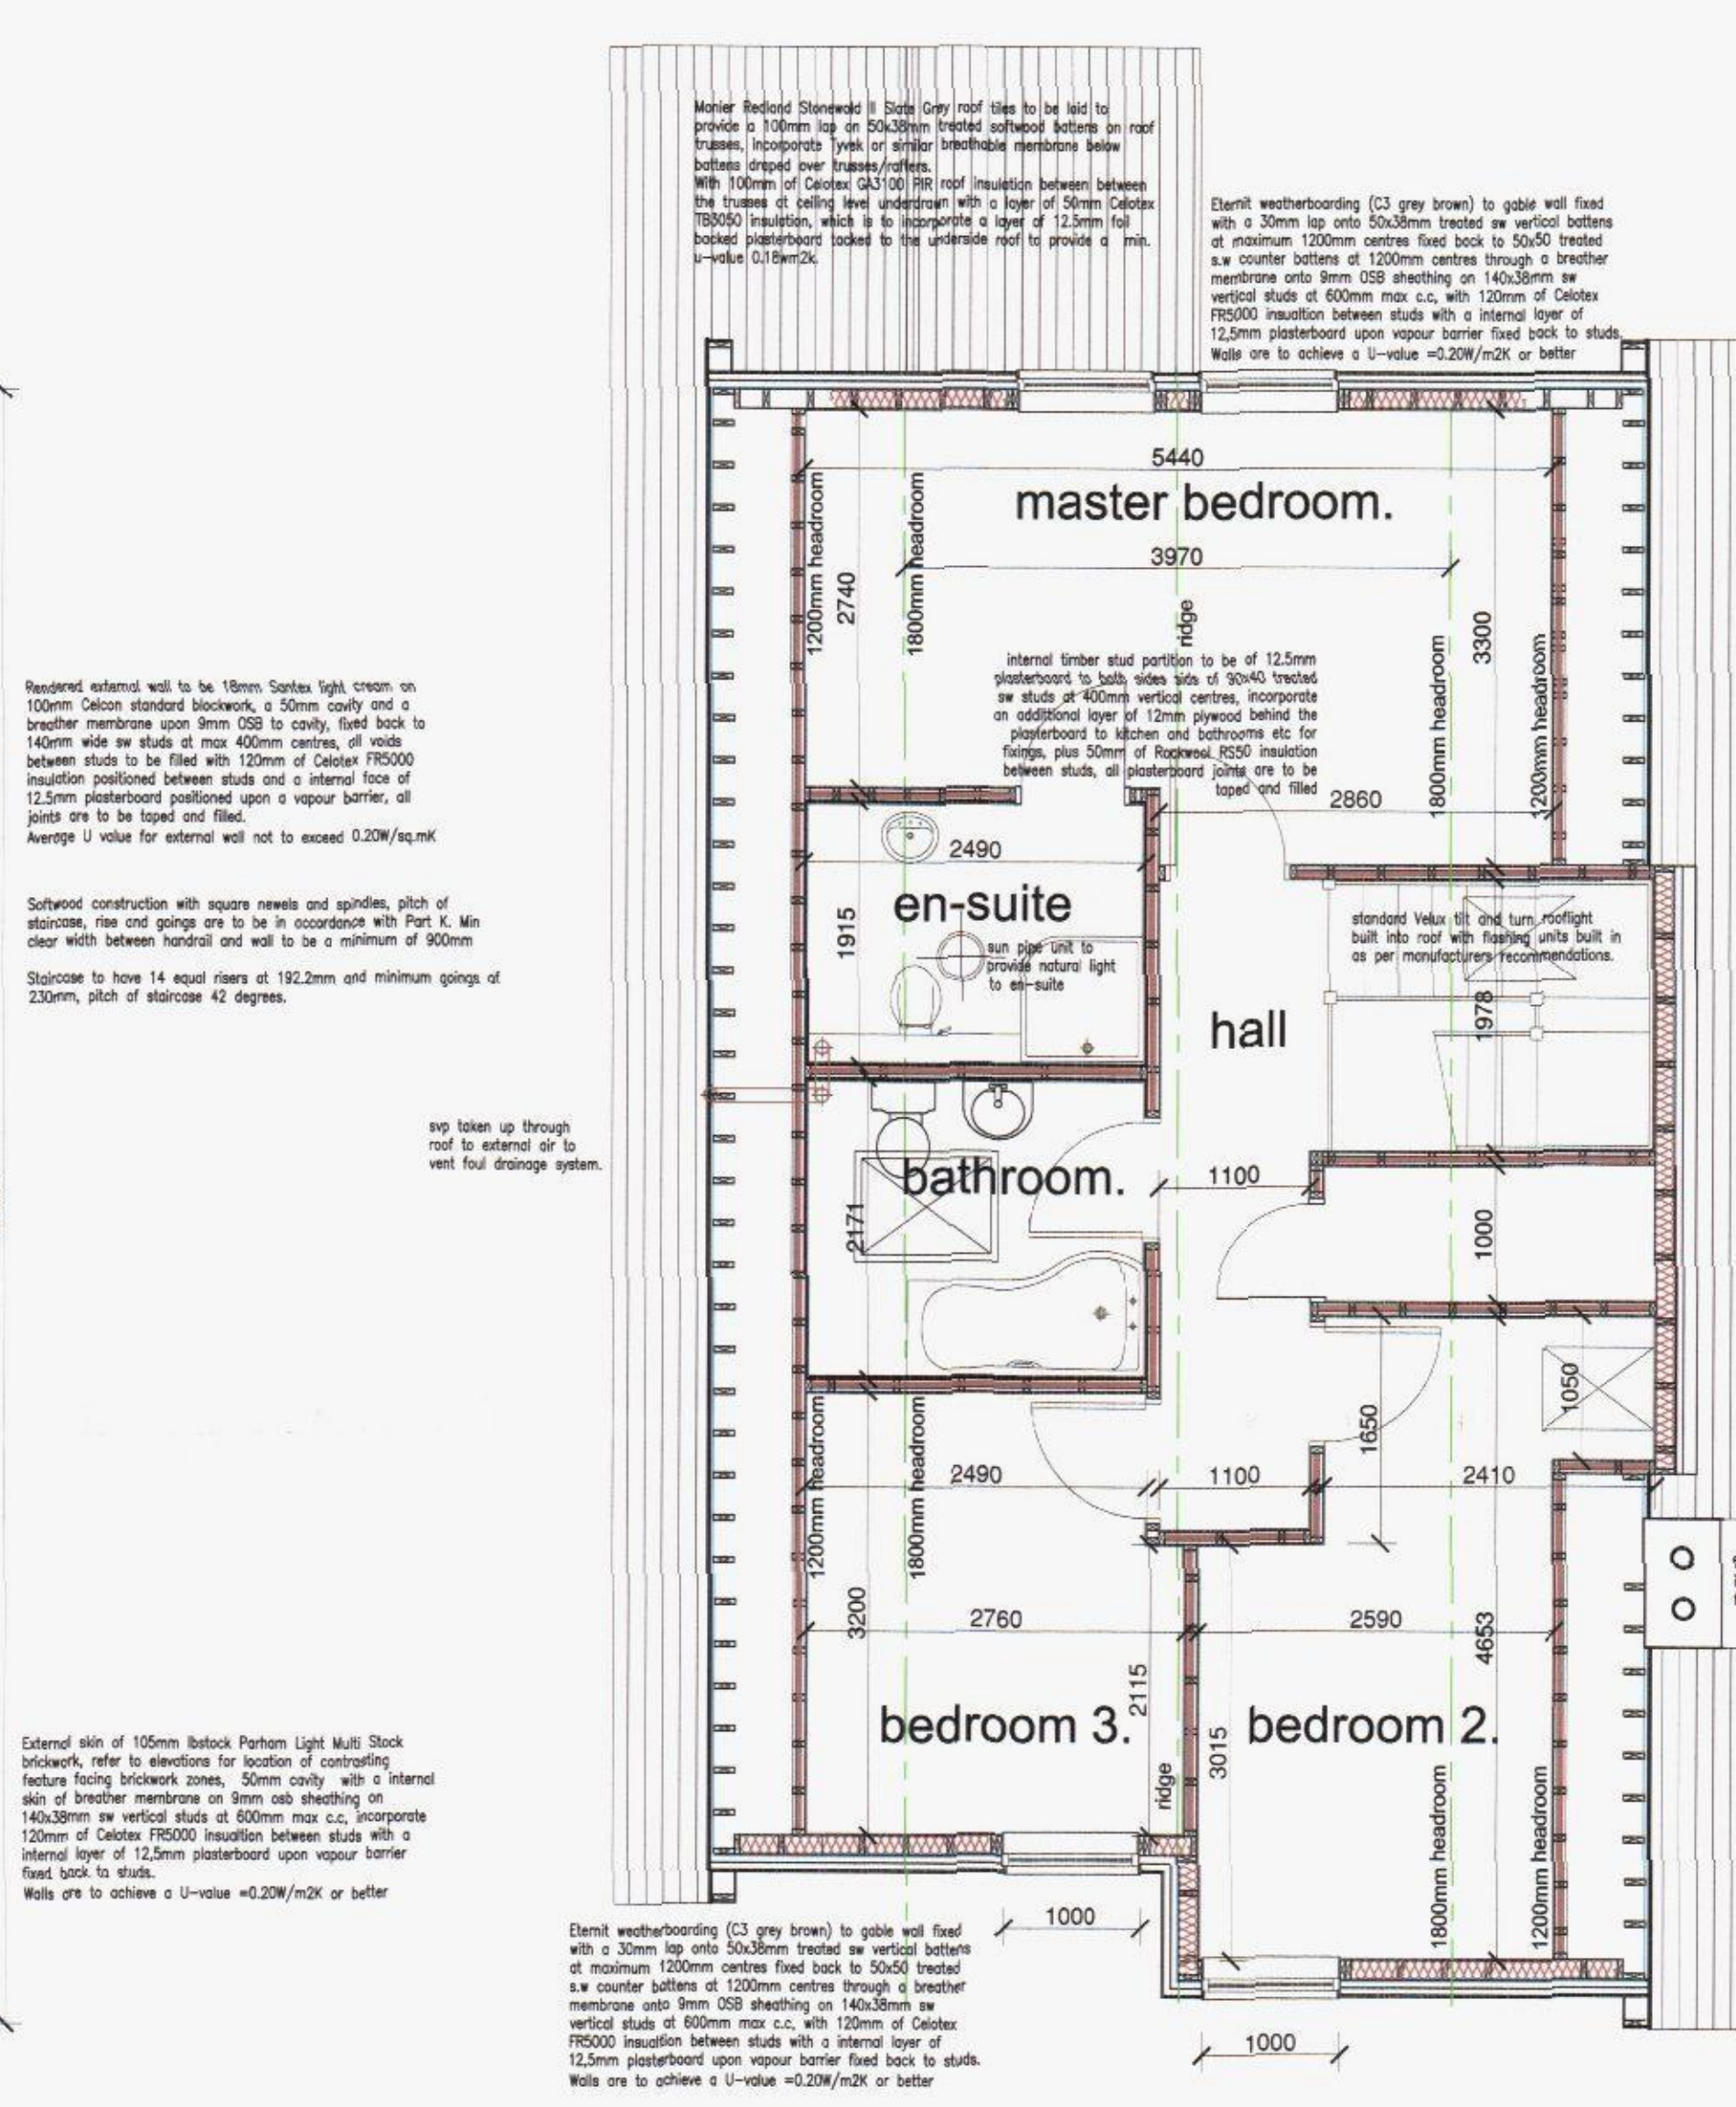

first floor plan - Plots Two & Three
scale 1:50

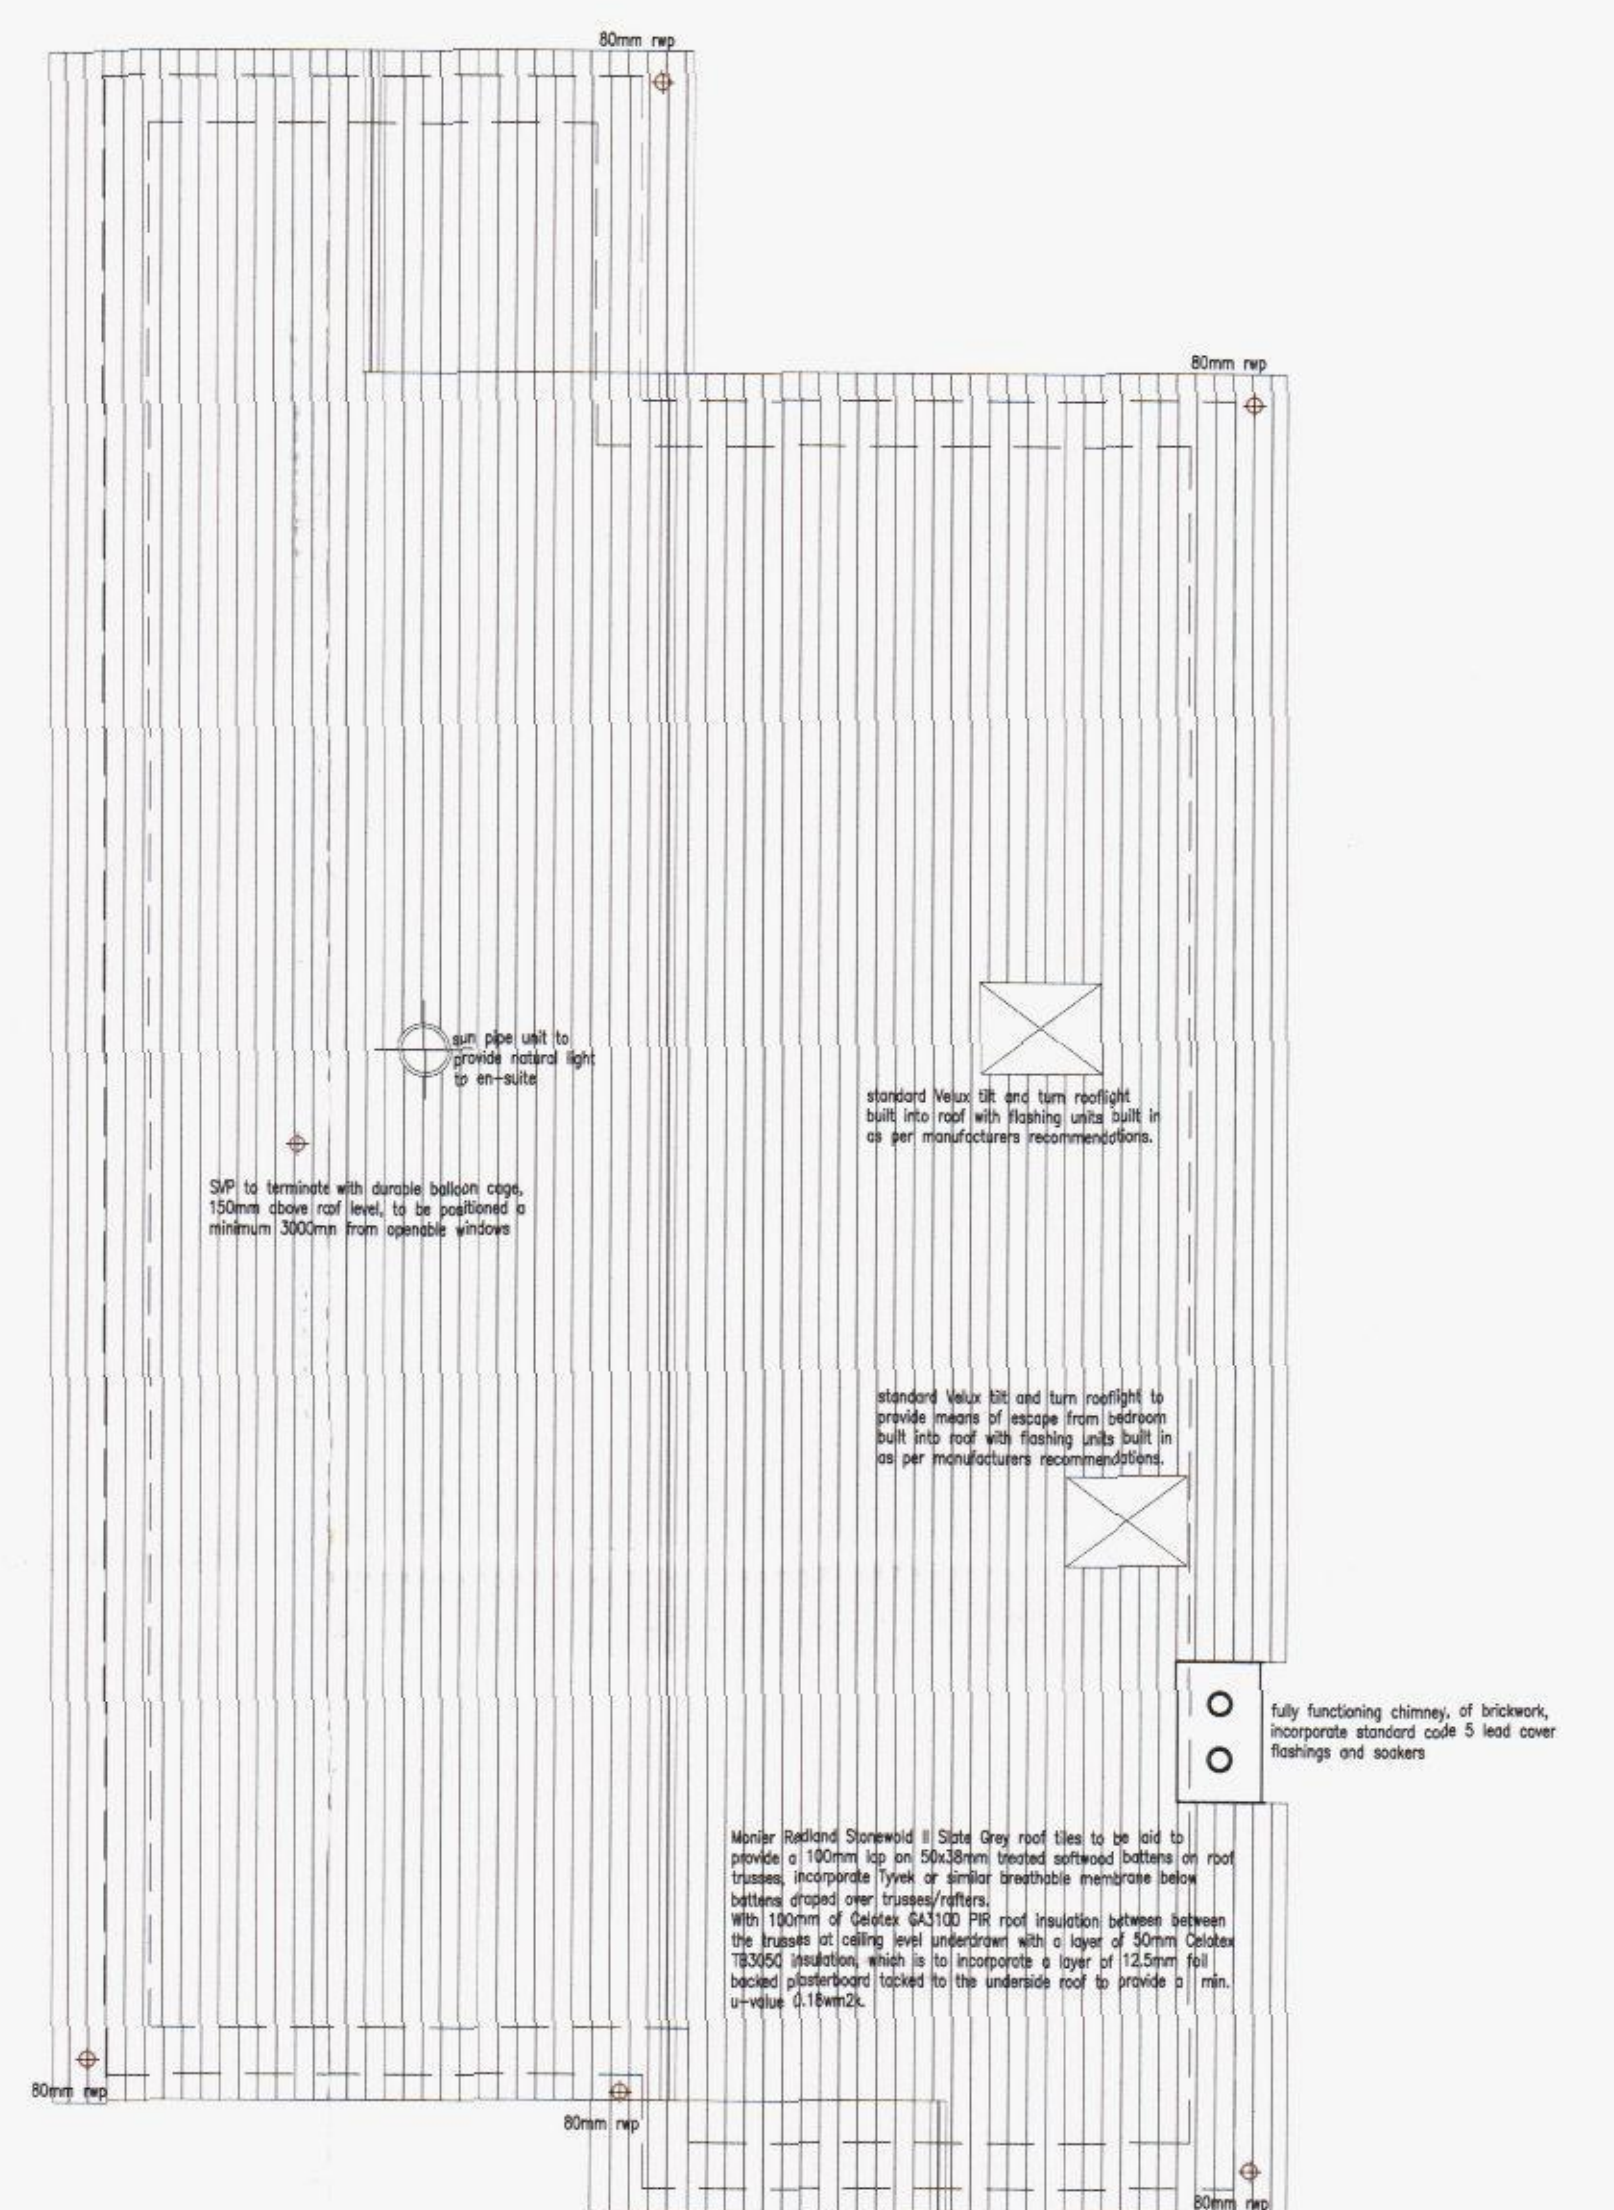

roof plan - Plots Two & Three
scale 1:50

revision	notes	date	drawn	check	revision	notes	date	drawn	check	revision	notes	date	drawn	check	client	notes
															Boundstone	
																this drawing is the copyright of the Holman Reading partnership llp and must not be reproduced in whole or part or used for the execution of works without their permission. all dimensions to be checked on site prior to commencement of construction works and the architect notified of any discrepancy. figured dimensions are to be used in preference to scaled dimensions. no deviation from this drawing will be permitted without prior consent of the architect. all drawings are prepared subject to a full measured and structural survey of the buildings and site. all structural work is subject to the appointment of a structural engineer to confirm and agree the structural proposals. os promap licence no. 100020449.
																scale width 100mm @ a1 - 50mm @ a3
																project Proposed 3 no. dwellings Land adjacent Crows Nest PH Waterlooille drawn mmh date Jan 13 checked status Const detail Unit Two & Three Plans a1 scale as shown a3 scale 8307 -12



hrp architects

18 Limberline Spur
hilsae, portsmouth, hampshire, po3 5hj

tel: 023 9269 1843
fax: 023 9263 9722
email: info@hrp-architects.com
website: hrp-architects.com

holman reading partnership llp