





Proposed NE/Front Elevation

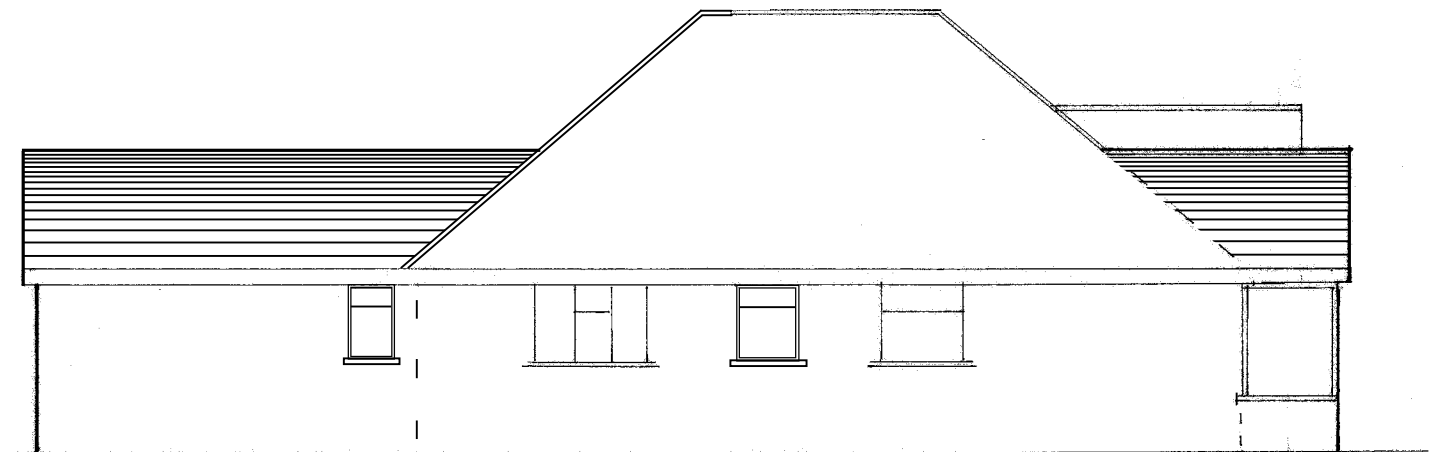

Proposed SE/Side Elevation

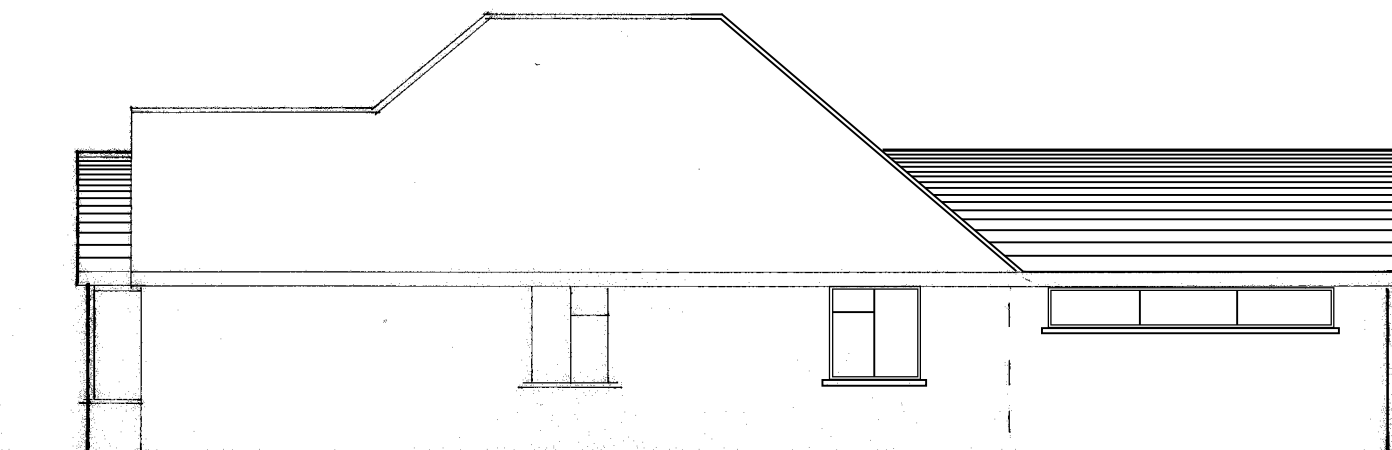

Proposed NW/Side Elevation



Proposed SW/Rear Elevation

These Plans have been prepared for the purpose of obtaining Planning Permission and/or Building Regulation Approval for the work shown thereon only and should not be used for any other purpose.

© These Plans remain the copyright of the architect and must not be copied or reproduced in any way without written permission with the exception of Local Authorities for Planning Purposes

1 0 1 2 3 4
Metres @ 1:100 Scale



Andrew R Dunks

BSc(Hons) MRICS MBEng

Chartered Surveyor and Building Engineer

Unit 1, Brambles Enterprise Centre
Waterlooville, Hants, PO7 7TH
Tel: (023) 9225 3034
e-mail: plans@dunks.freemove.co.uk

Proposed Alterations & Extension
84 Stakes Hill Road
Waterlooville
For Mr & Mrs P Kerry
Scale - 1:100 at Page Size A3
Date - December 2012

Drawing No. 3757/4 - Rev E