


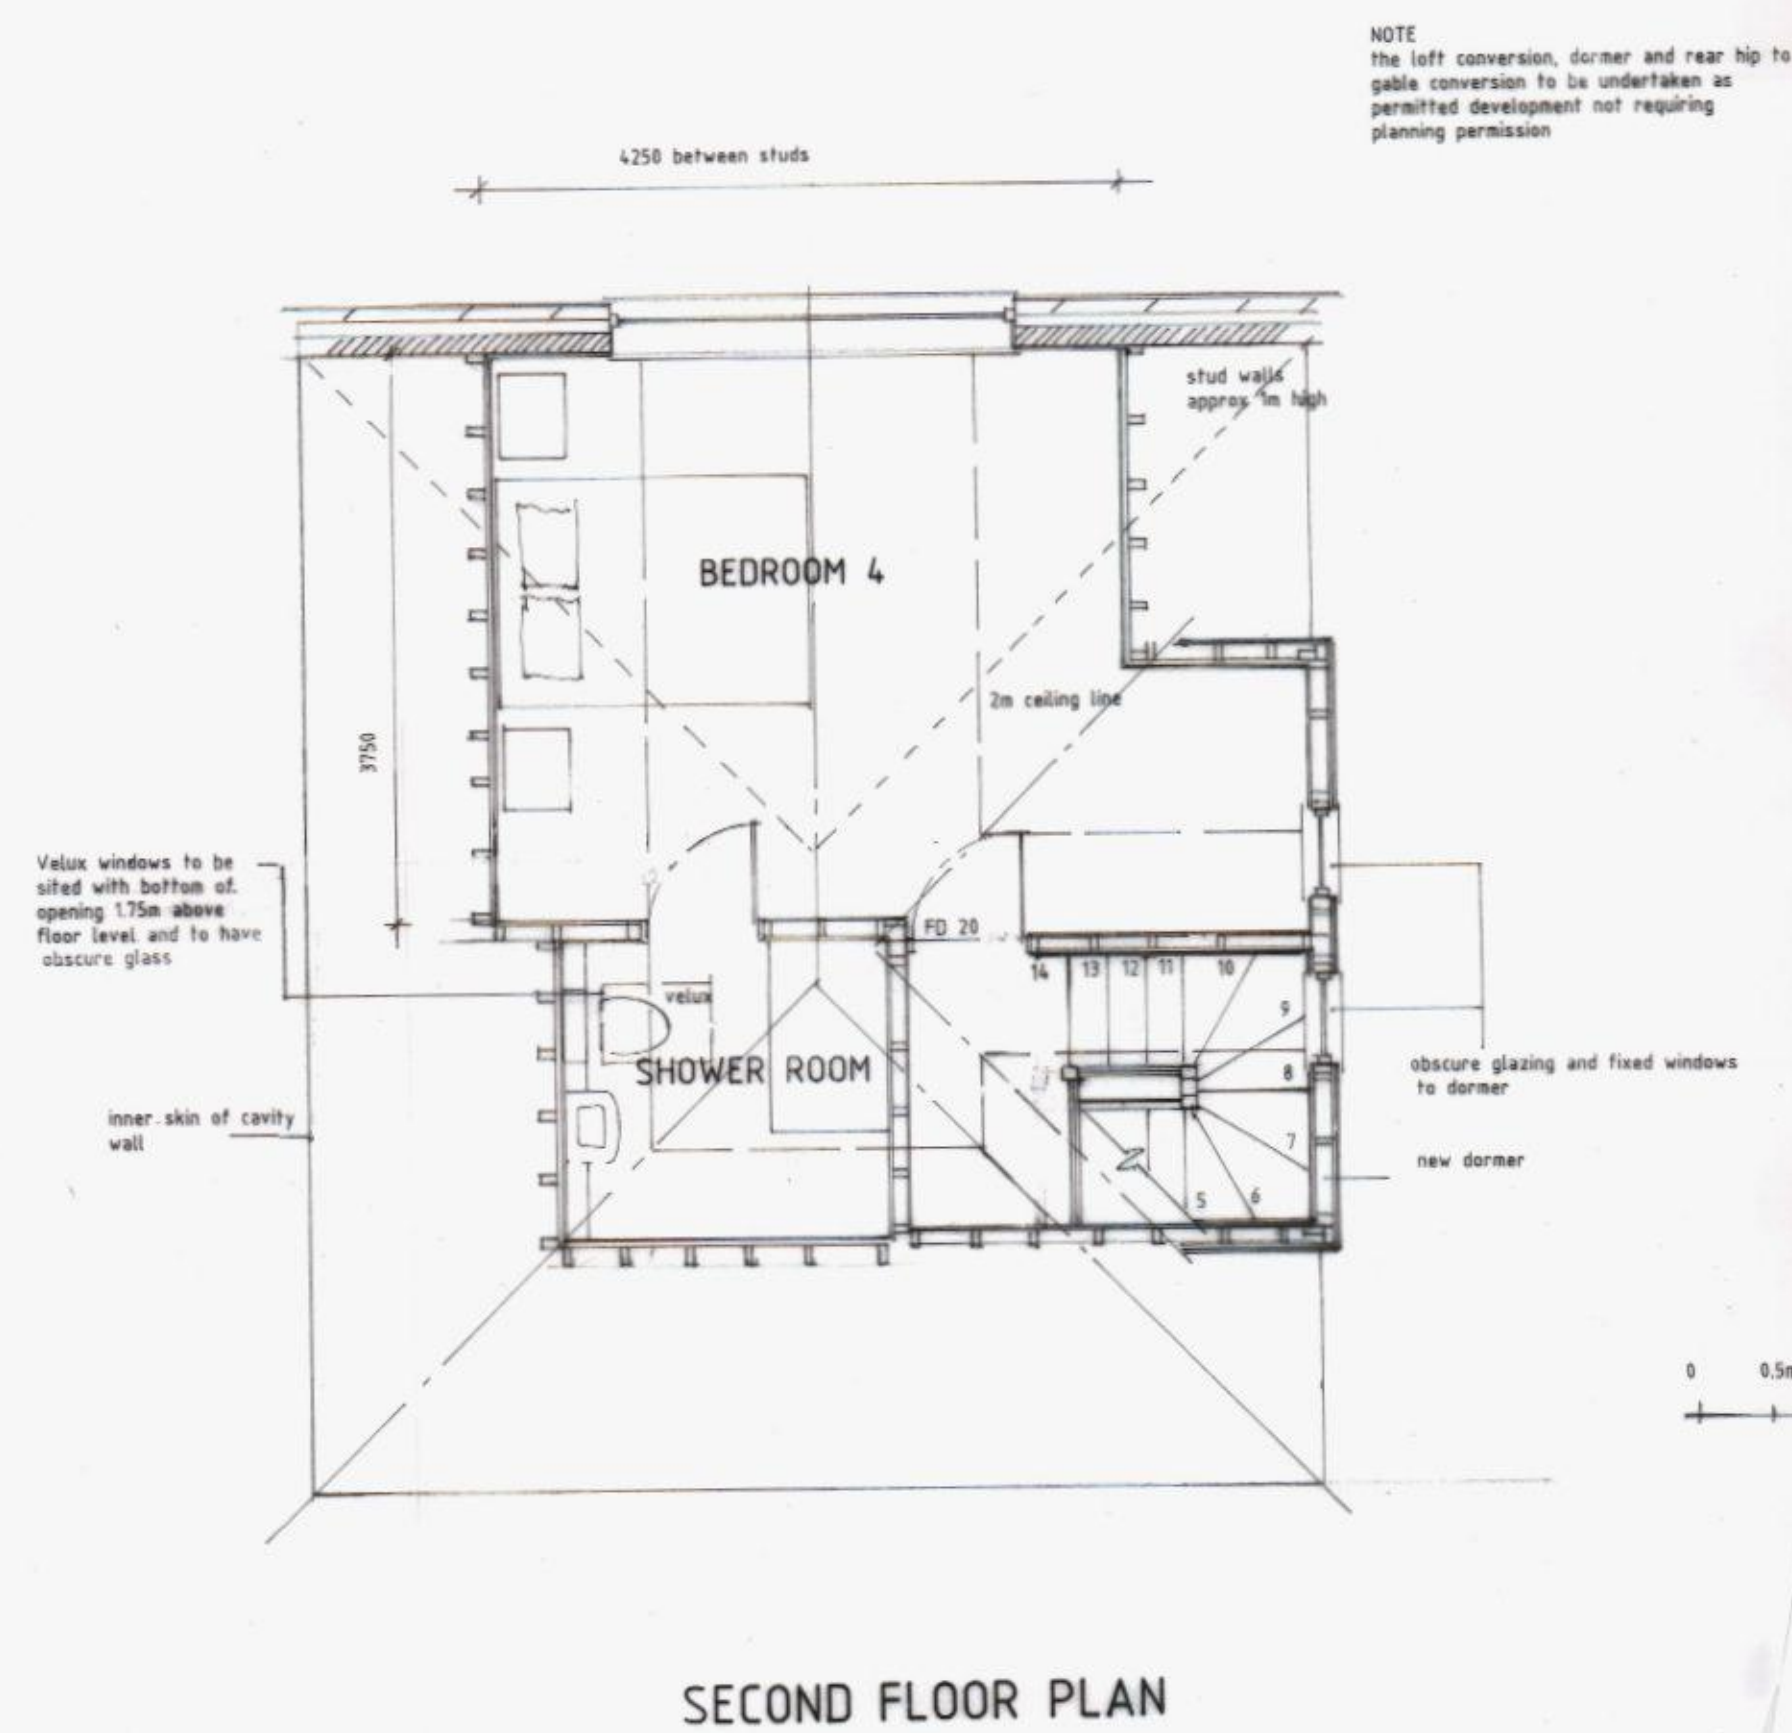

HAVANT BOROUGH
COUNCIL
- 1 OCT 2013
RECEIVED

28.09.2013 Velux window to side of bedroom 4 omitted, velux to shower room shown to be 1.75m above floor with obscured glazing.

LOFT CONVERSION, REAR EXTENSION & ALTERATIONS

51 THE DALE
WIDLEY
WATERLOOVILLE
HAMPSHIRE
PO7 5DB

MR & MRS SHAWL

DRAWING: PROPOSED FIRST & SECOND FLOOR PLANS

SCALE:

DRG No. 1016/3 DATE: AUGUST 2013



Space & Style Home Design
 Cornerways
 Gomer Lane
 Alverstoke
 Hampshire
 PO12 2QW
www.spaceandstyle.co.uk
 Tel: 02392 525 100

This drawing is to be read in conjunction with any accompanying calculations, drawings, notes or specification. All dimensions on site supersede drawing and to be checked and verified by contractor prior to ordering materials. Any discrepancies or changes to be referred to Space & Style Home Design.

© Copyright 2013 this drawing cannot be copied, reproduced or used without the consent of Space & Style Home Design.