


NOTE : THIS DRAWING IS NOT A SPECIFCATION OF WORK AND IS ONLY FOR THE PURPOSE OF GAINING TOWN PLANNING AND BUILDING REGULATION APPROVALS.
ALL DETAILS/DIMENSIONS MUST BE CHECKED ON SITE BEFORE COMMENCEMENT OF WORK BY CONTRACTOR

concrete interlocking
tiles with matching hip
and ridge tiles


rainwater goods in
plastic

face brickwork


upvc d/glazed
window

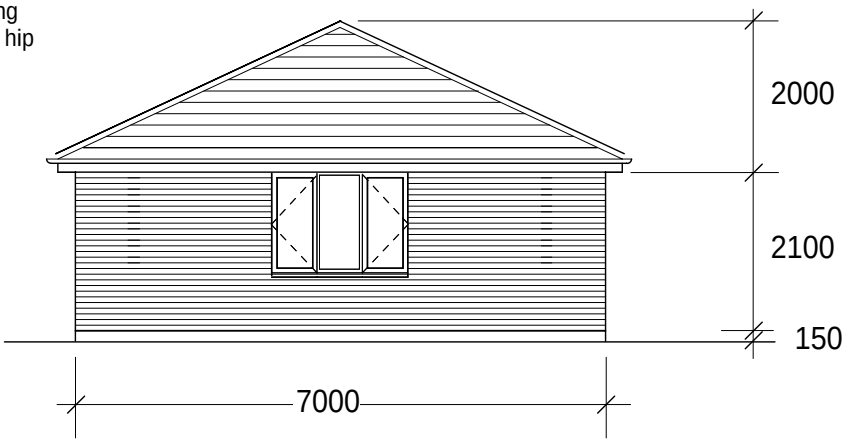


Proposed South Elevation

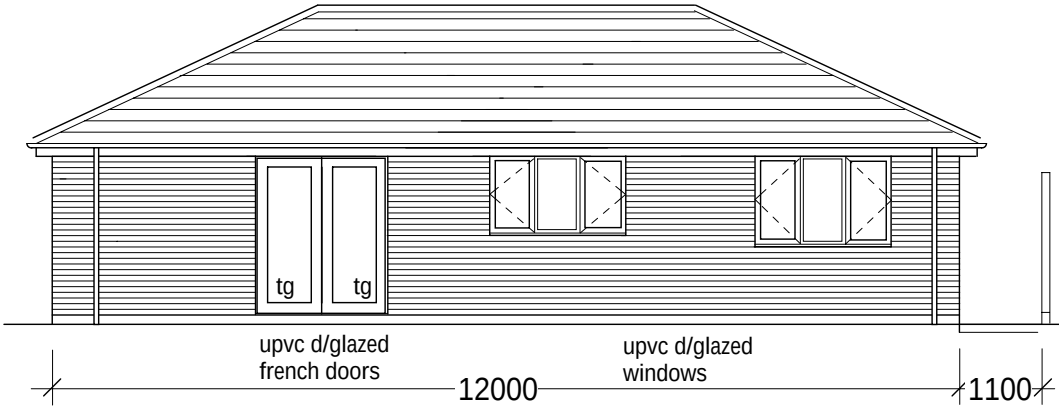


Proposed West Elevation

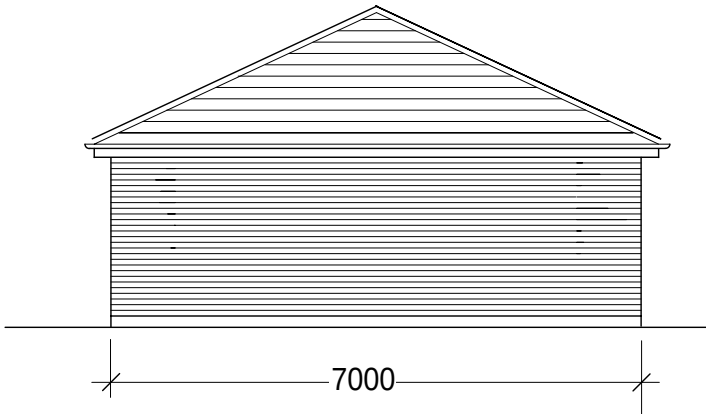


Proposed North Elevation

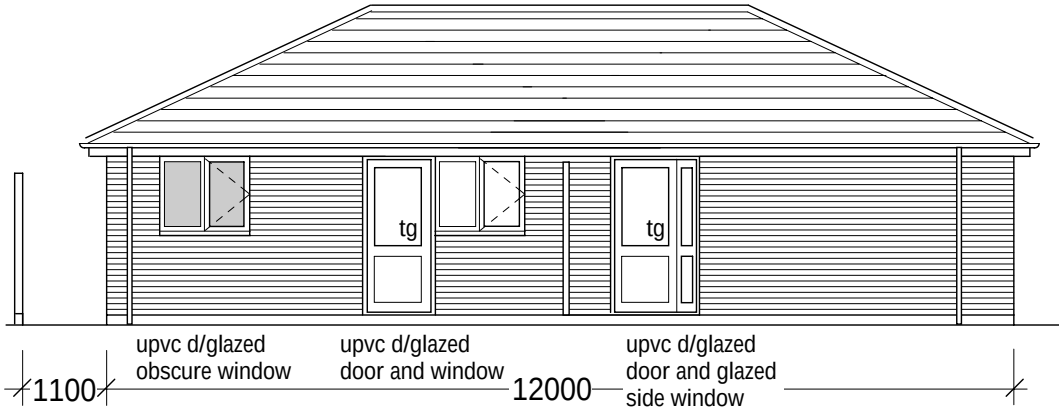

Proposed East Elevation

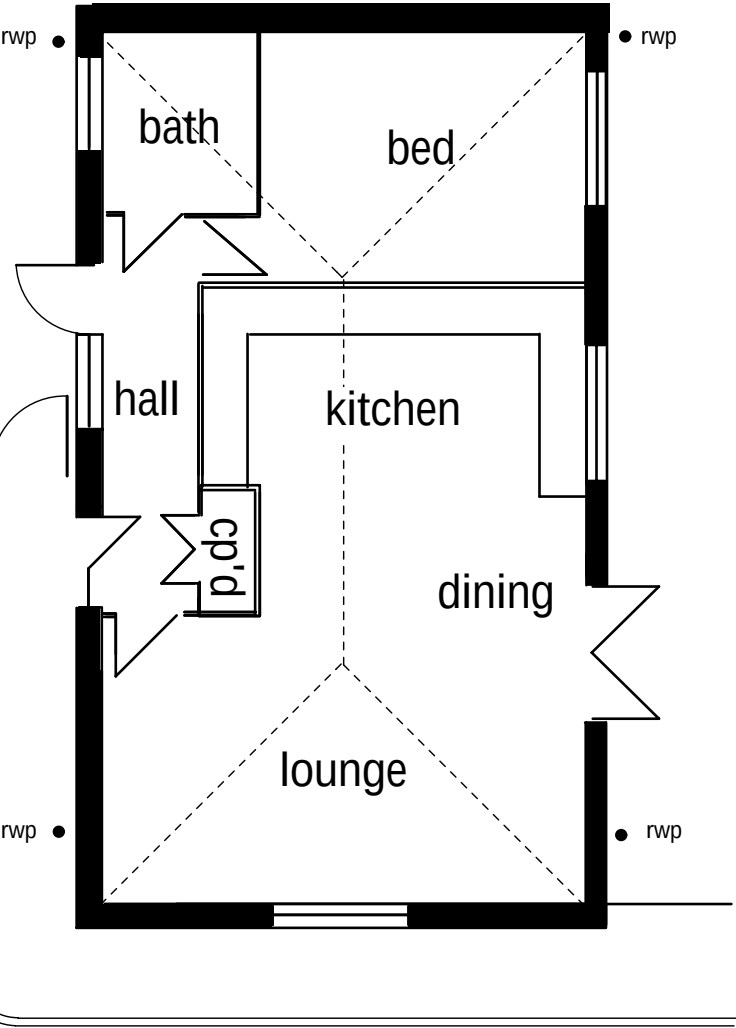

Proposed Ground floor Plan

 

Scale 1 : 100

Proposed Development at No.111 London Rd, Cowplain, Hants.
Proposed Ground Floor Plan and Elevations for 1 Bed Bungalow
Scale 1 : 100
A3 @ Dwg No. 160413pl2