


SUPERSEDED




3 KEY PLAN
SCALE 1:500

KEYPLAN

 

NOTES

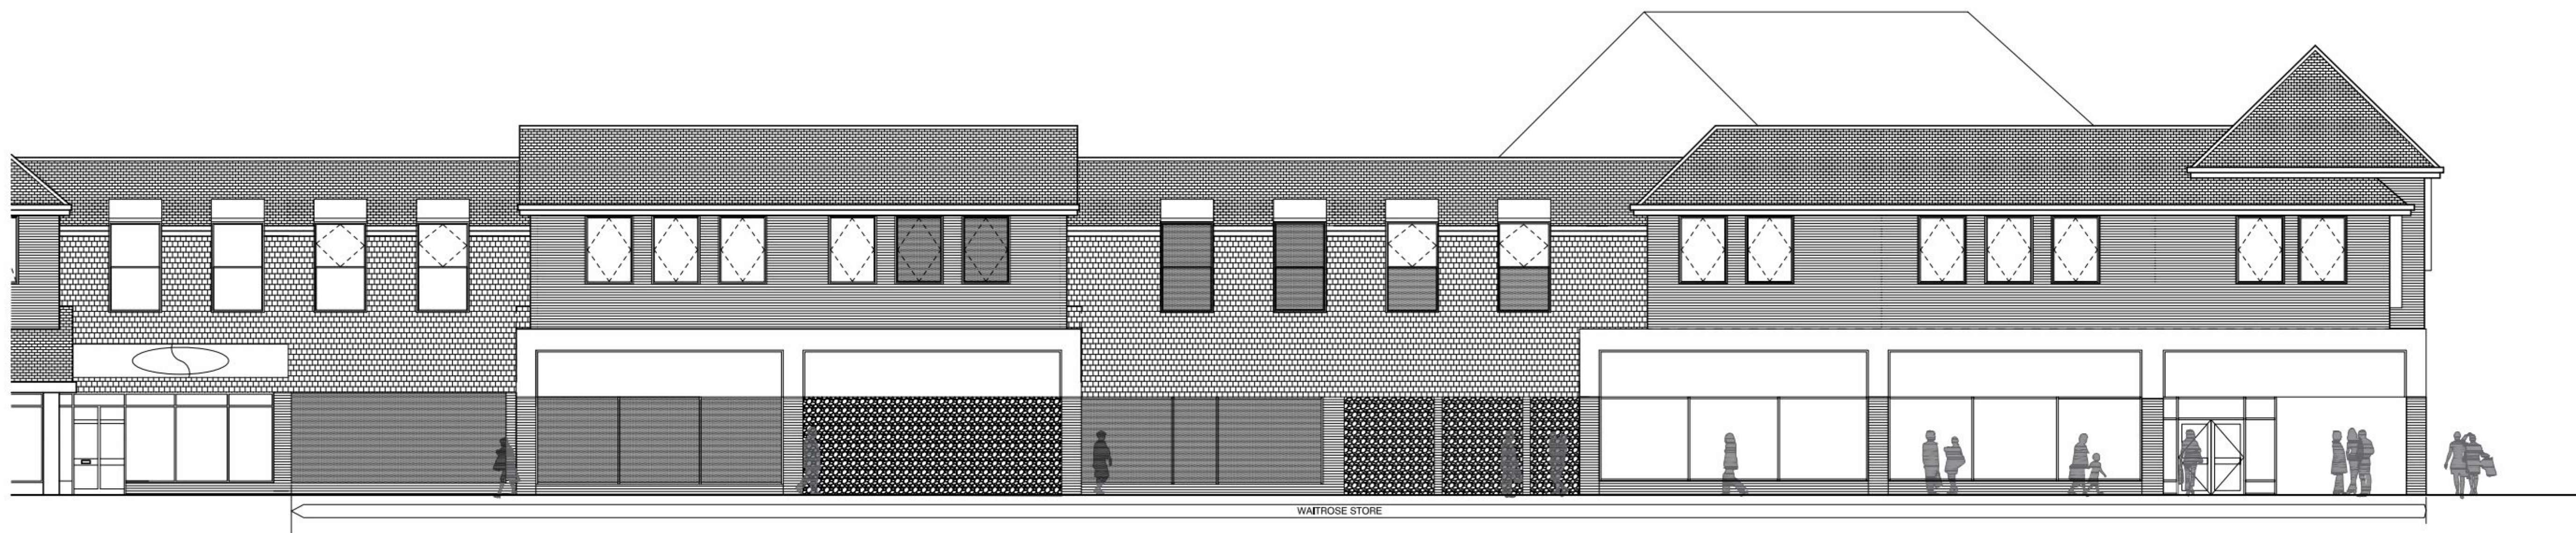

1 PROPOSED NORTH STREET ELEVATION
SCALE 1:100



2 PROPOSED ELEVATION TO THE PALLANT
SCALE 1:100

REV: A BY: SL CDR: HG DATE: 12.03.13
DRAWING UPDATED FOLLOWING COMMENTS
FROM MATT SINFIELD

PROJECT
WAITROSE HAVANT
CORPORATE SIGNAGE APPLICATION

TITLE:
SOUTH & EAST ELEVATIONS
EXISTING

DRAWING NO:	REV:	SCALE @ A1
12-092-02-YE(PJ)-001	A	1:100
BY:	CHK:	DATE:
SL	HG	14.02.13

KEYS USED IN THIS DRAWING:

INFORMATION

B+R ARCHITECTS

Suncourt House 19-25 Essex Road London N1 8LN
T 020 3227 0800 E design@bandi-arch.com
www.bandi-arch.com