




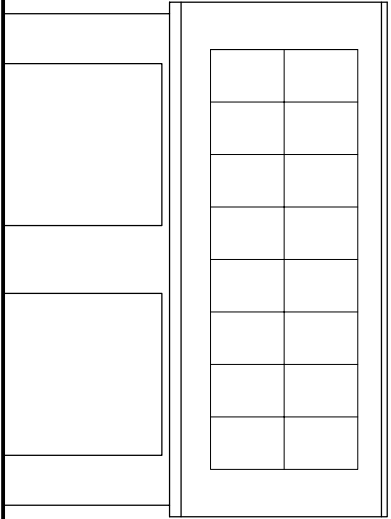


Garage Elevation 1

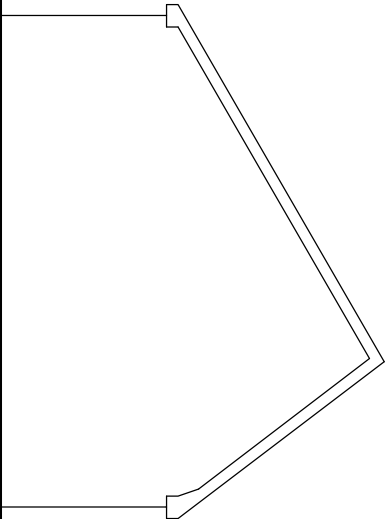



Garage Elevation 2

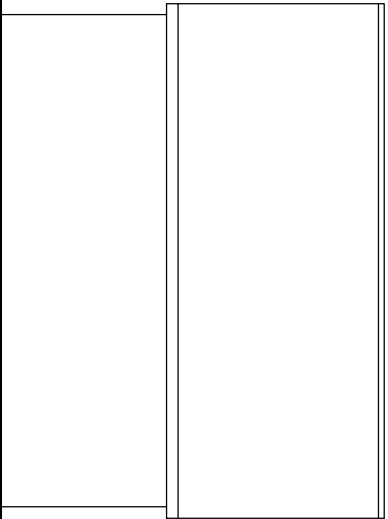


Garage Elevation 3

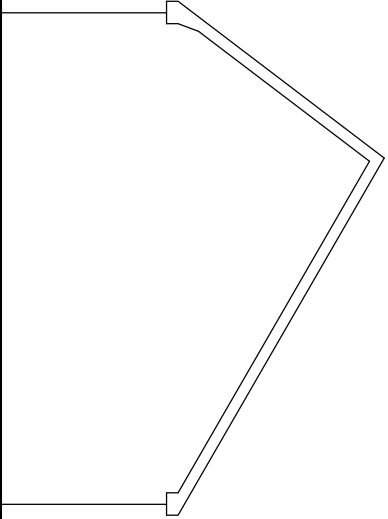


Garage Elevation 4

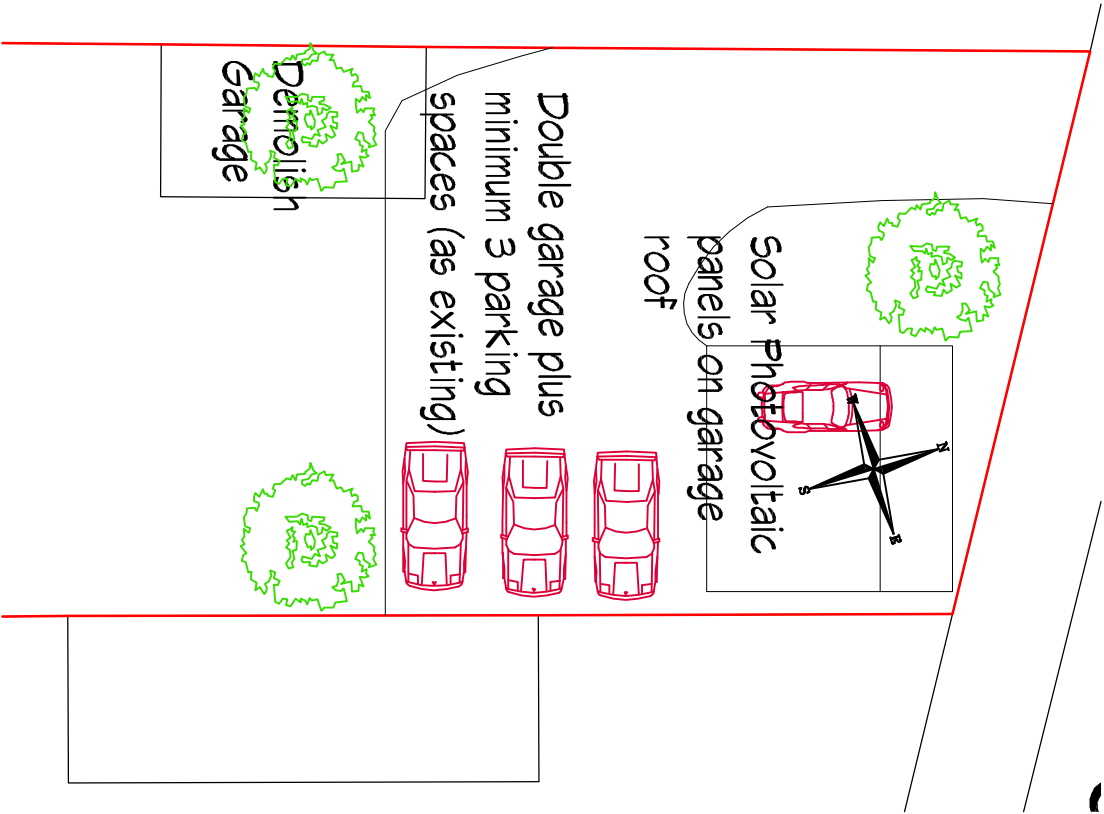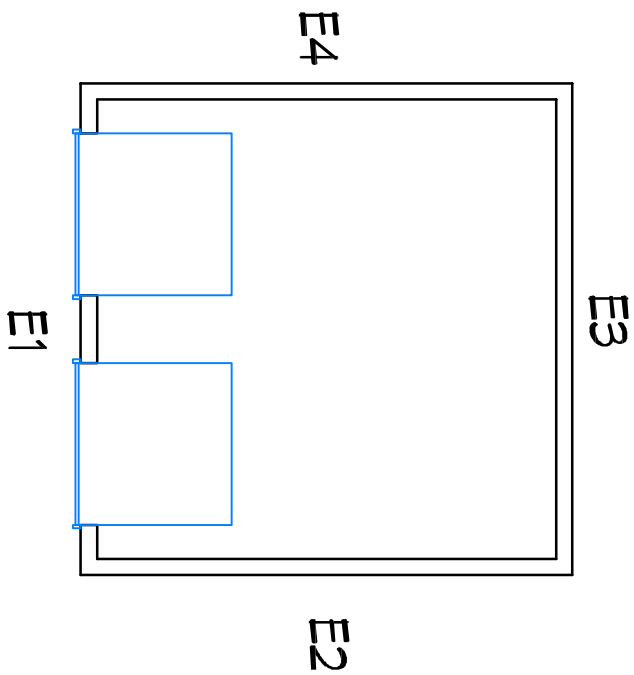

Site Plan showing parking provision

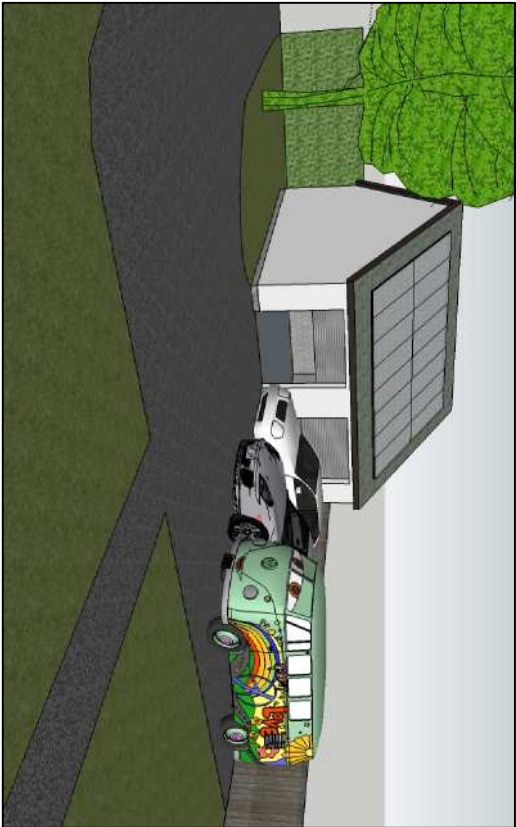

Garage View inc Parking

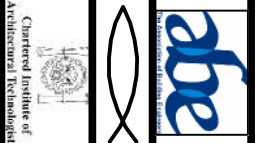			
Project Proposed Replacement of T6 Southwood Road, Hagling Island, Portsmouth for Mr & Mrs Greenwood		Drawing Garage and Parking Plan	
Chris Yorke Design & Architectural Services Tigh Mor, Southgore Lane, North Leverton, Retford, DN22 0AA. Tel: 01427 884026		Scale 1:100 & 1:200	
		Date Oct 2012	
		Drawn C.J.Y.	
		Drawing Number PCOT9/05	
		Sheet A3	
		Revision	