


HAVANT BOROUGH
COUNCIL
19 JUL 2013
RECEIVED

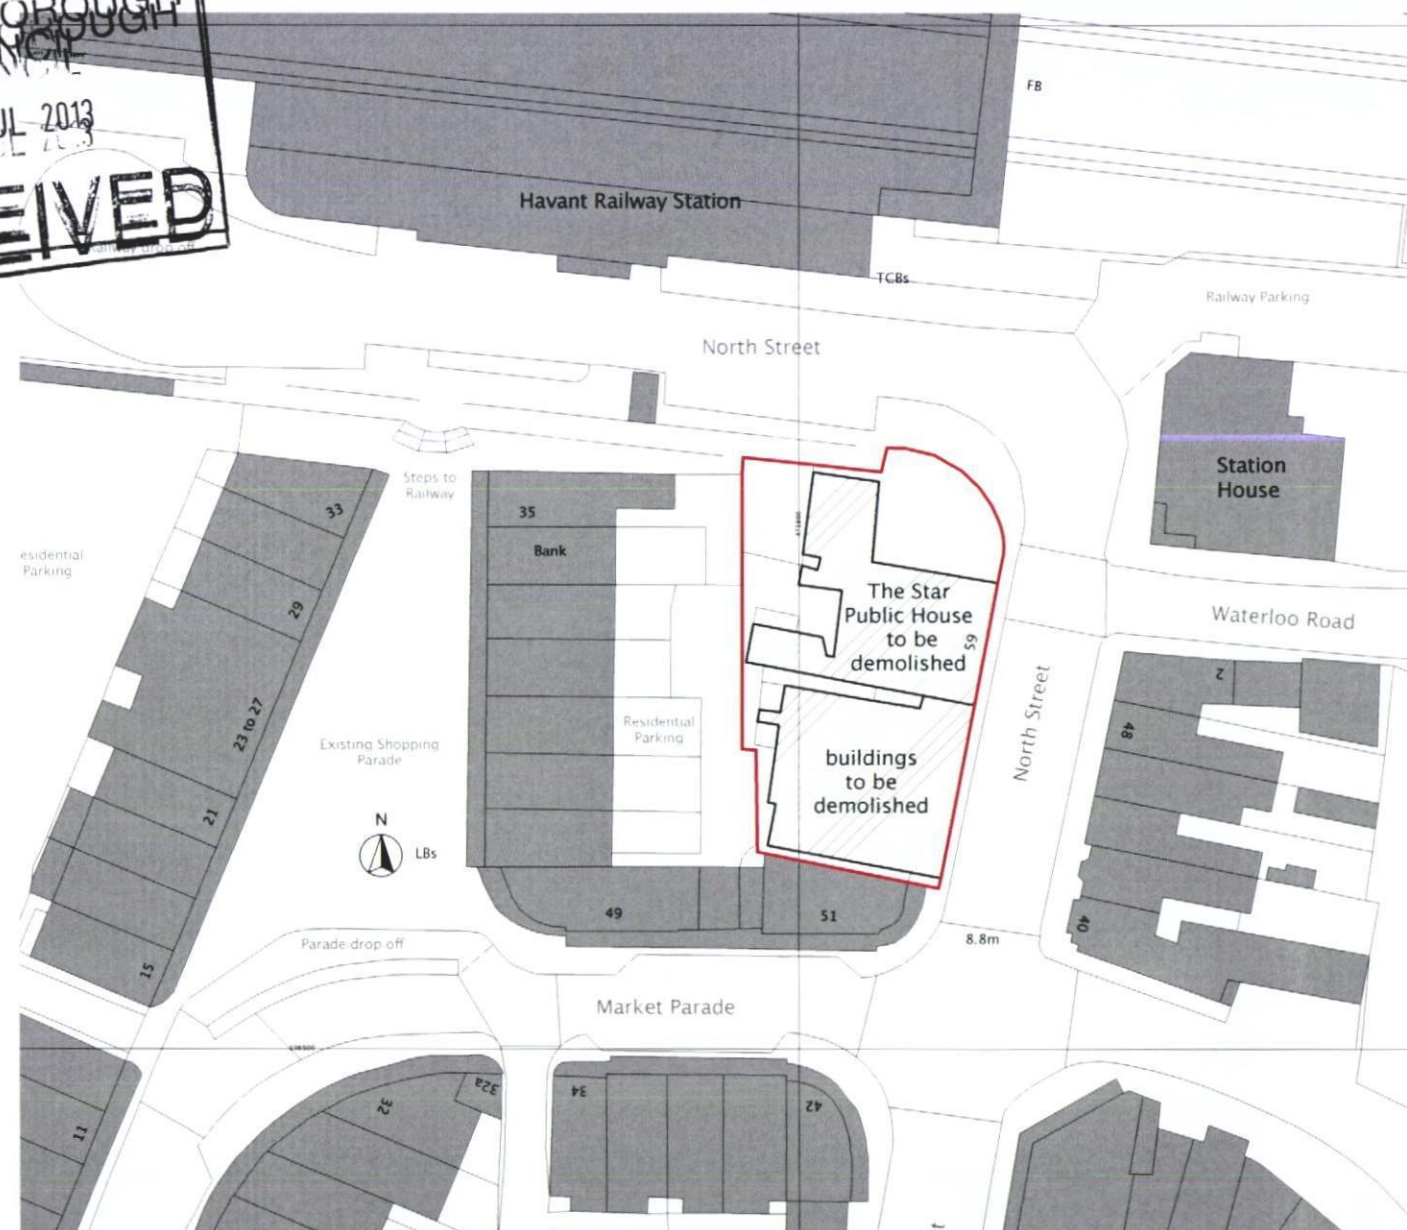

Site Plan indicating area to be demolished



View of the existing Star Public House along North Street



Existing Star Public House viewed from the Railway



View of the existing Star Public House and gardens viewed from Waterloo Road

Drawing Key:

-  Existing Buildings to be demolished (Shown Hatched)
-  Red line indicated on photos demonstrate extent of buildings to be demolished



View of the existing Star Public House along North Street



Existing Star Public House viewed from the Railway access road

CLIENT
**Hampshire and
Regional Ltd**

PROJECT
**Market Parade
Havant**
Public House demolition

HGP
ARCHITECTS

FURZEHALL FARM, WICKHAM ROAD
FAREHAM, HAMPSHIRE, PO16 7JH
T: 01329 283 225
F: 01329 237 004
E: EMAIL@HGPARCHITECTS.CO.UK
W: WWW.HGPARCHITECTS.CO.UK

Scale: 1:500 & 1:2500
Date: June 2013

Drawn by: SR
Checked by: GG

Drawn by: SR
Checked by: GG
Drawing No: 10.135.003



HGP Architects Ltd
Copyright Reserved

Rev	Date	Description	By	PM
1		REVISIONS		