




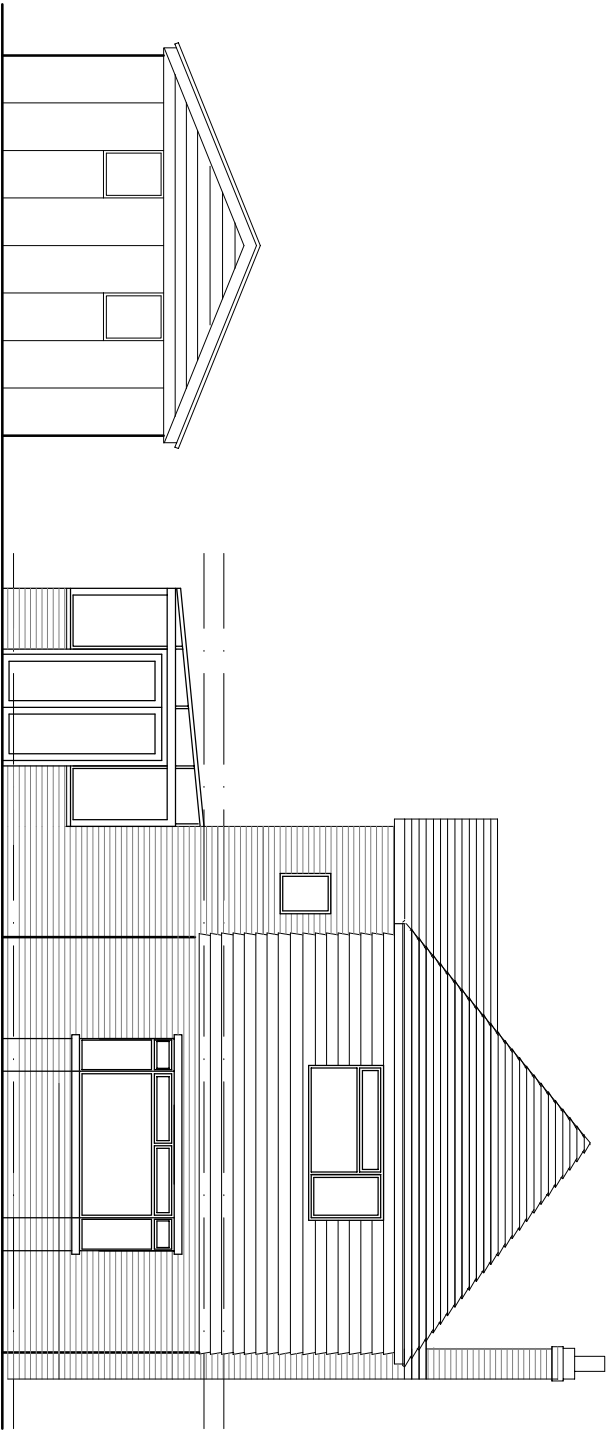


South Elevation as existing

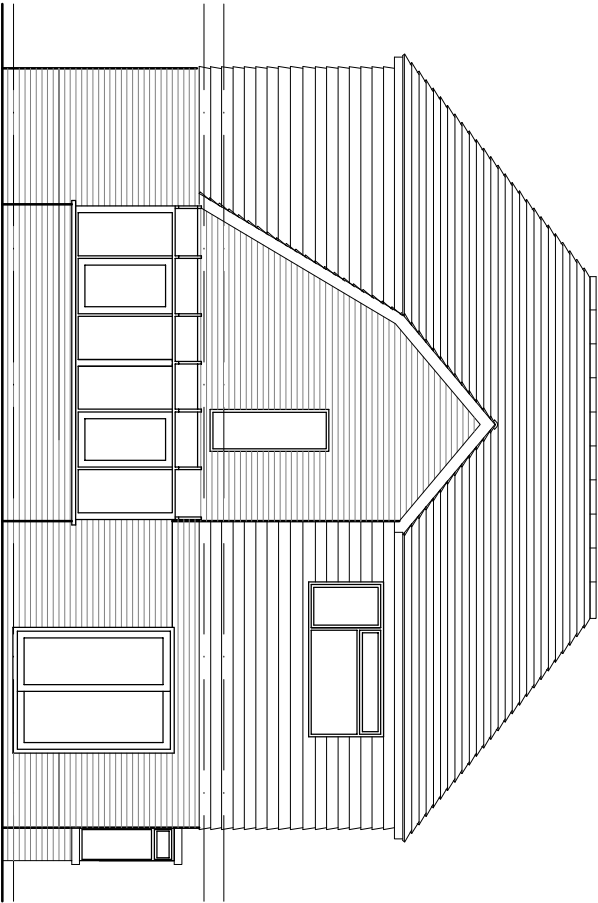

West Elevation as existing

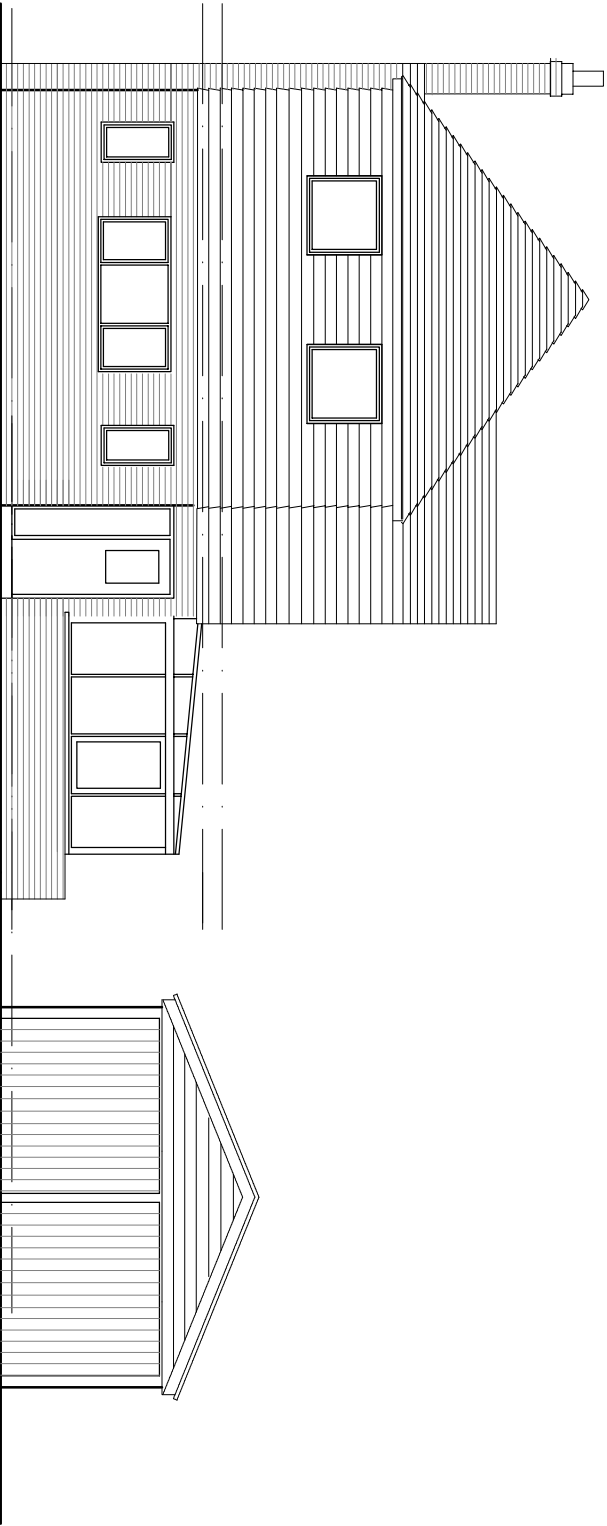

North Elevation as existing

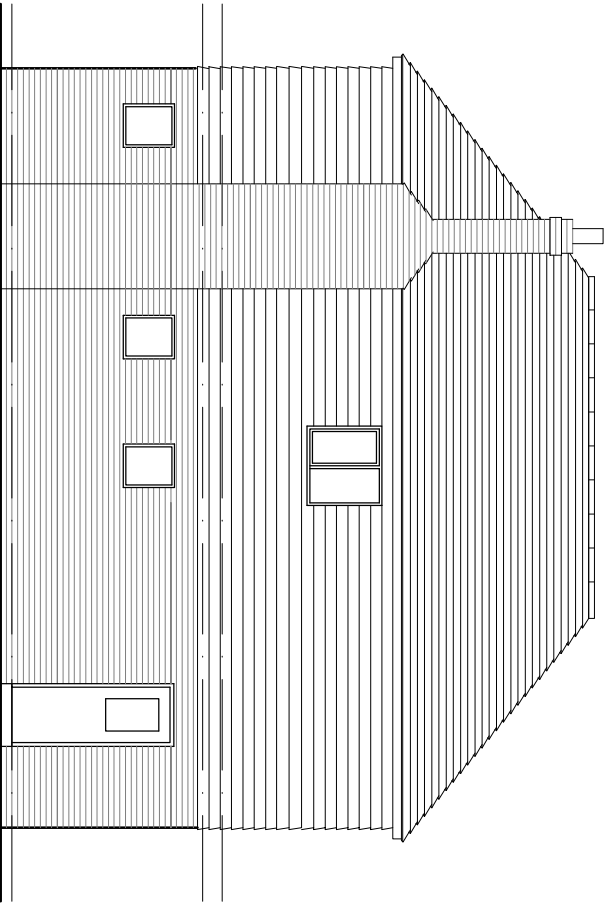

East Elevation as extg



*R.J.N.Day Dip. Arch.*

Proposed extension to No 51  
Longwood Avenue Cowplain

CLIENT  
Mr. & Mrs. J. Smith

TITLE  
Elevations as Existing

STATUS  
For Planning Application

SCALES  
1 : 100      July 2013      R.J.N.D.

JOB NO.      DRAWING NO.      REVISION  
0313      10      -

Original paper size A3