




Materials Schedule	
Roof	- terracotta concrete interlocking tiles matching half round ridge and hip tiles
Walls	- orange/red facing bricks generally red features
Fascia	- white Upvc
Gutters	- black Upvc
Windows	- white Upvc
Front Door	- hardwood

HAVANT BOROUGH
COUNCIL
18 JUL 2013
RECEIVED


front elevation

side elevation plot 60

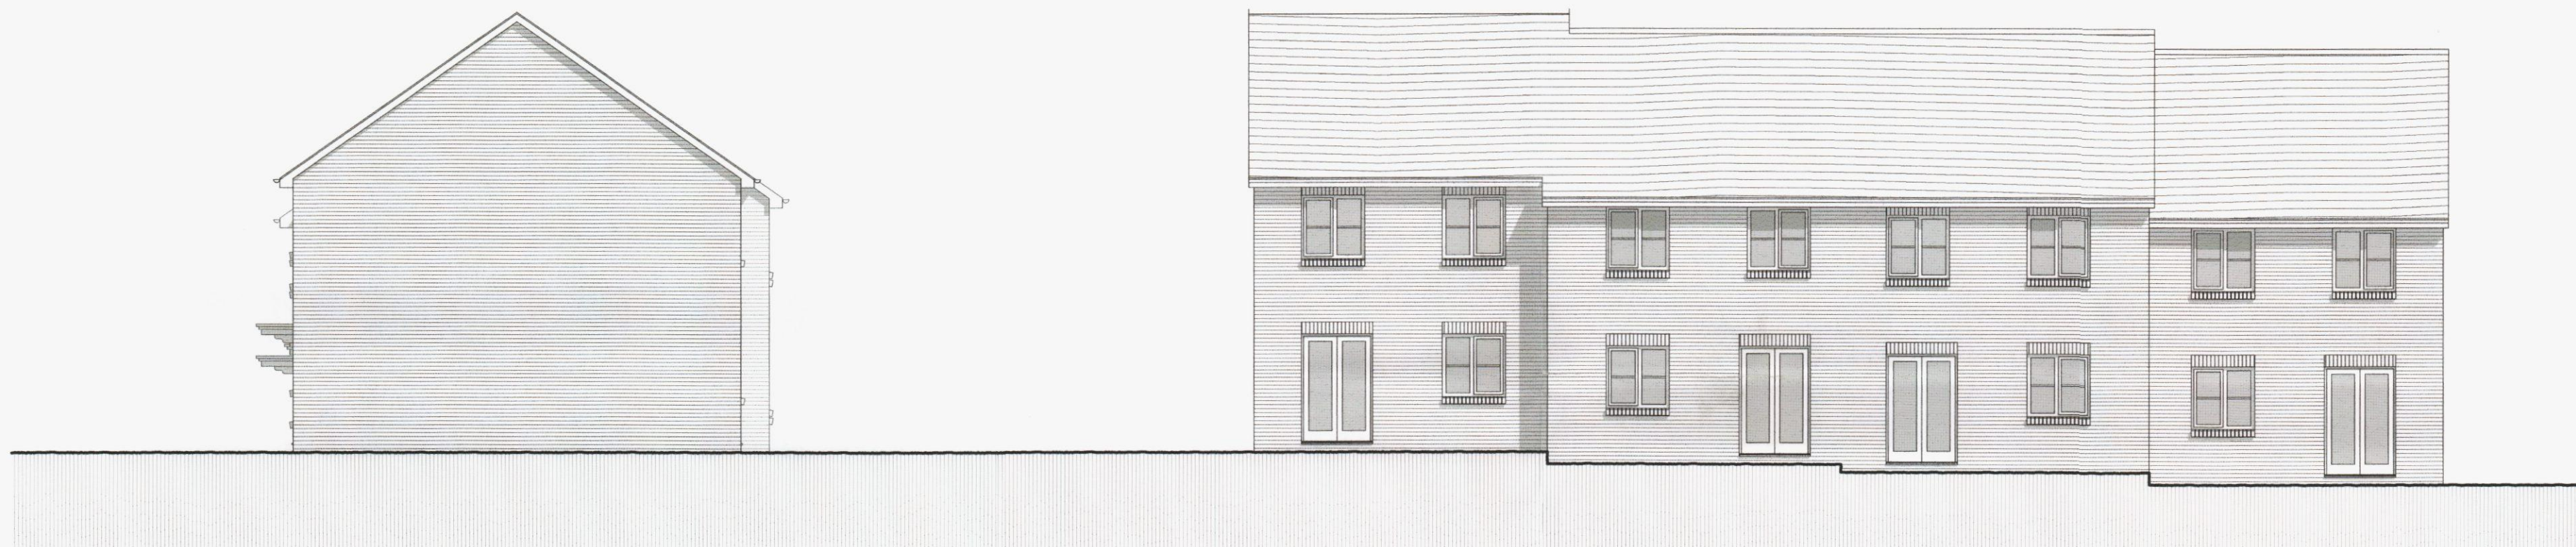


side elevation plot 63

rear elevation

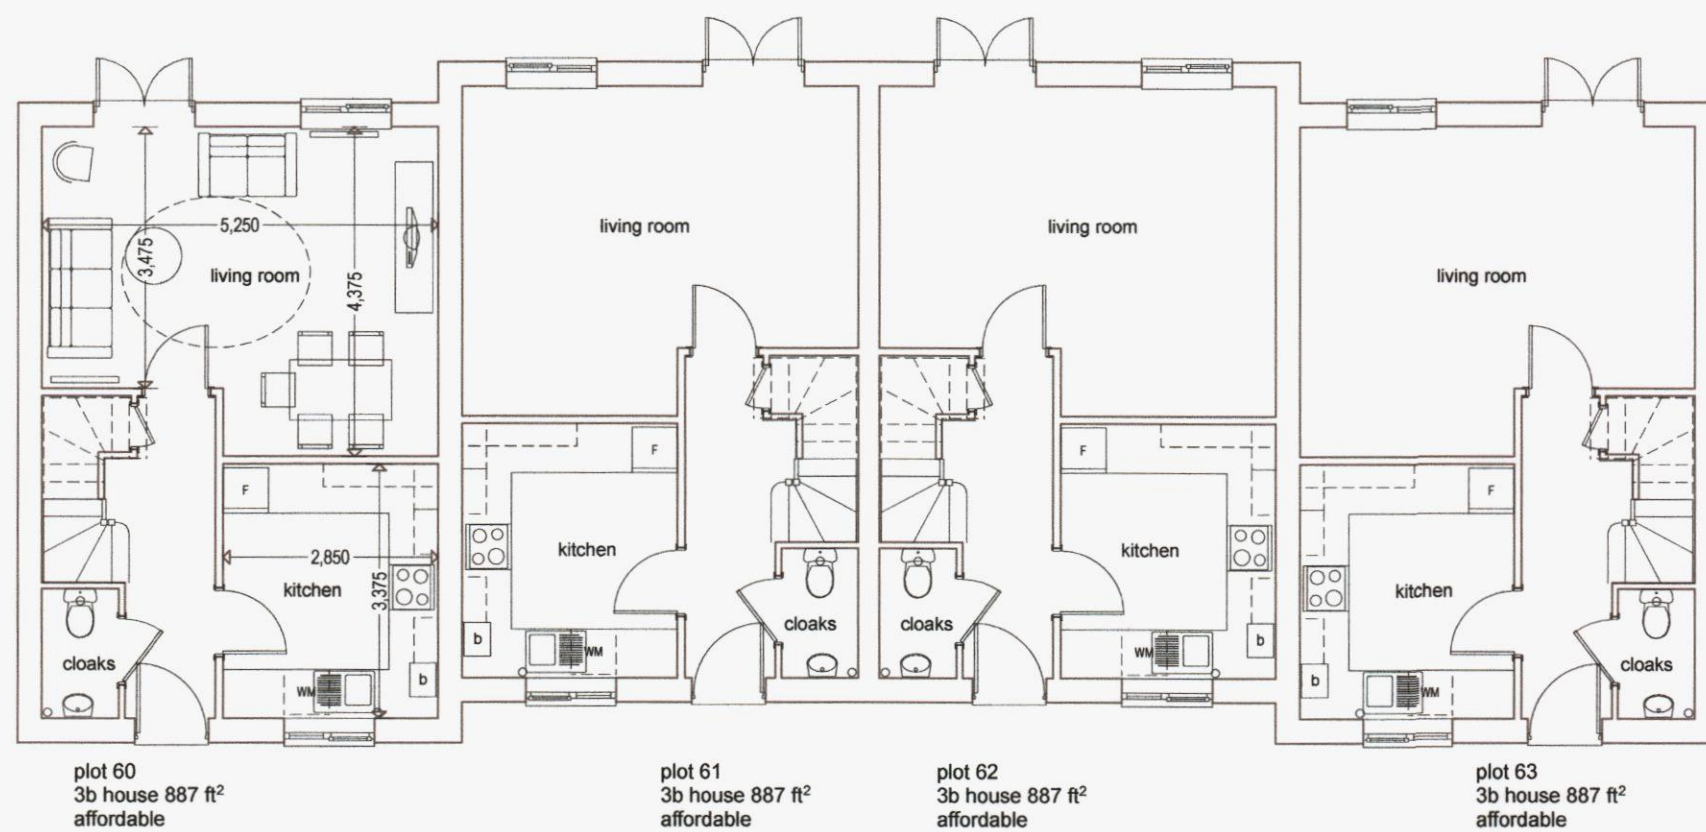


ground floor

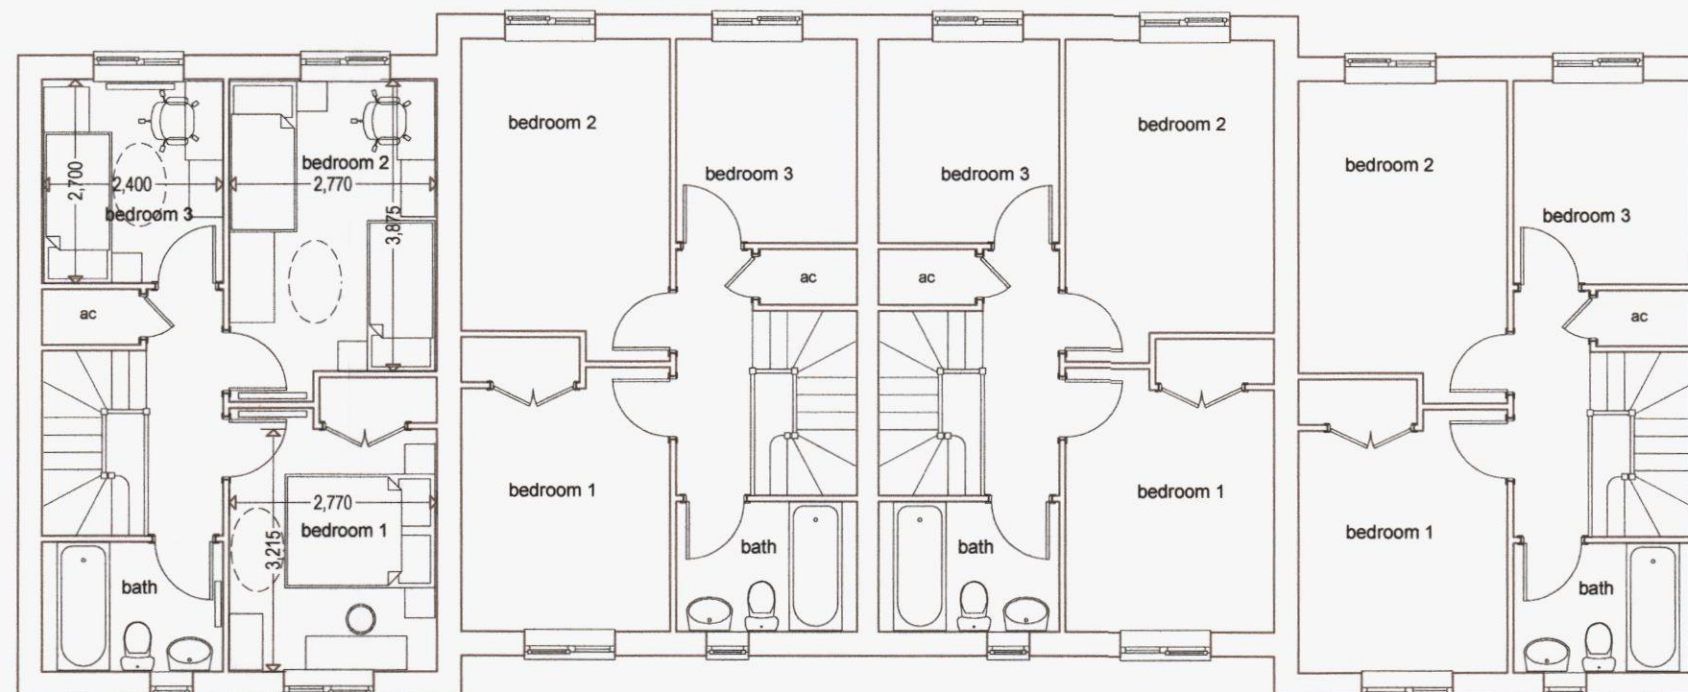

first floor

rev a 15.03.13 affordable housing units layout amended & furniture added

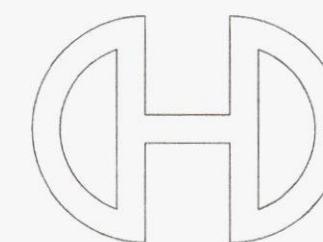


Victoria House 14 St Johns Road Hedge End Southampton Hampshire SO30 4AB
Tel 01489 773577 * Fax 01489 797111 * E mail sales@crayferhomes.co.uk
All dimensions are to be checked on site prior to commencement of work
This drawing is the copyright of Crayfer Homes Limited
and may not be copied altered or reproduced in any way without their written authority

PLOTS 60 - 63

DEVELOPMENT AT
SCRATCHFACE LANE
BEDHAMPTON
HAMPSHIRE

FOR
CRAYFER HOMES LIMITED

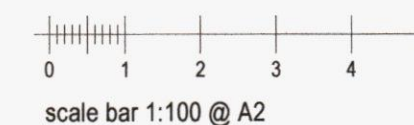

SCALE: 1:100 @ A2 DATE: OCT 2012 DRAWING NO 02.12_223a