


EXISTING FENCE - BOUNDARY POSN 2

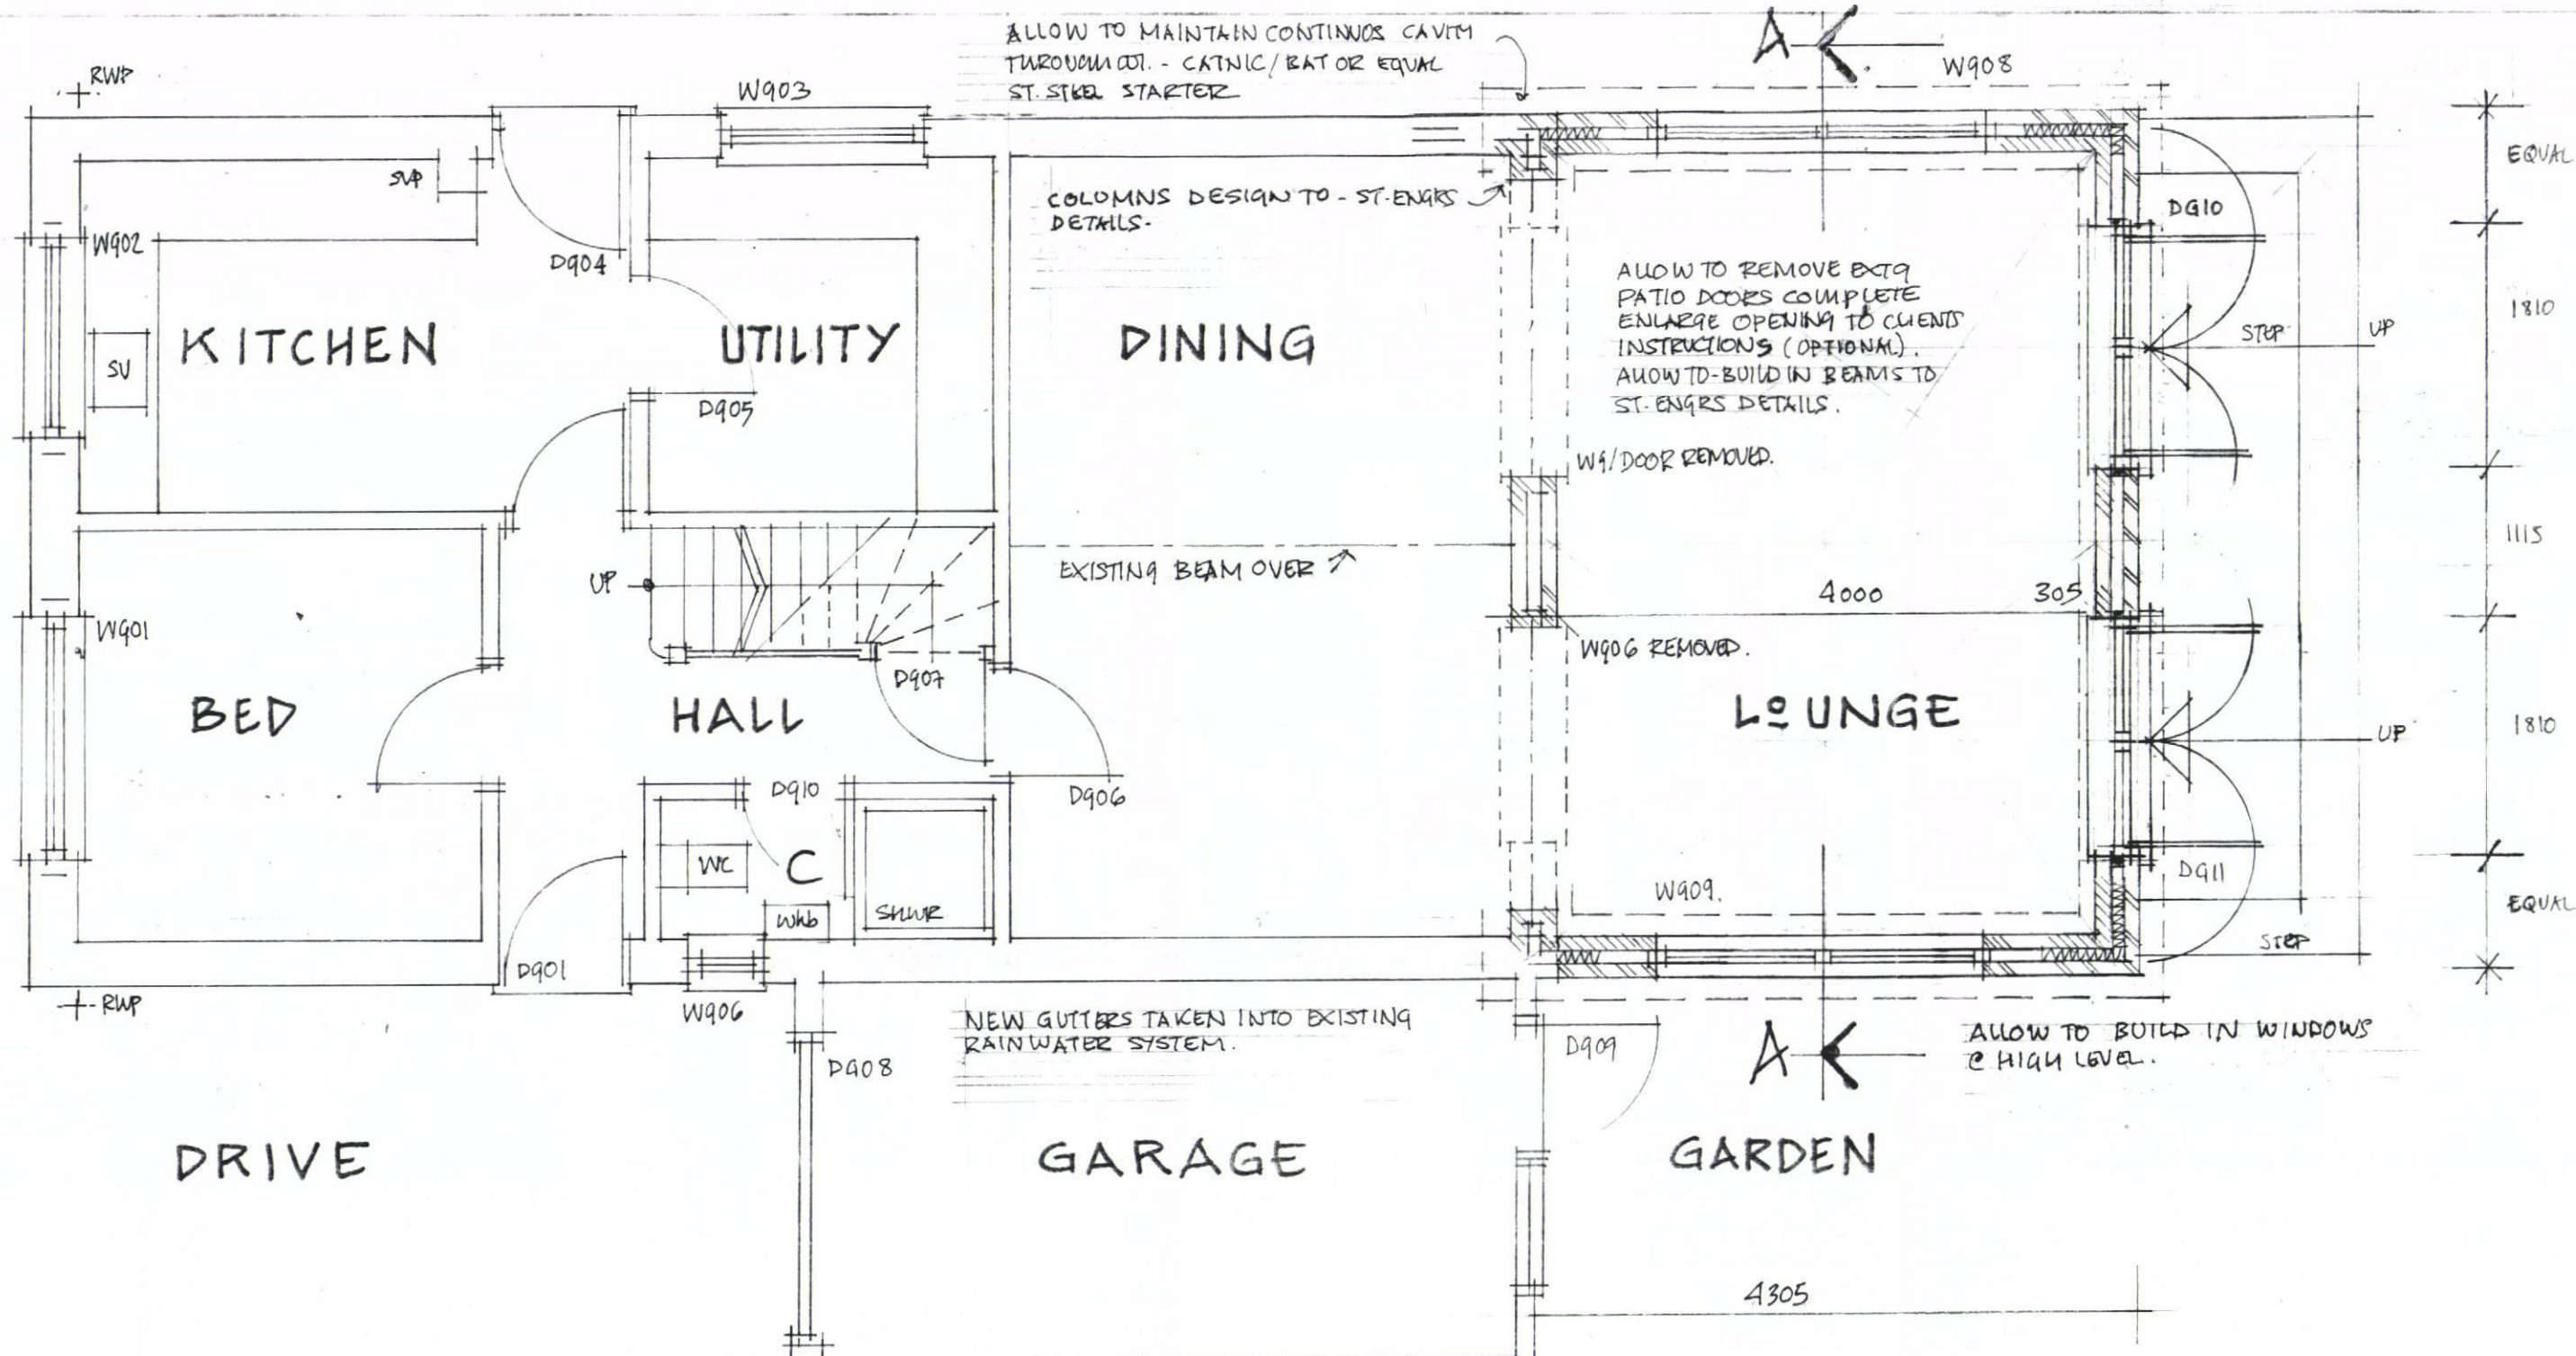

PROPOSED GROUND FLOOR PLAN SCALE 1:50 @ A3.

HAVANT BOROUGH
COUNCIL
14 DEC 2012
RECEIVED

Registered offices : 1a Nutbourne Road, Sandy Point, Hayling Island, Hampshire. PO11 9RT.
Residential, Commercial Building Surveyors & Designers, Project management & Administrators.
Telephone : 02392 463994, mobile : 07795 633100.
Registered in England No: 6738305.

Architectural Planning limited.
Building Designers & Surveyors.

**Proposed Alterations and improvements to;
60 Seaview Road, Hayling Island, Hampshire.**

FOR: IAN FRAYNE ESQ, PROPOSED GROUND FLOOR PLAN, NOVEMBER 2012,
DRG NO: Y2012/12/06/06, SCALE 1: 50 @ A3.