



SUPERSEDED


SECOND FLOOR

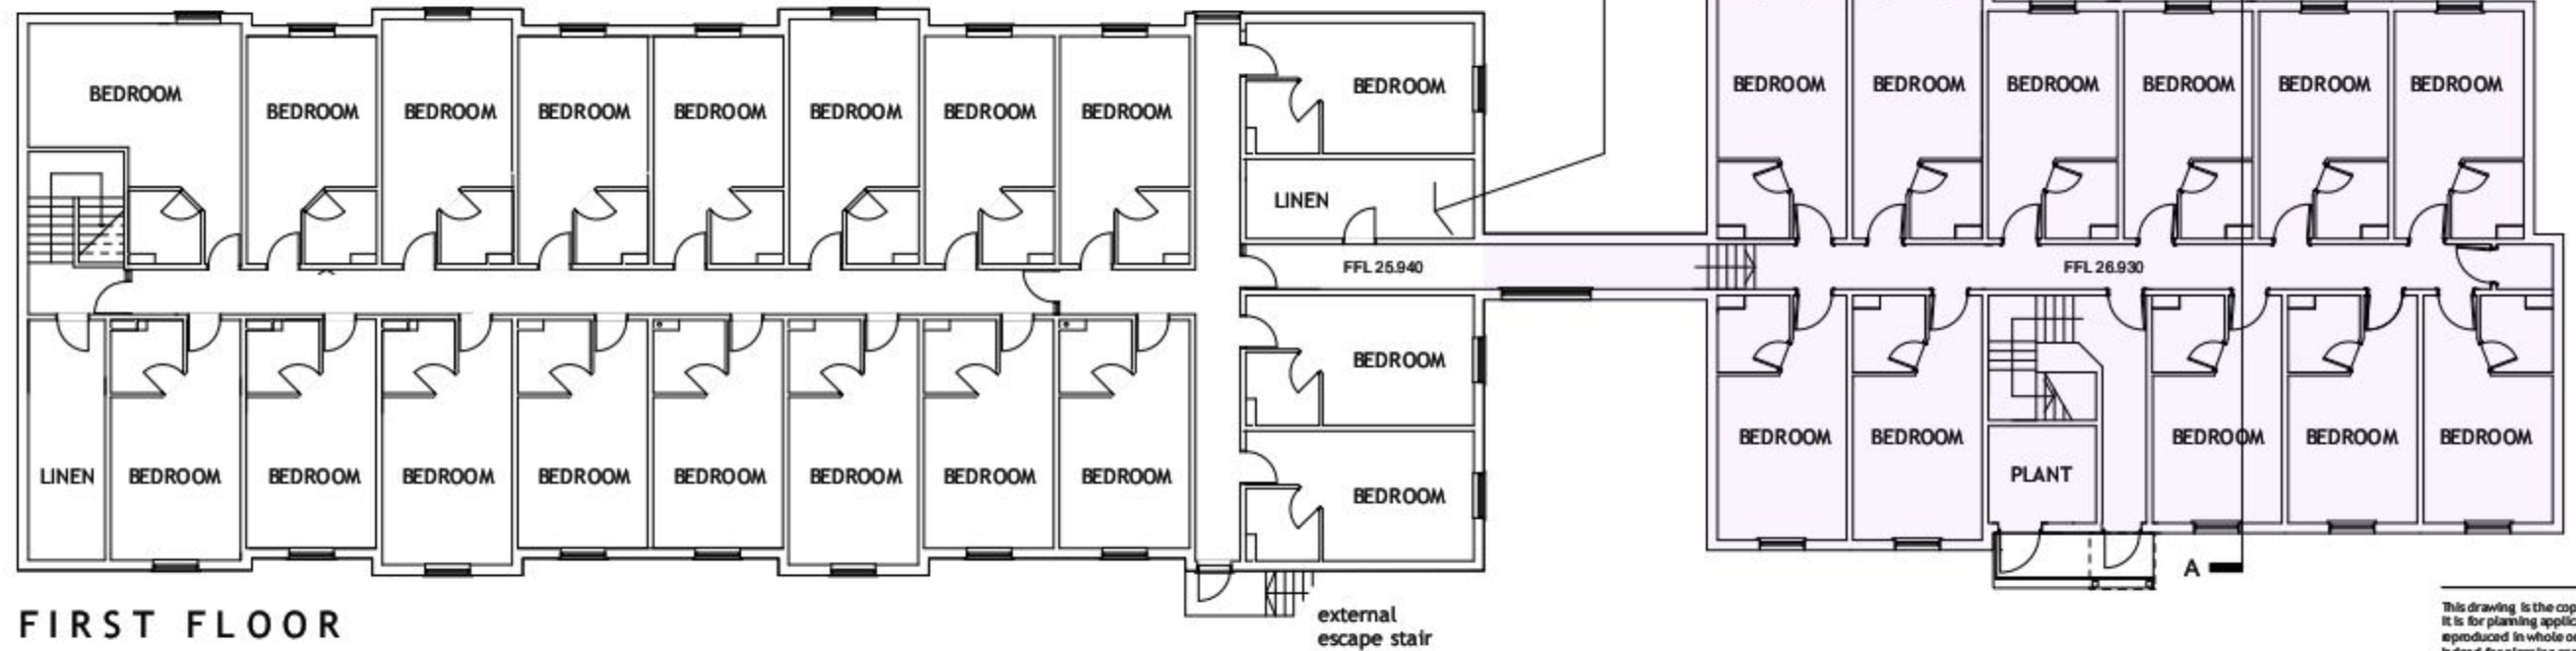

FIRST FLOOR

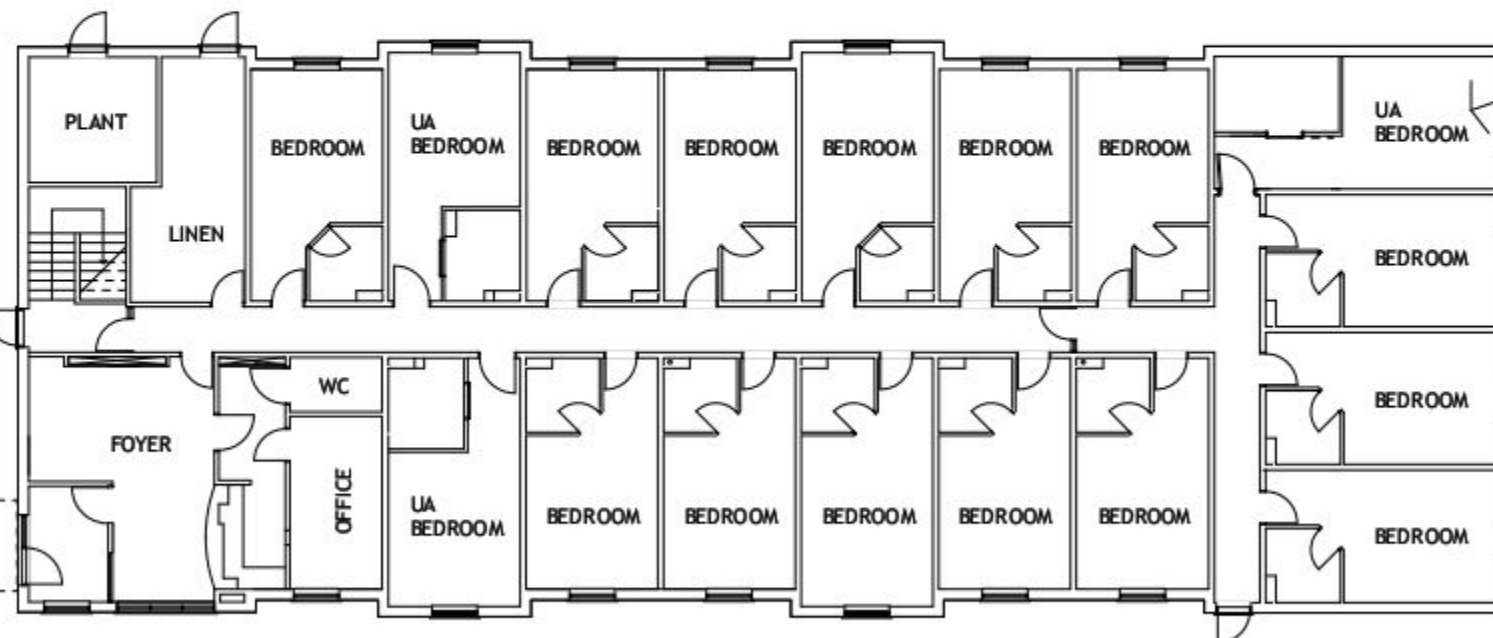

GROUND FLOOR

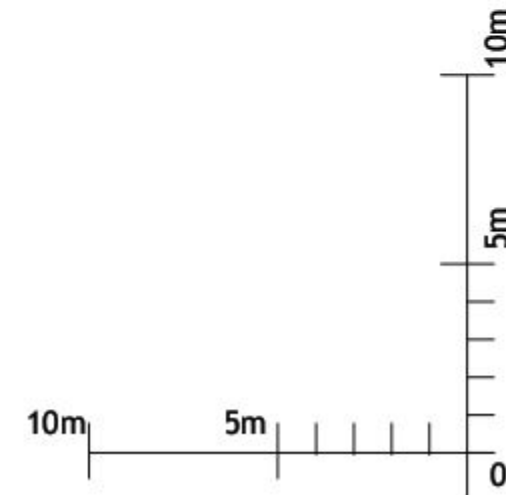

This drawing is the copyright of Axiom Architects. It is for planning application purposes only & may not be reproduced in whole or in part without permission. Drawings lodged for planning approval may be reproduced by the Planning Authority in accordance with the Copyright (Material Open to Public Inspection) (Marking of Copies of Plans and Drawings) Order 1990 and must carry the relevant copyright restriction note.

A 25.01.13 Window to link indicated PF

Rev Date Description By

Brooklands Yard
Southover High Street
Lewes
BN7 1HU

Tel: 01273 479269
www.axiomarchitects.co.uk

AXIOM ARCHITECTS

Client
WHITBREAD GROUP PLC

Project
PORTSMOUTH HAVANT PREMIER INN
65 BEDHAMPTON HILL
HAVANT PO9 3JN

Drawing

PROPOSED FLOOR PLANS

Scale 1:200 @ A3 Status PLANNING Date 08.01.13 Drawn PF Checked PMA

Drawing No. 2935/P3 Revision A