




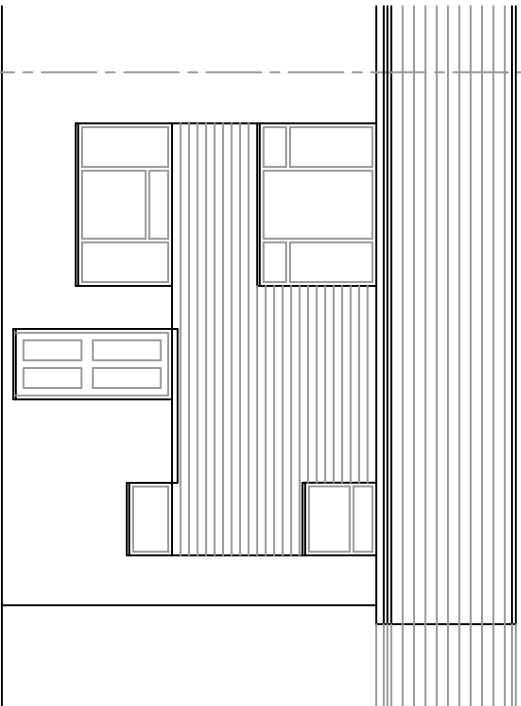


FRONT ELEVATION

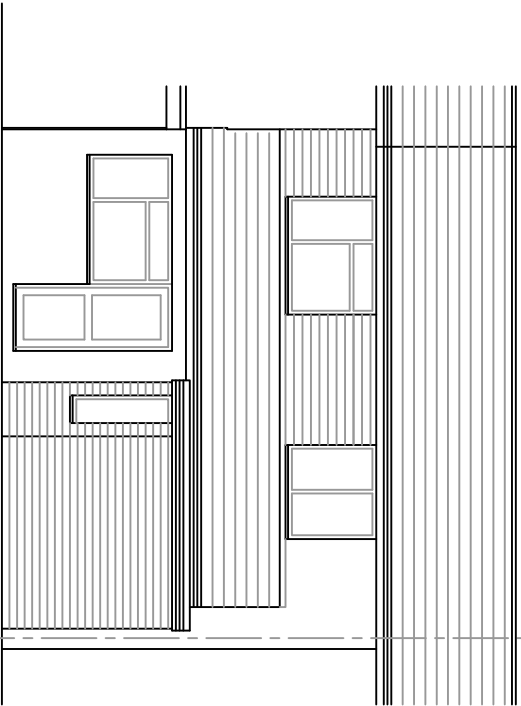

REAR ELEVATION

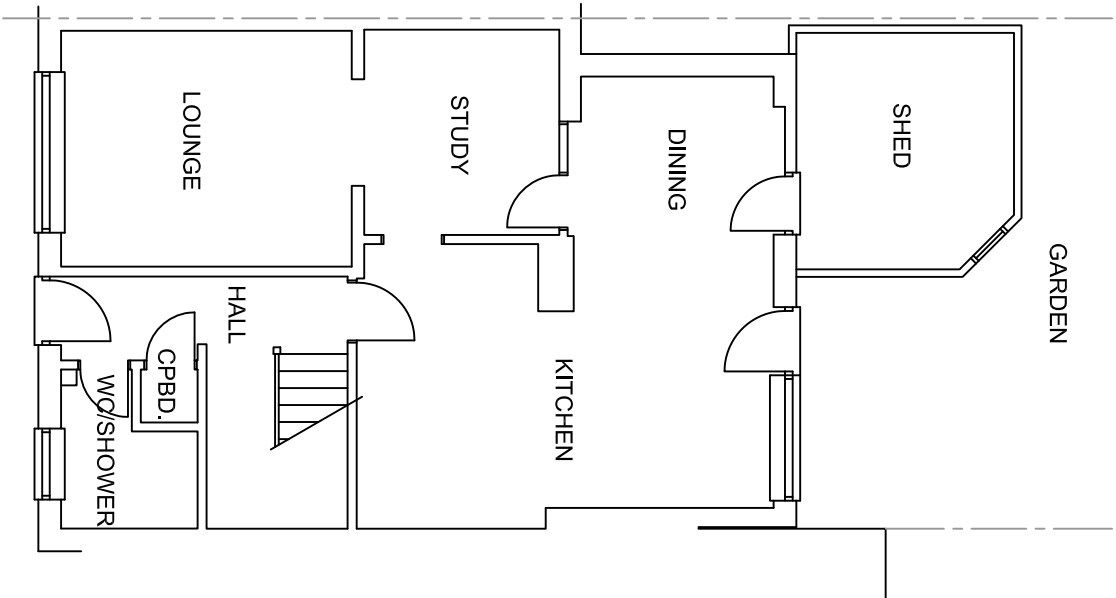

GROUND FLOOR LAYOUT

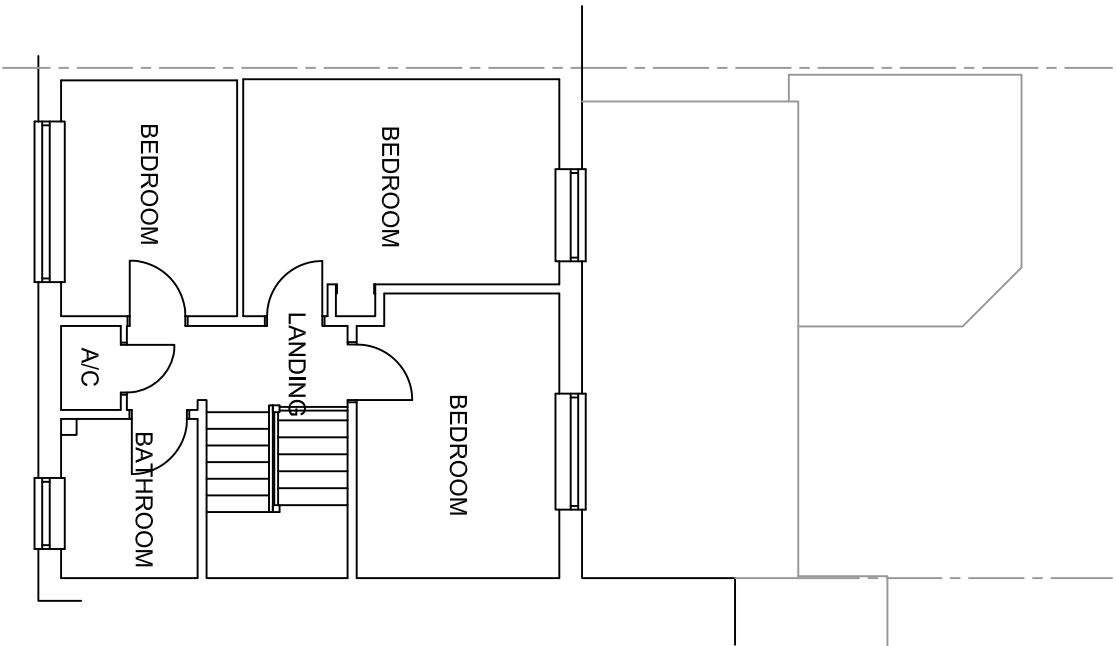

FIRST FLOOR LAYOUT

Drg. Title: EXISTING ELEVATIONS AND FLOOR LAYOUTS		Drg. No: 13/1884/EX01
Client:	Location:	Rev:
Mr & Mrs G TAYLOR	19 ROWAN ROAD HAVANT	-
		Scale: 1:100 (A3)
		Drawn by: JSW

