


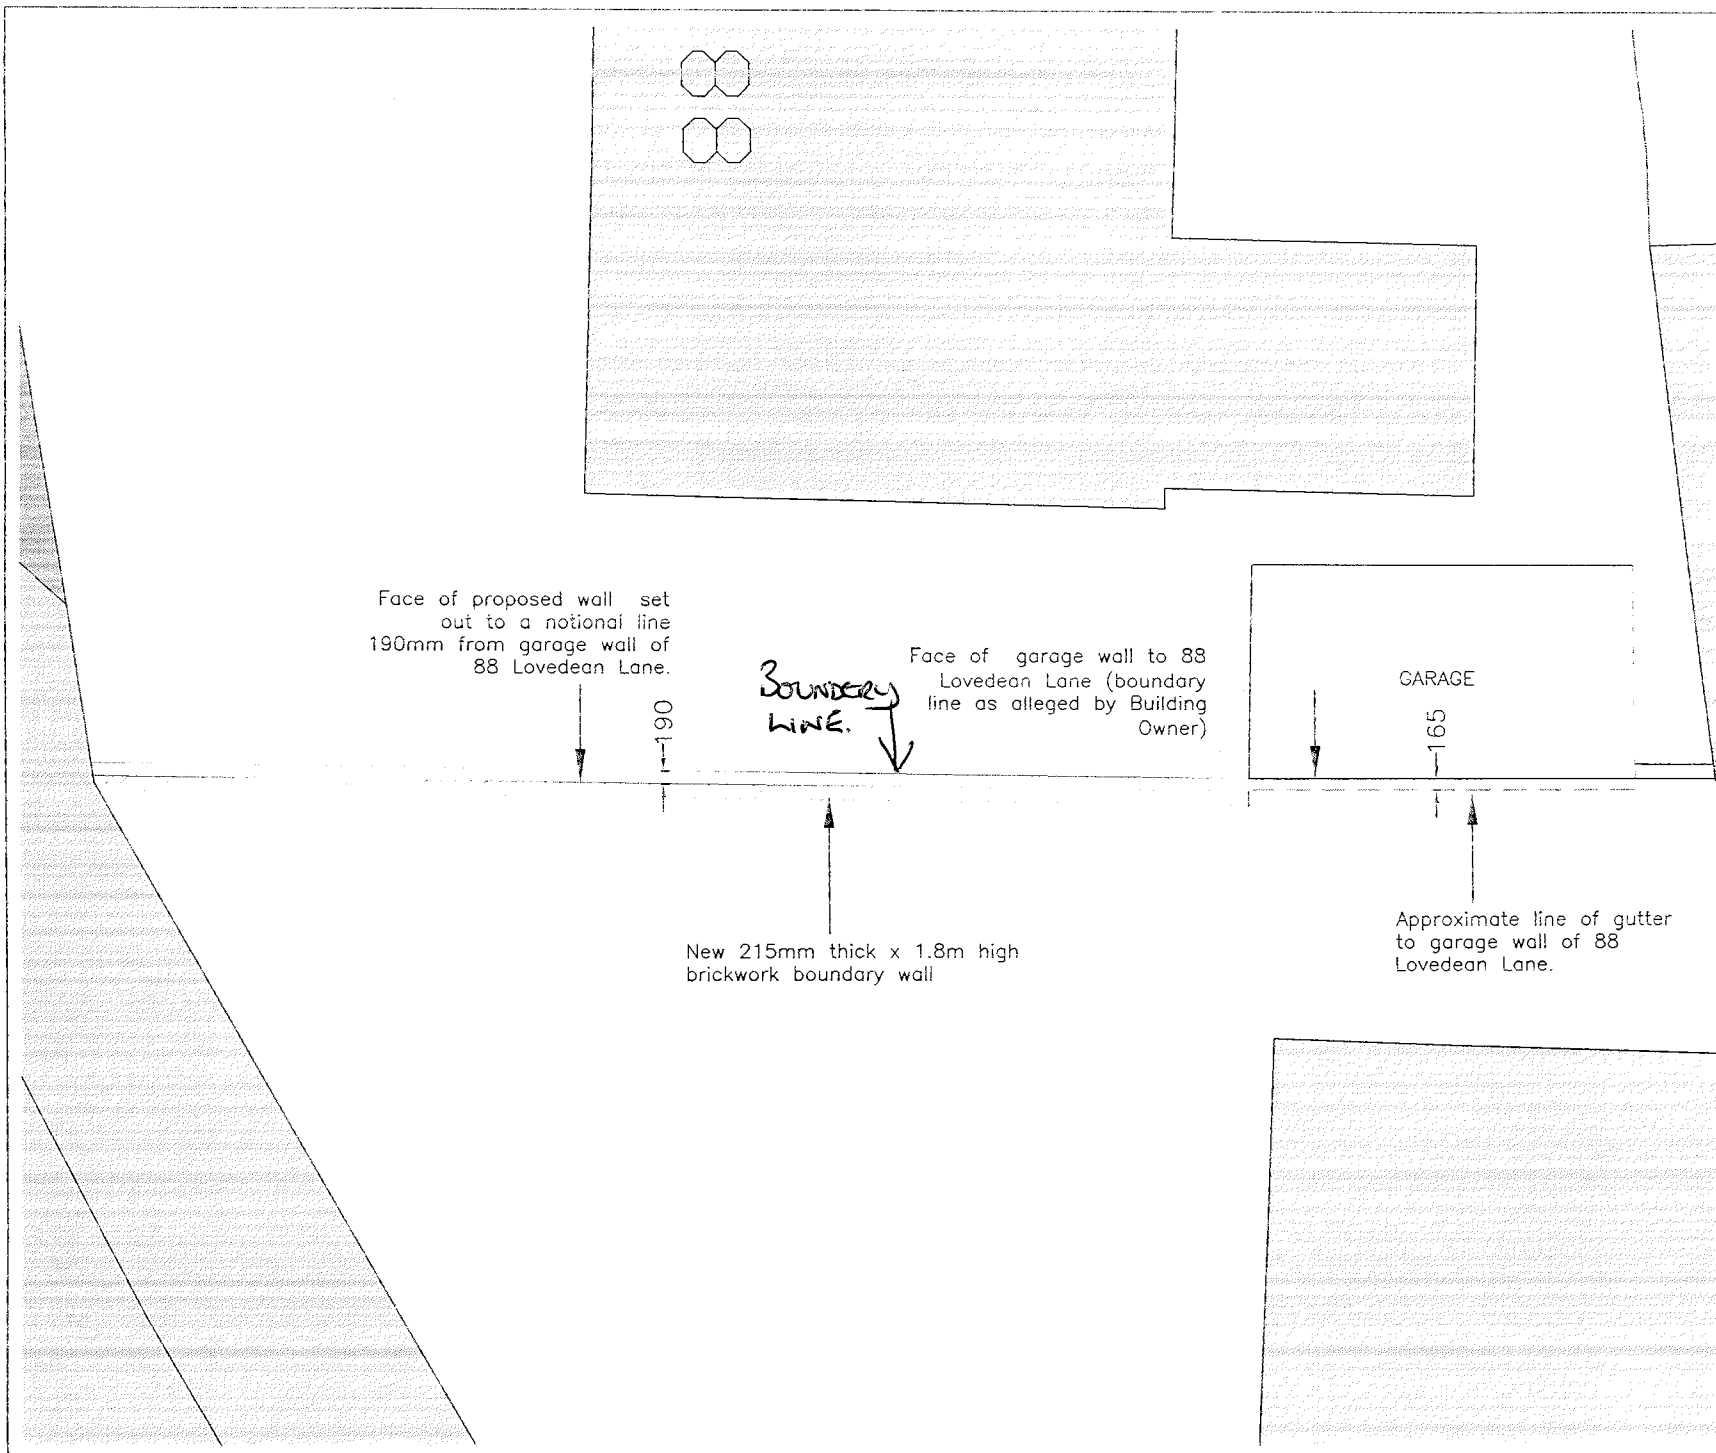

NOTES:

This drawing has been prepared for the purpose of Planning and / or Building Regulations approval, and should not be used for any other purpose.

All dimensions to be checked on site and any discrepancy notified to Martin Ralph. Written dimensions are to be used in preference to scaled dimensions.

This drawing is the property of Martin Ralph and must not be reproduced, in part or whole, or deviated from, without their permission.

It is essential that prior to commencement and during construction works, the contractor reviews the drawings and specification and discusses with the practice any inconsistencies, anomalies, non-industry standard features or other concerns.

For both pricing and construction purposes Structural, Mechanical and Electrical Engineers designs, calculations and sizes etc are to take preference over the layout drawings. Any discrepancies are to be brought to the immediate attention of Martin Ralph Chartered Surveyors.

AMENDMENTS	DATE
B1	WALL POSITION MOVED OVER 190mm
	17.04.12

CLIENT
MR. R. MAUNDER
86 LOVEDEAN LANE
LOVEDEAN
WATERLOOVILLE
HAMPSHIRE
PO8 9SS

PROJECT
BOUNDARY IDENTIFICATION
86 LOVEDEAN LANE
LOVEDEAN
WATERLOOVILLE
HAMPSHIRE
PO8 9SS

DRAWING TITLE

SITE PLAN

DATE 21/12/11

SCALE NOT TO SCALE

DRAWING No.	REVISION
11/326/JR/02	B1

MARTIN RALPH
Chartered Surveyors

11 Dragoon House
Hussar Court
Brambles Business Park
Portsmouth, Hampshire
PO7 7SF

Tel. (023) 9225 7711 www.martinralph.co.uk
Fax. (023) 9225 7712 info@martinralph.co.uk

