






Location Plan - 1:1250
Streetwise License No. 100047474 | Ordered: 27.07.12

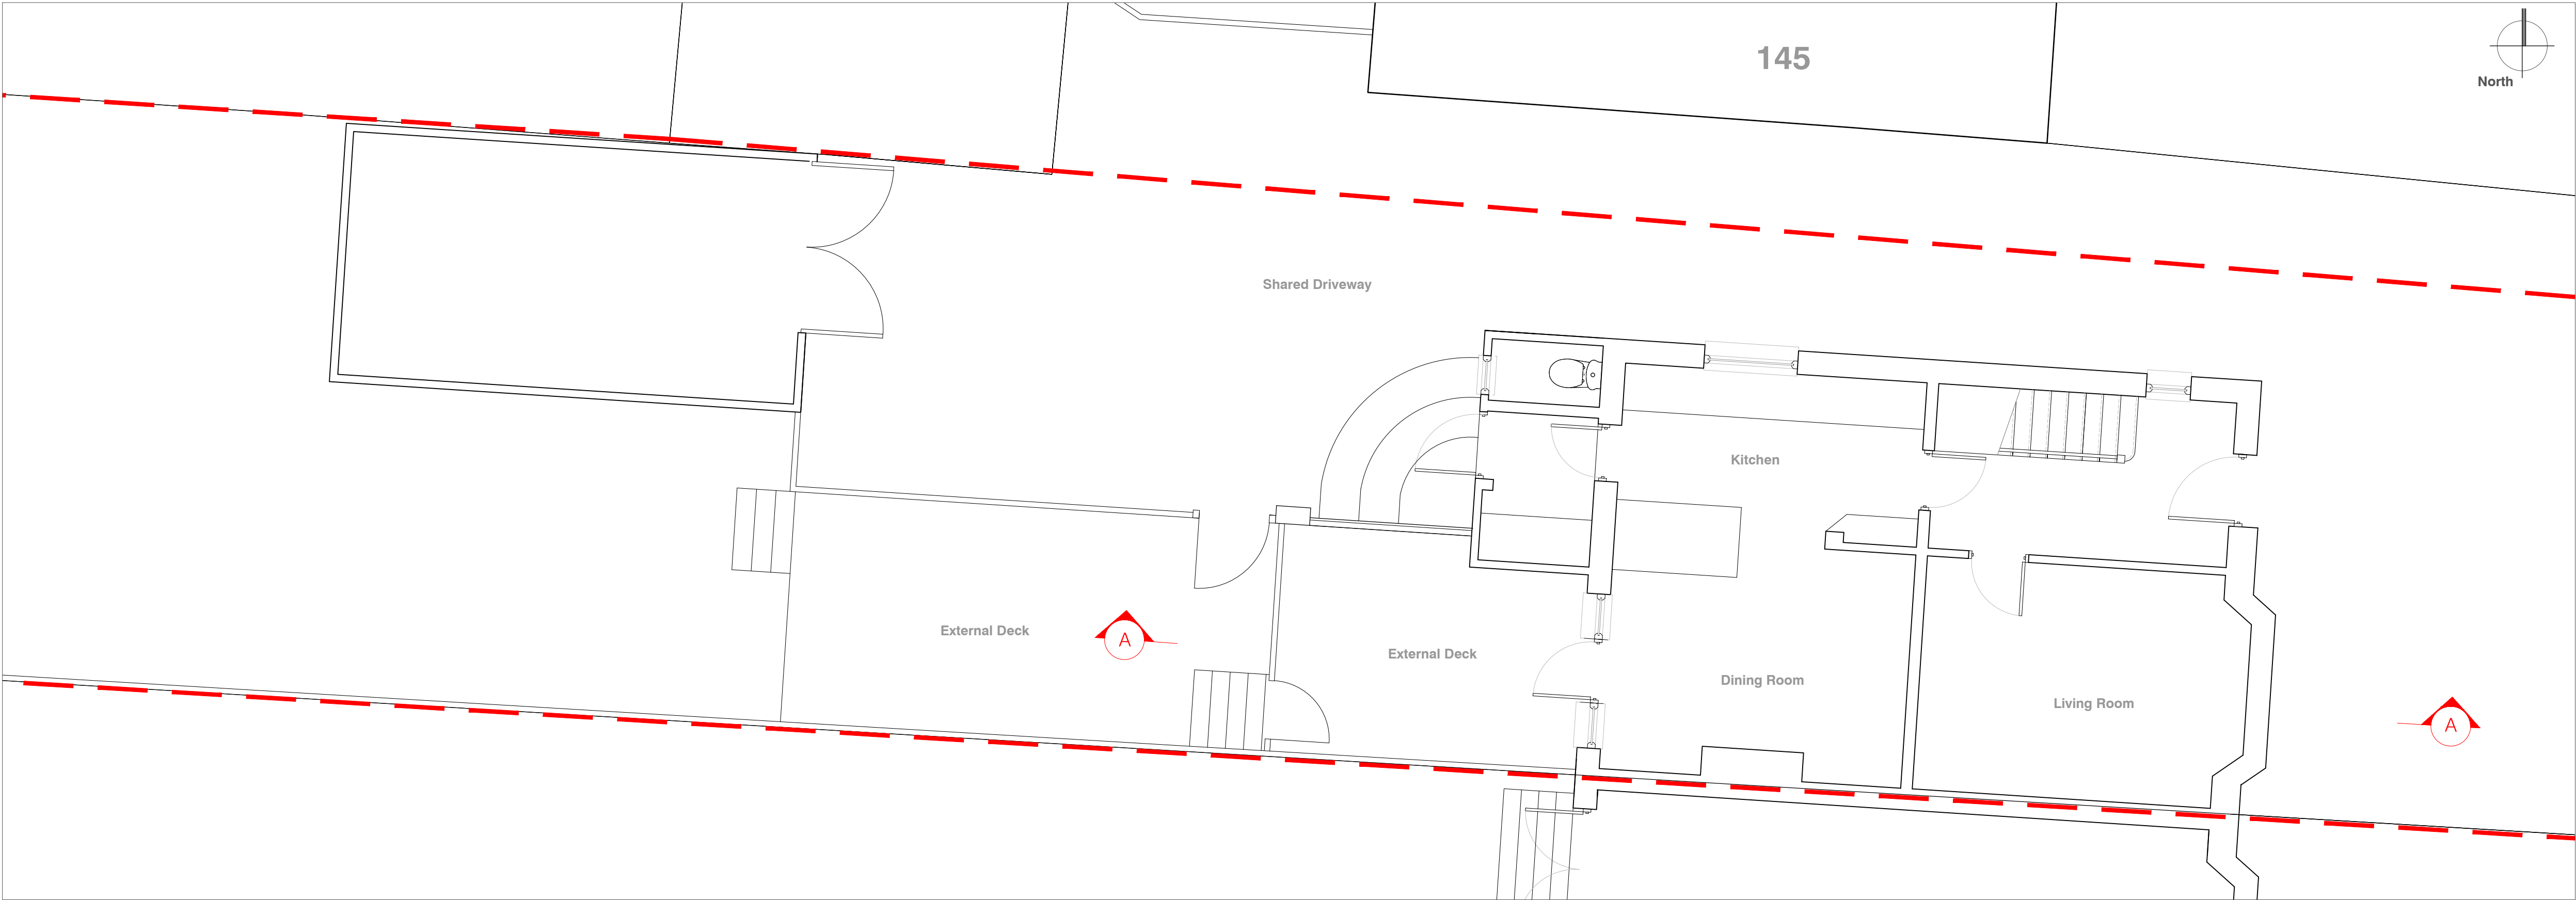


Existing Site and Ground Floor Plan

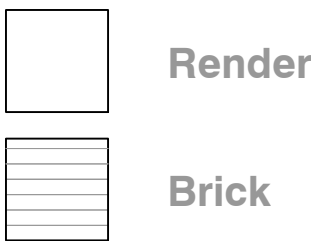

Existing West Elevation

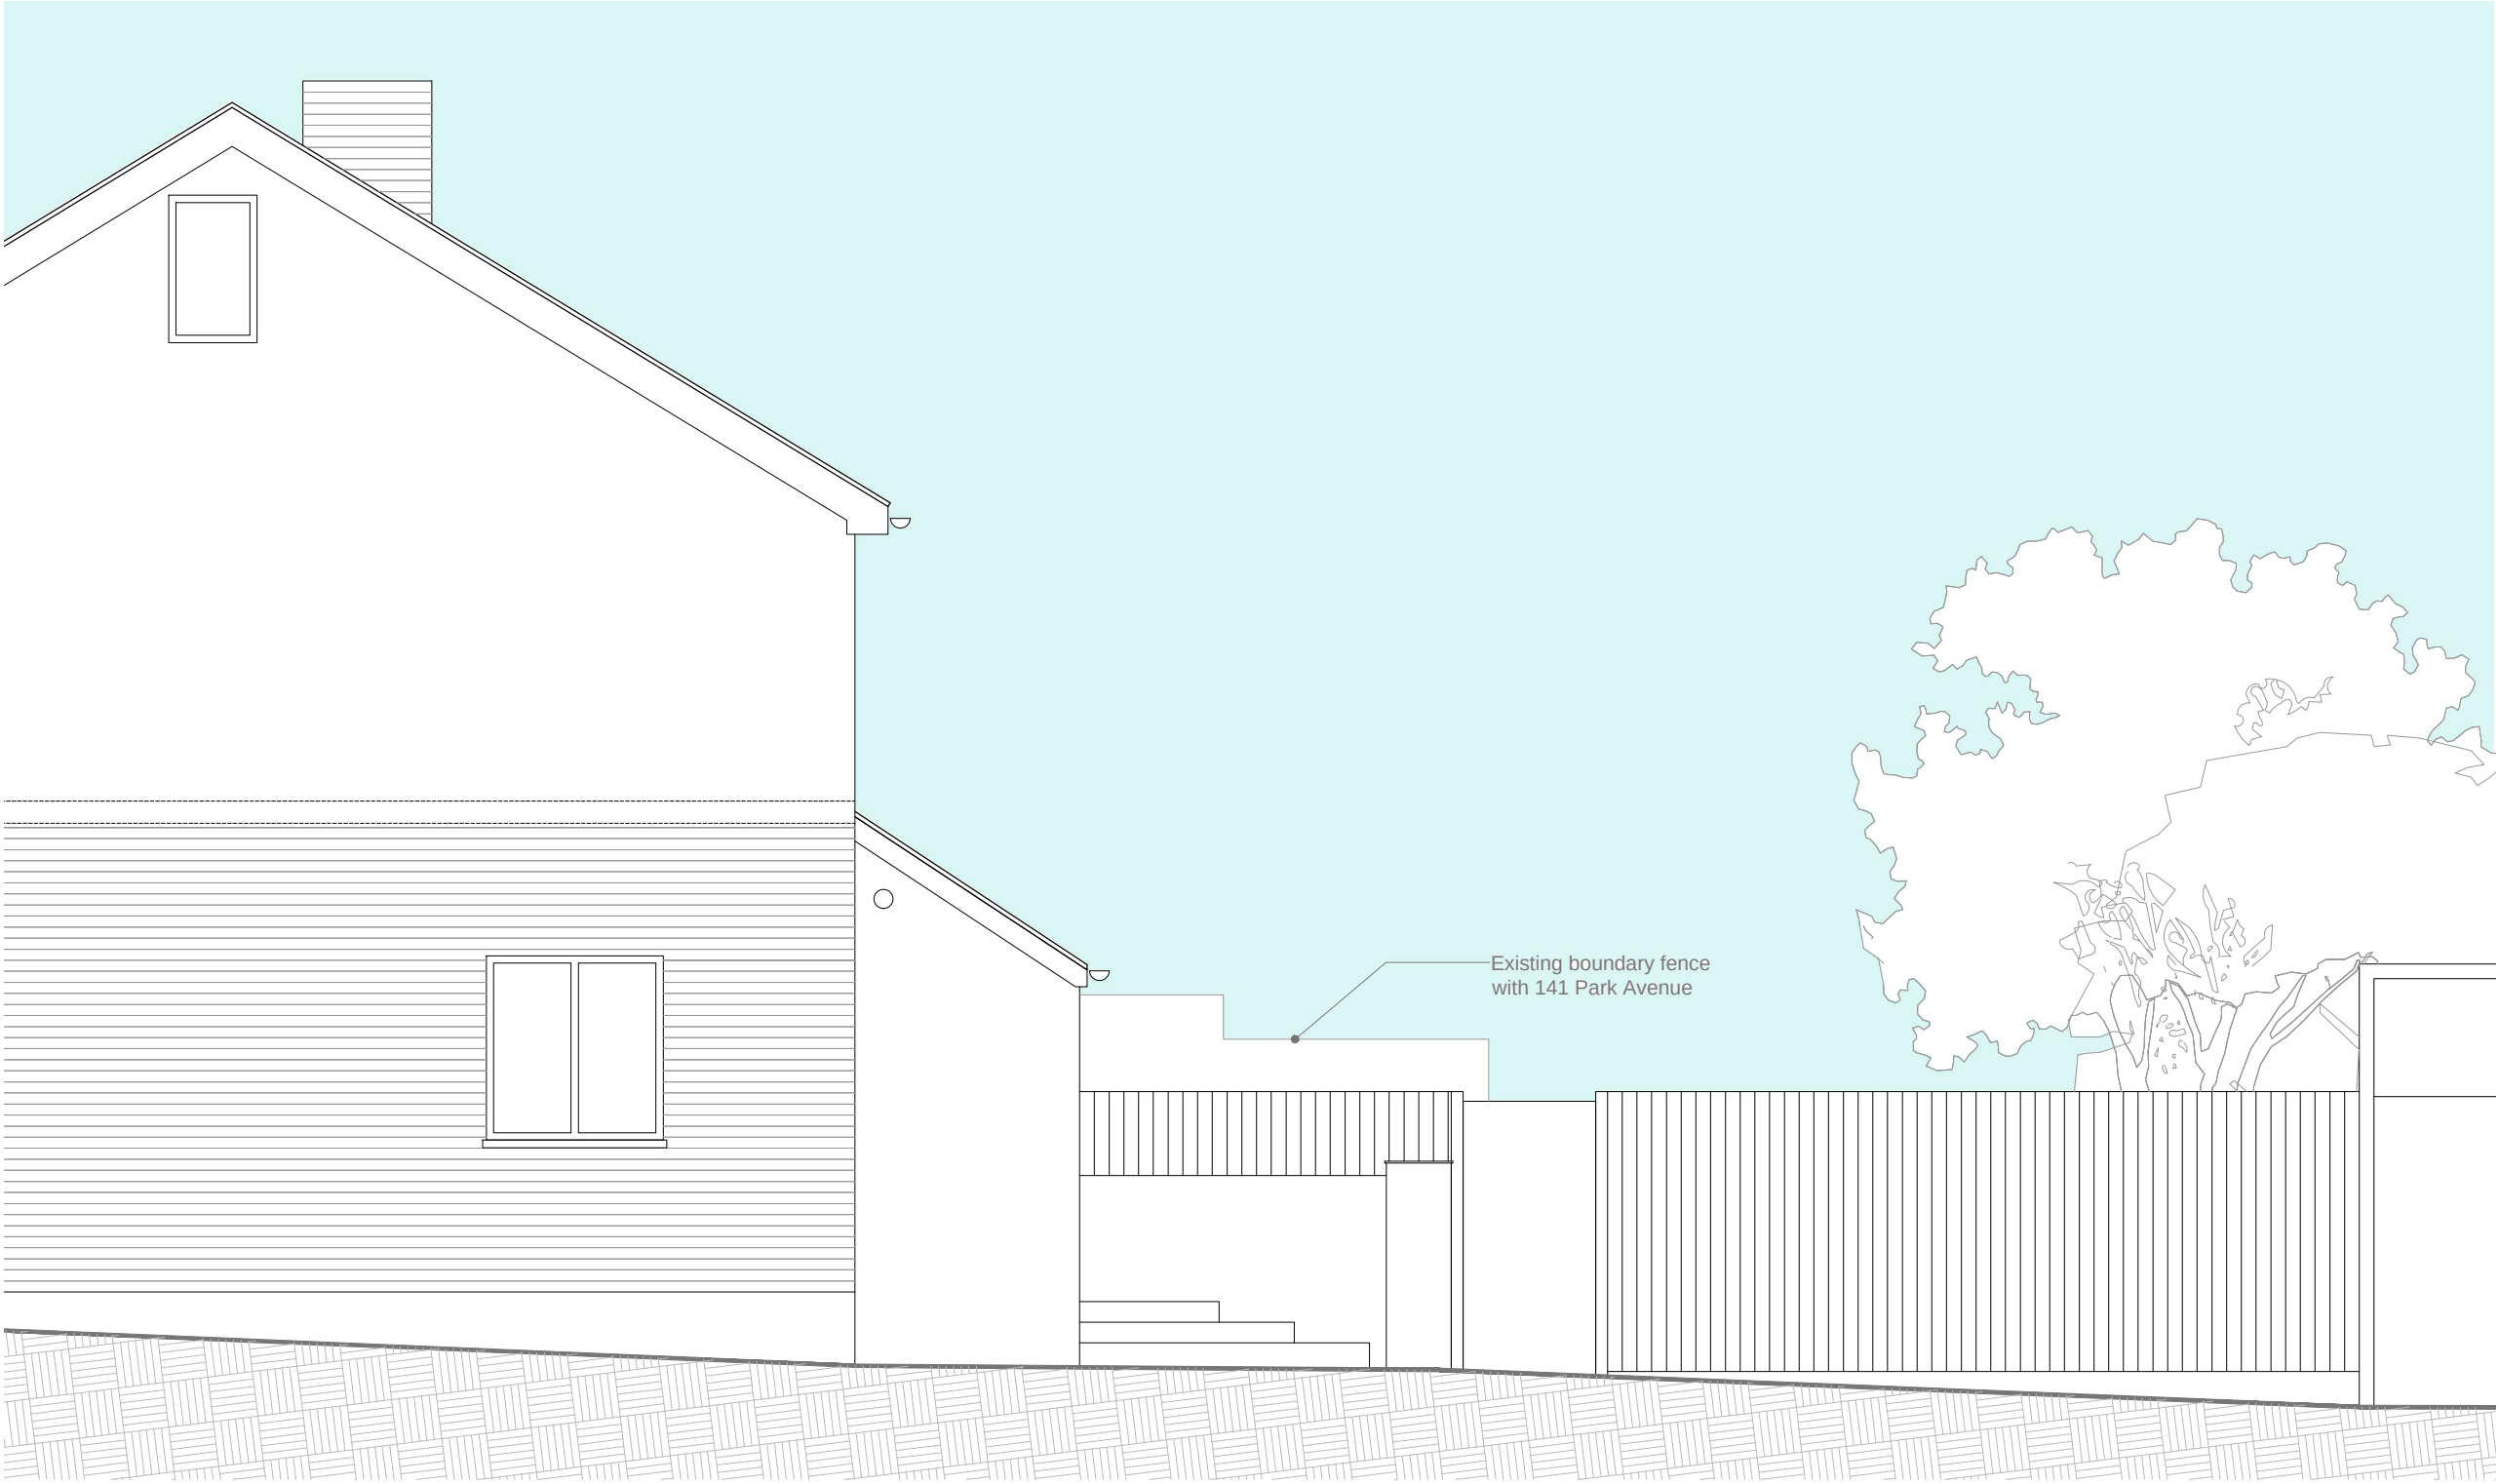


Existing North Elevation

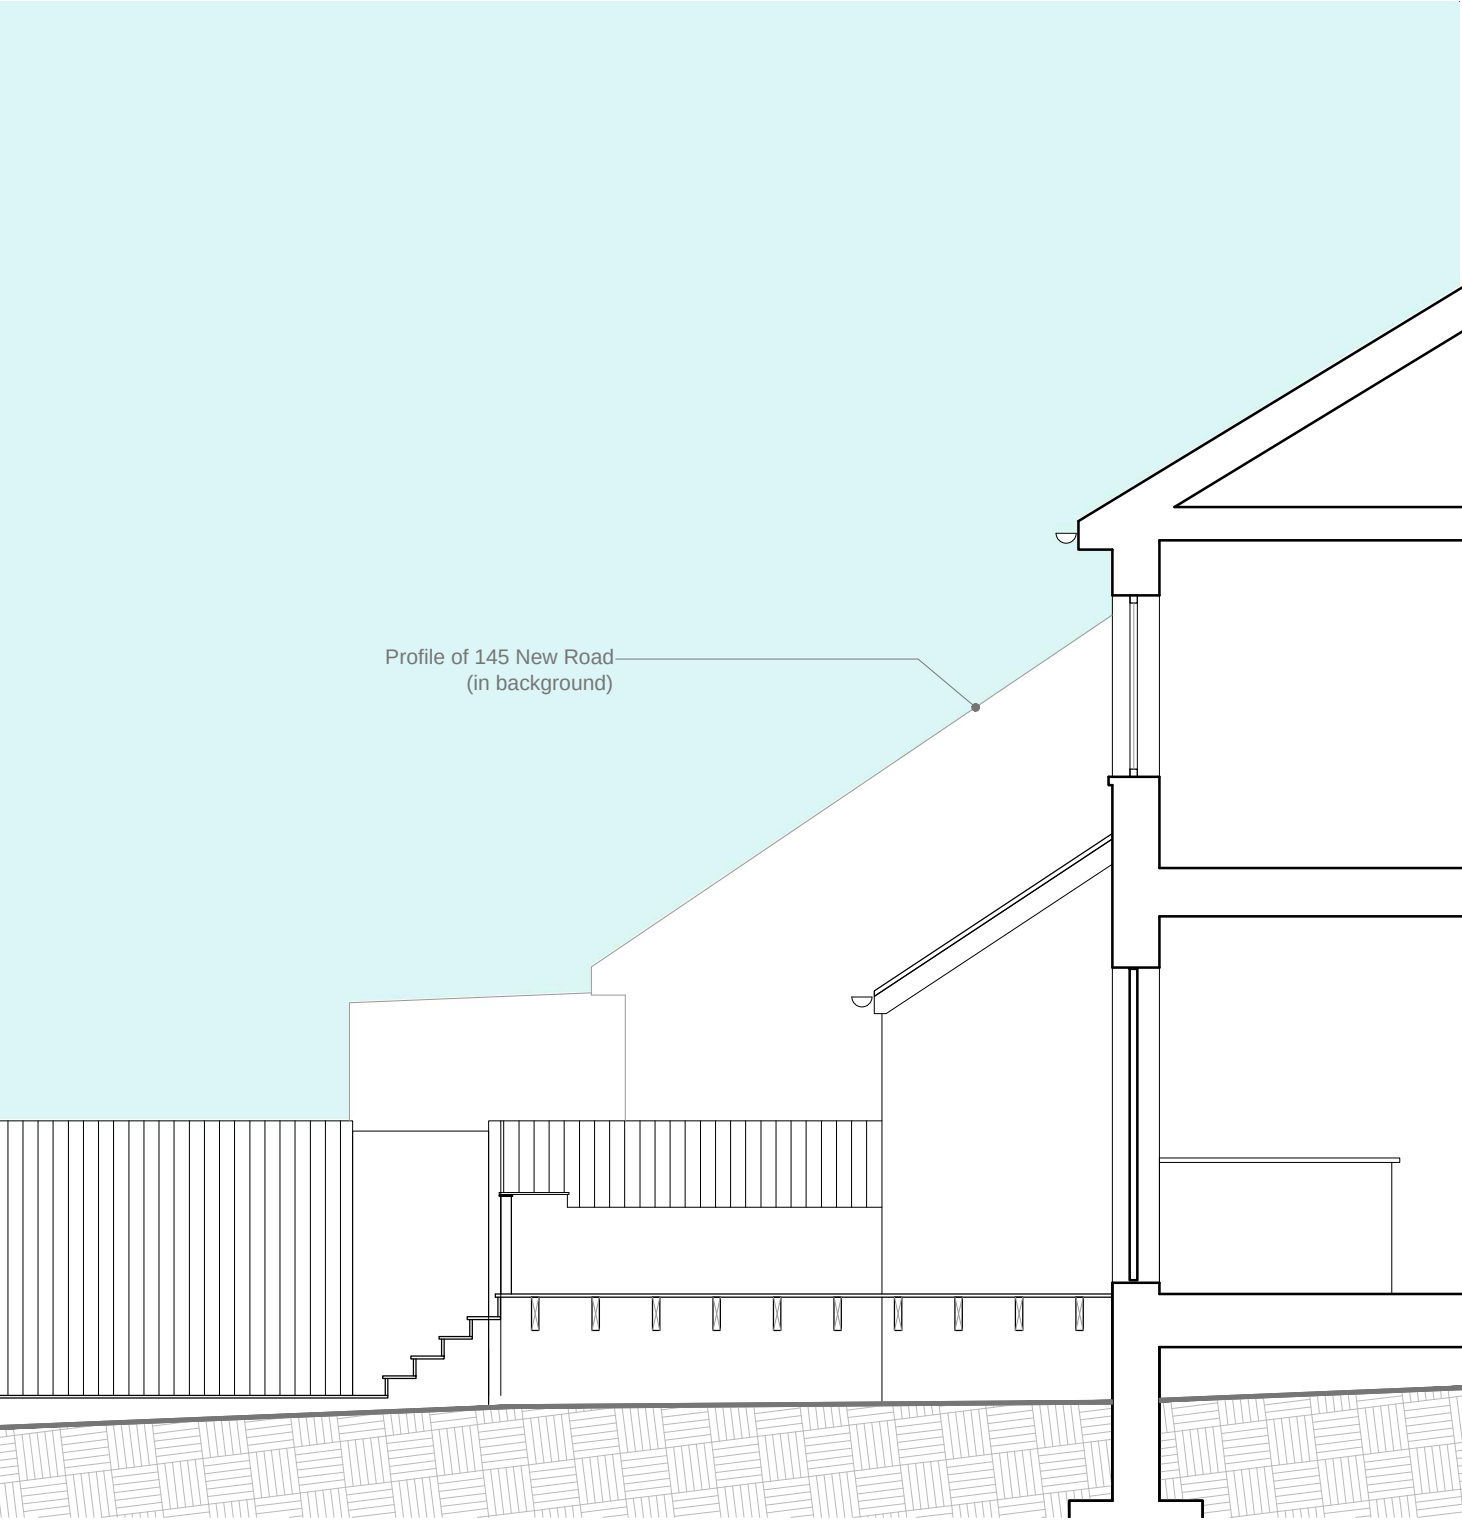

Existing Section AA

Scale: 1:50@A1

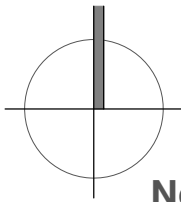

North

Client: Mr and Mrs J Self

Revisions: P1 Preliminary Issue 16.10.12
P2 OS License No. added 23.10.12

D84

D84 architects

23 High Street
Portsmouth PO1 2LS

+44 (0) 2392 837761
+44 (0) 7790 322989
mail@D84architects.co.uk
www.D84architects.co.uk

Project: 143 Park Avenue, Widley

Title: Existing Site Plan, Ground Floor Plan,
and Elevations

Dwg No: D8412 23/10

Date: October '12

Revision: P2

Drwn: KR