



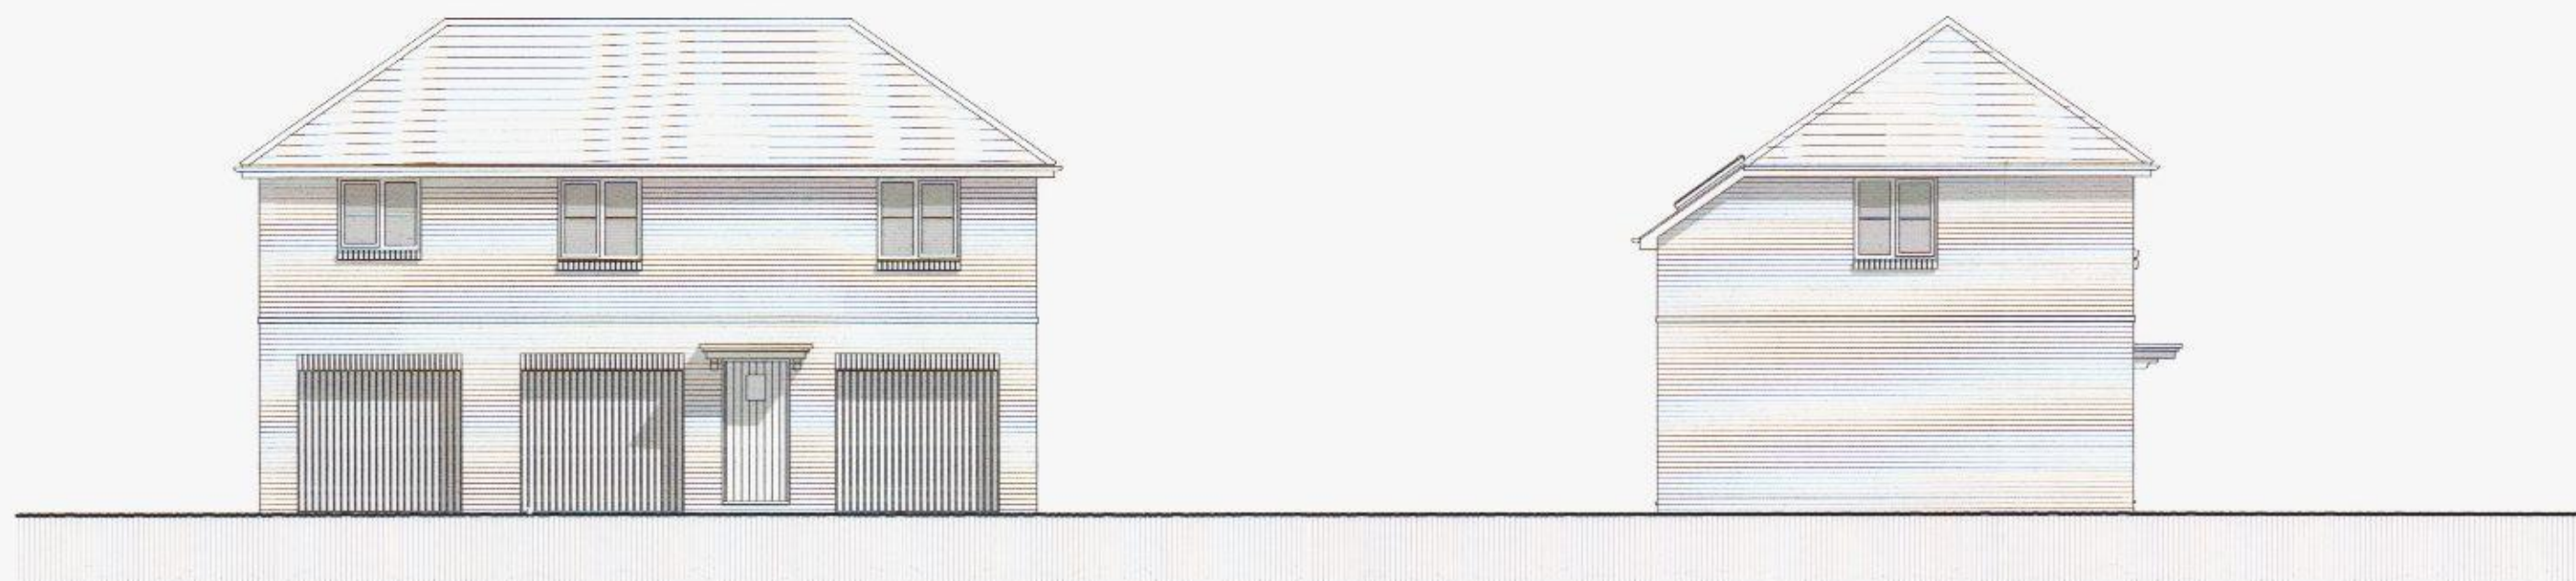


front elevation

side elevation

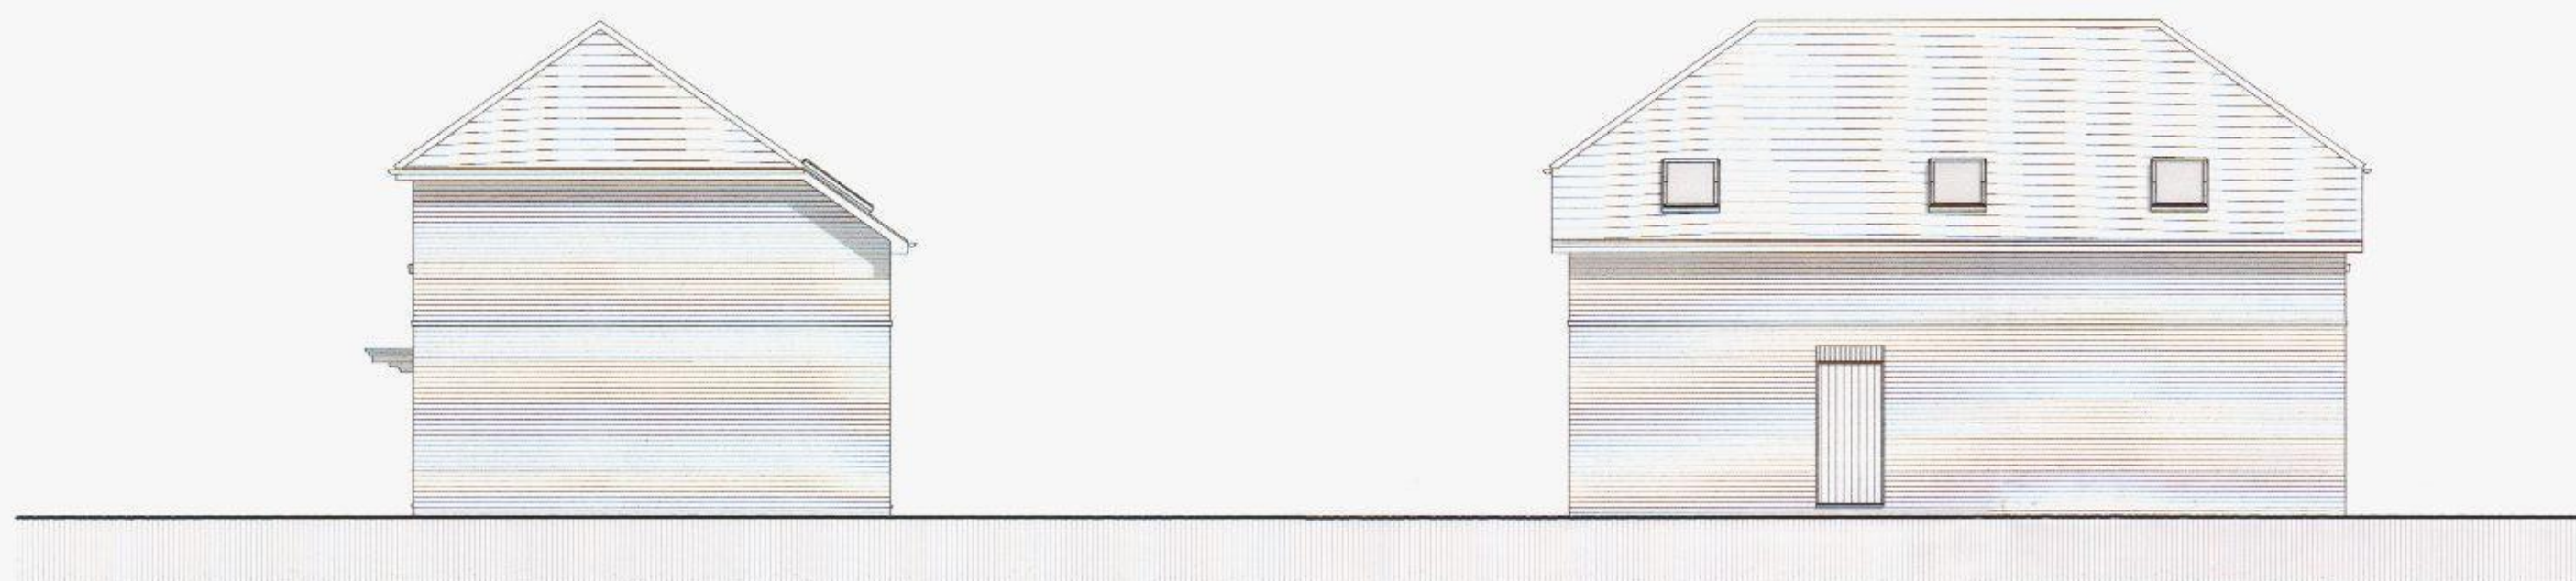


side elevation

rear elevation

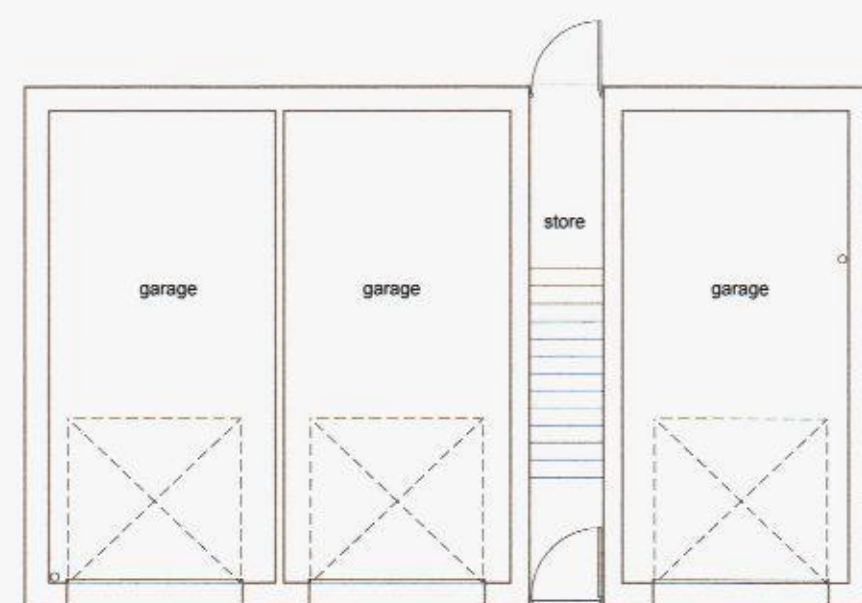

plot 19
2b fog 767 ft²

ground floor

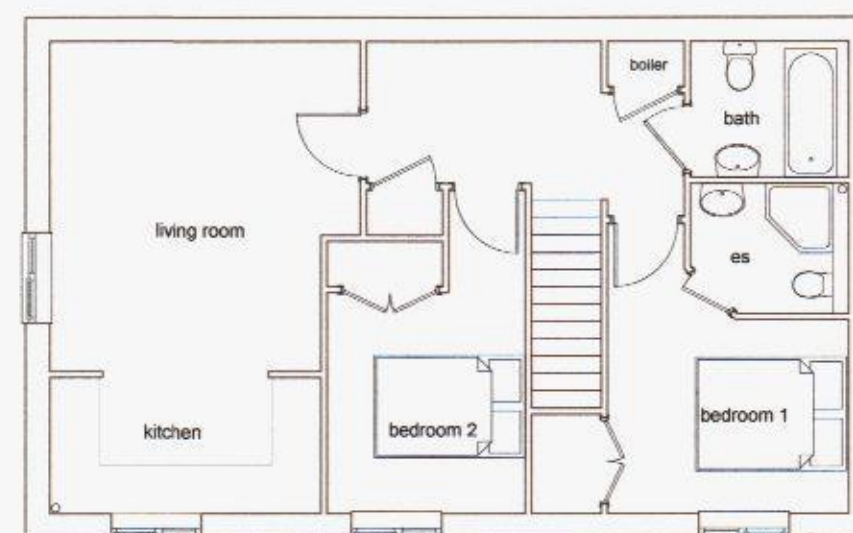


first floor

Materials Schedule

Roof	- grey concrete interlocking tiles matching half round ridge and hip tiles
Walls	- buff facing bricks generally red features
Fascia	- white Upvc
Gutters	- black Upvc
Windows	- white Upvc
Front Door	- hardwood

rev b 10.09.13 rear elevation eaves lowered & roof hipped
rev a 09.05.13 material schedule added

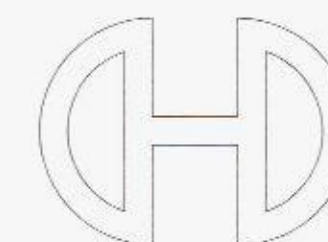

Victoria House 14 St Johns Road Hedge End Southampton Hampshire SO30 4AB
Tel: 01489 773977 * Fax 01489 797111 * E mail sales@crayfernhomes.co.uk

All dimensions are to be checked onsite prior to commencement of work
This drawing is the copyright of Crayfern Homes Limited
and may not be copied, altered or reproduced in any way without their written authority

PLOT 19

DEVELOPMENT AT
SCRATCHFACE LANE
BEDHAMPTON
HAMPSHIRE

FOR
CRAYFERN HOMES LIMITED



scale bar 1:100 @ A2

SCALE: 1:100 @ A2 DATE: OCT 2012 DRAWING NO 02.12_210b