


UNITS 1 & 2 [2 BED UNITS]


(East Side)
(Plot 3+4 on new road)




Front Elevation
Scale 1:100

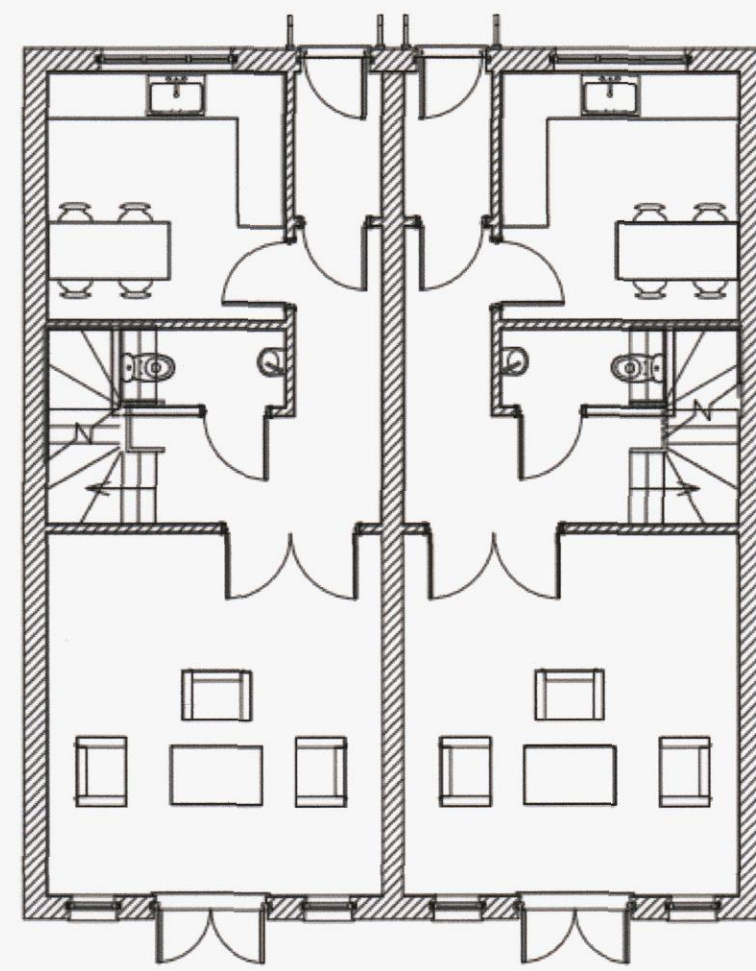


Ground Floor Plan
Scale 1:100

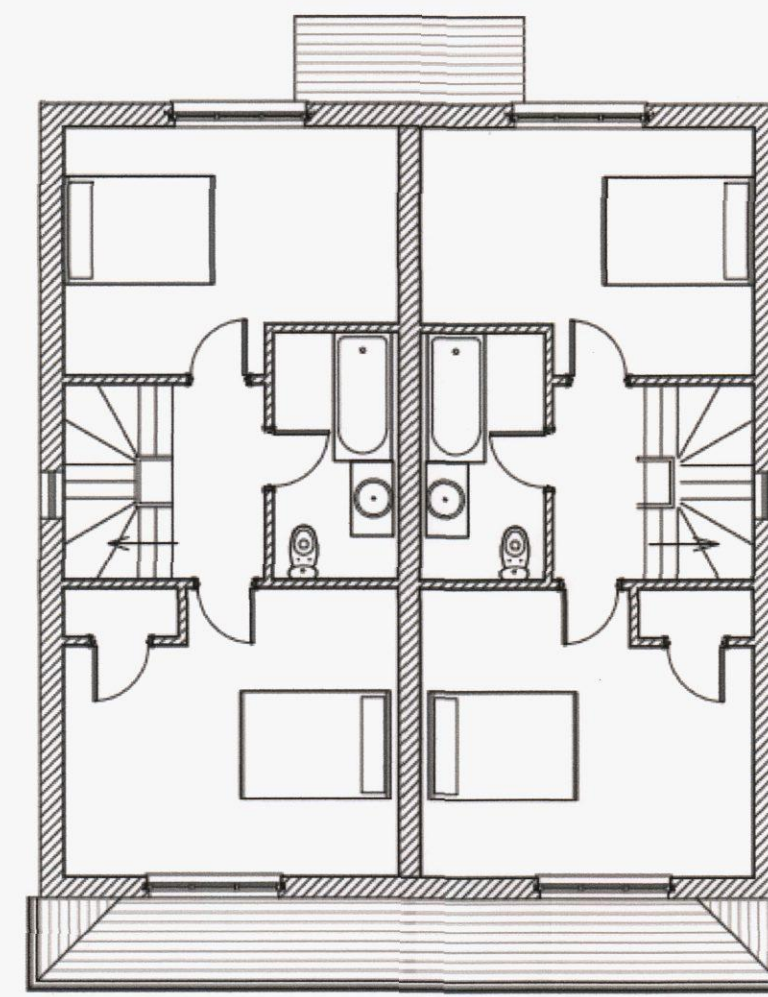

First Floor Plan
Scale 1:100

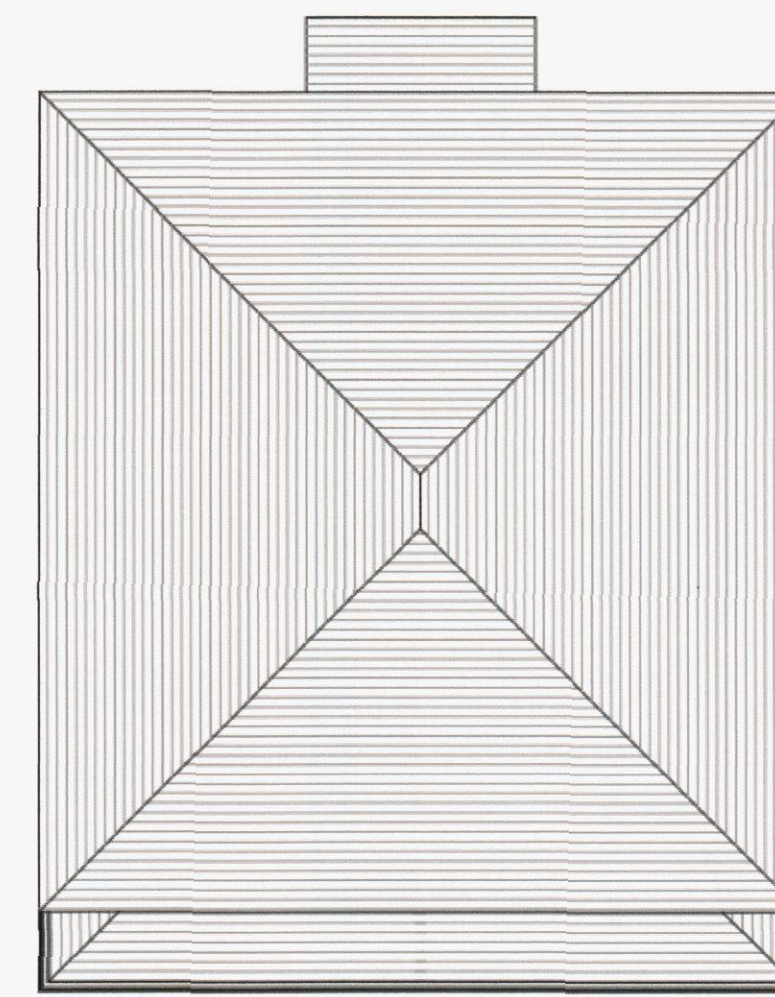

Roof Plan
Scale 1:100

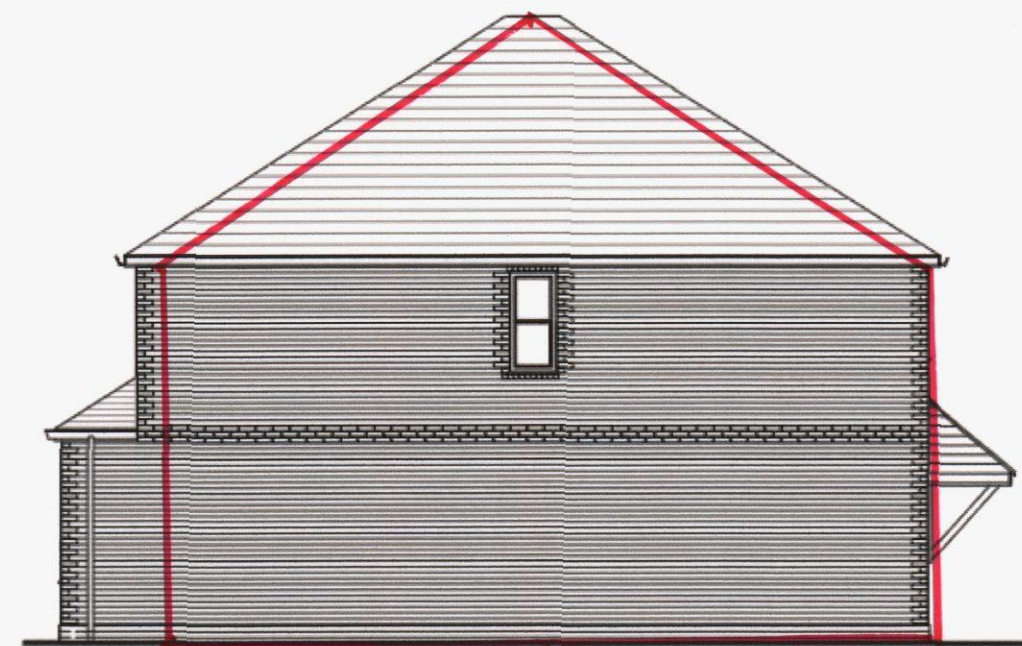


Side Elevation
Scale 1:100

(N)



Rear Elevation
Scale 1:100

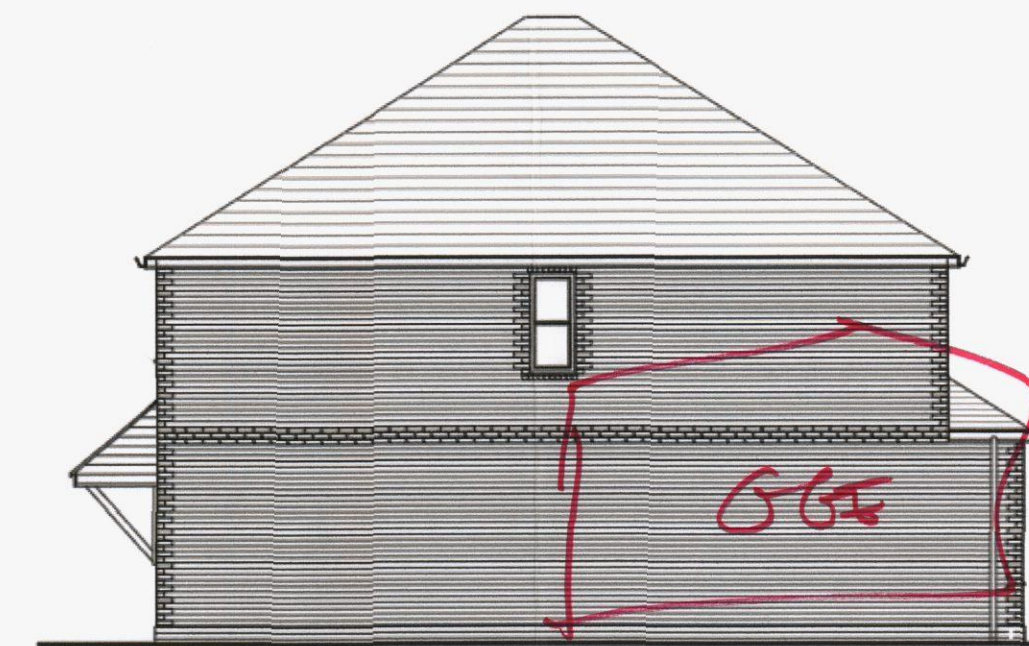

Side Elevation
Scale 1:100

(S)

PREVIOUS APPROVAL


NOTES:
Dimensions to be checked on site before commencing work. Any discrepancies shall be reported to the architect immediately.
Do not scale from these drawings except for planning purposes.
Use figured dimensions only.
Where applicable this drawing is to be read in conjunction with other consultants' drawings.
All drawings to be read in conjunction with specification and all other drawings including structural engineer and mechanical and electrical drawings / specification.

UNITS 3 & 4 [3 BED UNITS]


(West Side)
(Plots 1+2 on new road)




Front Elevation
Scale 1:100

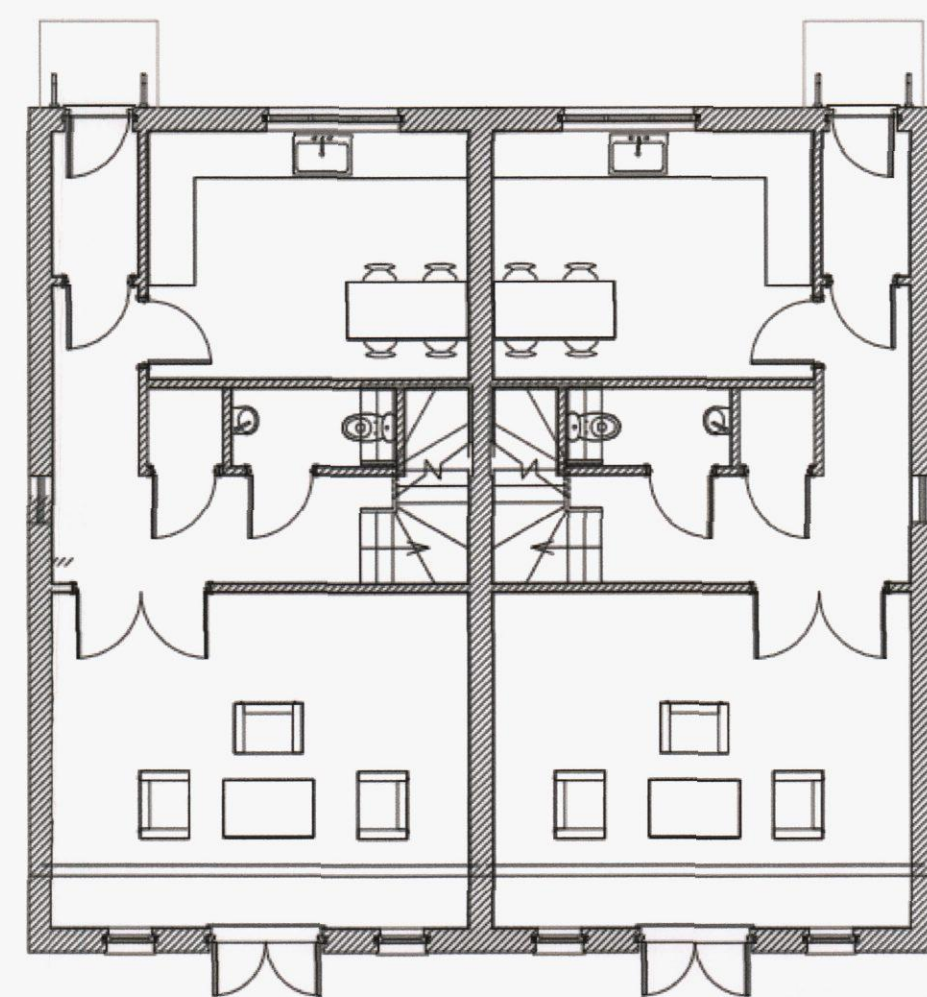


Ground Floor Plan
Scale 1:100

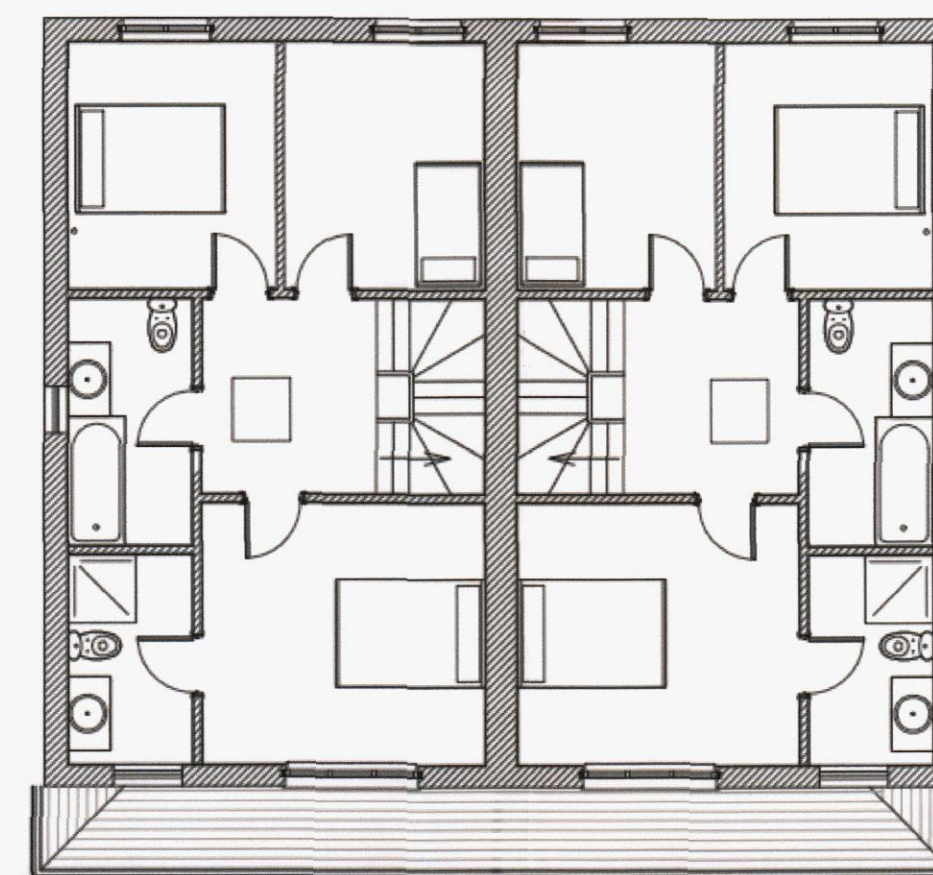

First Floor Plan
Scale 1:100

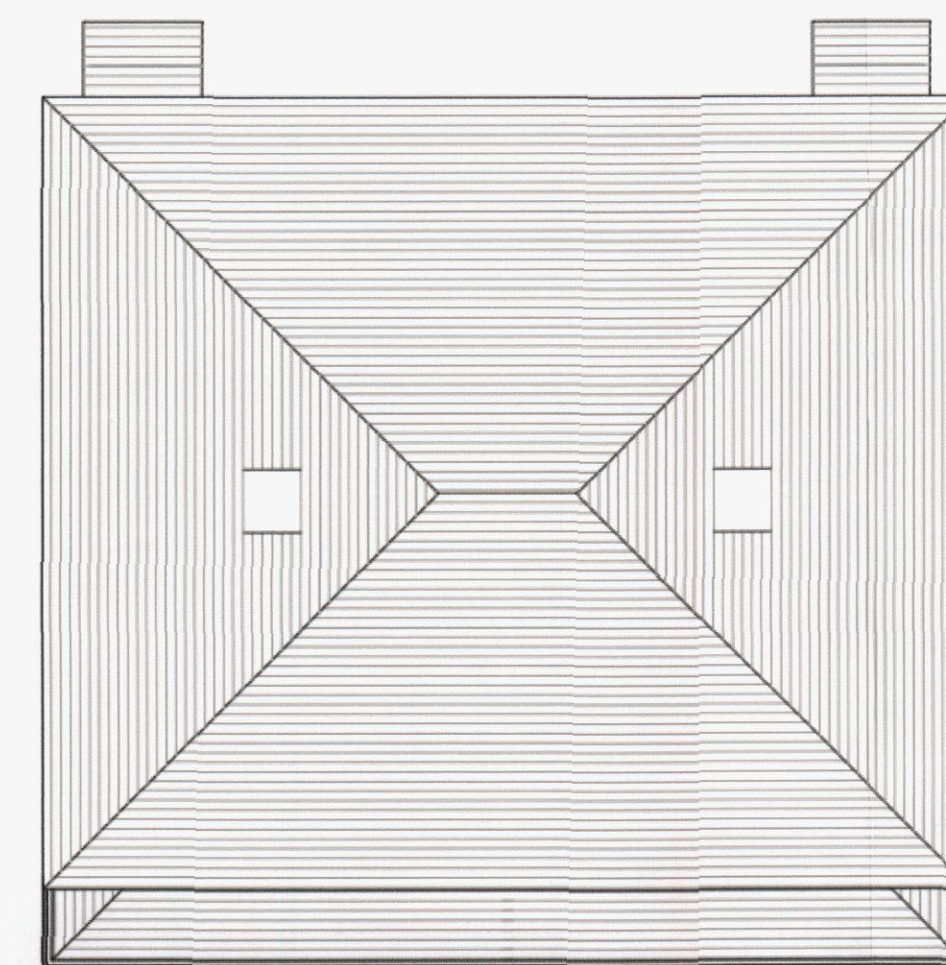

Roof Plan
Scale 1:100

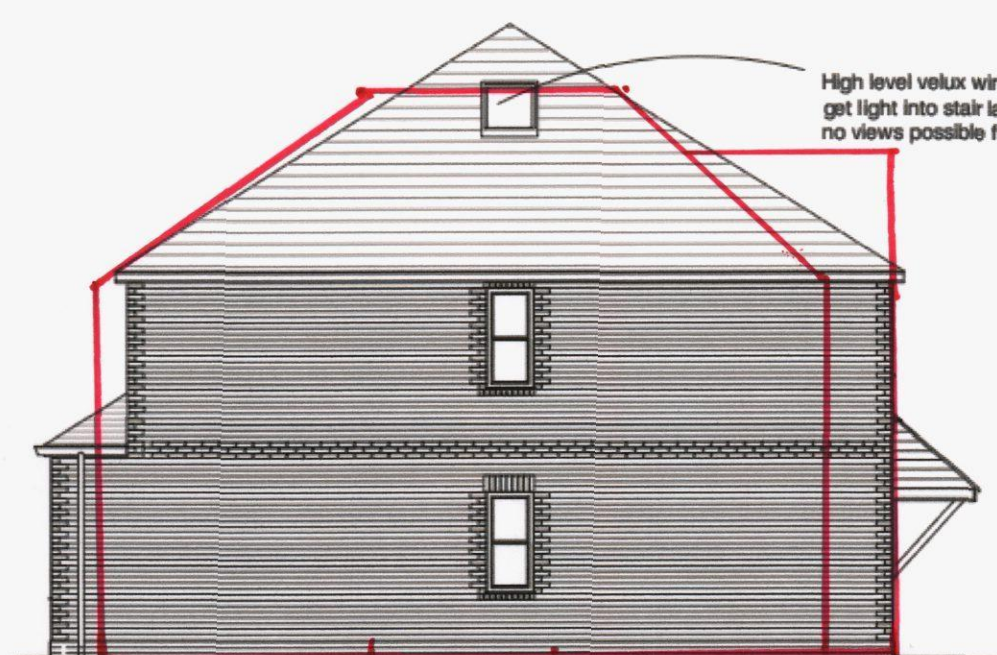


Side Elevation
Scale 1:100

(S)

High level velux windows to get light into stair landing - no views possible from here.



Rear Elevation
Scale 1:100

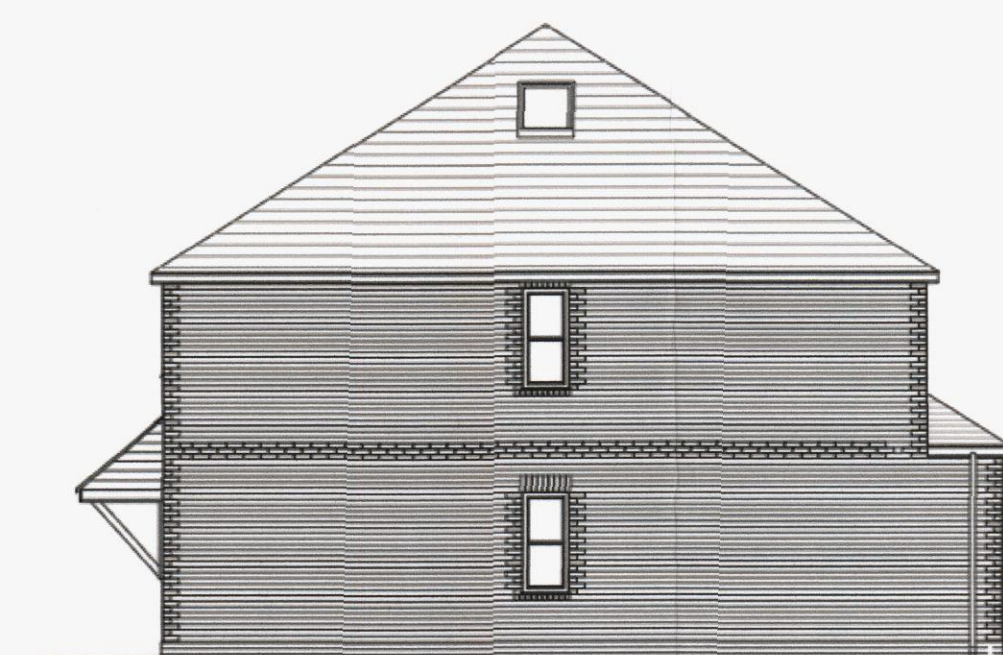

Side Elevation
Scale 1:100

(N)

A	9.8.12	Units 3 & 4 correctly named	MH
REV	DATE	AMENDMENT	DRAWN

helyerdesign
sustainability through design
mailto:helyerdesign.co.uk www.helyerdesign.co.uk
1 The Old Flour Mill, Emsworth, PO10 7BT
01243 370 715

CLIENT
Mrs Percival

PROJECT
Land to the Rear of
22 Frogmore Lane
Cowplain

DRAWING
Planning Application
GA Proposed

SCALE
As Noted

DATE	December 2011	DRAWN	MH
DRAWING NUMBER	11069/003	REVISION	E