


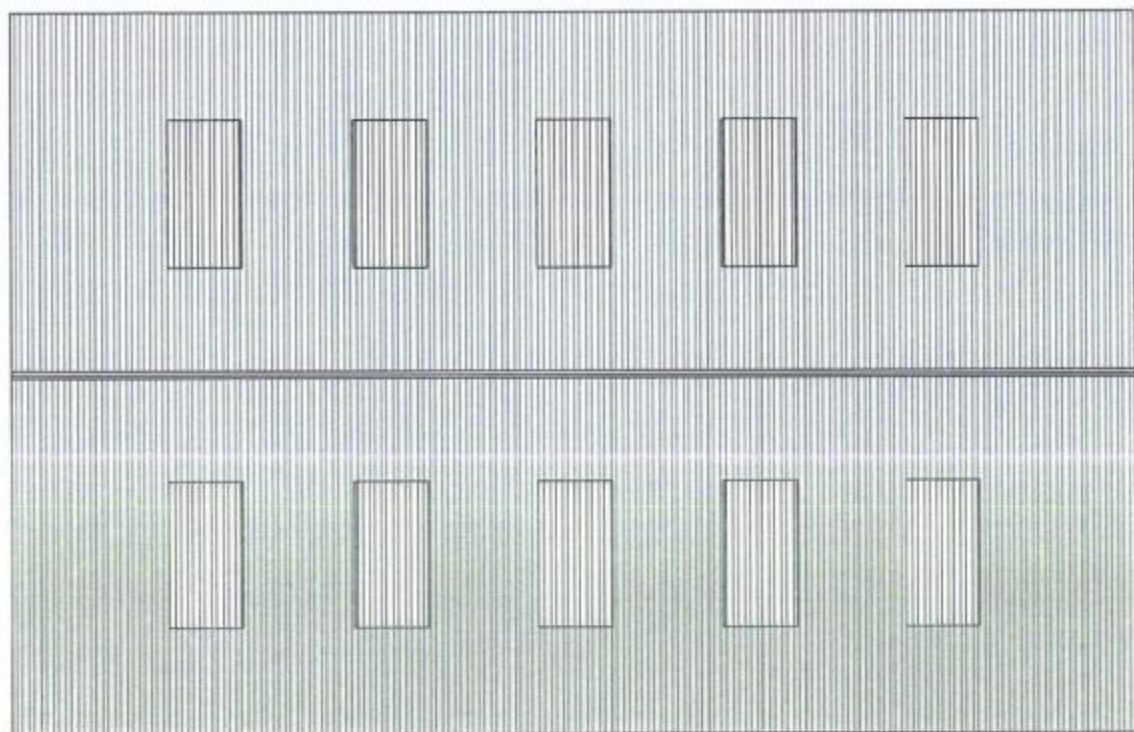

Proposed Plan:

Roof to be covered in profiled PVC sheeting. Note clear panels for natural light.

Ventilation at ridge line.



Proposed Front Elevation (East):



Proposed Rear Elevation (West):



View looking West:

N.B. application for tree works (APP/13/00009) raised no objections to fell 3no. trees.

SUPERSEDED





Proposed Side Elevations (North / South):

Note:

All colours on this drawing are indicative only.

Cladding: Proposed timber supports and panels to be tanalised timber.

Drainage: To be connected into soakaway.

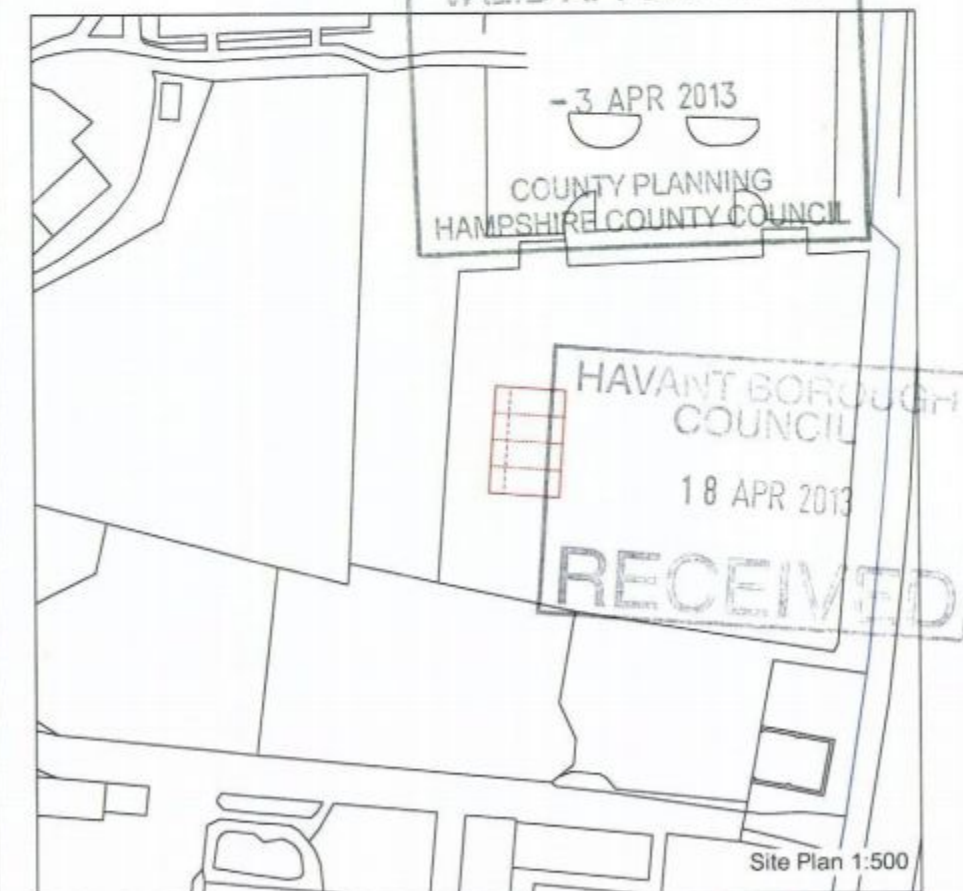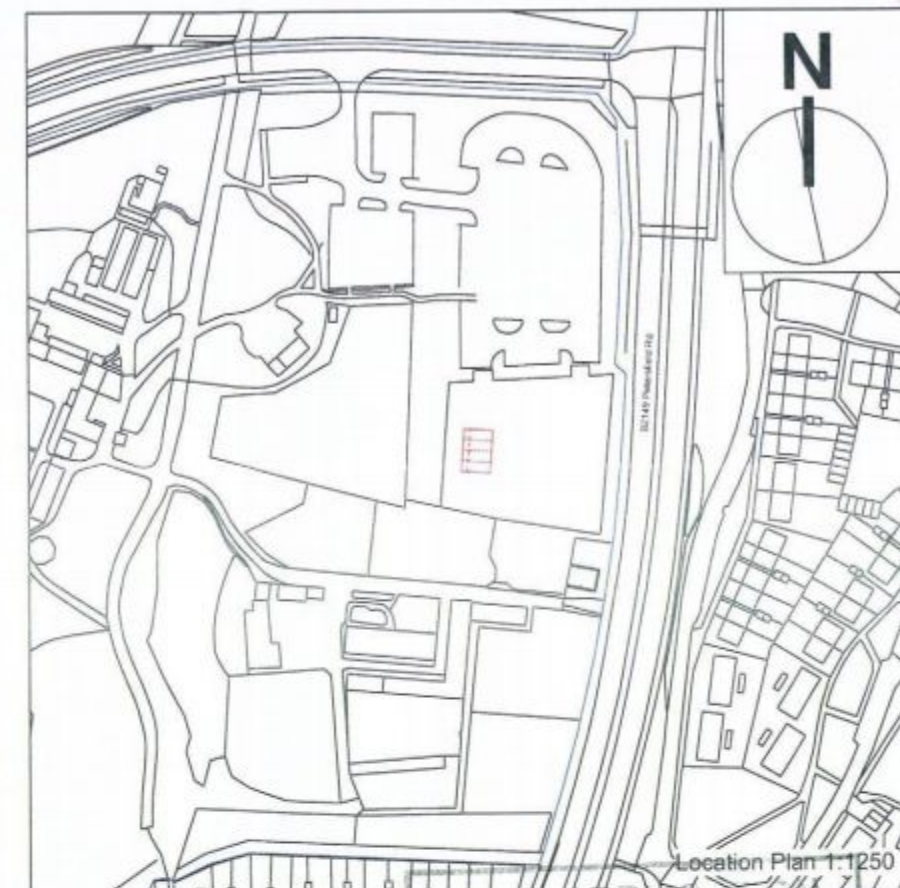

Notes	rev	description	date	by
1 This drawing is © copyright Hampshire County Council 2012. No unauthorised reproduction of any kind is permitted.	A	Changes following meeting with KM and AD	26-03-2018W	
2 No Dimensions to be scaled from this drawing	B	Addition of clear roof panels 5	28-03-2018W	
3 This map is reproduced from Ordnance Survey material with the permission of Ordnance Survey on behalf of the controller of Her Majesty's Stationary Office © Crown copyright. Unauthorised reproduction infringes Crown Copyright and may lead to prosecution or civil proceedings. (100019180), (2012)				

Hampshire County Council HCC Property Services Three Minsters House, 76 High Street, Winchester SO23 8UL Tel: (01962) 847801		PROJECT Staunton Country Park Havant, PO9 4ET		SHEET CONTENTS Proposed Lambing Shed	
SCALE 1:50 @A1 1:100 @A3	DATE 11-03-13	DRAWN SW	CWD -	DRAWING NO. P09748-P1	REVISION B
				FILE REF: P09748	