
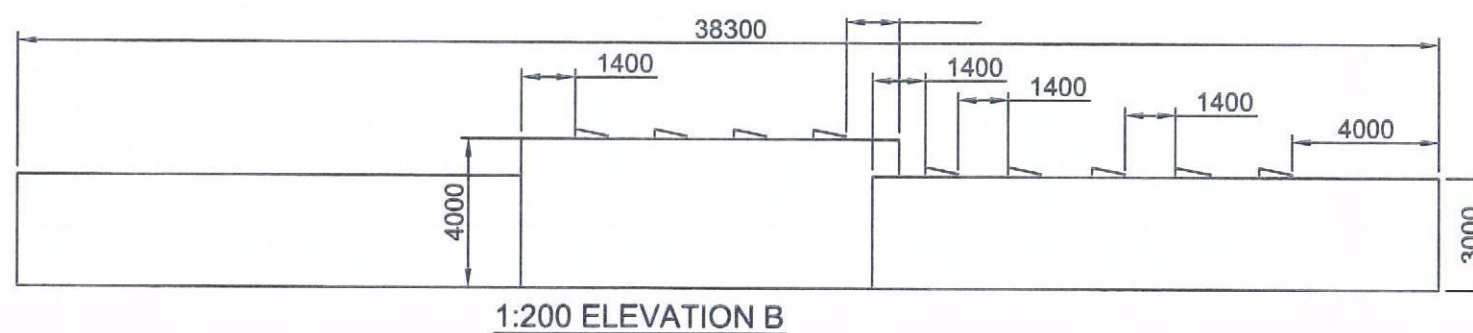
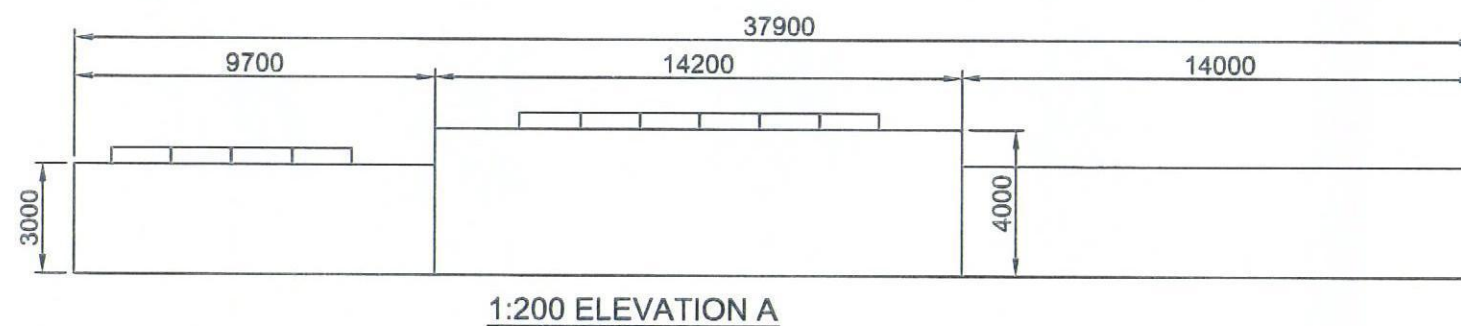


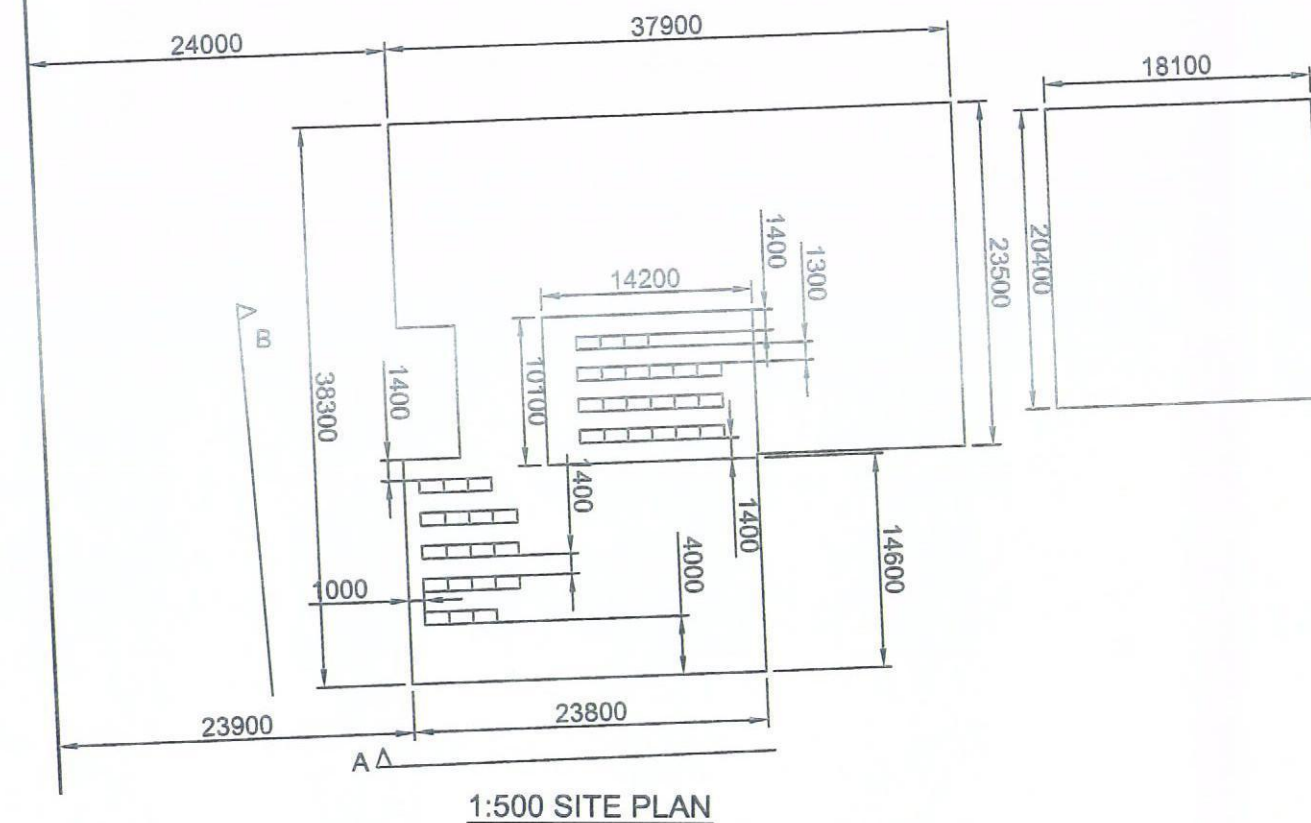

<u>Mengham Junior School</u>		045
A		
B		
Total	39	

DO NOT SCALE. Check all measurements on the
if in doubt, ask before adding.

COPYRIGHT RESERVED. Not to be duplicated
without permission.

RECEIVED
31 JAN 2013
HAVANT BOROUGH
COUNCIL

VALID APPLICATION
24 JAN 2013
COUNTY PLANNING
HAMPSHIRE COUNTY COUNCIL

A	ISSUE FOR INFORMATION	DM	JUL 12
REV	DESCRIPTION	DRN	DATE

Imtech

ImtechAqua

BUILDING SERVICES

Imtech Aqua Ltd

Aqua House, Rose & Crown Road, Swavesey, Cambridge, CB24 4RB

Tel 01954 234600 Fax 01954 230593

www.imtechaqua.co.uk

Personable & Professional

PROJECT TITLE:
Mengham Junior School
Palmerston Road, Hayling Island
PO11 9ET

DRAWING TITLE:
ROOF PLAN

JOB No.	DRAWING No.		REVISION
1455	GA/28		A
DRAWN BY	CHECKED BY	SCALE	DATE
D.M	G.C	1:500 @ A3	JUL 12
DRAWING STATUS			
FOR INFORMATION			